




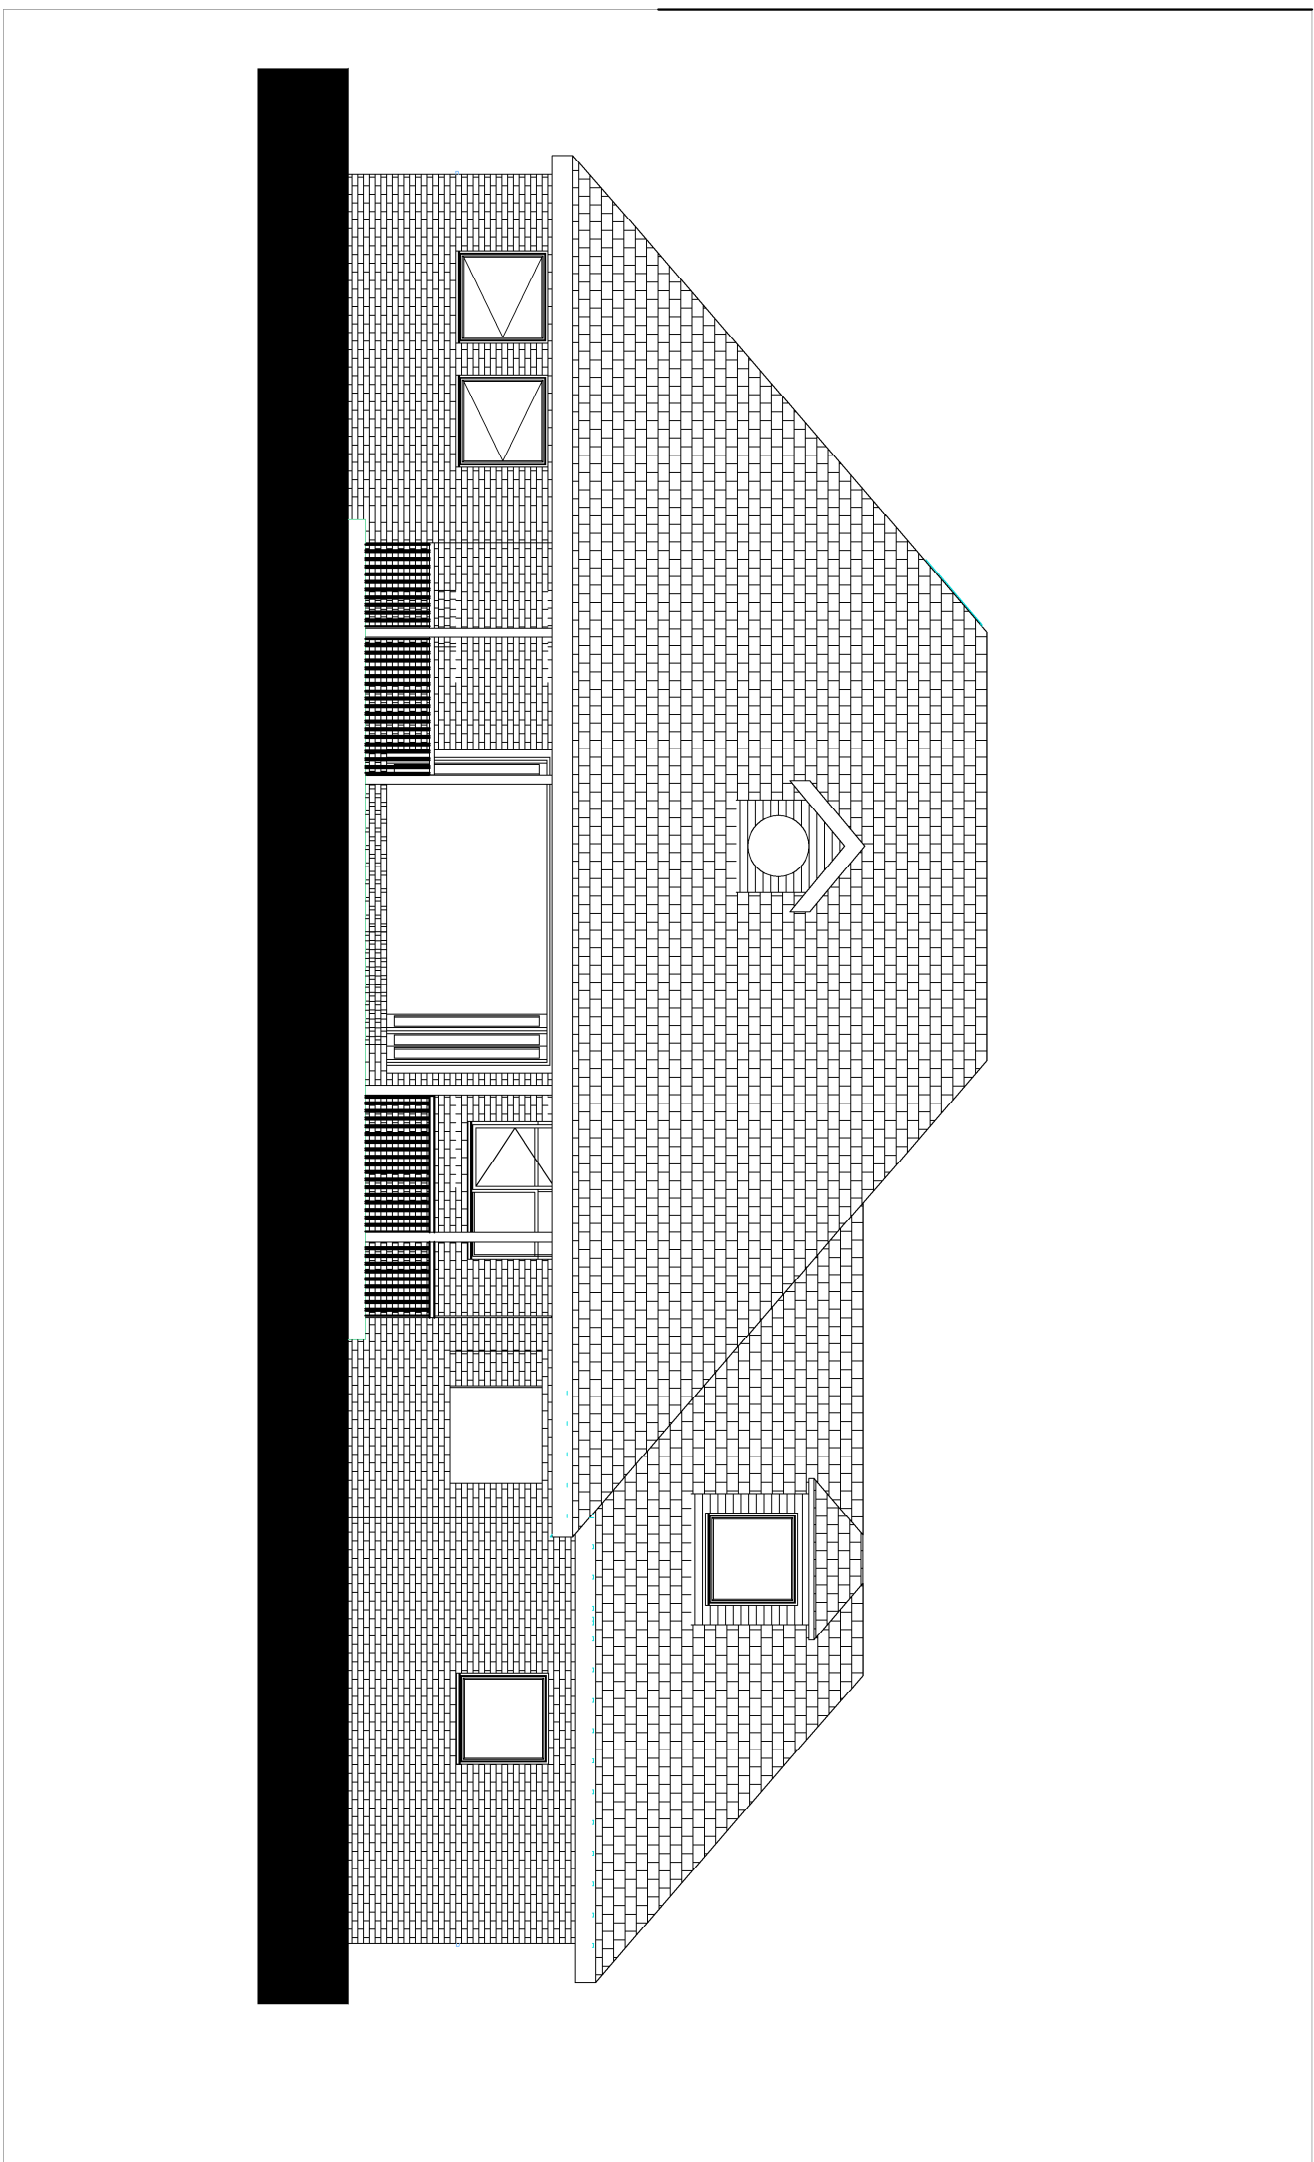


North Elevation - AS PROPOSED
SCALE @ 1:100 ON AN A1 SHEET

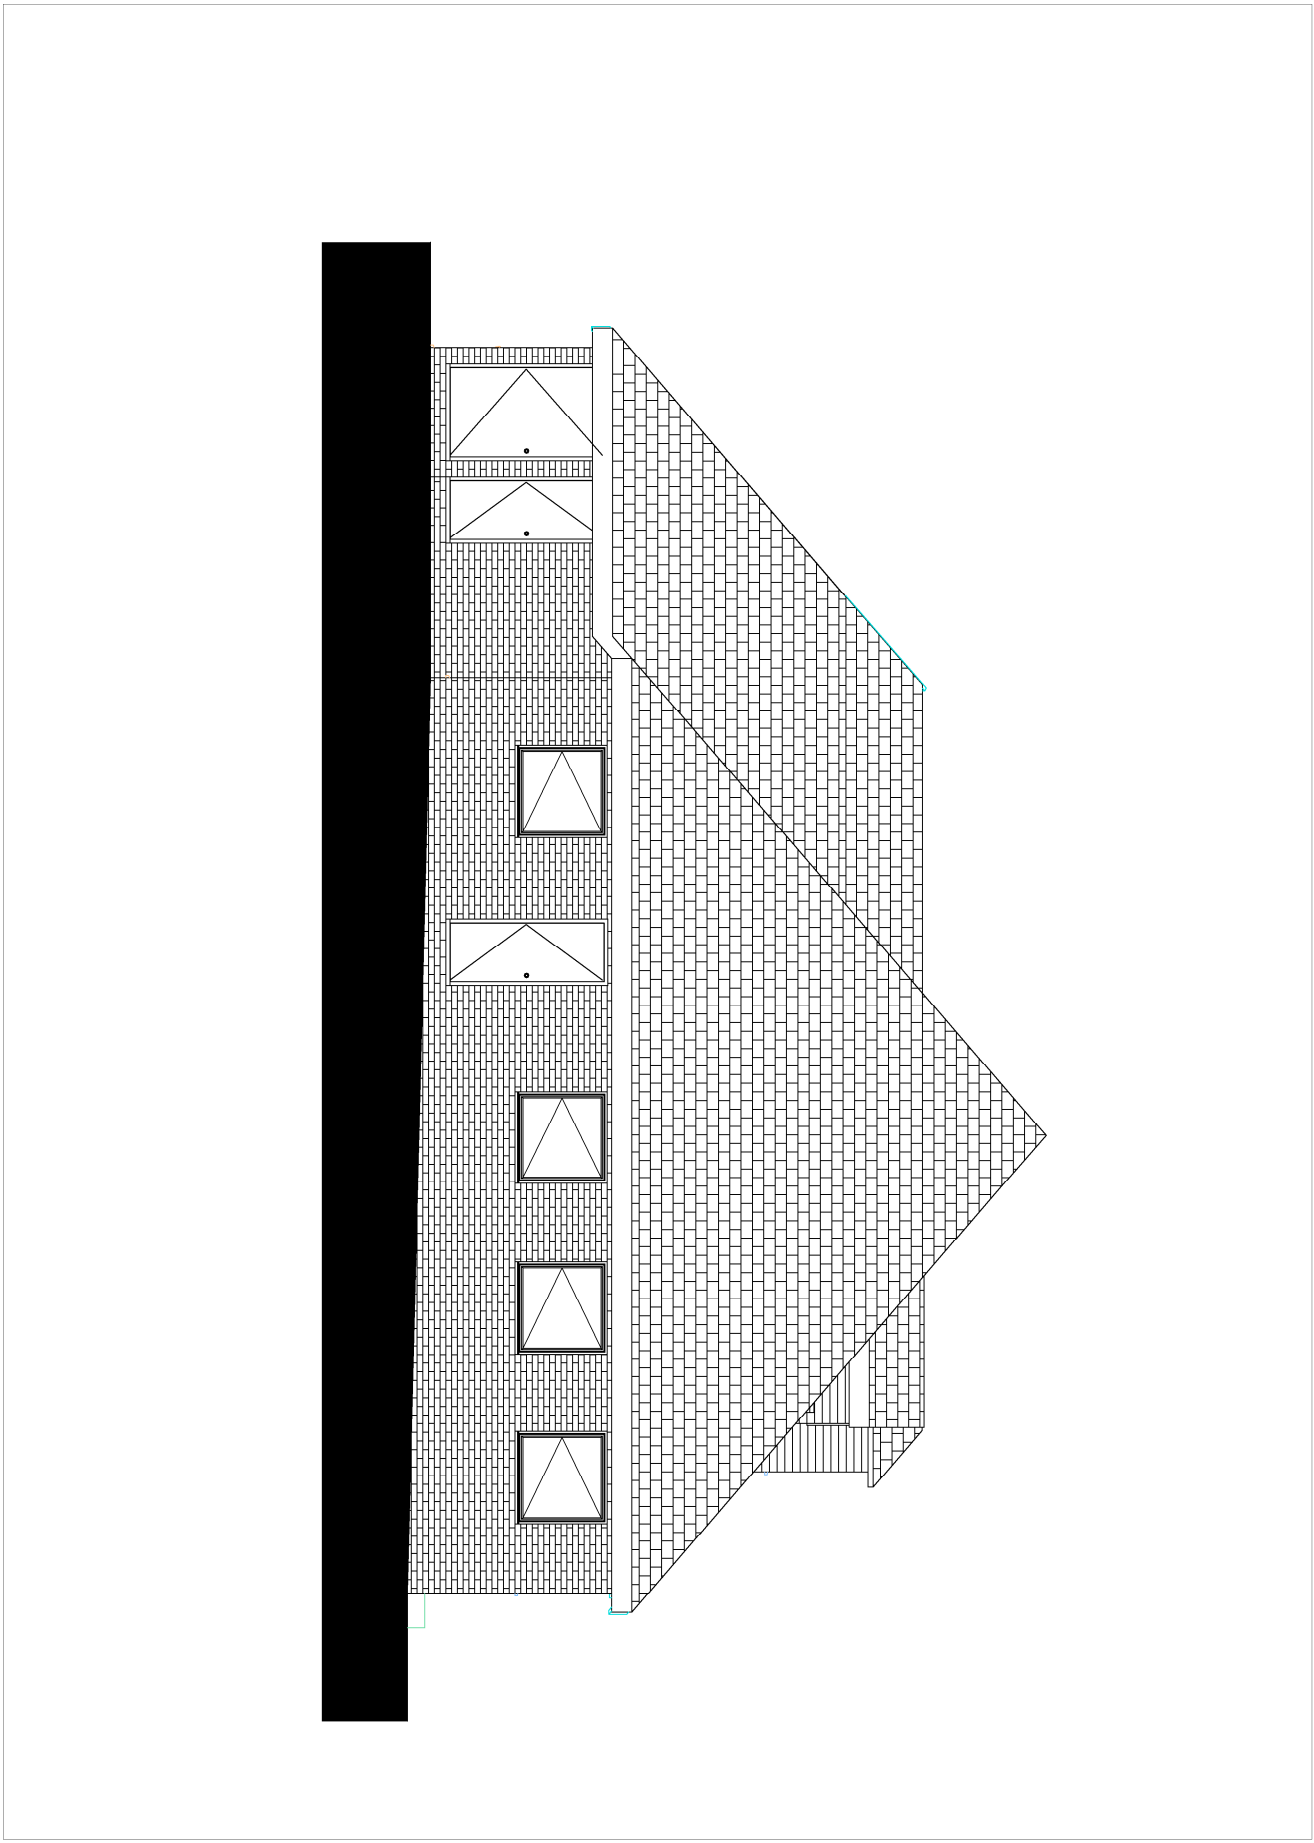


East Elevation - AS PROPOSED
SCALE @ 1:100 ON AN A1 SHEET

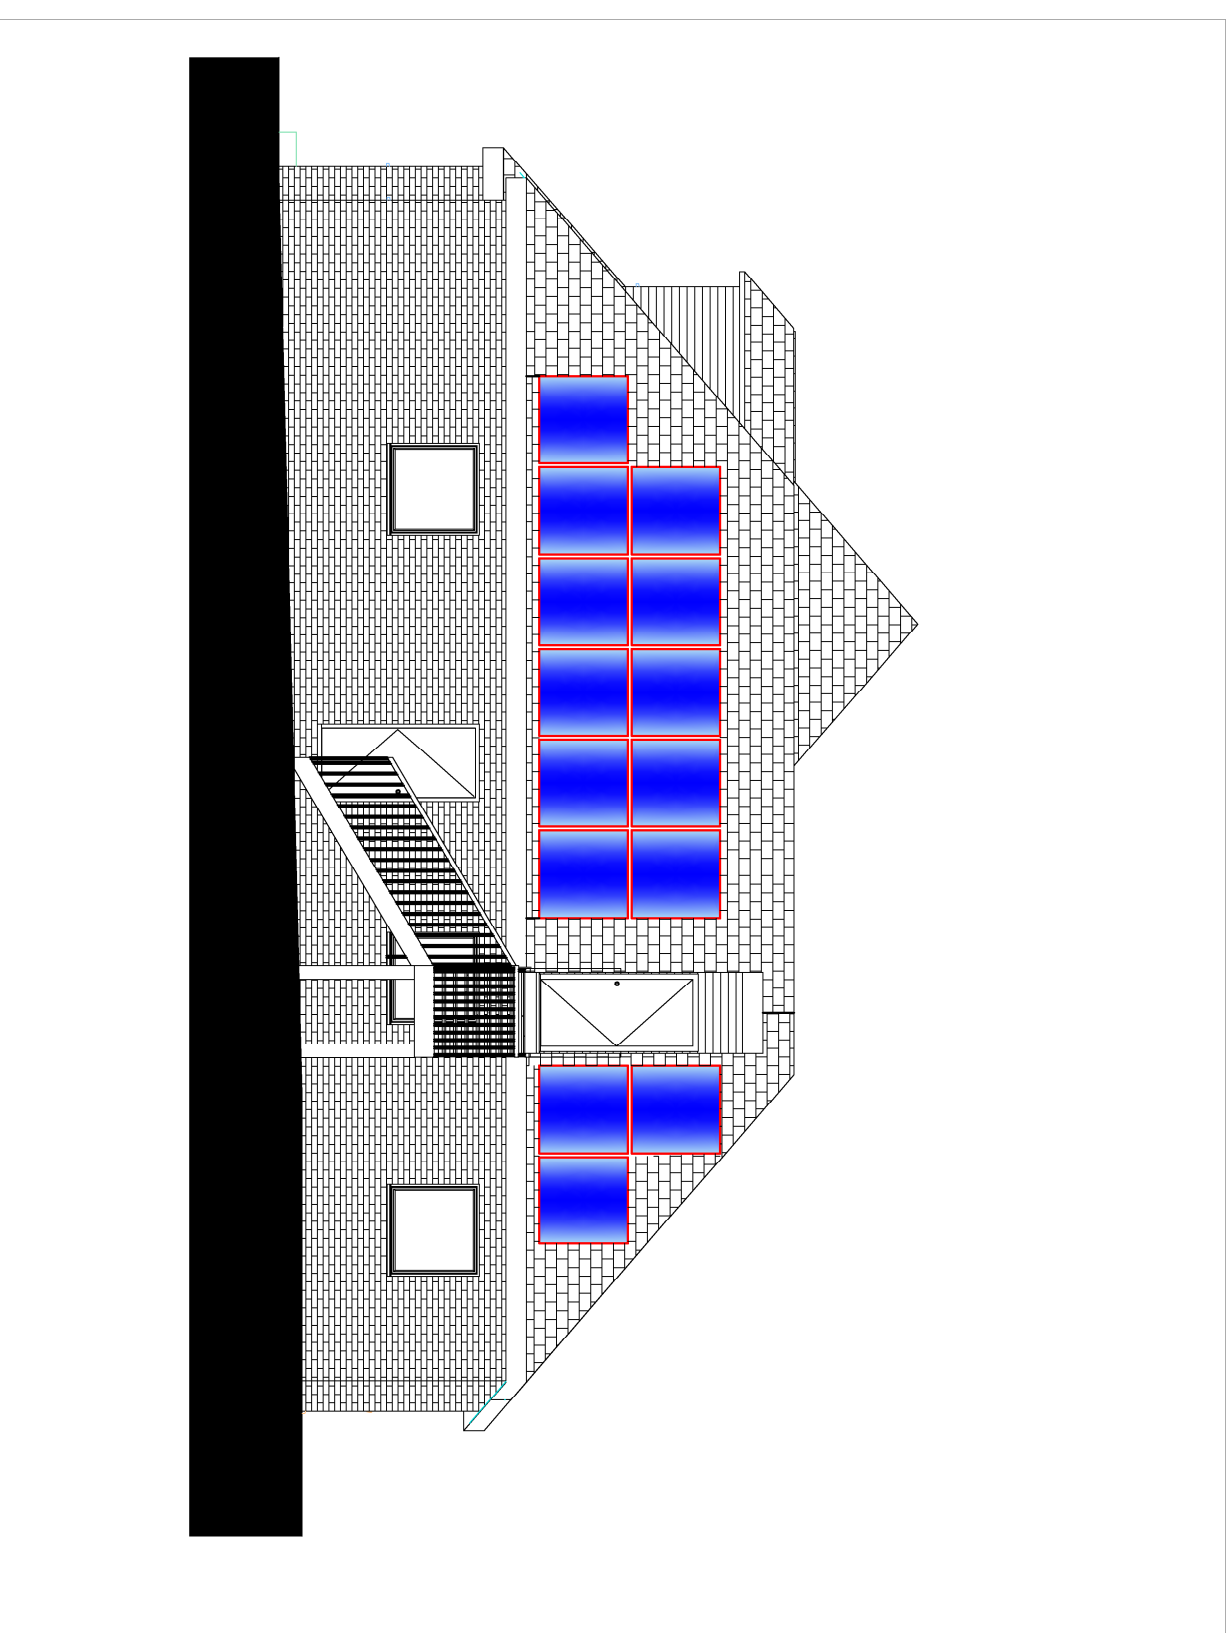

West Elevation - AS PROPOSED
SCALE @ 1:100 ON AN A1 SHEET

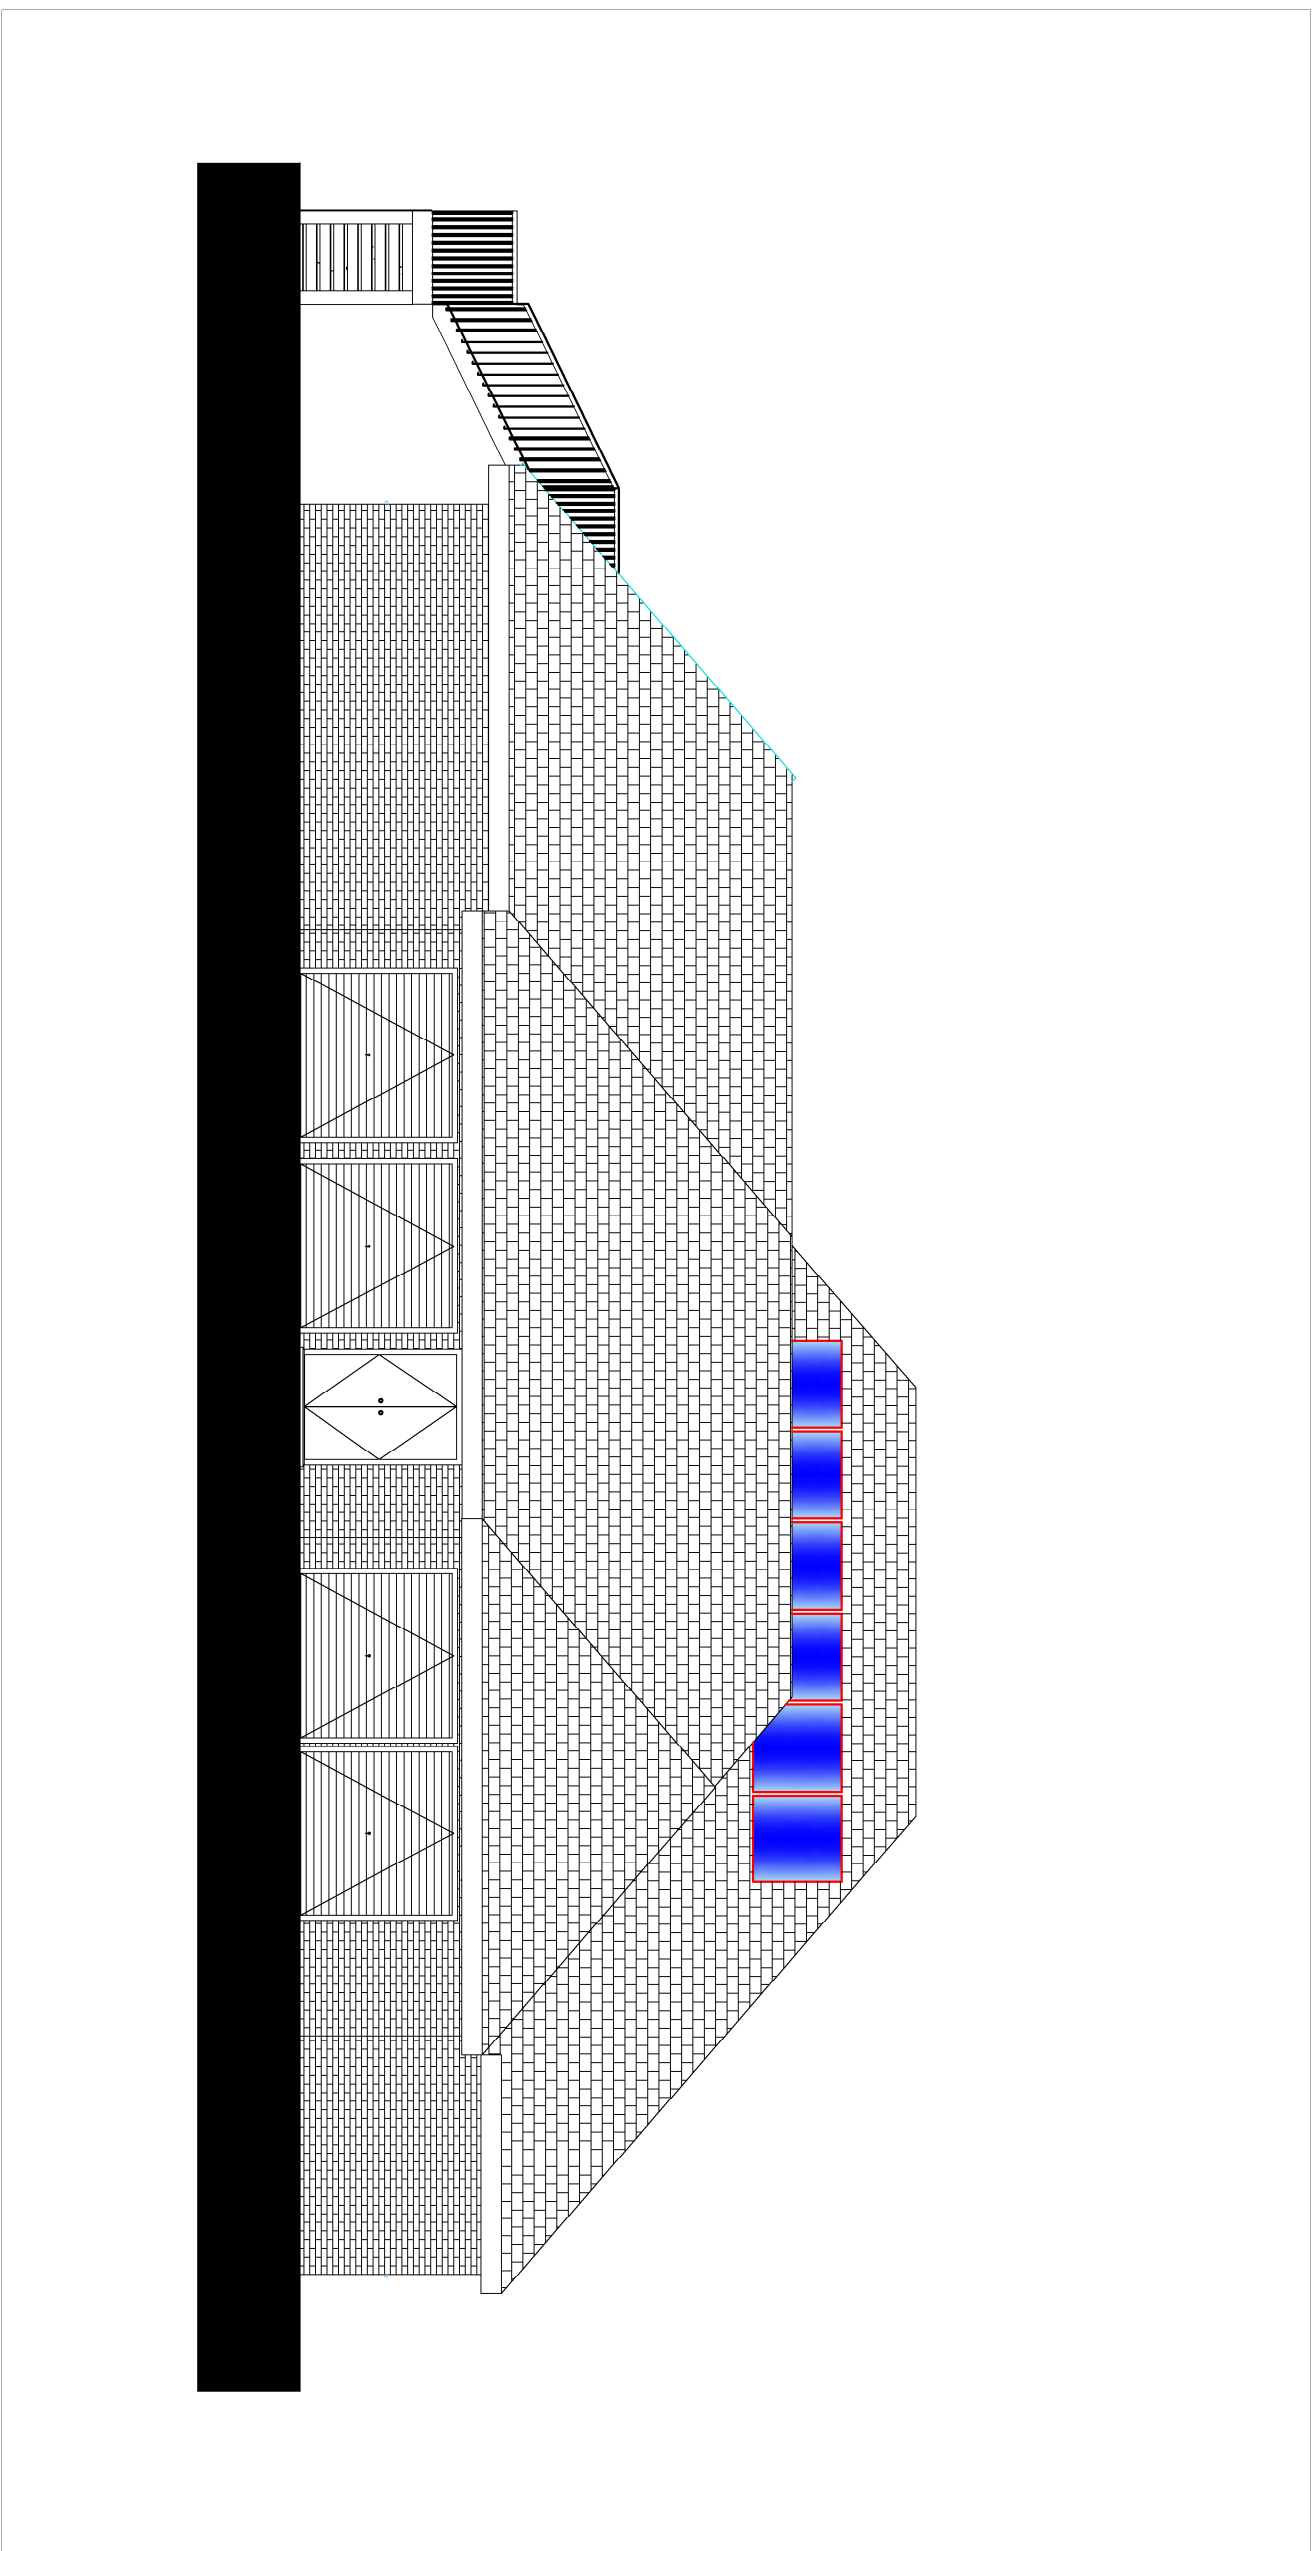

South Elevation - AS PROPOSED
SCALE @ 1:100 ON AN A1 SHEET

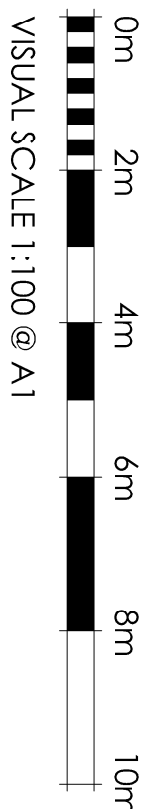

Elevations - AS PROPOSED
SCALE @ 1:100 ON AN A1 SHEET

REV	DATE	BY	AMENDMENT	CHK

PLANNING

2 Lucette Mews, 30ddochol Road,
Hoywards Heath,
West Sussex GU24 1HE
01444 452411
lh@gouldboxer.co.uk
www.gouldboxer.co.uk

NOTES:
DO NOT SCALE OFF THIS DRAWING FOR PLANNING PURPOSES.
CHECK ALL DIMENSIONS ON SITE BEFORE ANY WORK IS COMMENCED.
ALL COLOURS, MATERIALS AND FORMS SHOWN ARE FOR INFORMATION ONLY.
BUILDING REGULATIONS, BRITISH STANDARDS AND CODES OF PRACTICE
COPYRIGHT OF THIS DRAWING IS RETAINED BY GOULD PROPERTY CONSULTANTS LLP
IT IS TO BE USED FOR THE PURPOSES SPECIFIED AND IT MUST NOT BE REPRODUCED WITHOUT WRITTEN
CONSENT.

CLIENT:			
Cuckfield Cricket Club			
PROJECT:			
Cuckfield Cricket Club			
South Street			
Cuckfield			
RH17 5AB			

DRAWING:			
Elevations - As Proposed (Solar PV Panels)			
DATE	SCALE AT A1:	DRAWN BY:	SC
12.05.2025	1:100	CHECKED BY:	
JOB NO.	DRAWING NO.	REV.	
GS02	P.PL.01		