
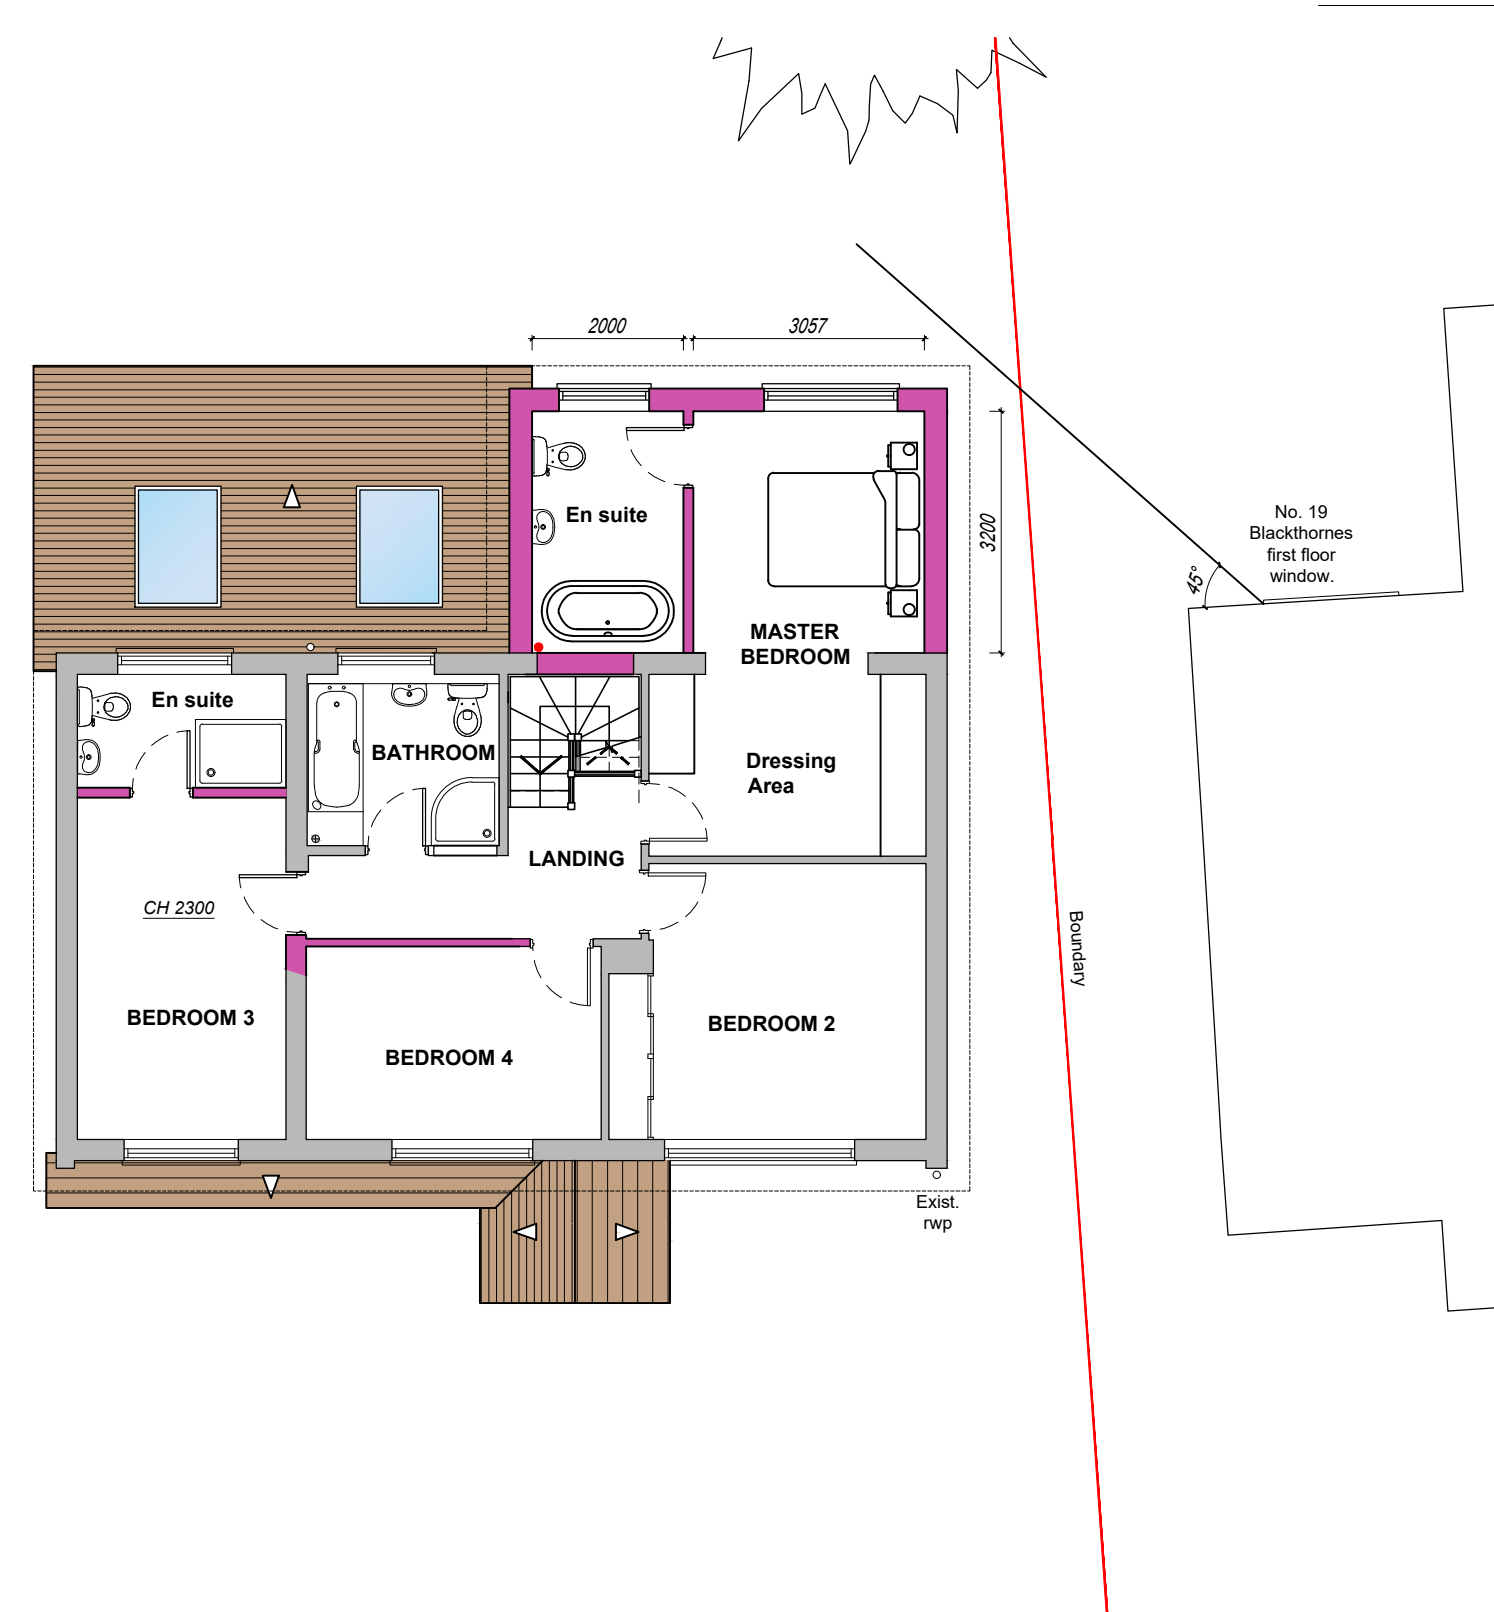


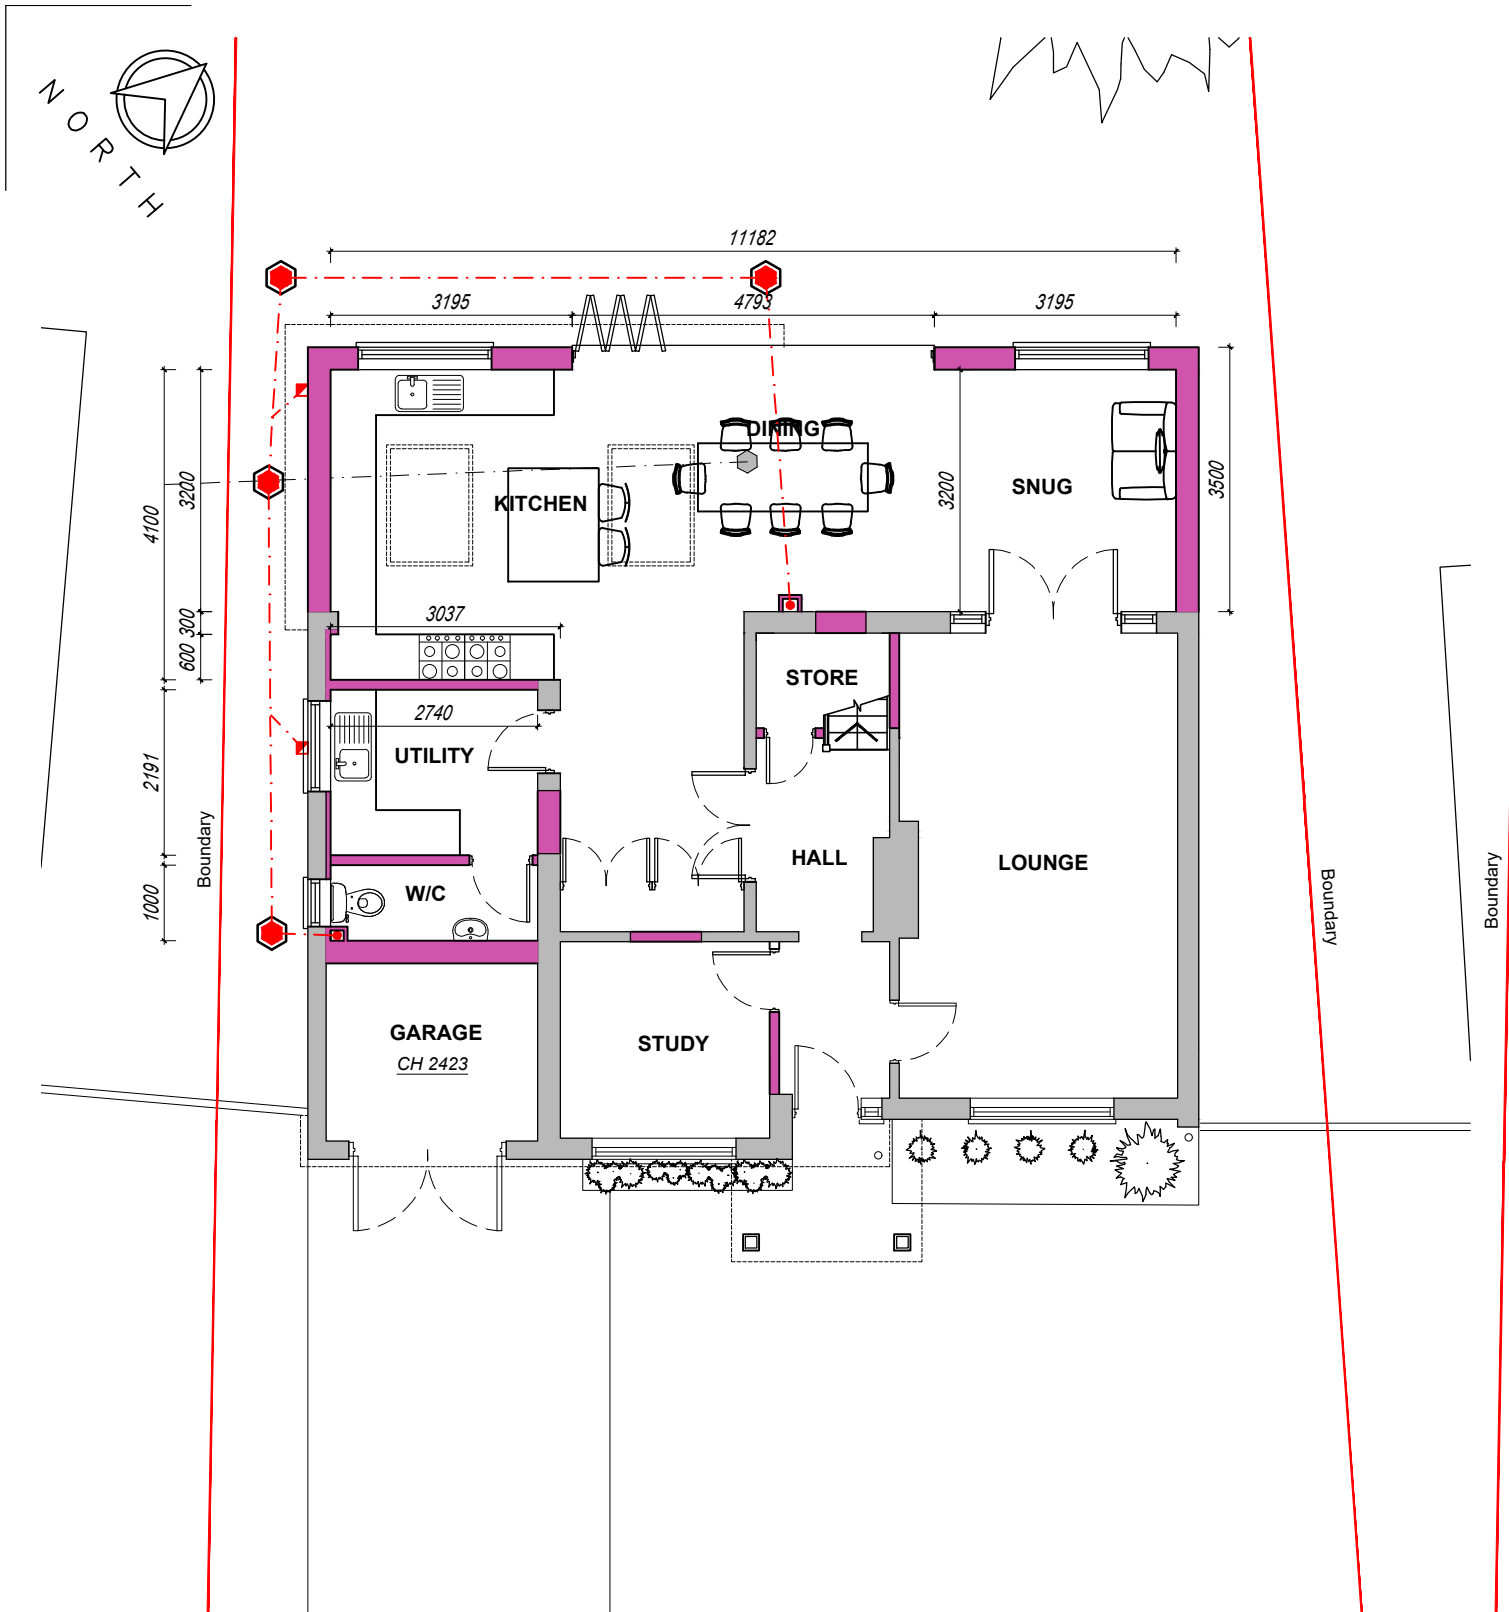

P2	ISSUED FOR PLANNING APPROVAL	18.12.2024
P1	ISSUED FOR PLANNING APPROVAL	04.09.2024
REV	DESCRIPTION	DATE
DRAWING		
PROPOSED FLOOR PLANS		
17, BLACKTHORNES, LINDFIELD, HAYWARDS HEATH, WEST SUSSEX RH16 2AX		
SCALE @ A3	DATE	DRG No
1:100	DEC 2024	TM082 / 04
		REVISION
		P2

CLIENT
MR MATTHEW DALY

PROJECT
PART SINGLE AND TWO STOREY REAR EXTENSION WITH INTERNAL ALTERATIONS.