




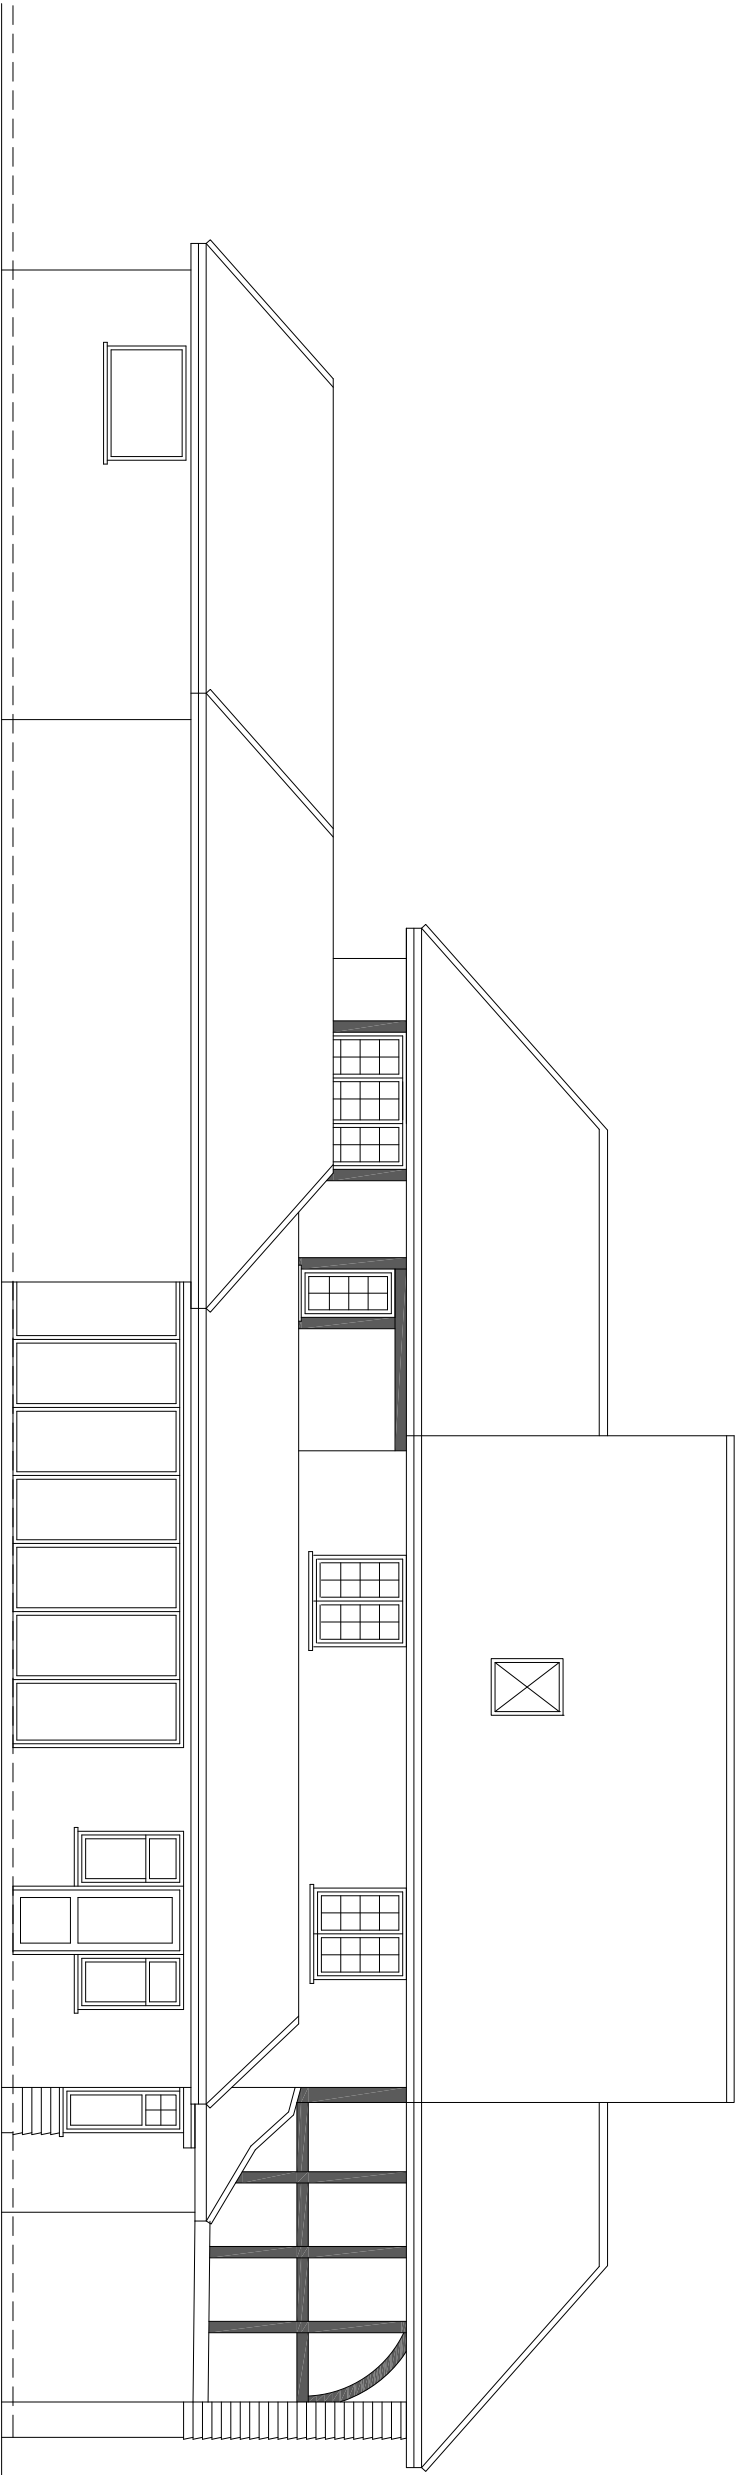

PROPOSED REAR ELEVATION

 

Rev.	Description.	Date.

 

Tel: (01273) 946576 e-mail: info@qpsussex.co.uk
© This drawing is the copyright of QPS Sussex Ltd, and shall not be reproduced in whole or in part without their express permission

Site. Bourne House
Trusslers Hill
Albourne
Hassocks BN6 9DT

Drawing Title. PROPOSED REAR
ELEVATION

Drawing No. BHTH.009	Rev.
Scale. 1:100, 1:500 @ A3	
Date. November 2024	Drawn. DPS Sussex Ltd