


0 1000 2000 3000 4000 5000mm
SCALE 1:100


Rev	Date	Description	Drawn	Chkd
PO1	02/12/24	Time approved	HWG	ERJ

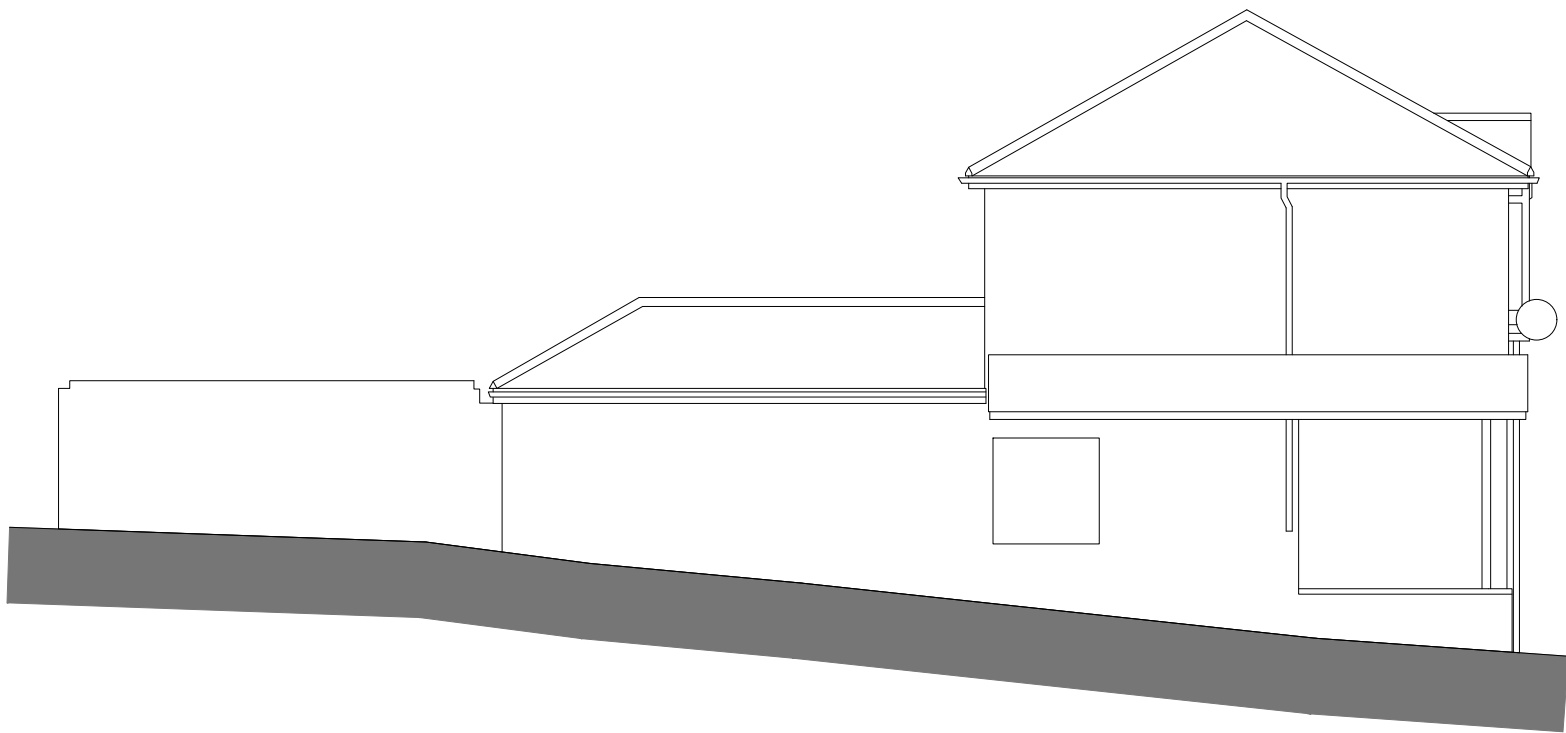

54-56 Perrymount Road North Elevation




54-56 Perrymount Road West Elevation

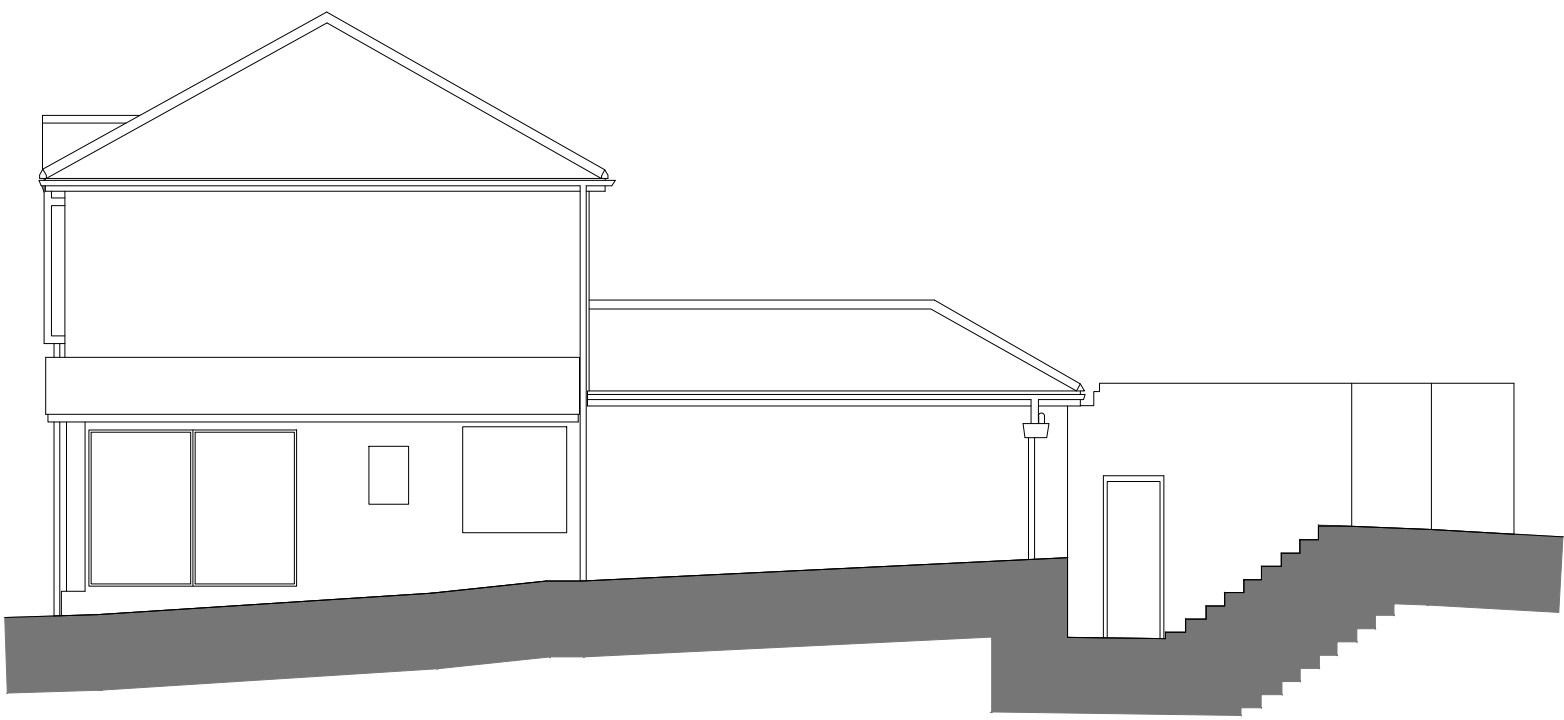


54-56 Perrymount Road South Elevation




54-56 Perrymount Road East Elevation

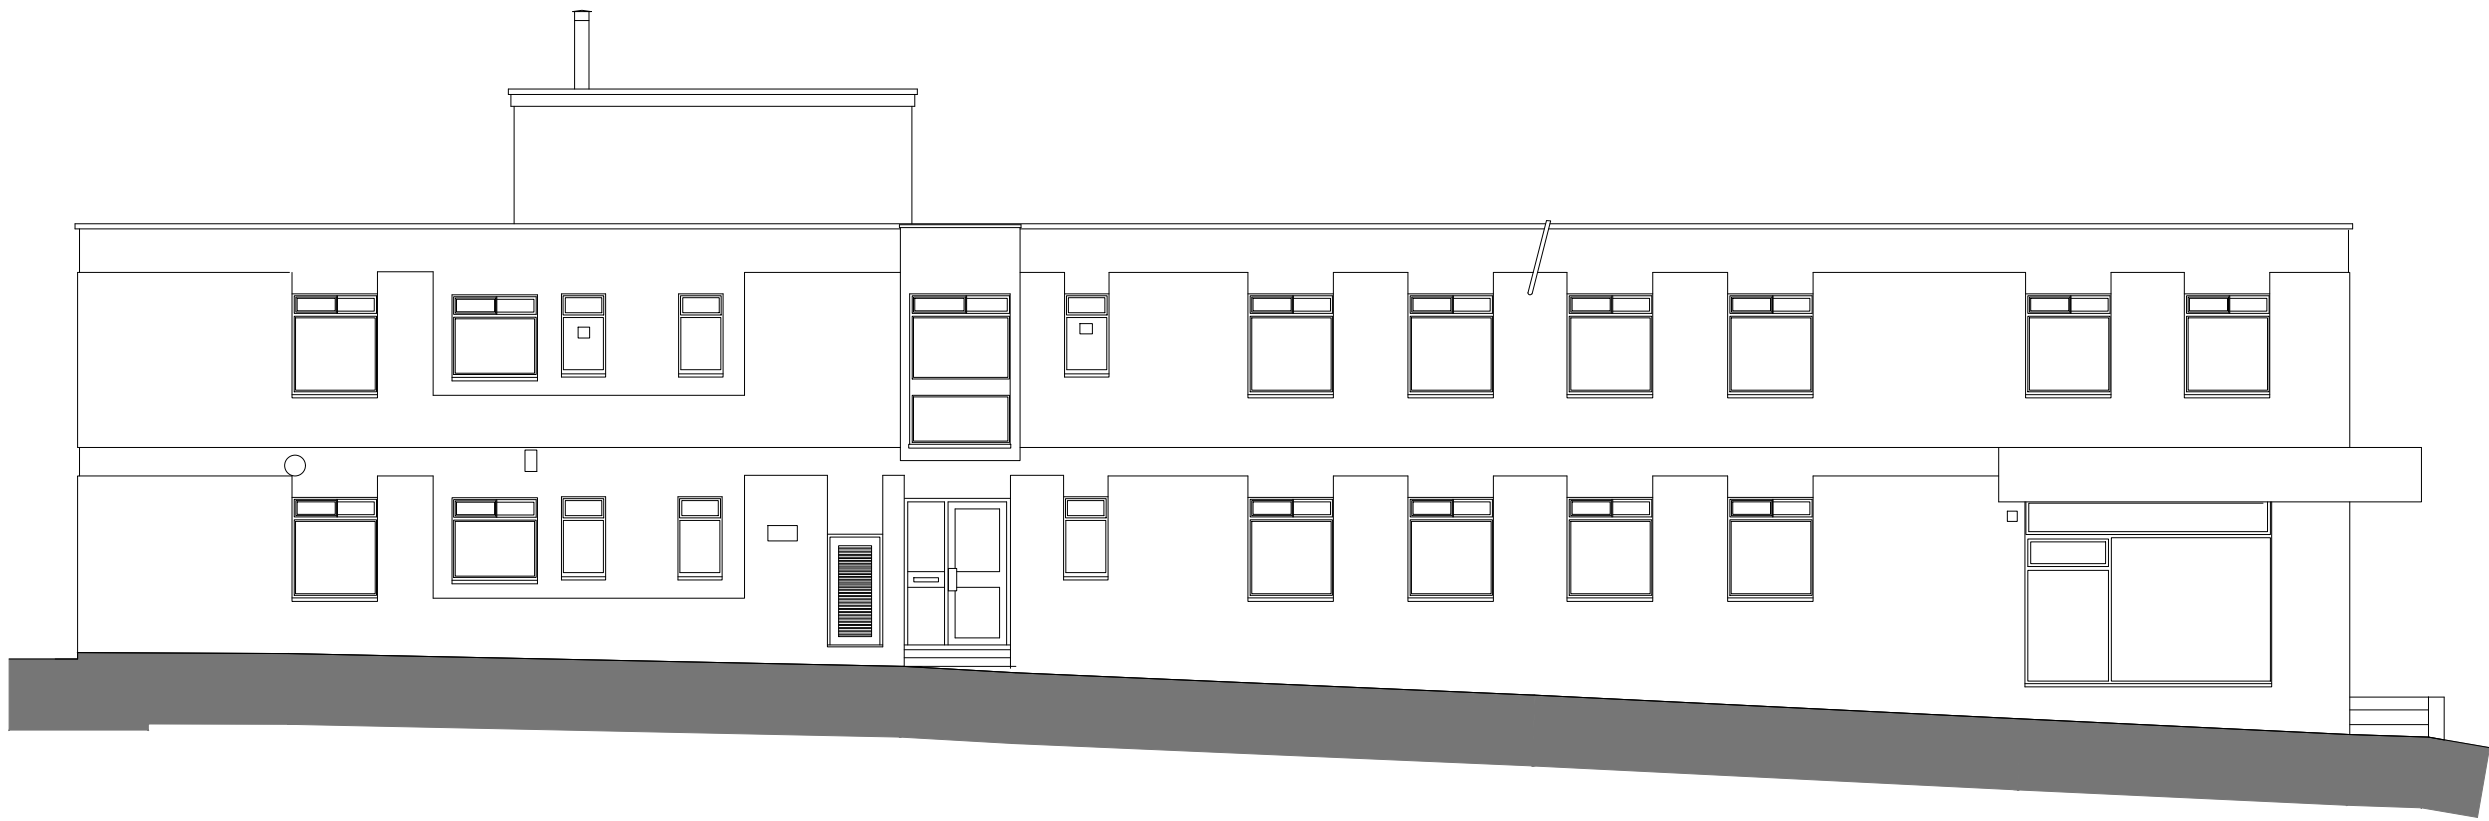


52 Perrymount Road North Elevation

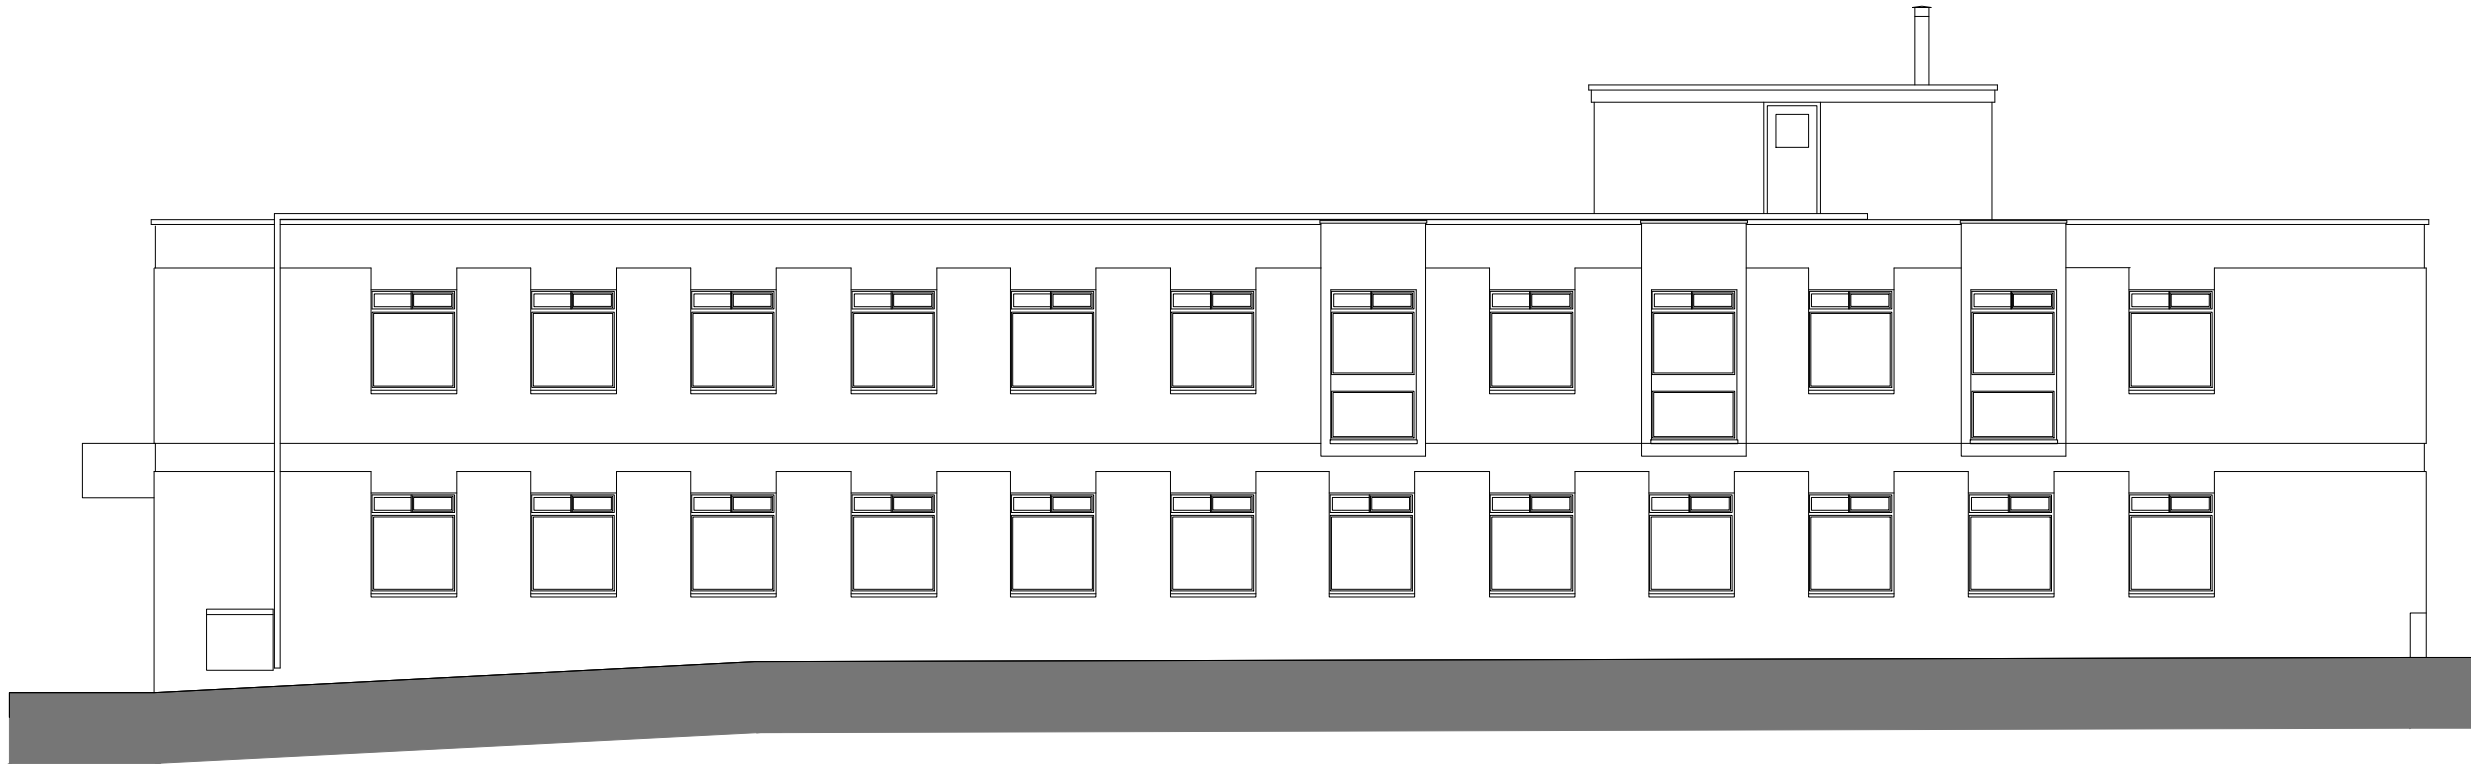

52 Perrymount Road South Elevation

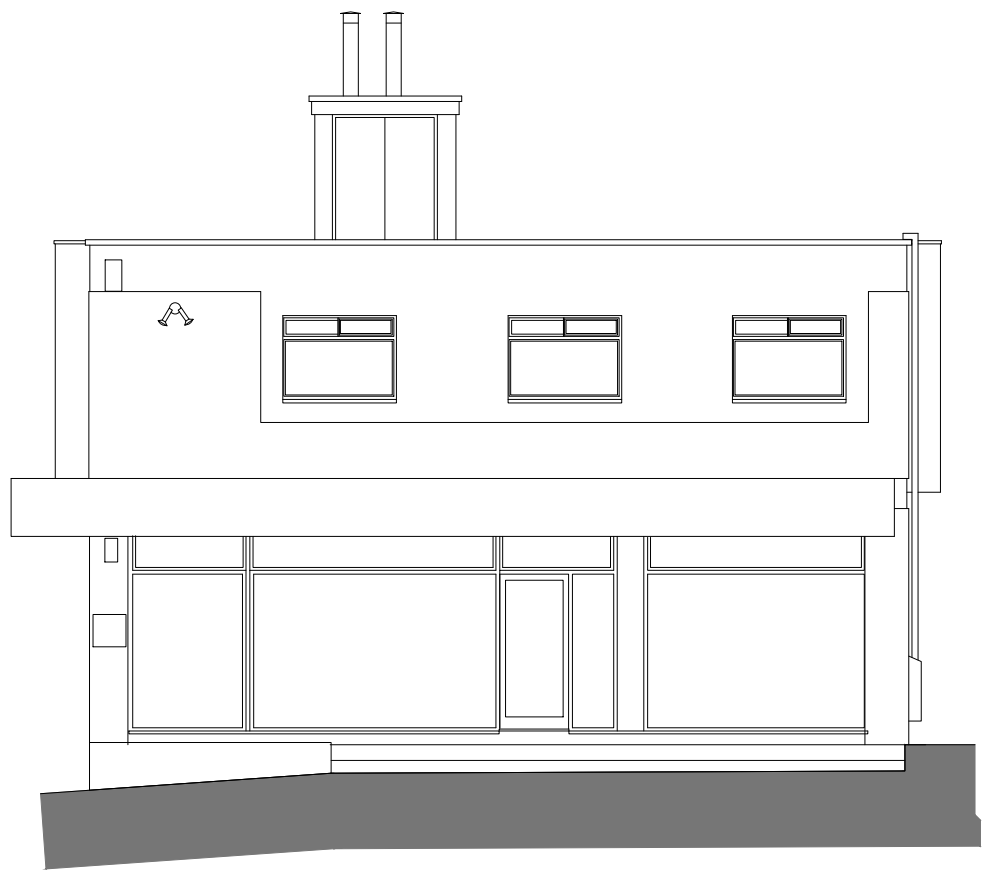

52 Perrymount Road West Elevation

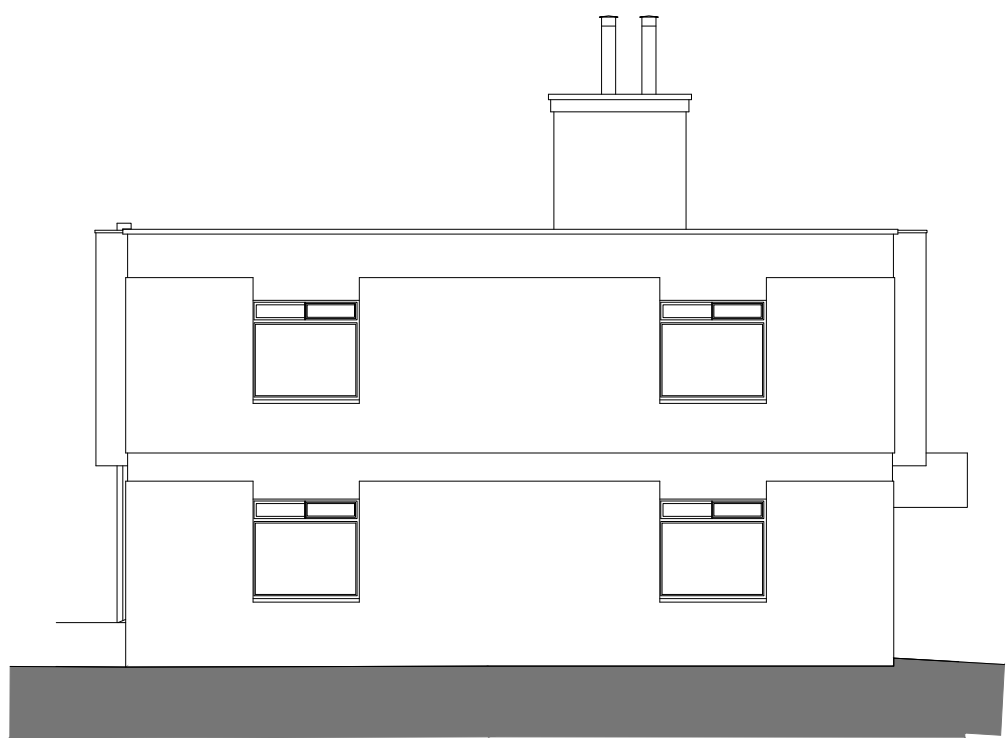

52 Perrymount Road East Elevation