




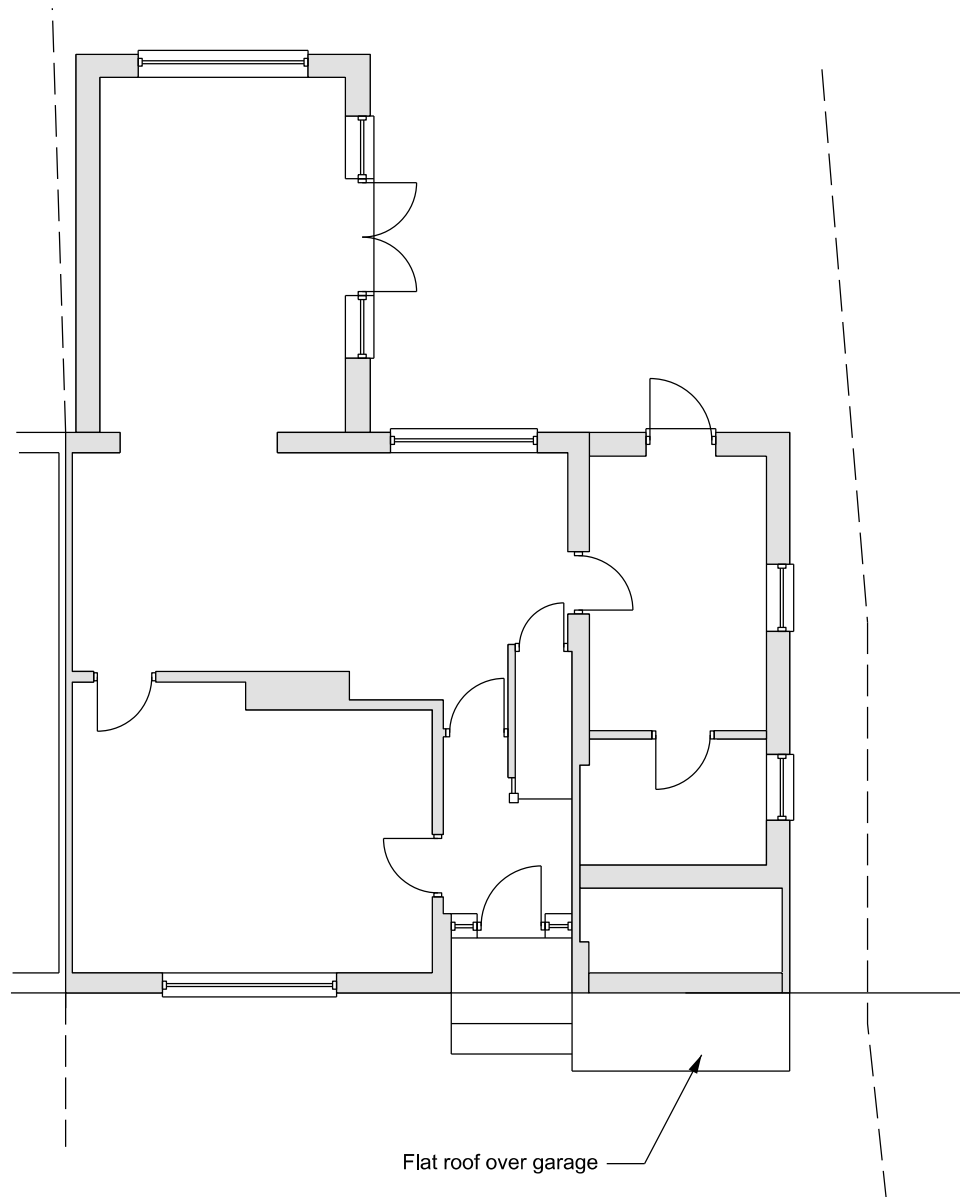

Existing Flat Roof
Scale 1:100

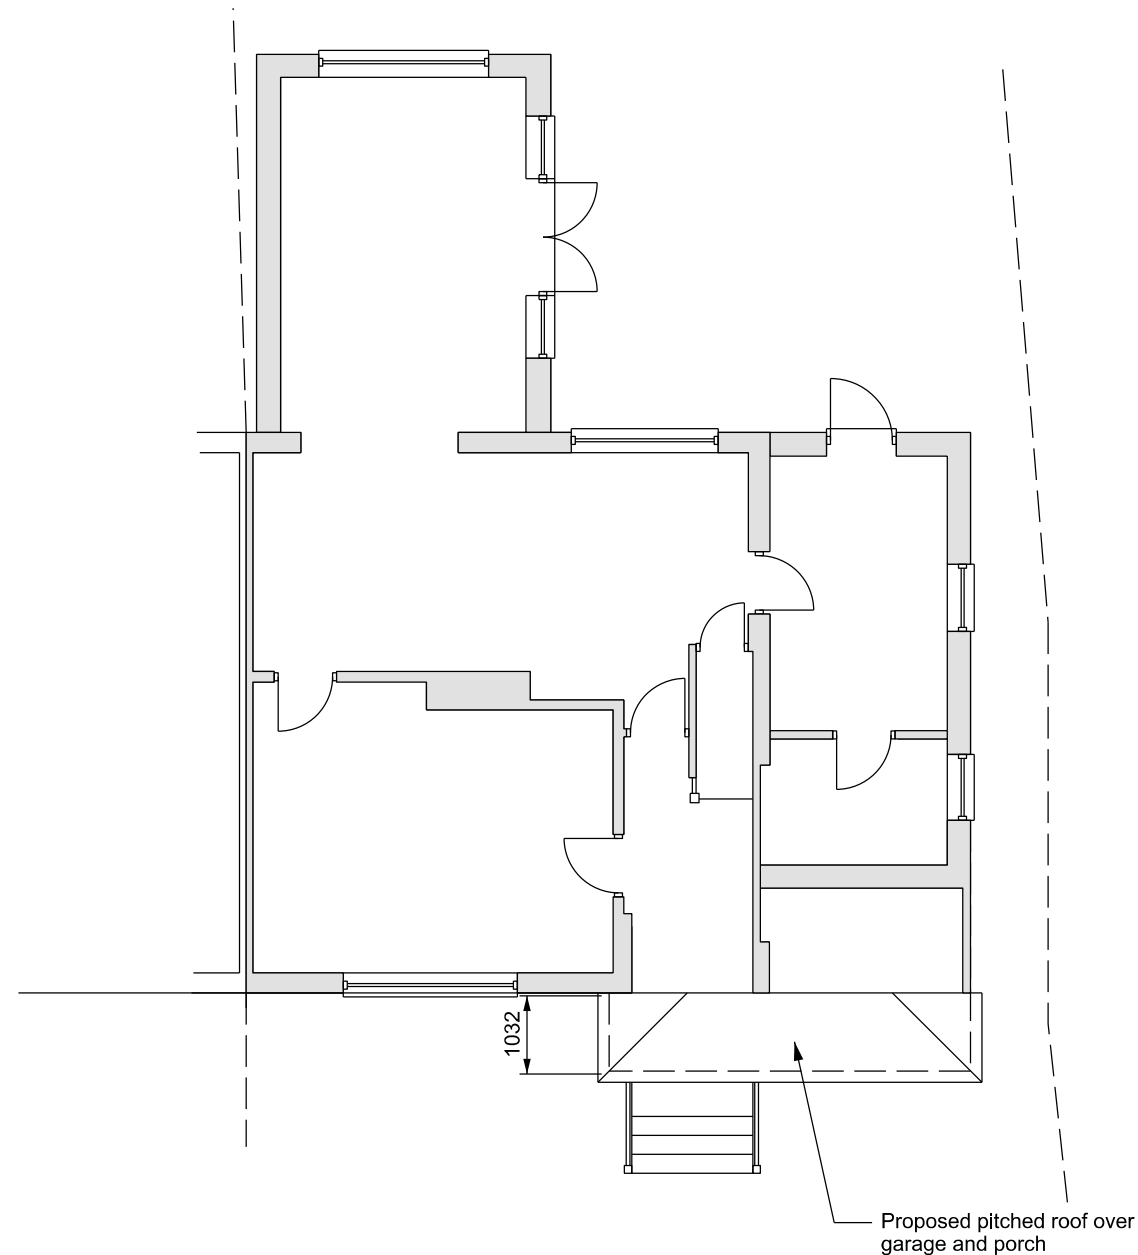

Proposed Pitched Roof
Scale 1:100

 

Client Mr & Mrs Shelley	Title Proposed Porch to Front Elevation Exsiting & Proposed Roof Plans	Drawn By	Size A3	Date 10/11/25
		Drawing Number JBD/RH19/1NB/054		Rev A

Title
35 Heathcote Drive,
East Grinstead,
West Sussex,
RH19 1NB