




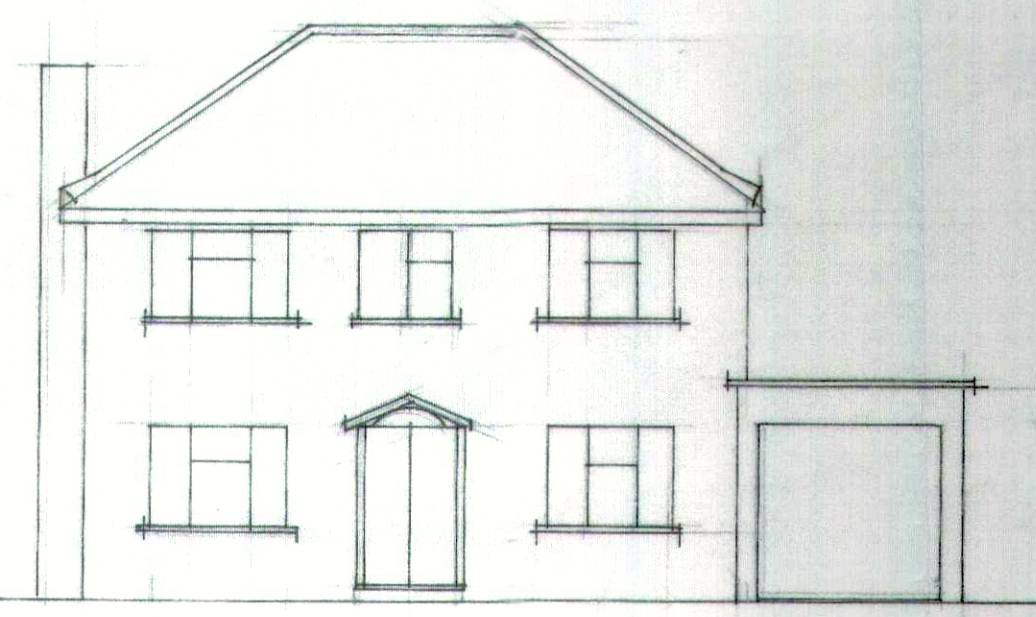


FRONT ELEVATION
EXISTING
1:100

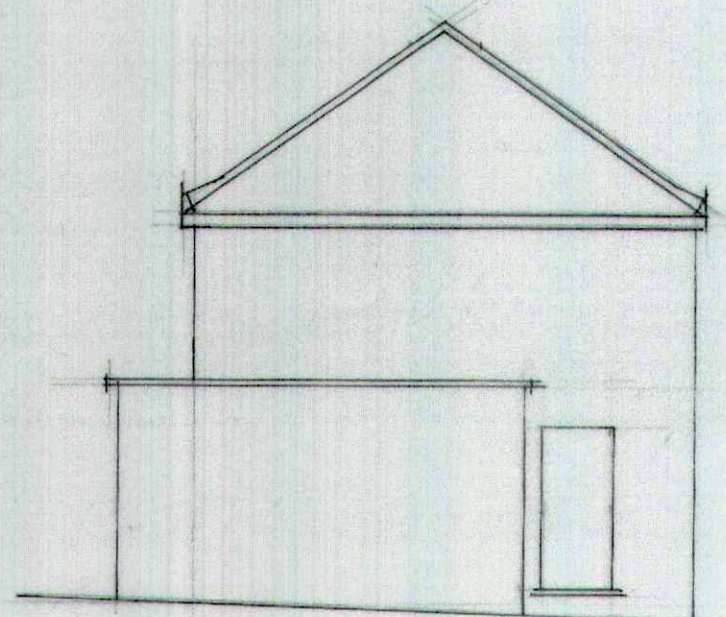




SIDE ELEVATION
EXISTING
1:100

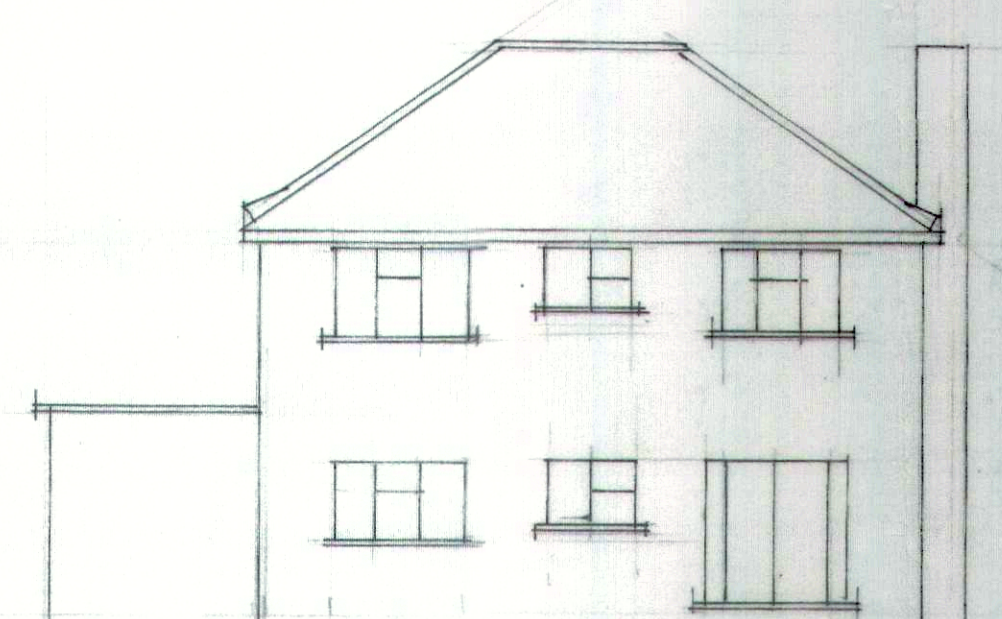


REAR ELEVATION
EXISTING
1:100

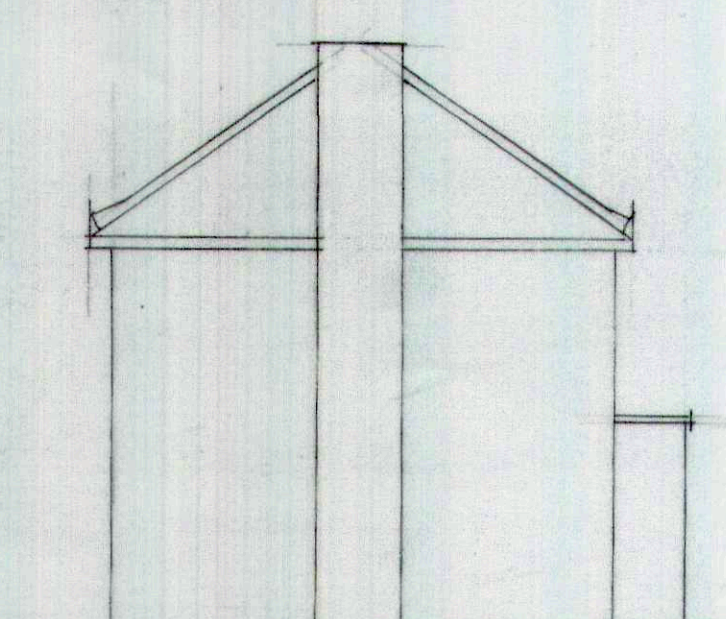

SIDE ELEVATION
EXISTING
1:100

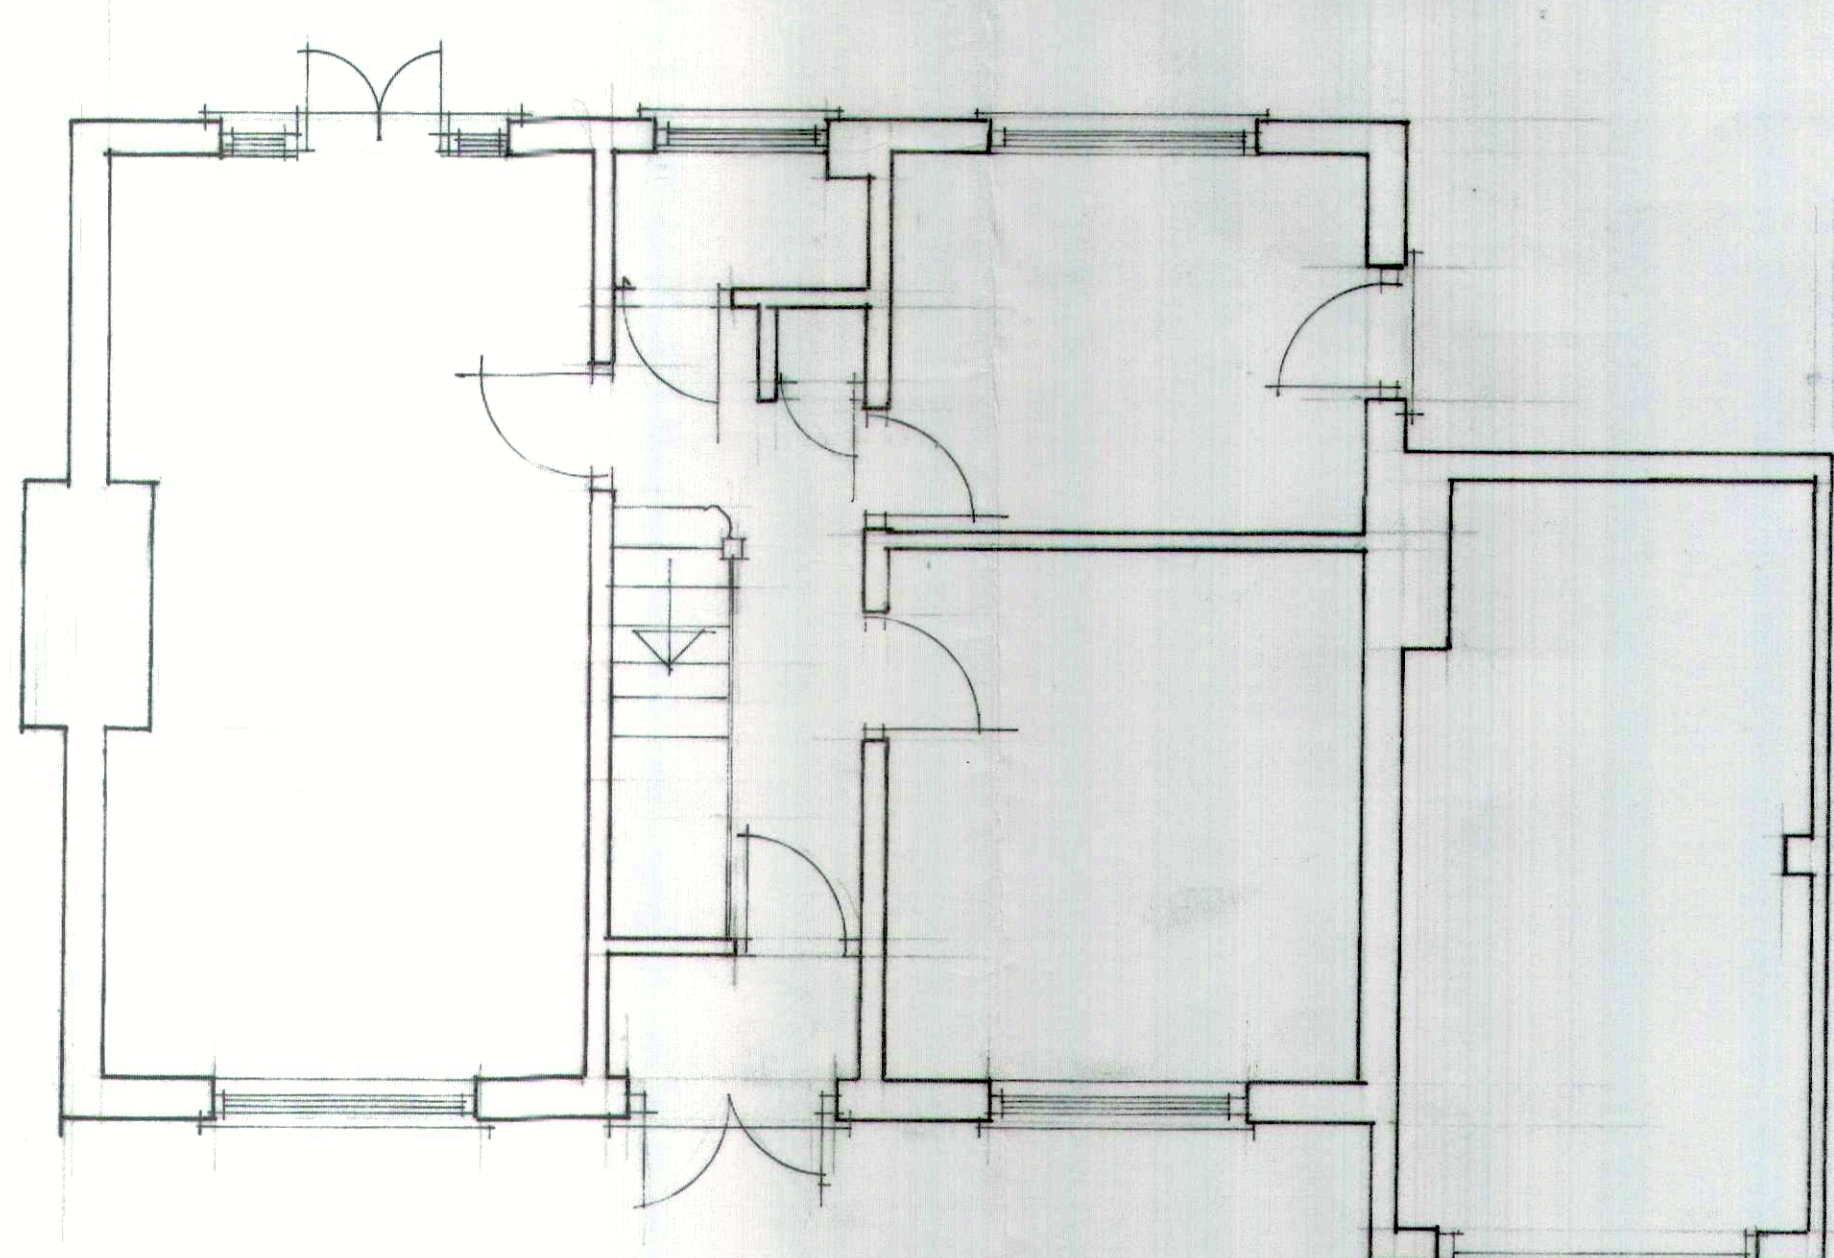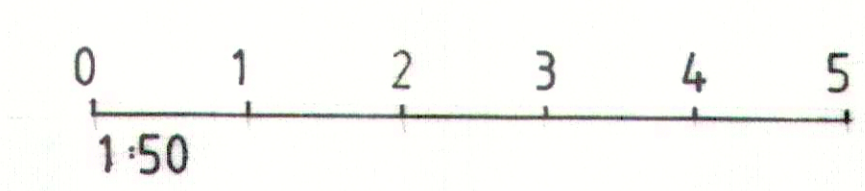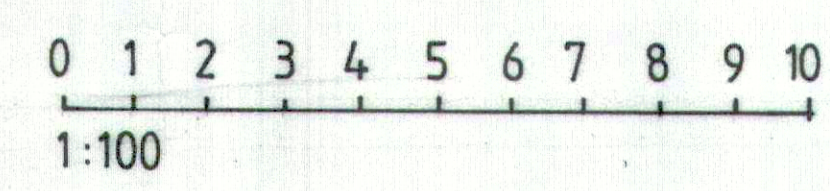

GROUND FLOOR
EXISTING
1:50

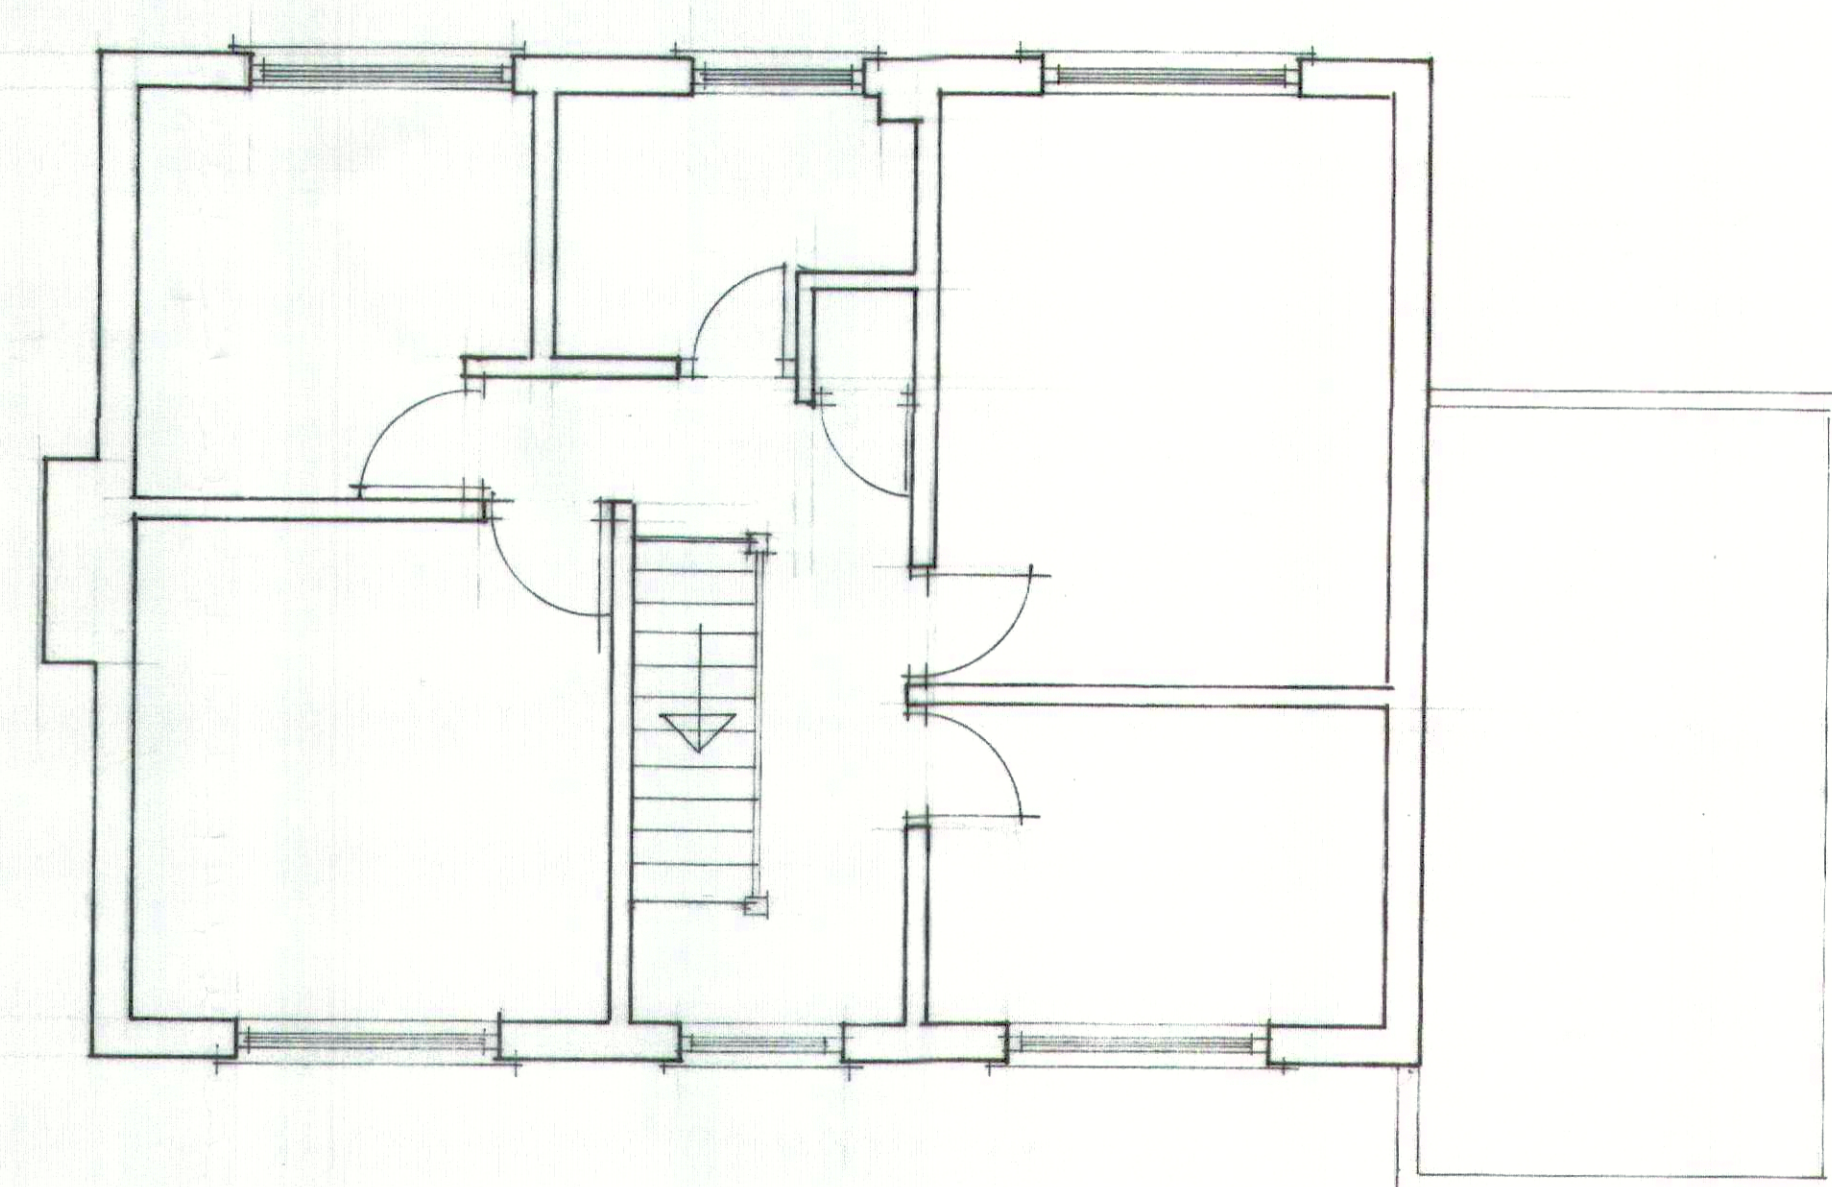

FIRST FLOOR
EXISTING
1:50

NOTES

W. SUSSEX DC
01 DEC 2025

© copyright

ROBERT ELLIS

Mob : 07778 402635

Client

MR YU

Job Title

12 LYNTON PARK AVENUE
EAST GRINSTEAD
WEST SUSSEX
RH19 3XB

Drawing Title

**PROPOSED SINGLE STOREY
REAR AND FIRST FLOOR
SIDE EXTENSIONS**

Scale

1:100 50@ A1

Date

NOV 25

Drawn by

R.E

Dwg No

4468 /01

Rev

600 x 840mm A1