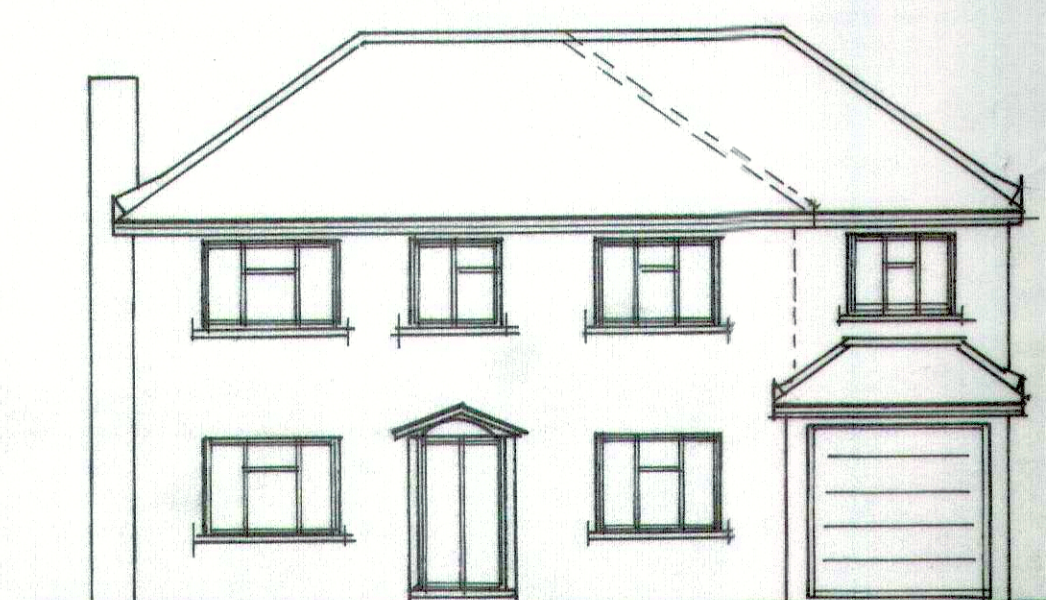
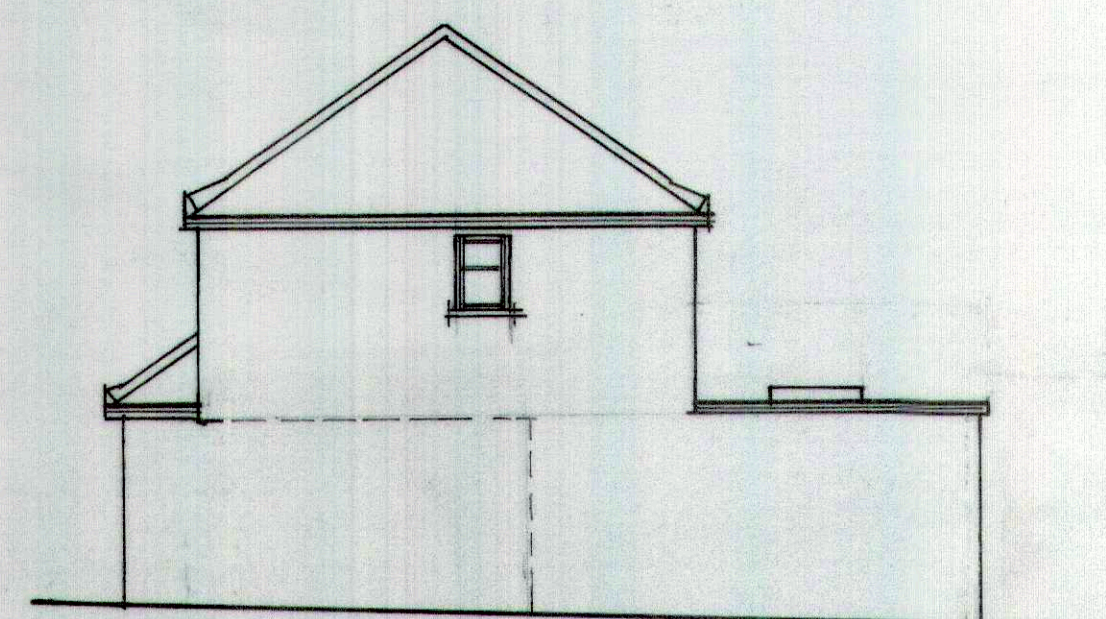
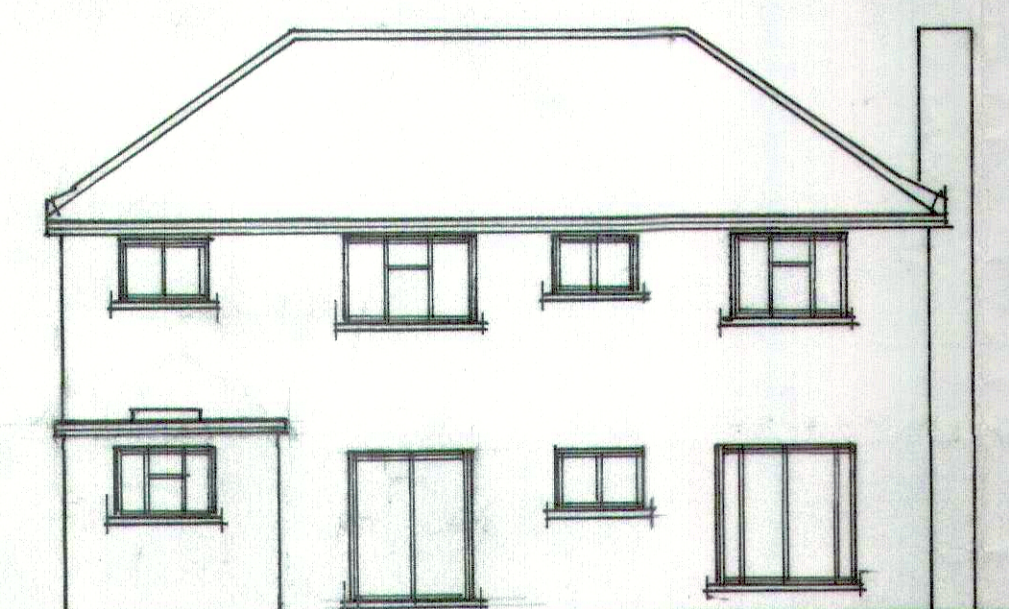
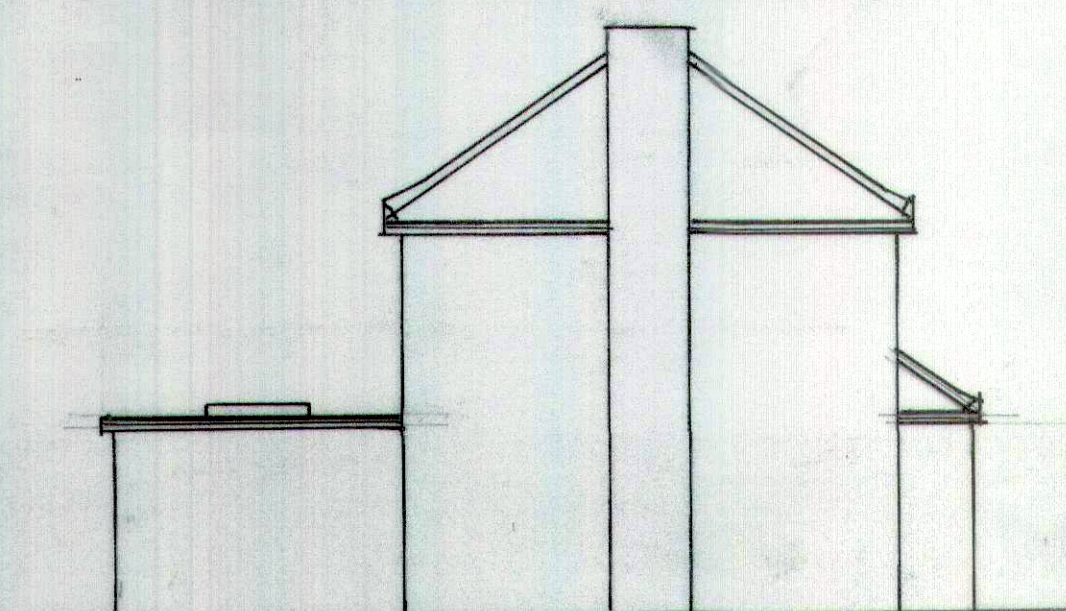
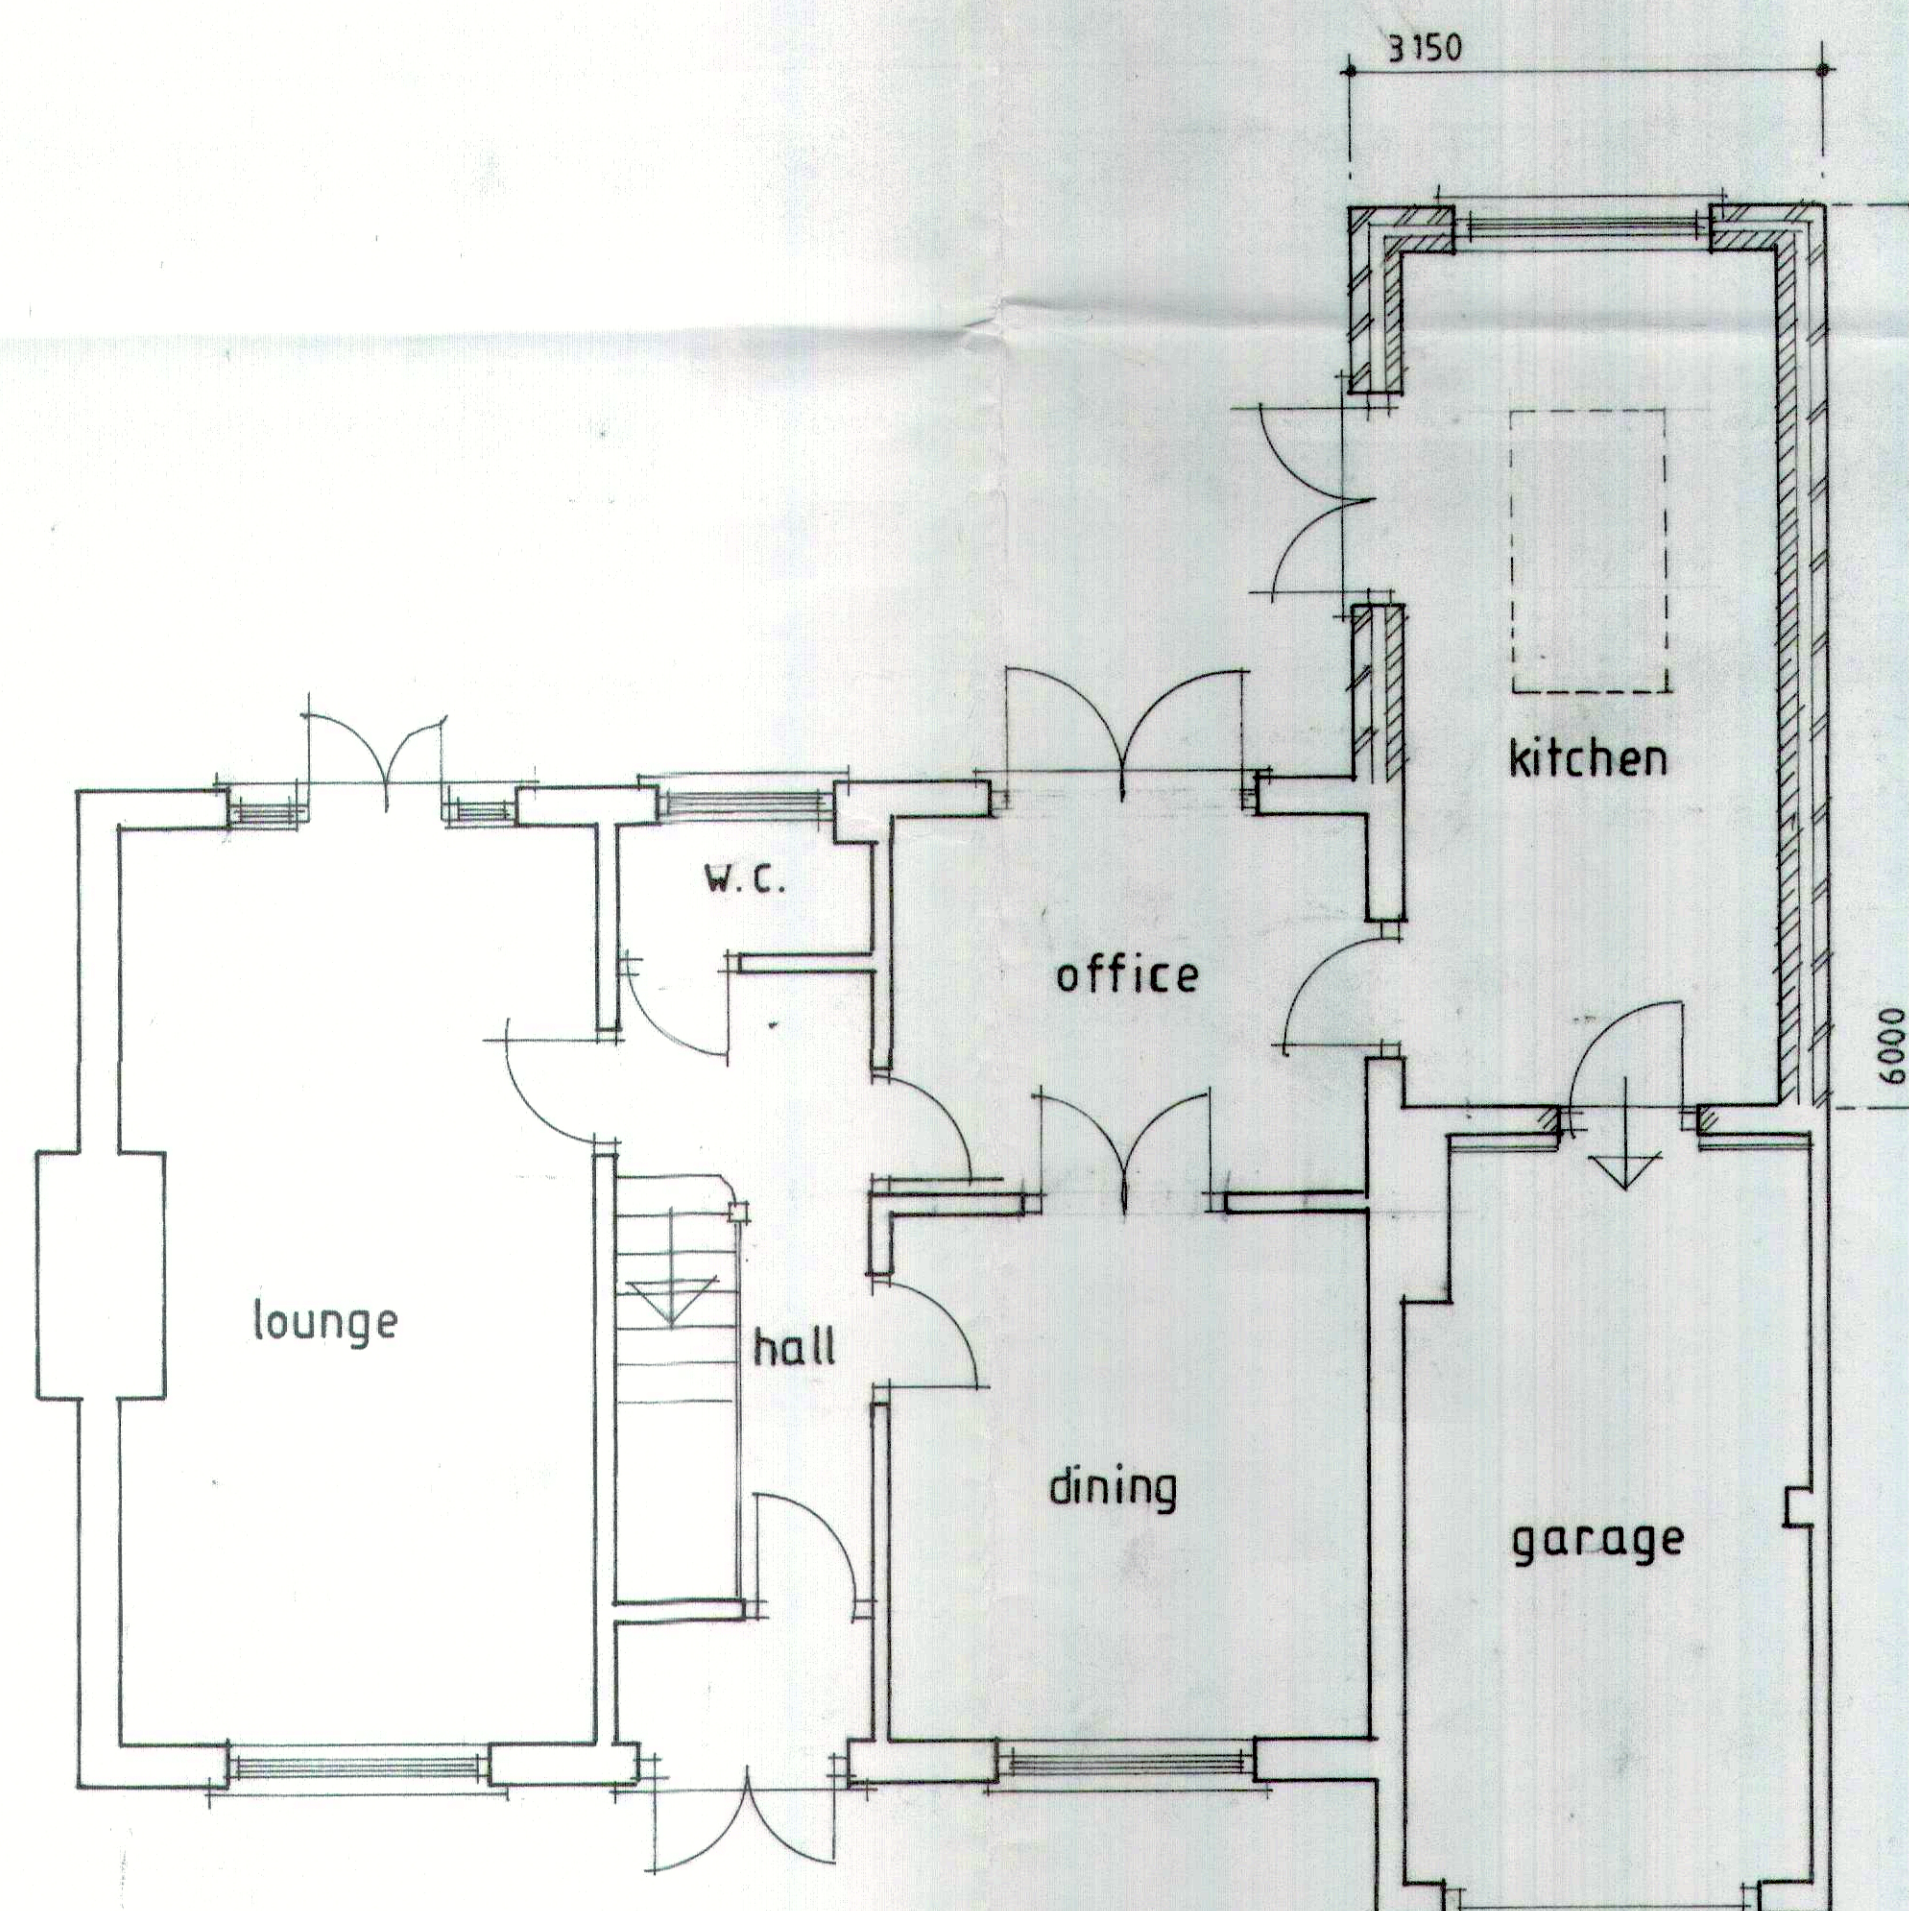
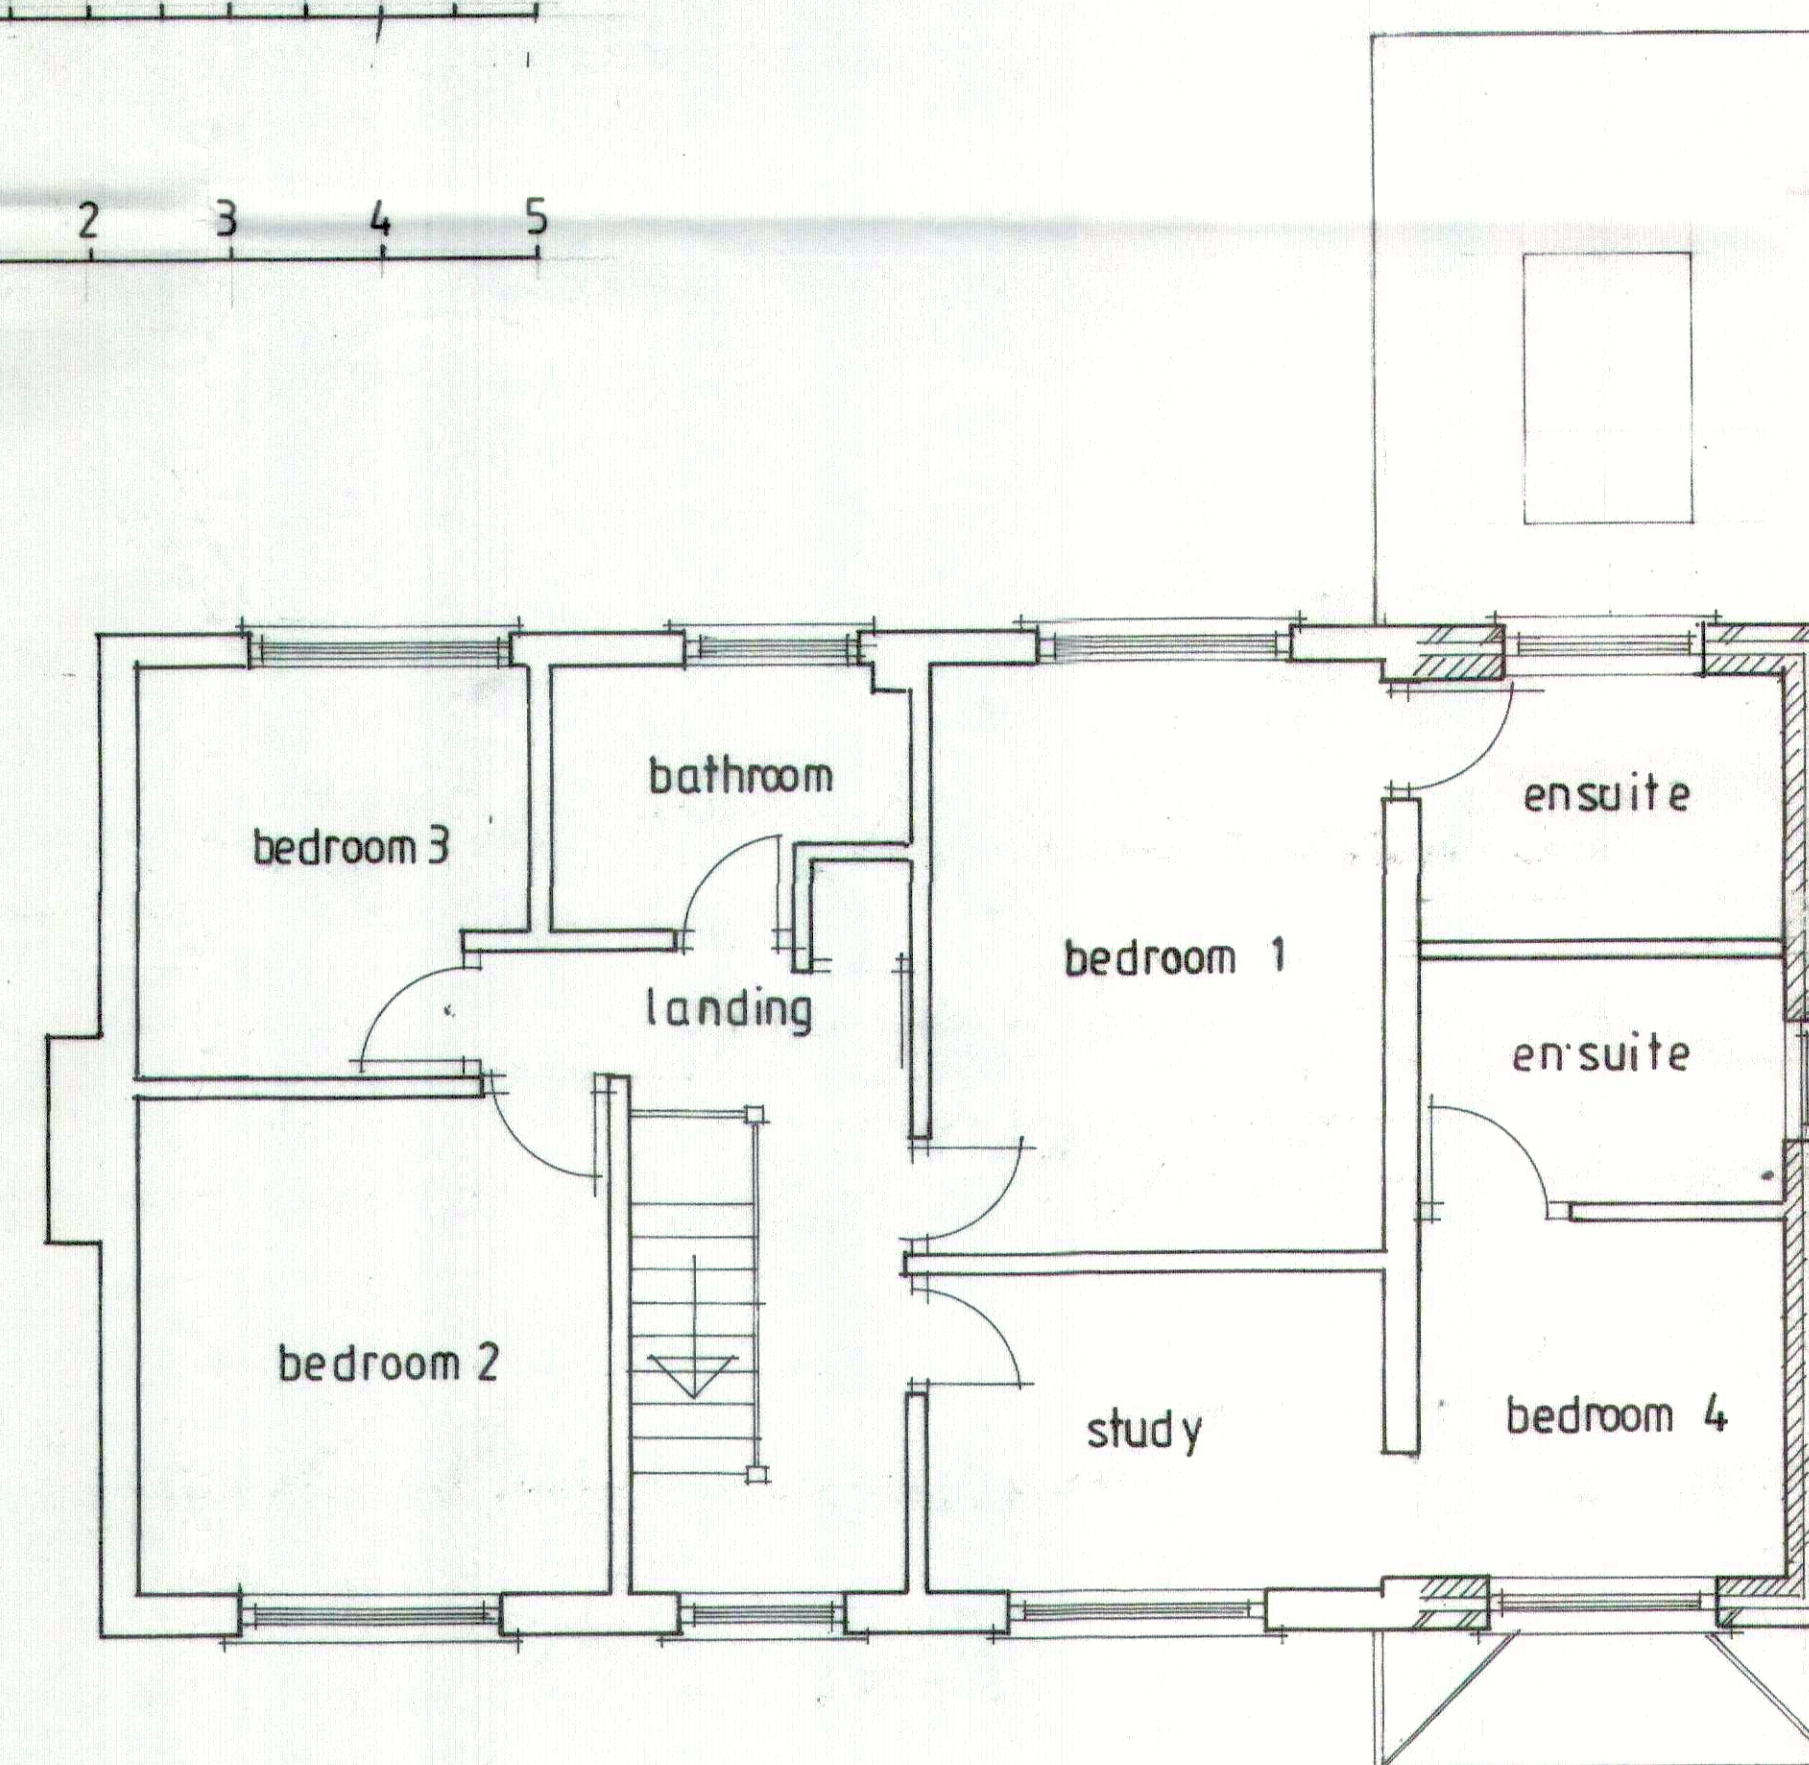


MAY 2025
01 DEC 2025FRONT ELEVATION
PROPOSED
1:100SIDE ELEVATION
PROPOSED
1:100REAR ELEVATION
PROPOSED
1:100SIDE ELEVATION
PROPOSED
1:100GROUND FLOOR
PROPOSED
1:500 1 2 3 4 5 6 7 8 9 10
1:1000 1 2 3 4 5
1:50FIRST FLOOR
PROPOSED
1:50

© copyright

ROBERT ELLIS

Mob 07778 402635

Client

MR YU

Job Title

12 LYNTON PARK AVENUE
EAST GRINSTEAD
WEST SUSSEX
RH19 3XB

Drawing Title

PROPOSED SINGLE STOREY
REAR AND FIRST FLOOR
SIDE EXTENSIONS

PROPOSED

Scale 1:100 50@ A1

Date NOV 25

Drawn by R.E.

Org No

4468 / 02

Rev