




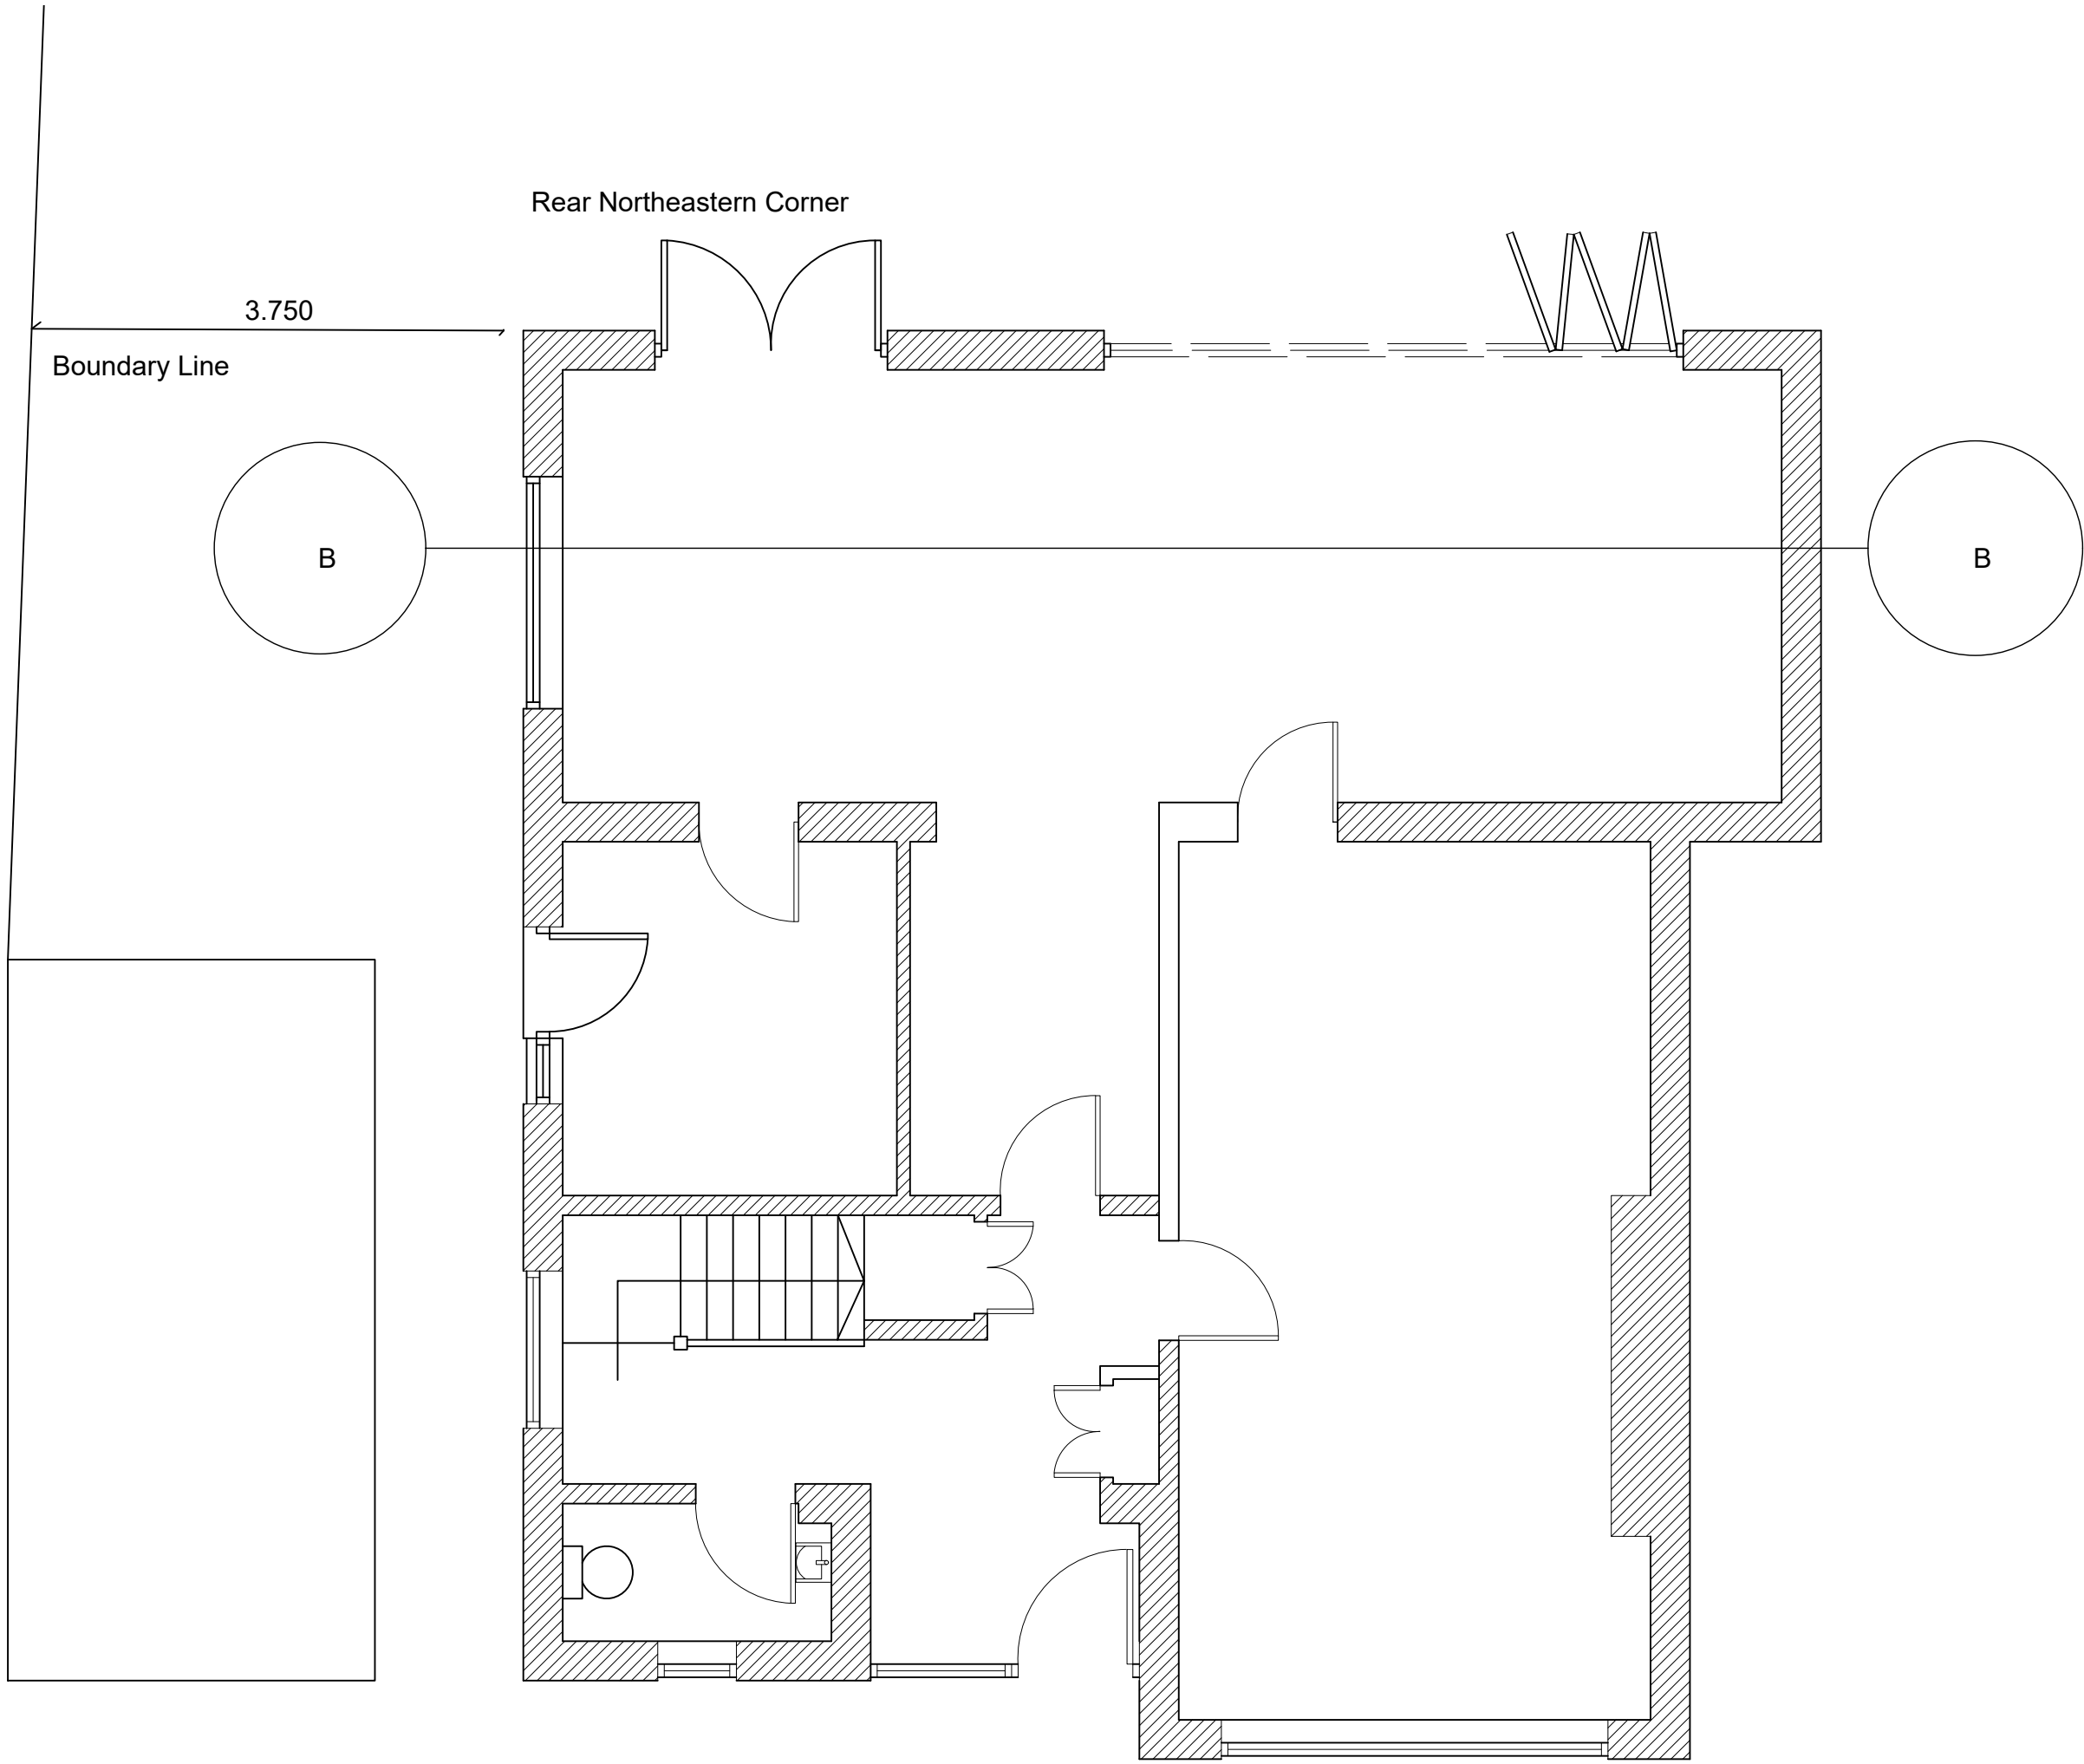


Existing Ground Floor @A1 1:50

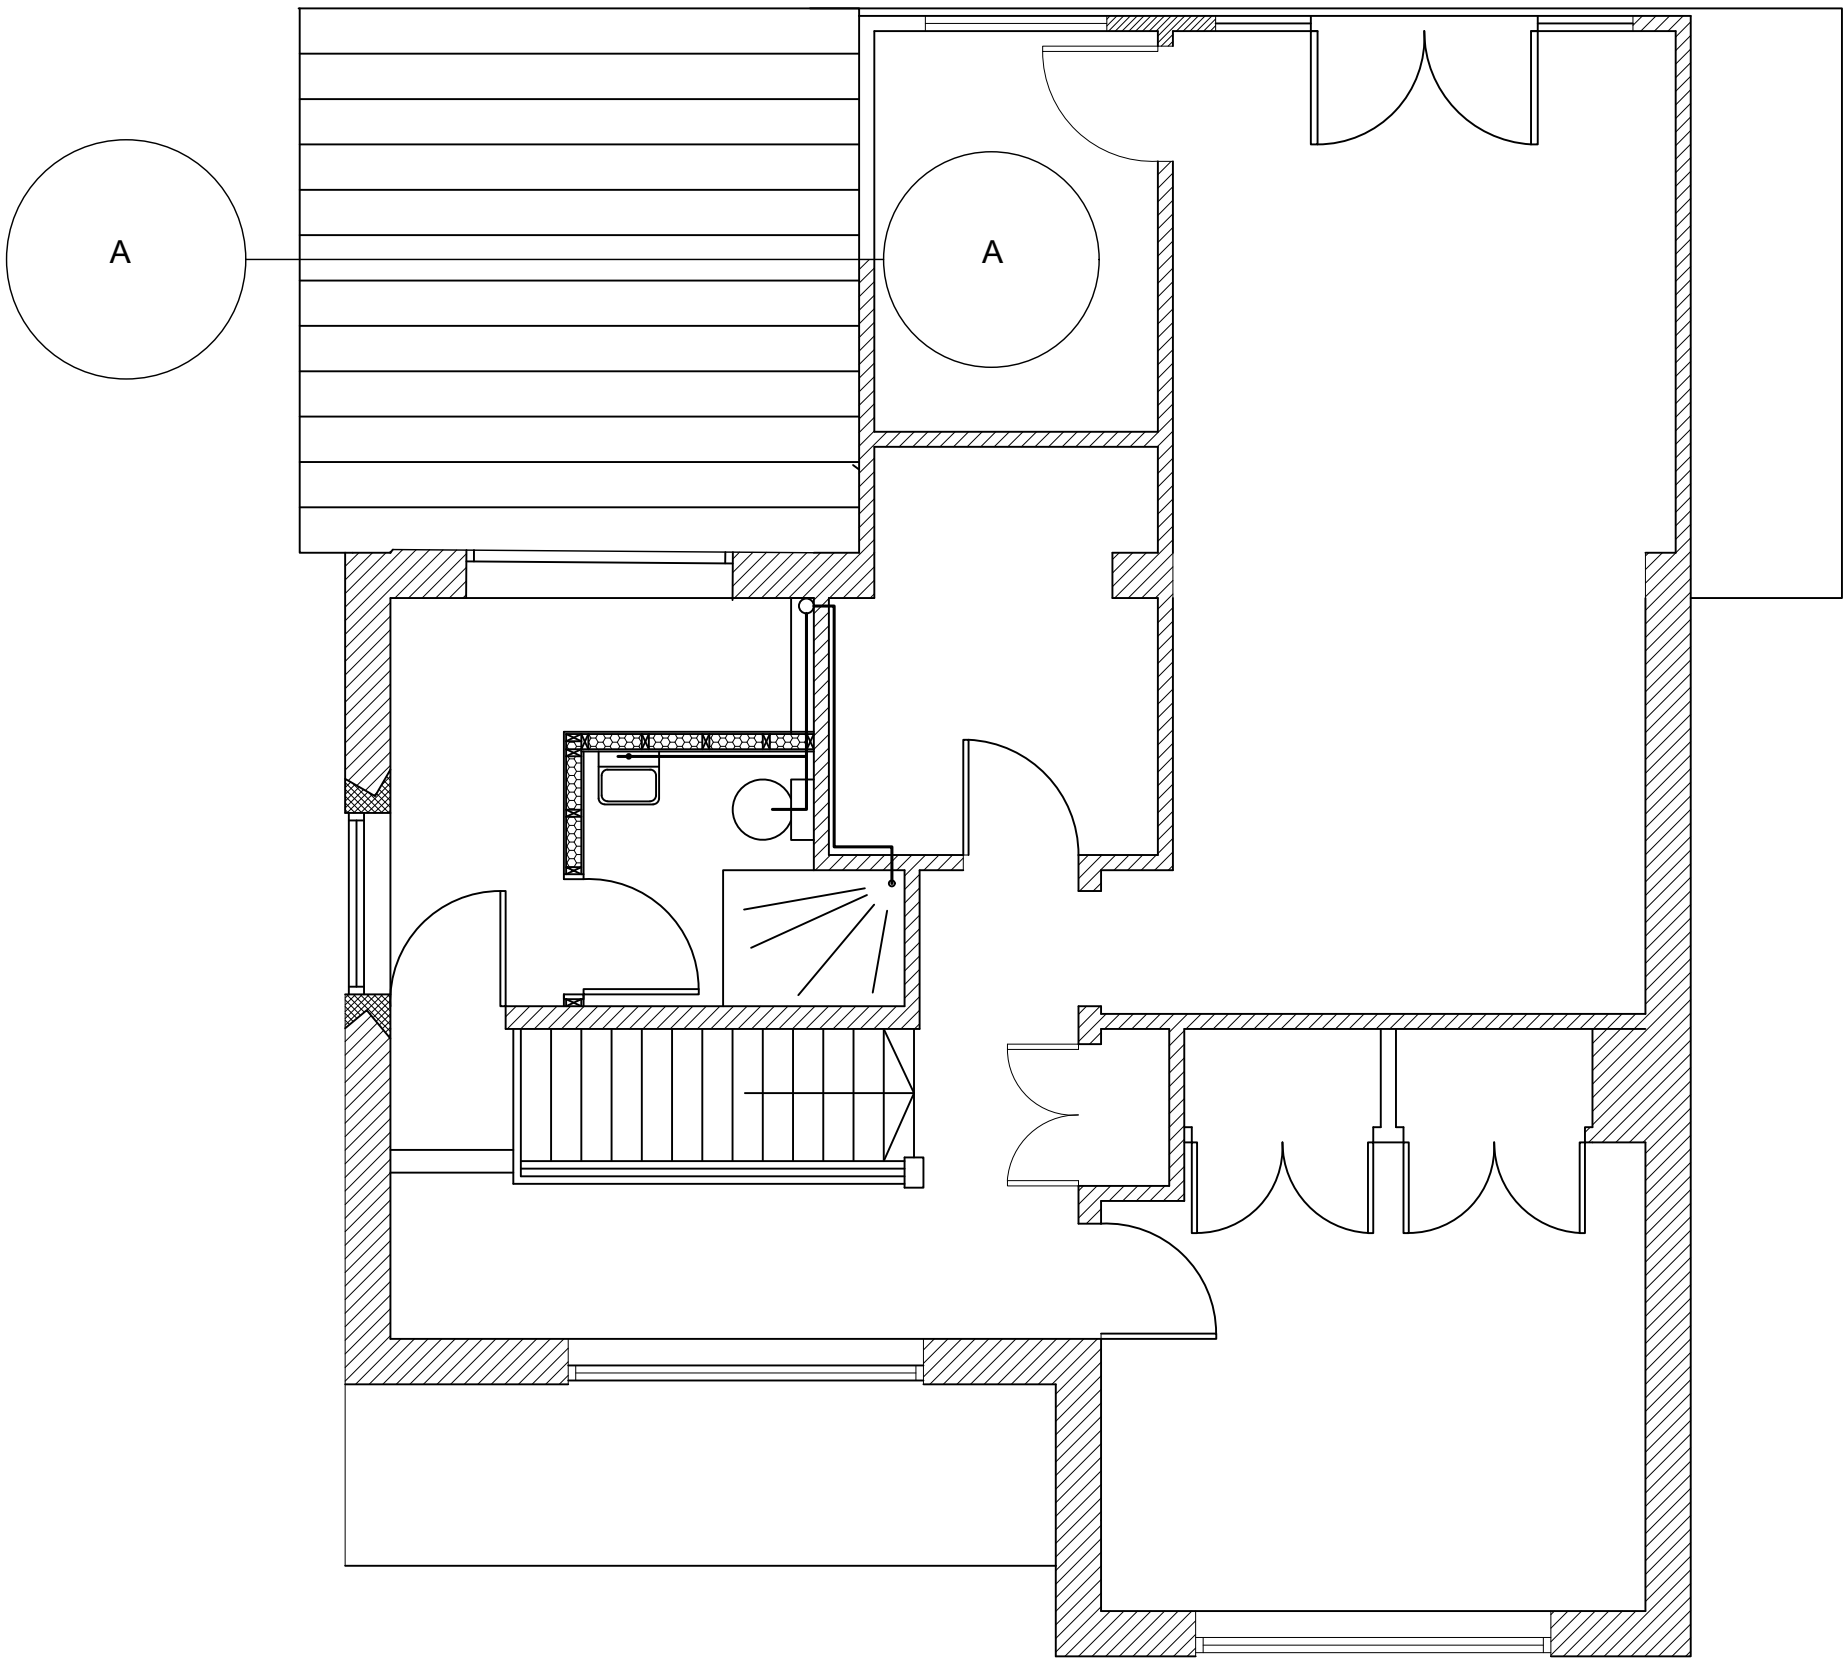

Existing First Floor @A1 1:50

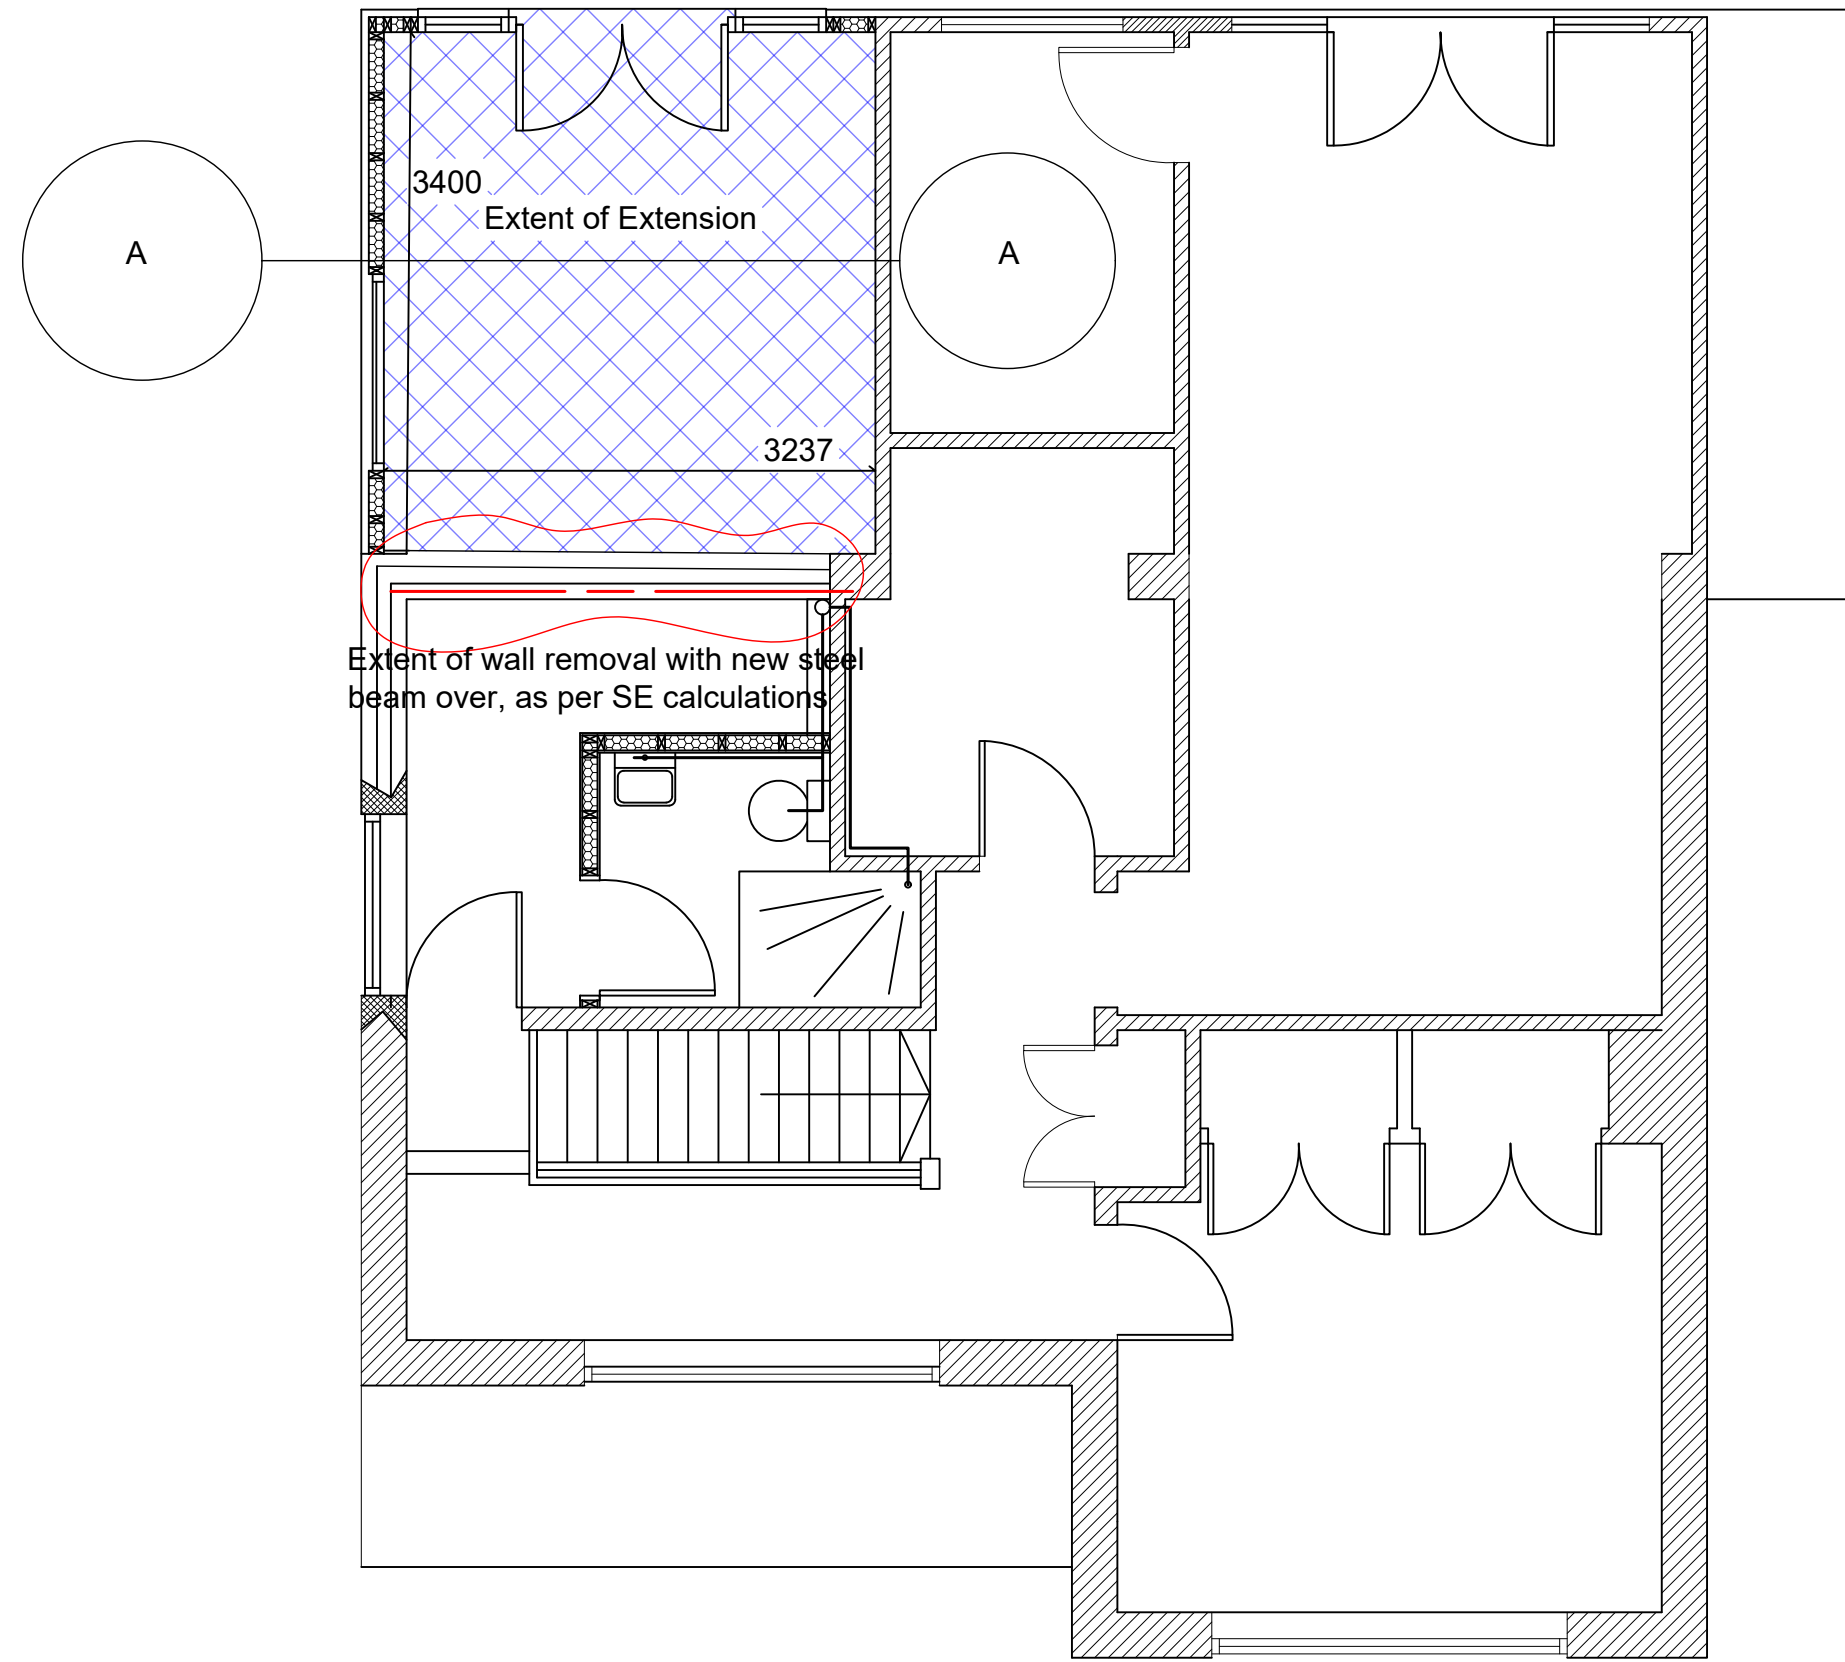

Proposed First Floor/Wall and roof removal Removal @A1 1:50
Showing extent of Extension

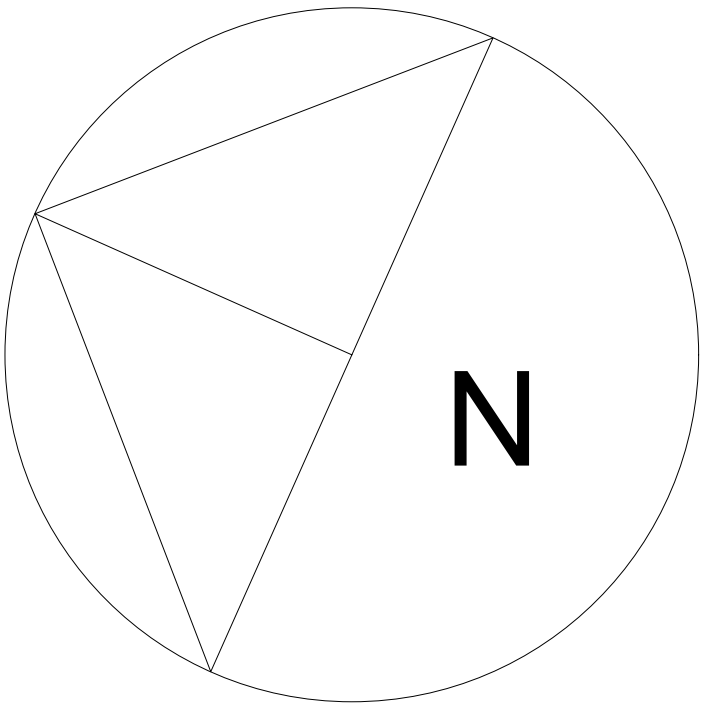

Project:	
20 Marlborough Drive Burgess Hill, RH15 0EU	
Rear first floor extension with Juliet Balcony to match the existing rear elevation.	
Drawing Titles: Floor Plans and Elevations	
As Proposed	
As Existing	
Mr & Mrs Dodds	
Arrow Survey Consultants Ltd Pond Cottage Shortbridge Road Pitdown East Sussex TN22 3XJ T: 07780 130524	
Scales: 1:50 1:100	Drawing No 1069PB
5 August 2025	Rev: 01



SCALE BAR 1:50 @ A1