


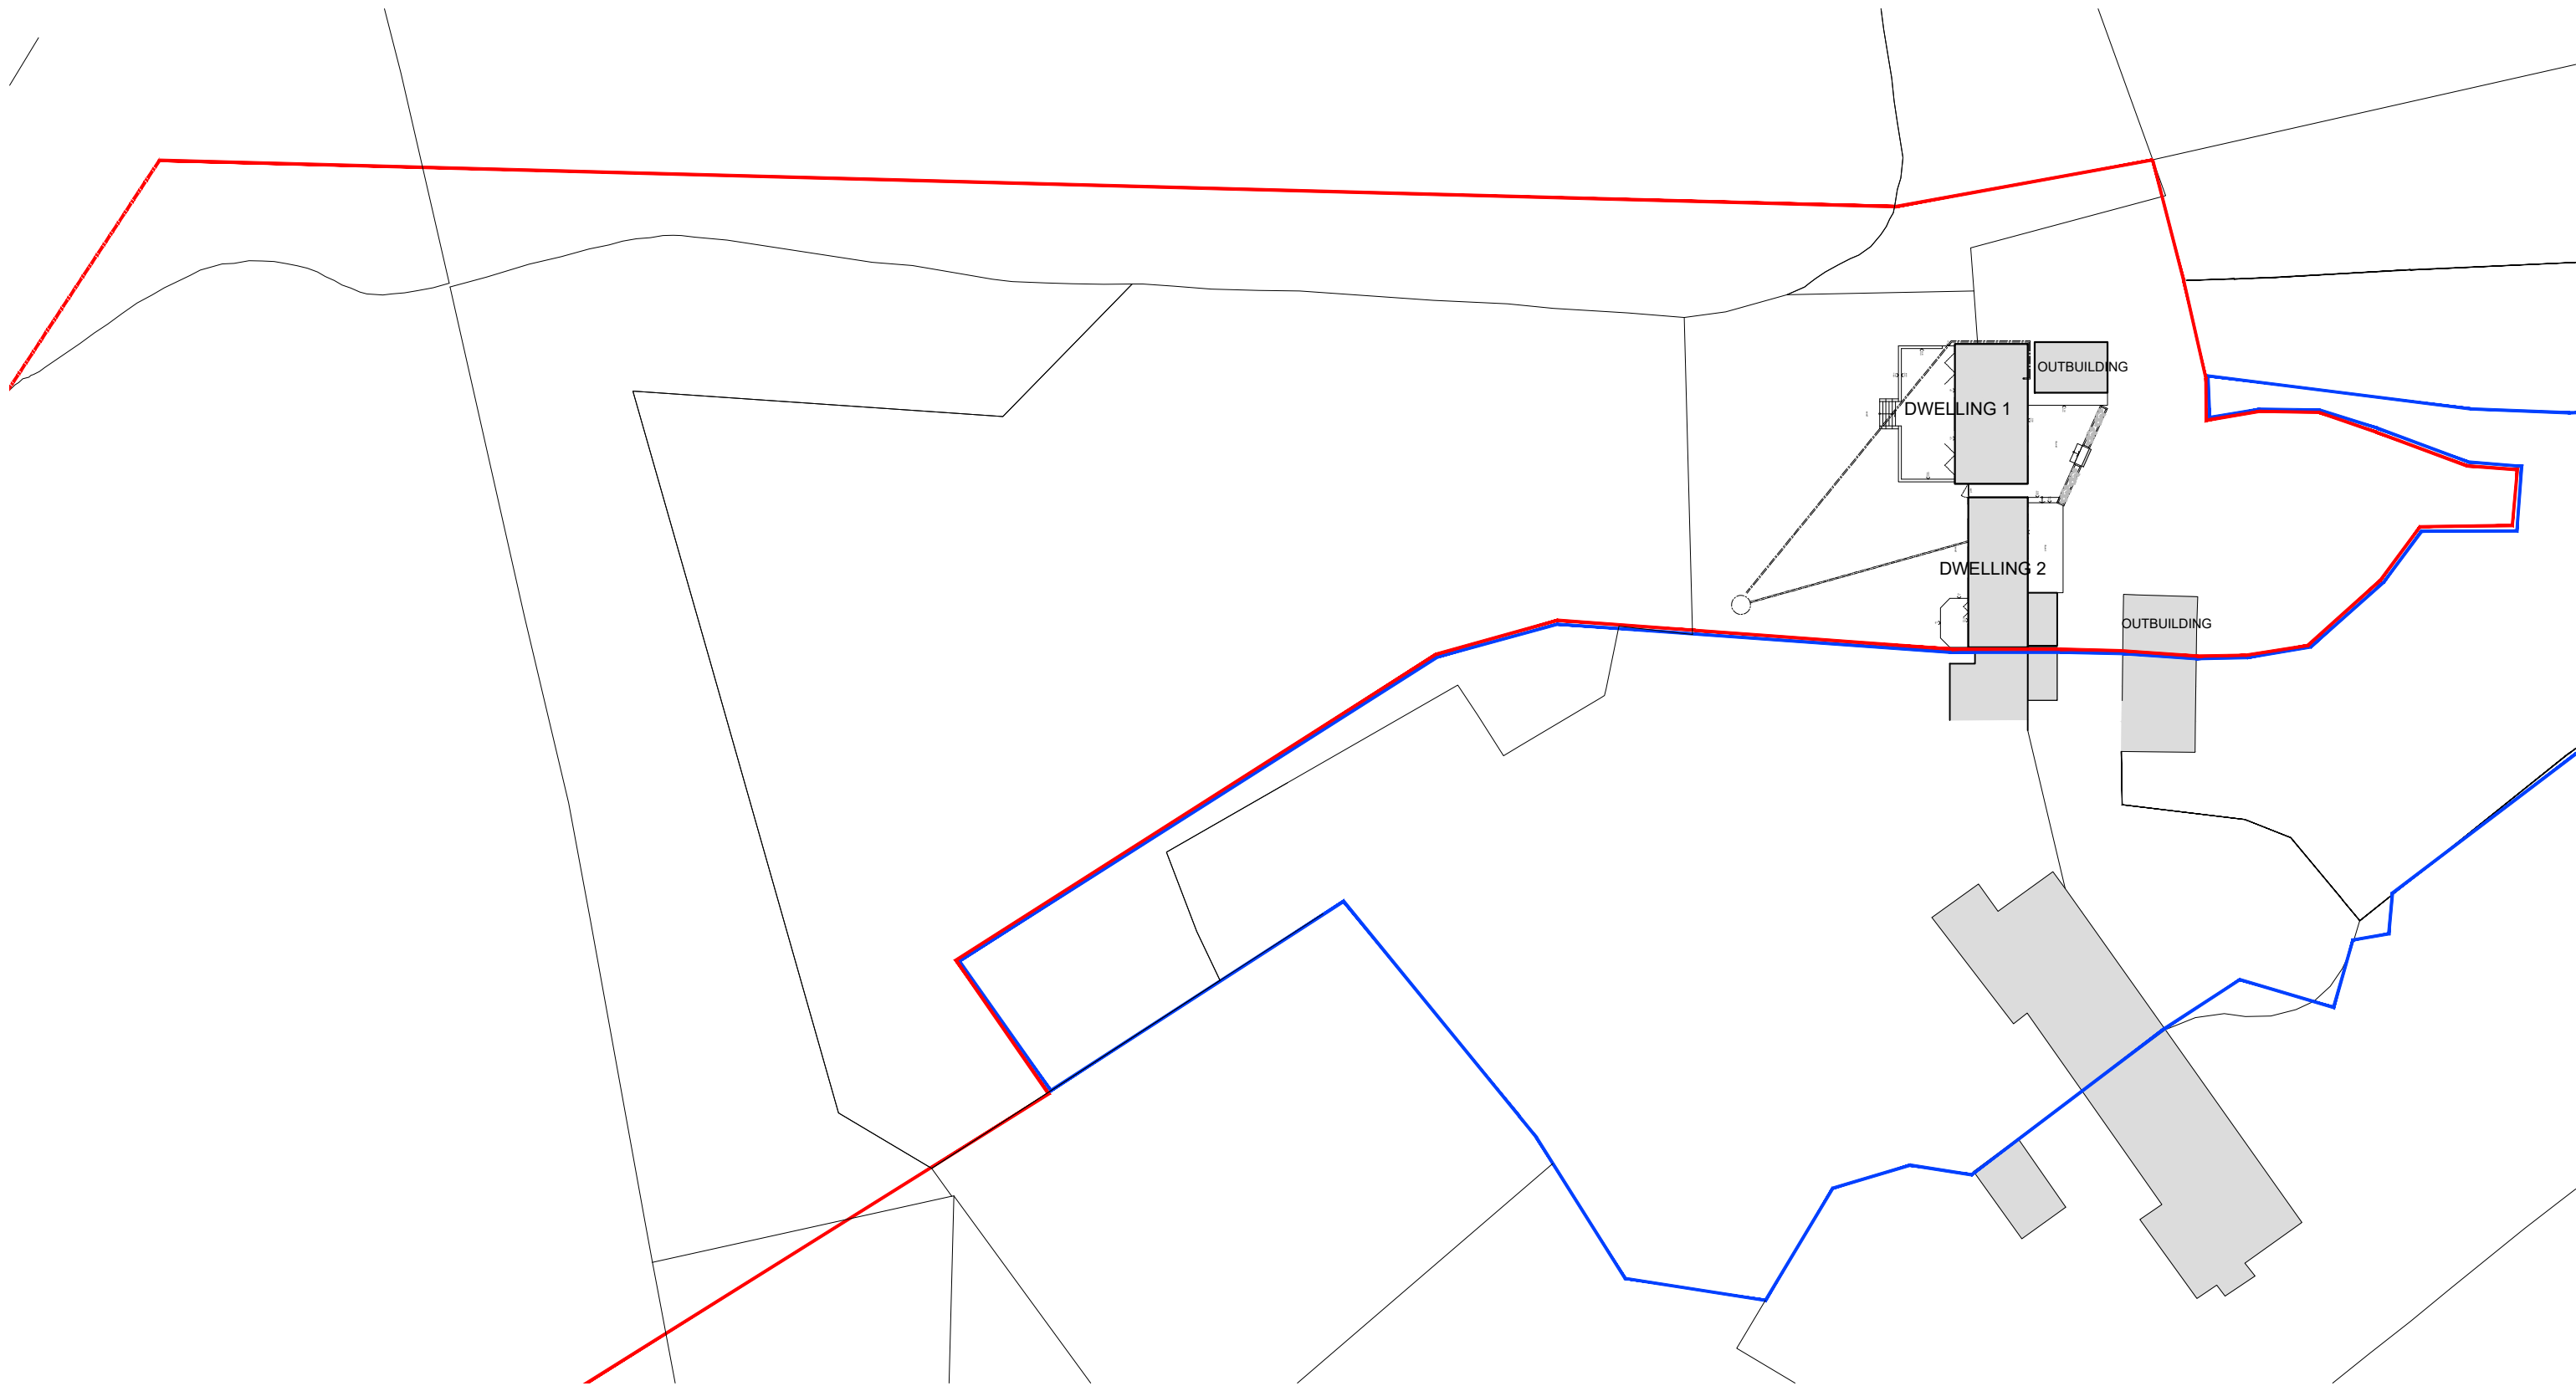

1

EXISTING PARTIAL SITE PLAN
SCALE 1:500

0 10m 20m



EXISTING

REVISIONS
A Site scale revised

2026.06.30

STATUS
EXISTING

PROJECT
THE STABLES, MILL HOUSE, ROWFANT

TITLE
EXISTING PARTIAL SITE BLOCK PLAN

SCALE
1:500

DATE
2025.06.20

DRAWING NUMBER
001

REV
A

VICTORIA MUSTARD ARCHITECT

135 Crawley Down Road, Felbridge, East Grinstead RH19 2PS
Mob 07779 245 093 vicki@victoriamustardarchitects.com