

PLANNING

Planning and Building Regulations Design Consultants
Architectural Technologists
Local Authorities Planning Agent Group Member
Local Authorities Building Control Partner Member
Planning Portal Professional Status
Landmark and Promap Member
Planning Appeal Consultants

www.cadmonkies.co.uk
cadmonkies@btconnect.com
01280 - 70 44 44

A2

Alpha Two

architectural design studio

Head Office : The Boat House, 19 Westminster Croft,
BRACKLEY, Northants, NN13 7ED
London Offices : Studio A2, Headcon Road,
Thornton Heath, London, CR7 6JQ
Cadmonkies, Studio A2, Castle Yard,
Richmond, LONDON, TW9 0TF

CLIENT:
Mr and Mrs S Aylott

ADDRESS:
6 Franklands Village
HAYWARDS HEATH, RH16 3RA

CONTACT:
Mr S Aylott

SITE:
6 Franklands Village
HAYWARDS HEATH
RH16 3RA

SCHEME:
Proposed Side Part Rear Extension
with Associated Internal and External
Works.


DRAWING TITLE:
Location, Block and Site
Plan

DATE: September 2022
DRAWN: david berious


SCALE: 1:1250, 1:500
1:200
REV: A3
D

DRAWING No:


P/22/150/001

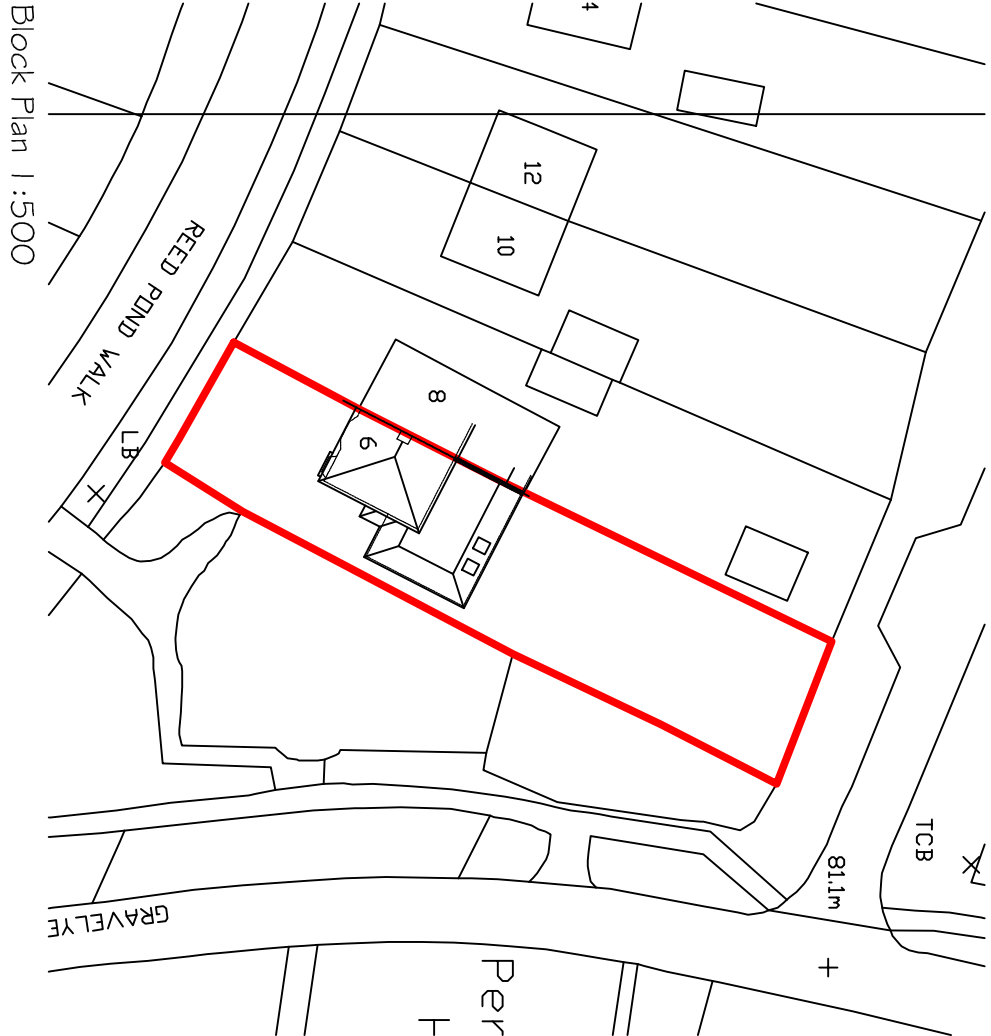

Block Plan 1:500

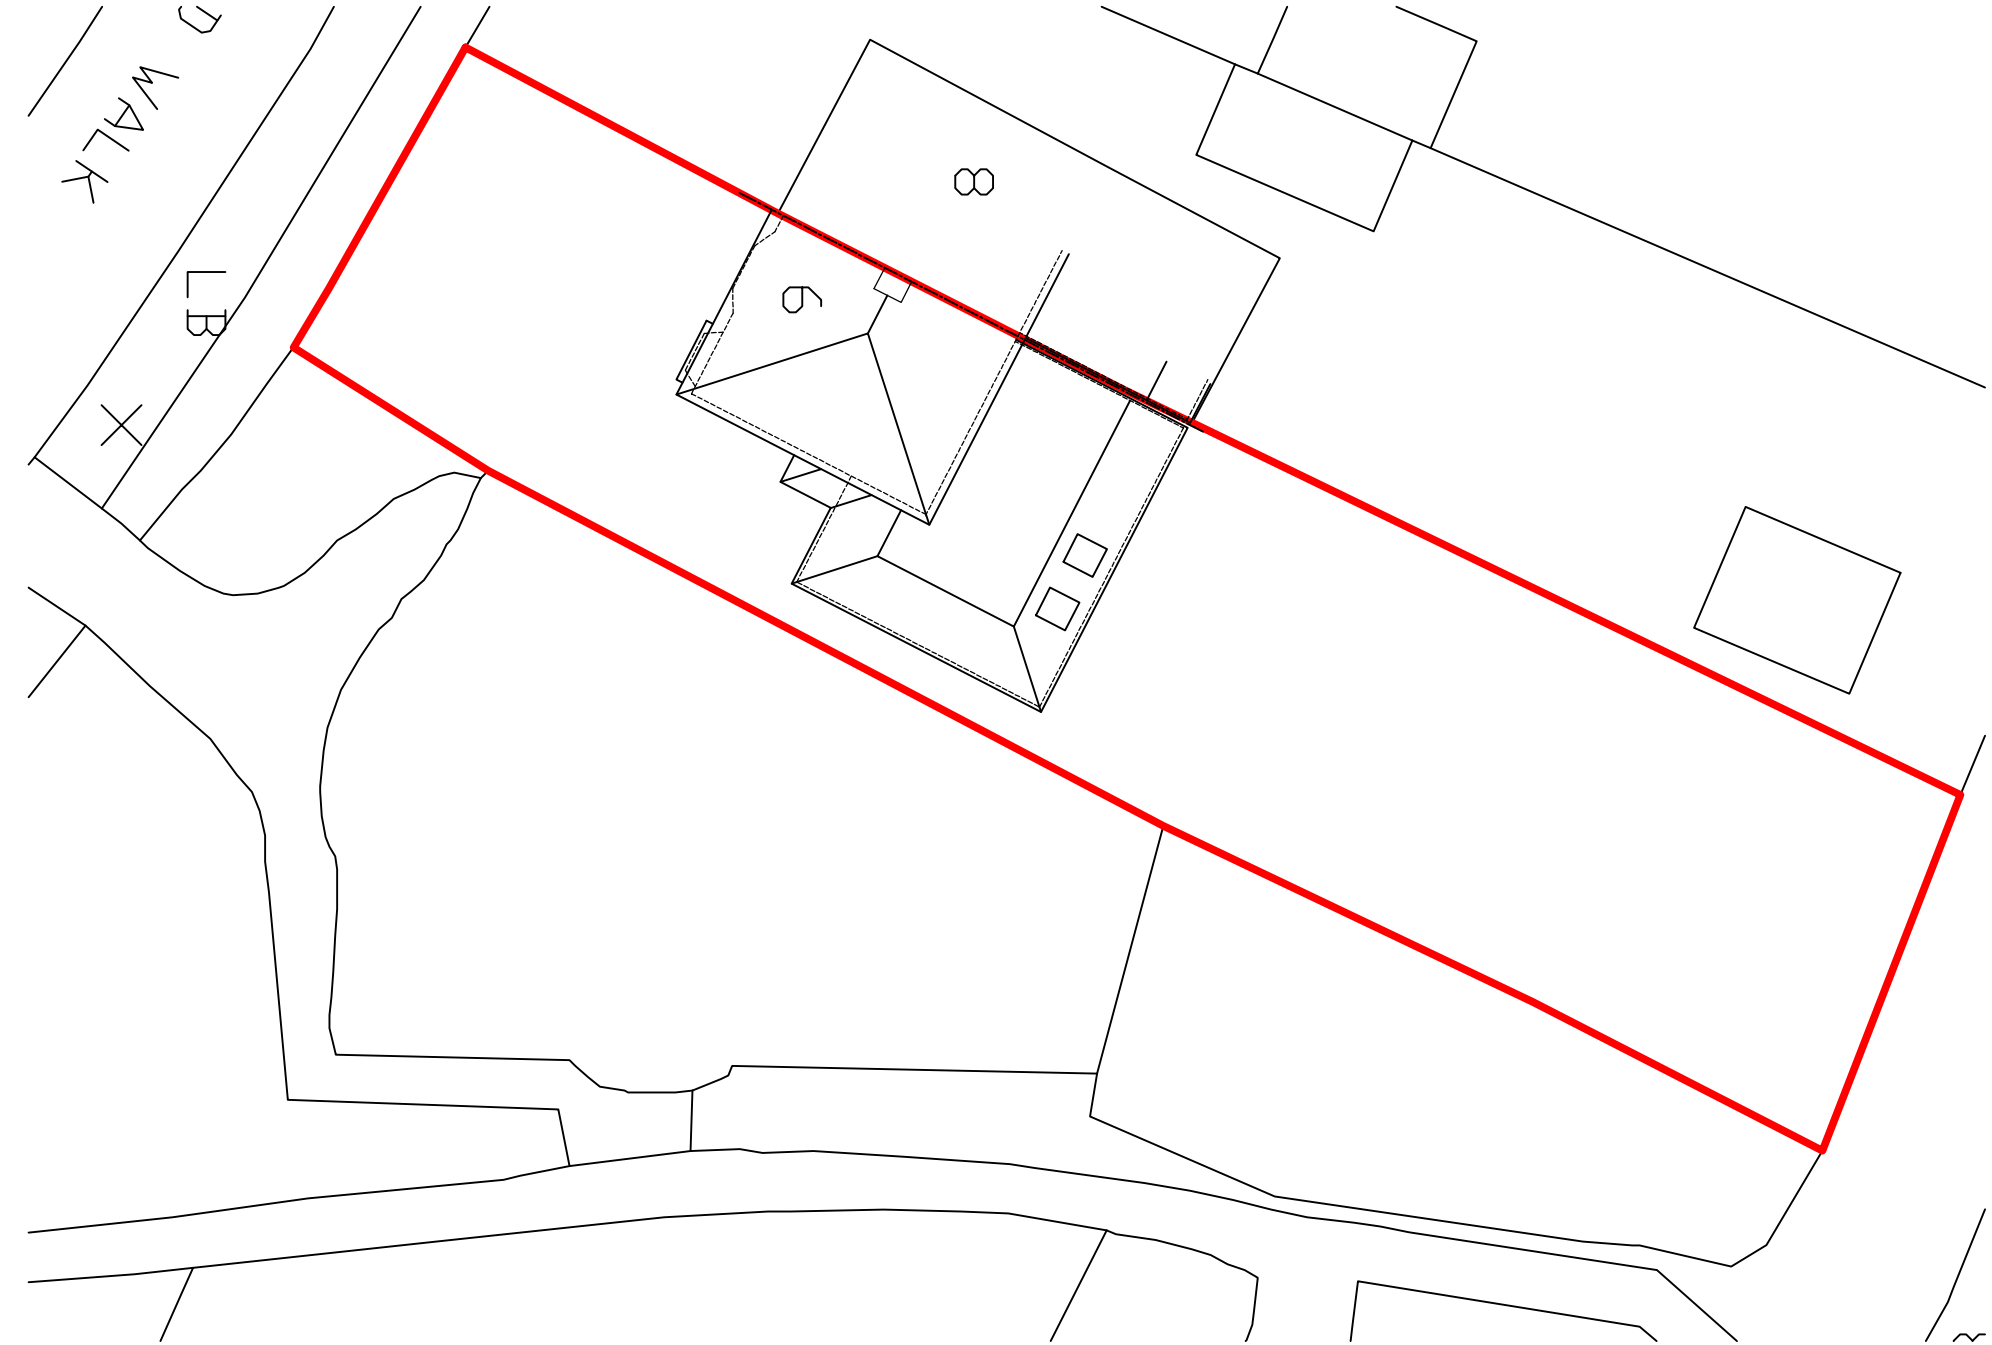

Site Plan 1:200

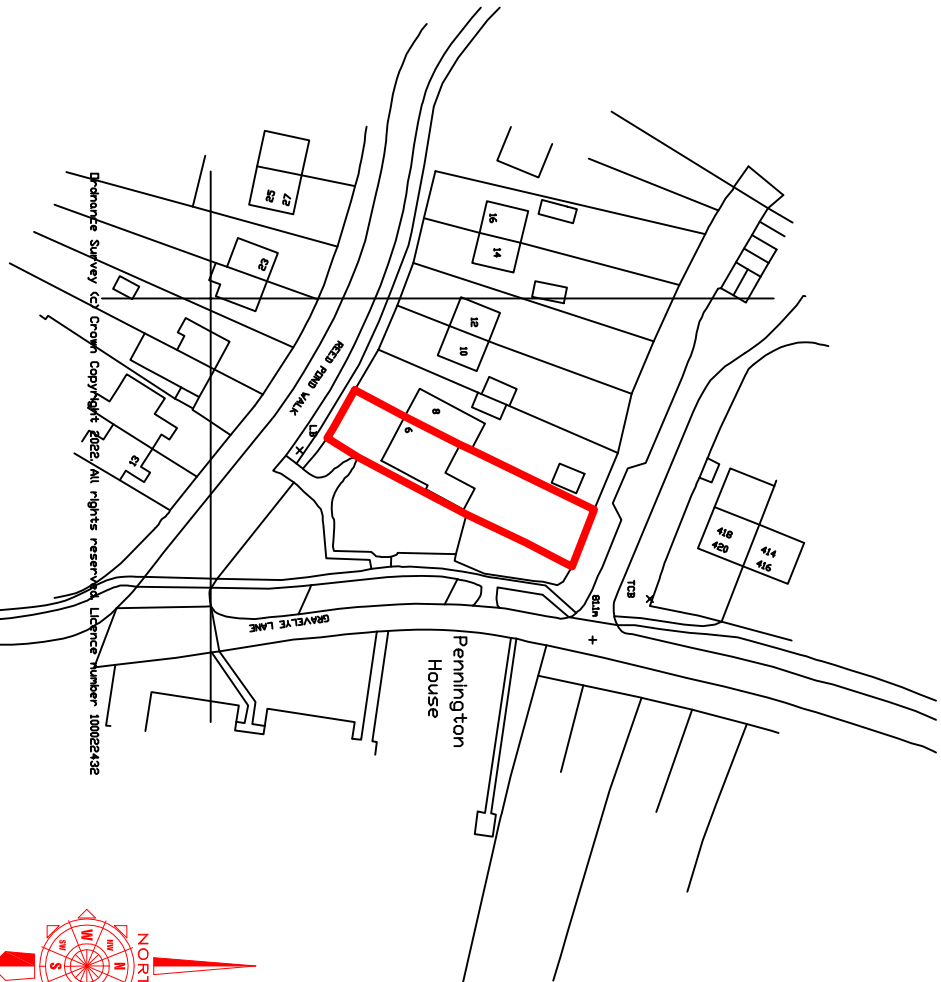

Existing Location Plan 1:1250

