






Front Elevation (South-West) 1:100

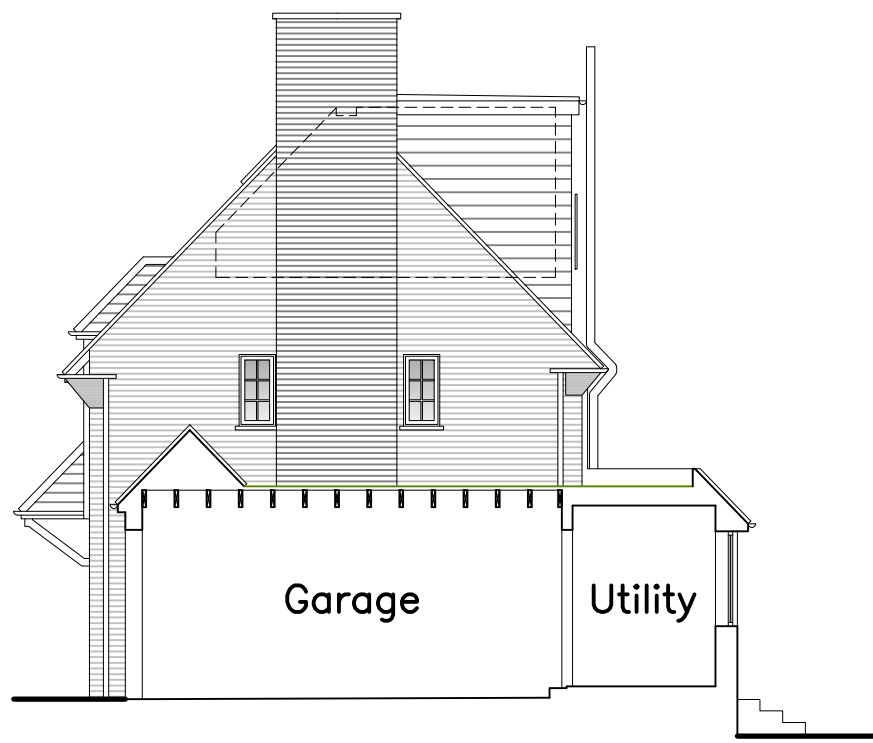


Section B-B / Side Elevation (South-East) 1:100

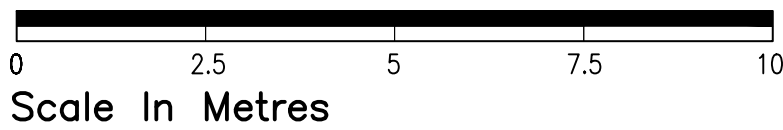



Rear Elevation (North-East) 1:100

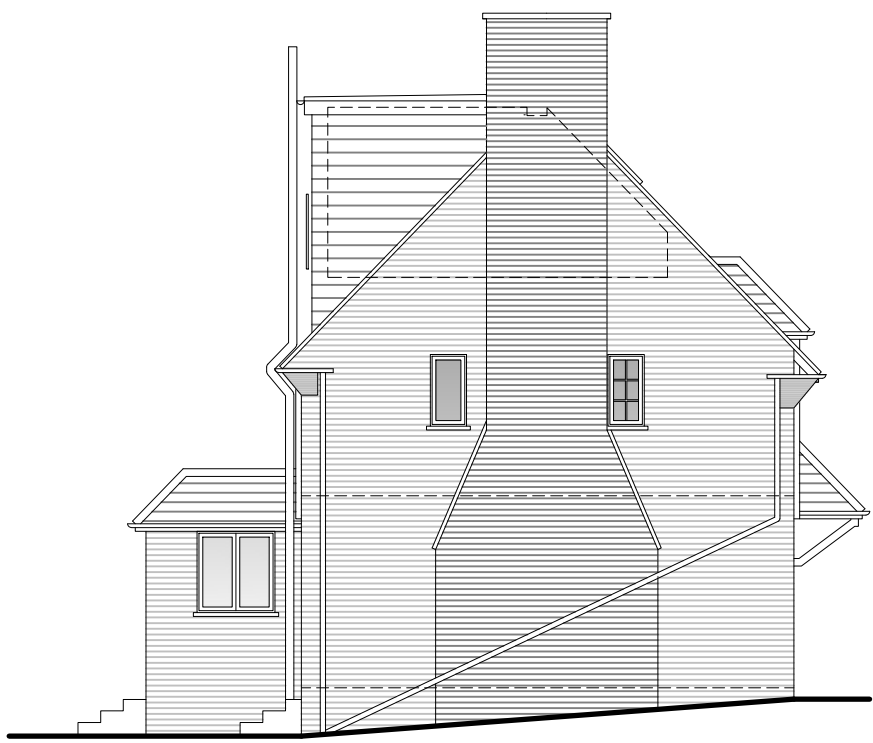


Side Elevation (North-West) 1:100

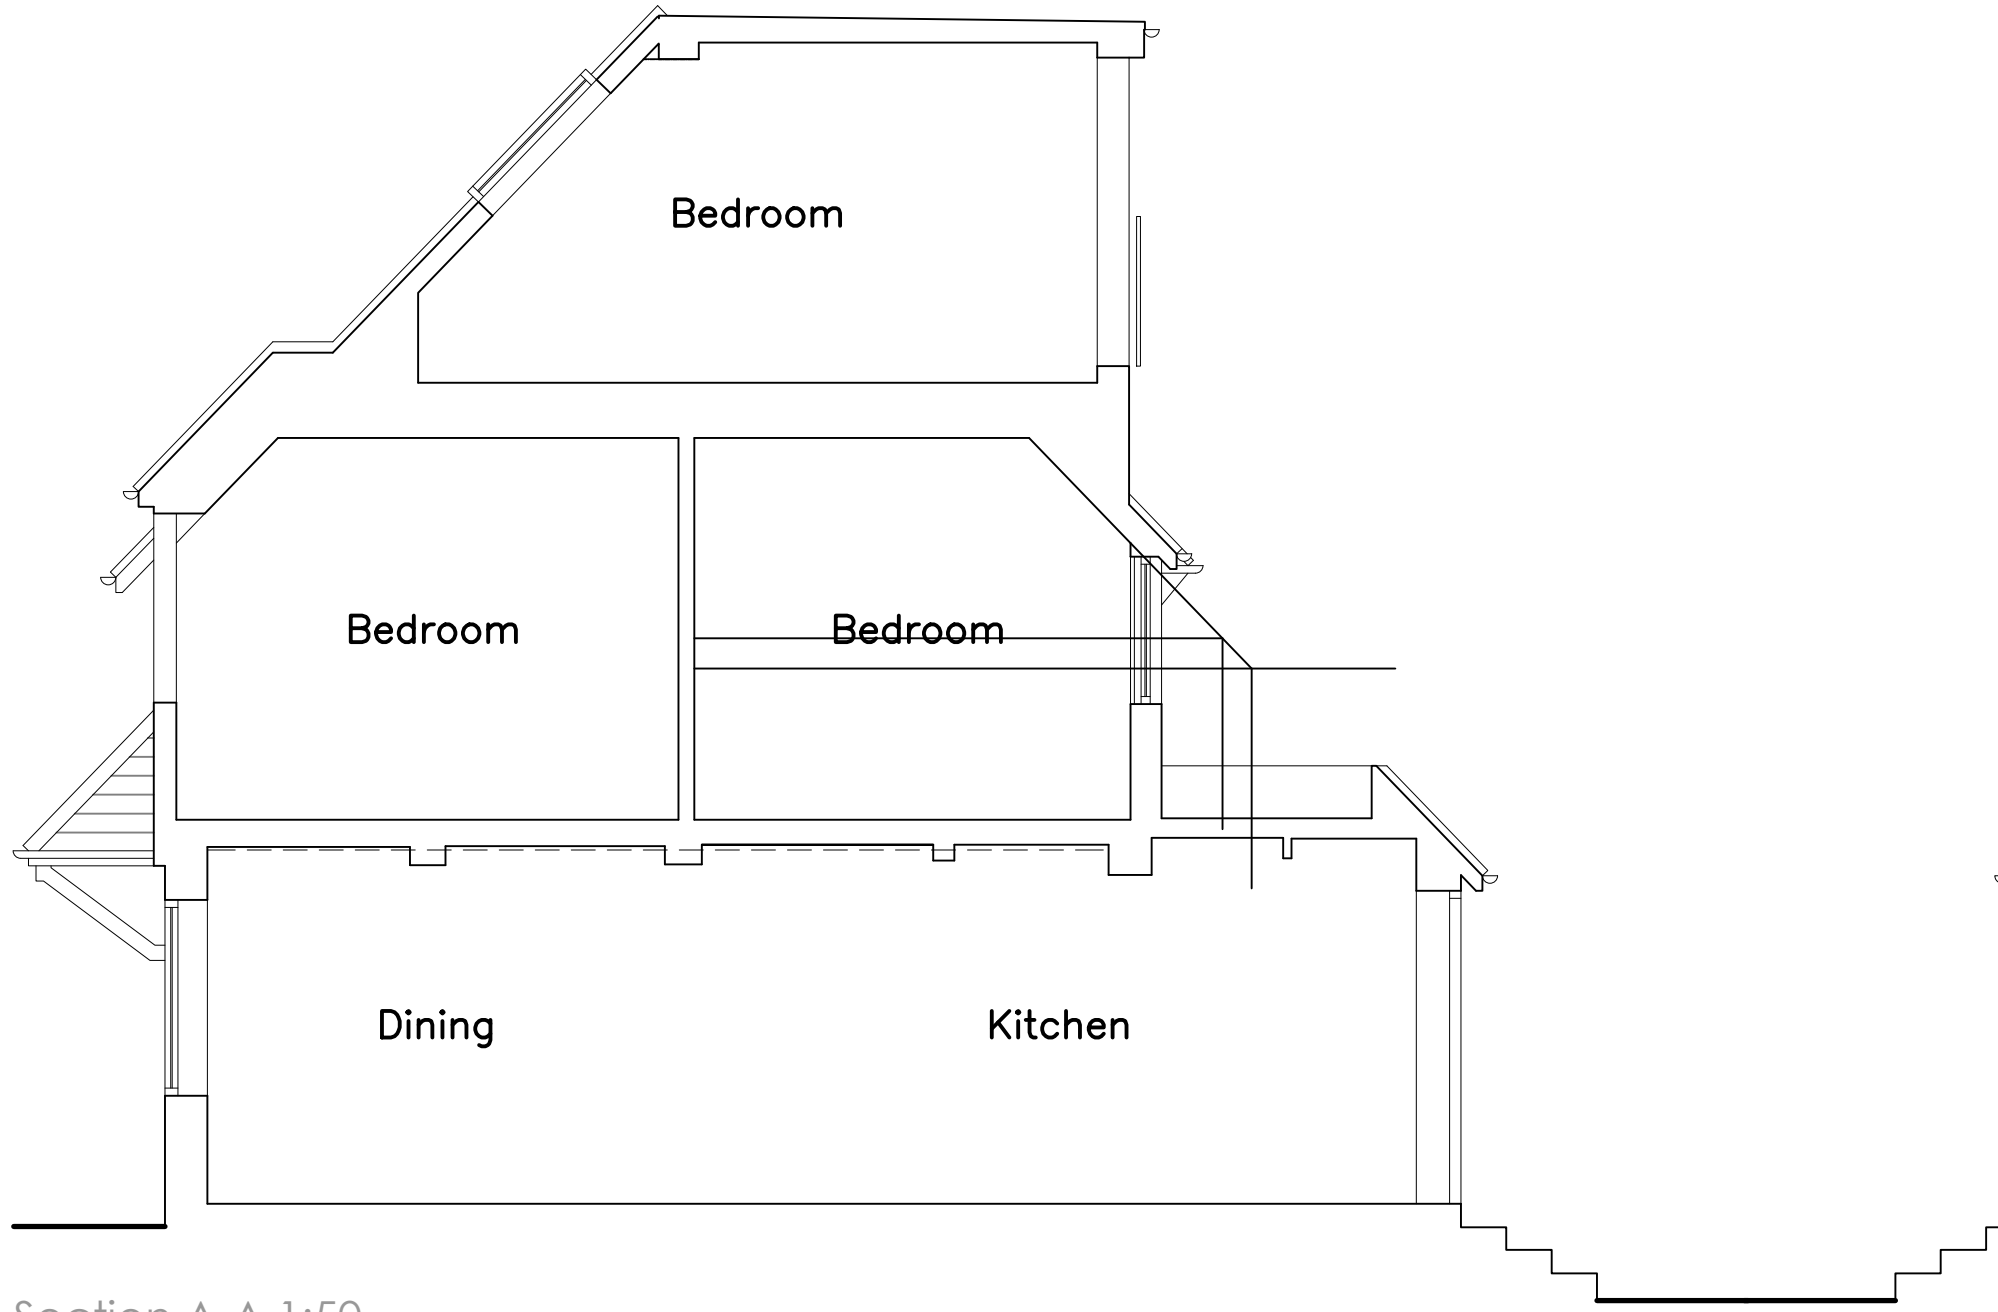

Section A-A 1:50

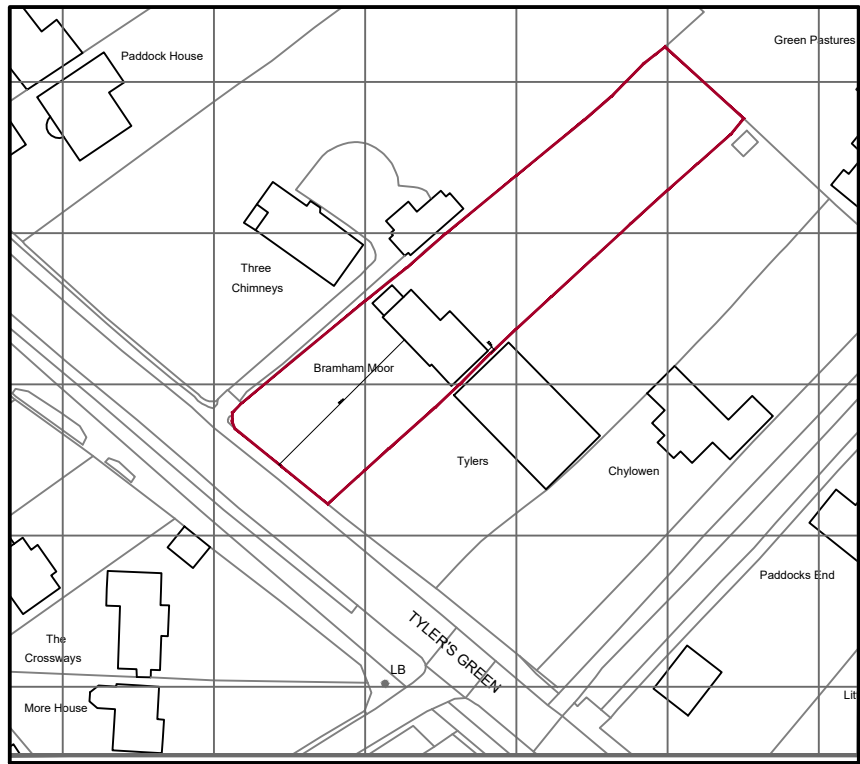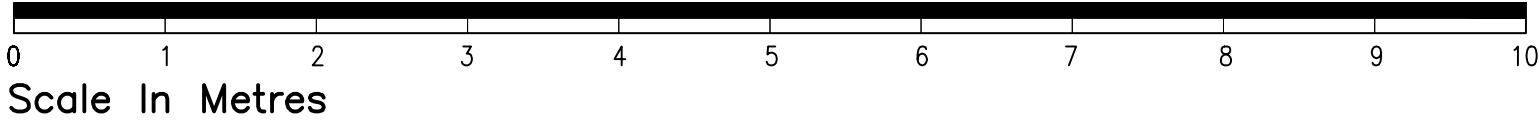

Location plan 1:1250

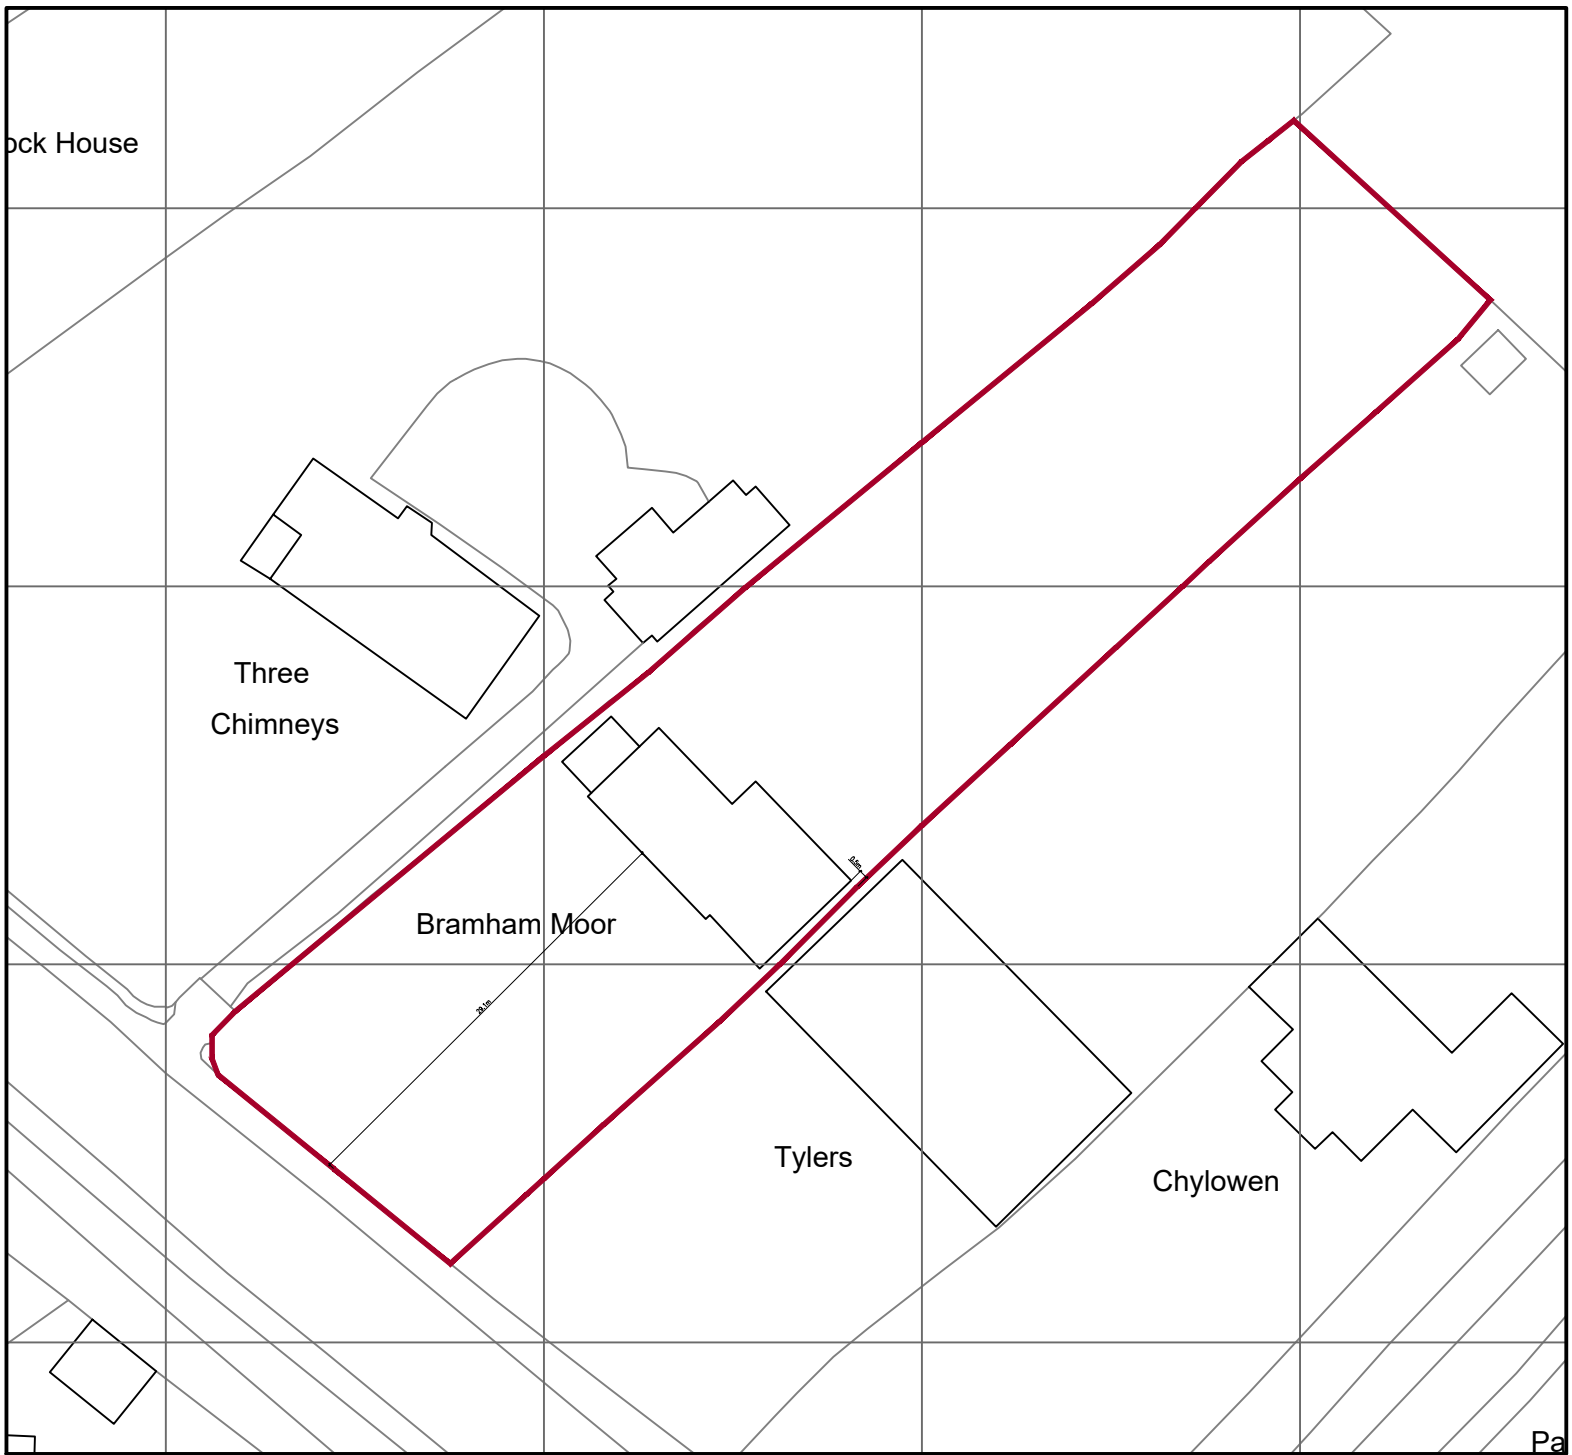

Block plan 1:500



rev.	date	comment
amendments		
k/aarchitects		
client		
Mr & Mrs D. Henderson		
job		
Bramham Moor Tylers Green, Cuckfield Haywards Heath RH17 5EA		
drawing number		
295.EXG.02		
drawing title		
existing elevations and sections A-A & B-B, Location & Block Plan		
date	scale/original sheet size	RIBA work stage
Sept' '24	Varies @ A1	n/a
Do not scale off drawing Check all dimensions on site before all work is commenced All goods materials workmanship to conform with current building regulations BS5 and COPS © Copyright K/A Architects Ltd.		
K/A architects limited 27 Parkside Road Haywards Heath West Sussex, BN16 1PU		
telephone 07712 649 542 email k/a.architects@gmail.com www.k/aarchitects.co.uk		
Company No. 6538521 Registered Office 27 Parkside Road, Haywards Heath, BN16 1PU		