




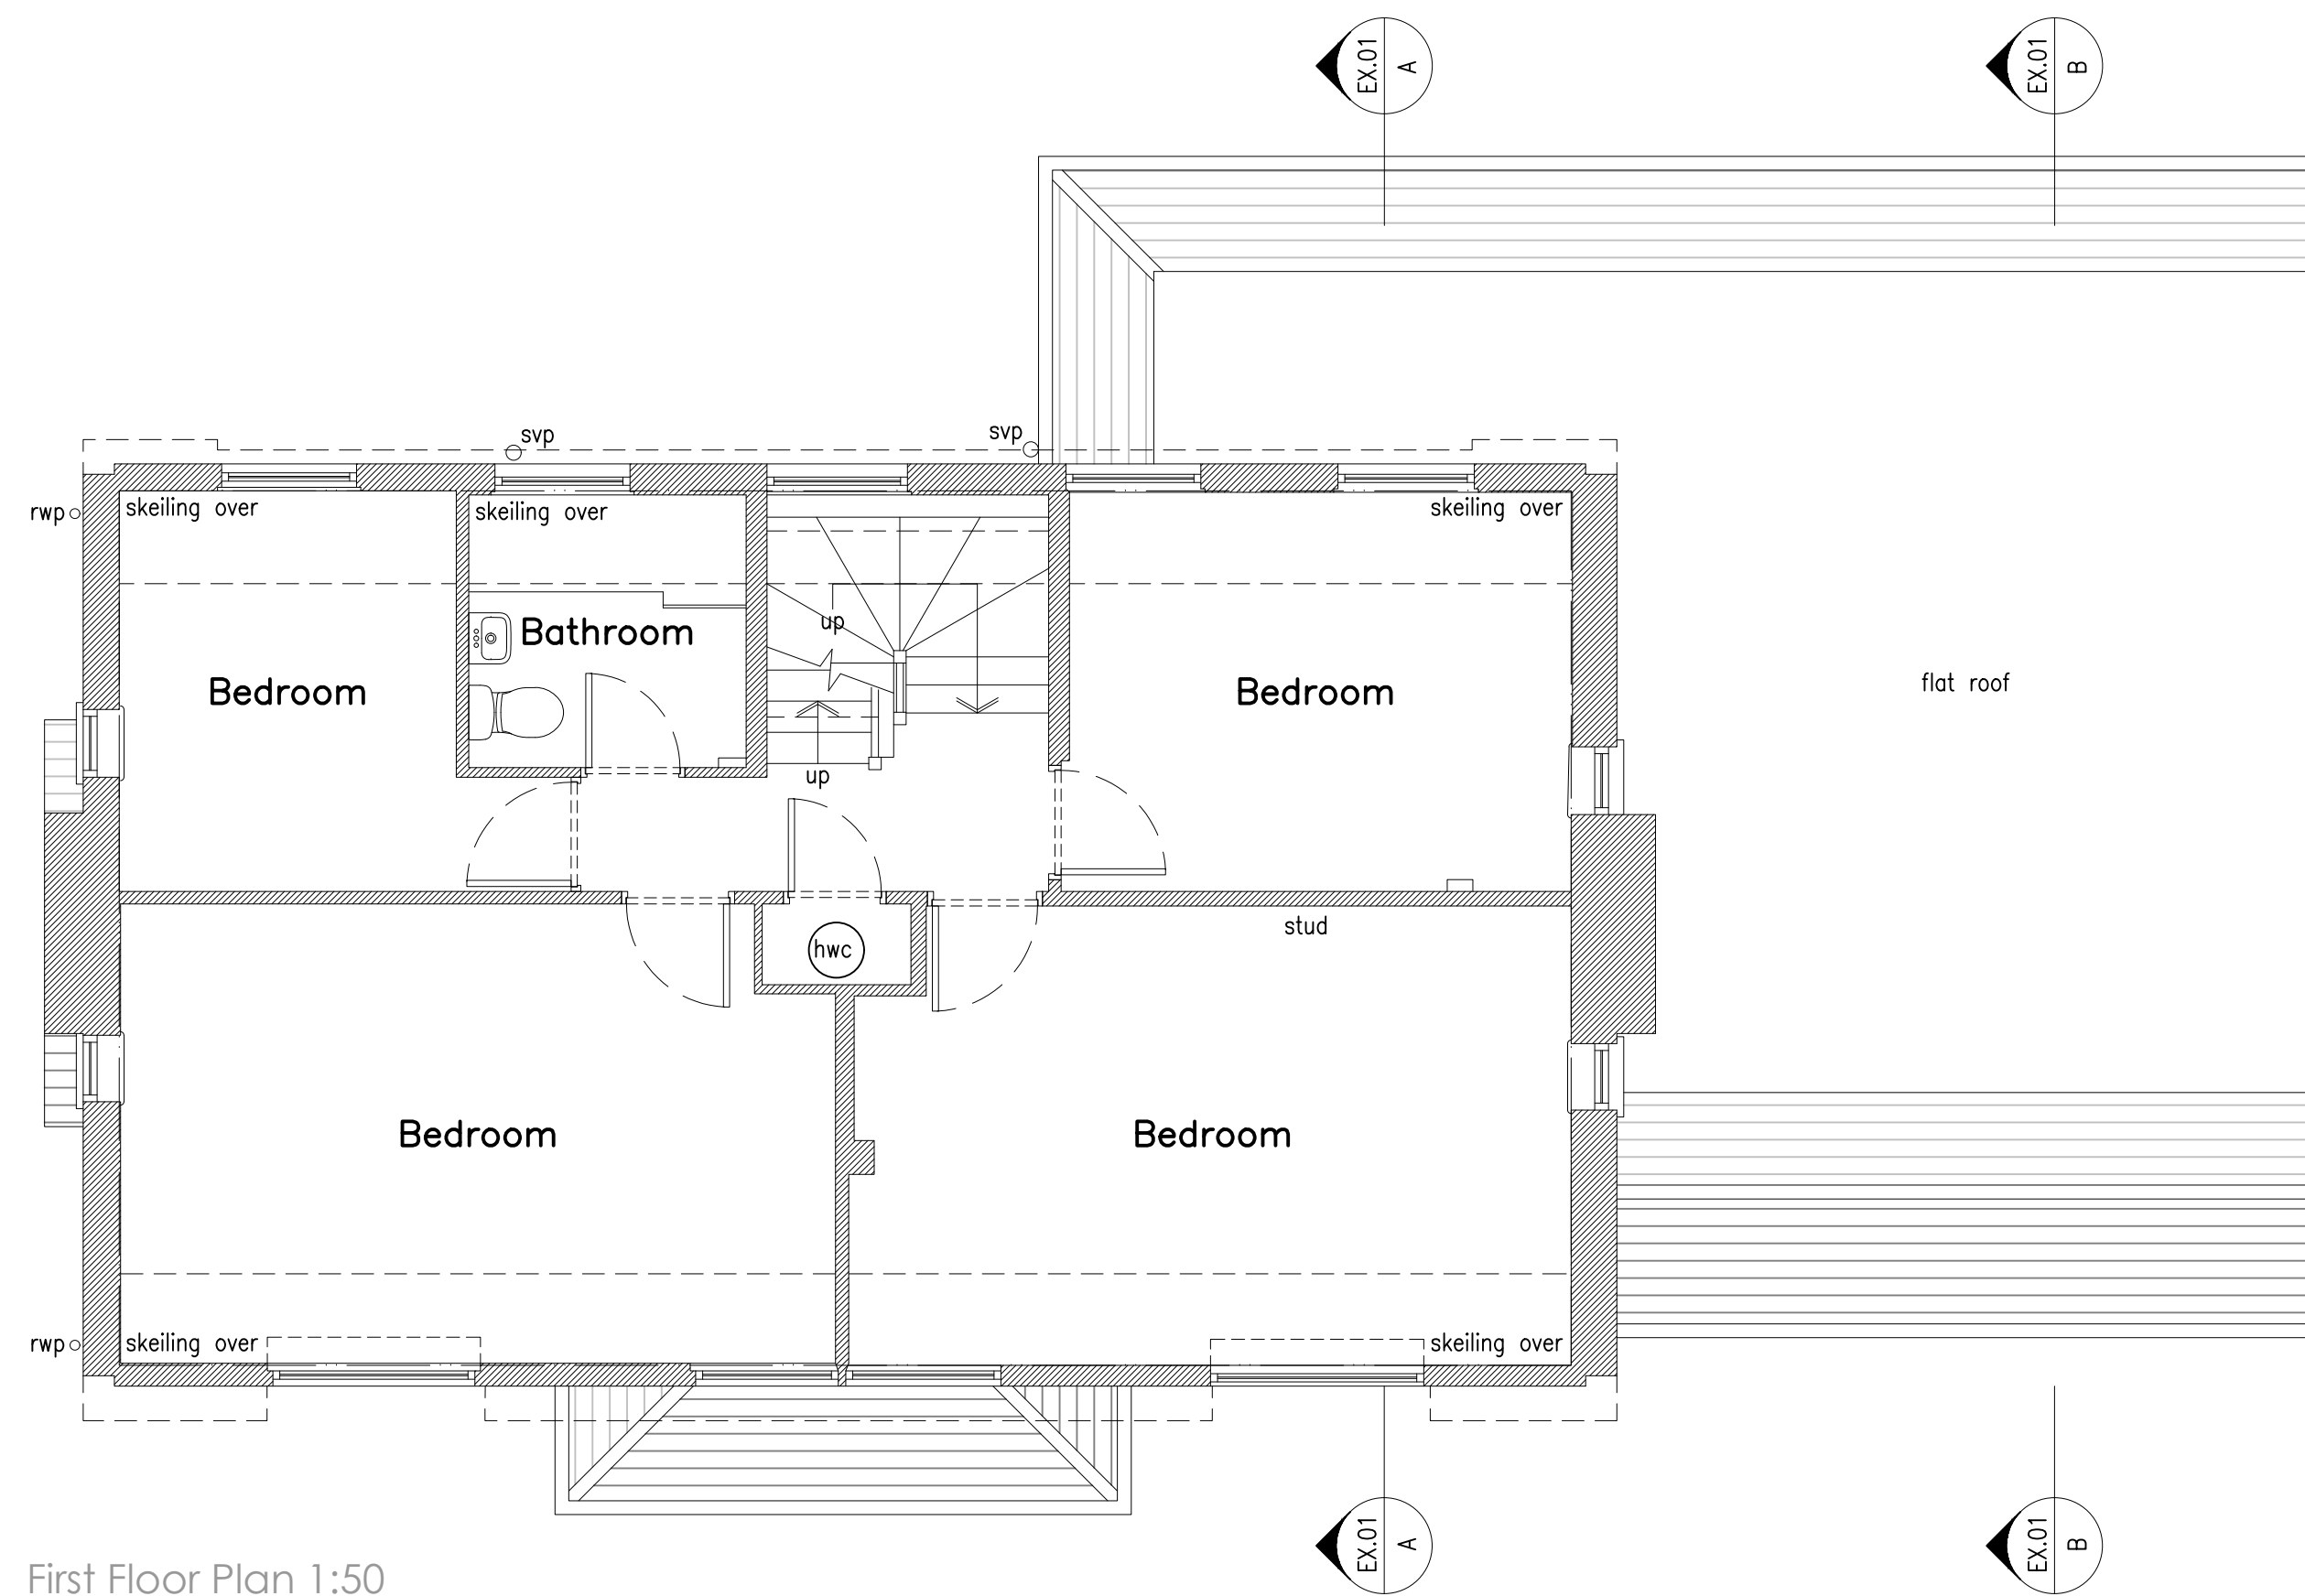


First Floor Plan 1:50

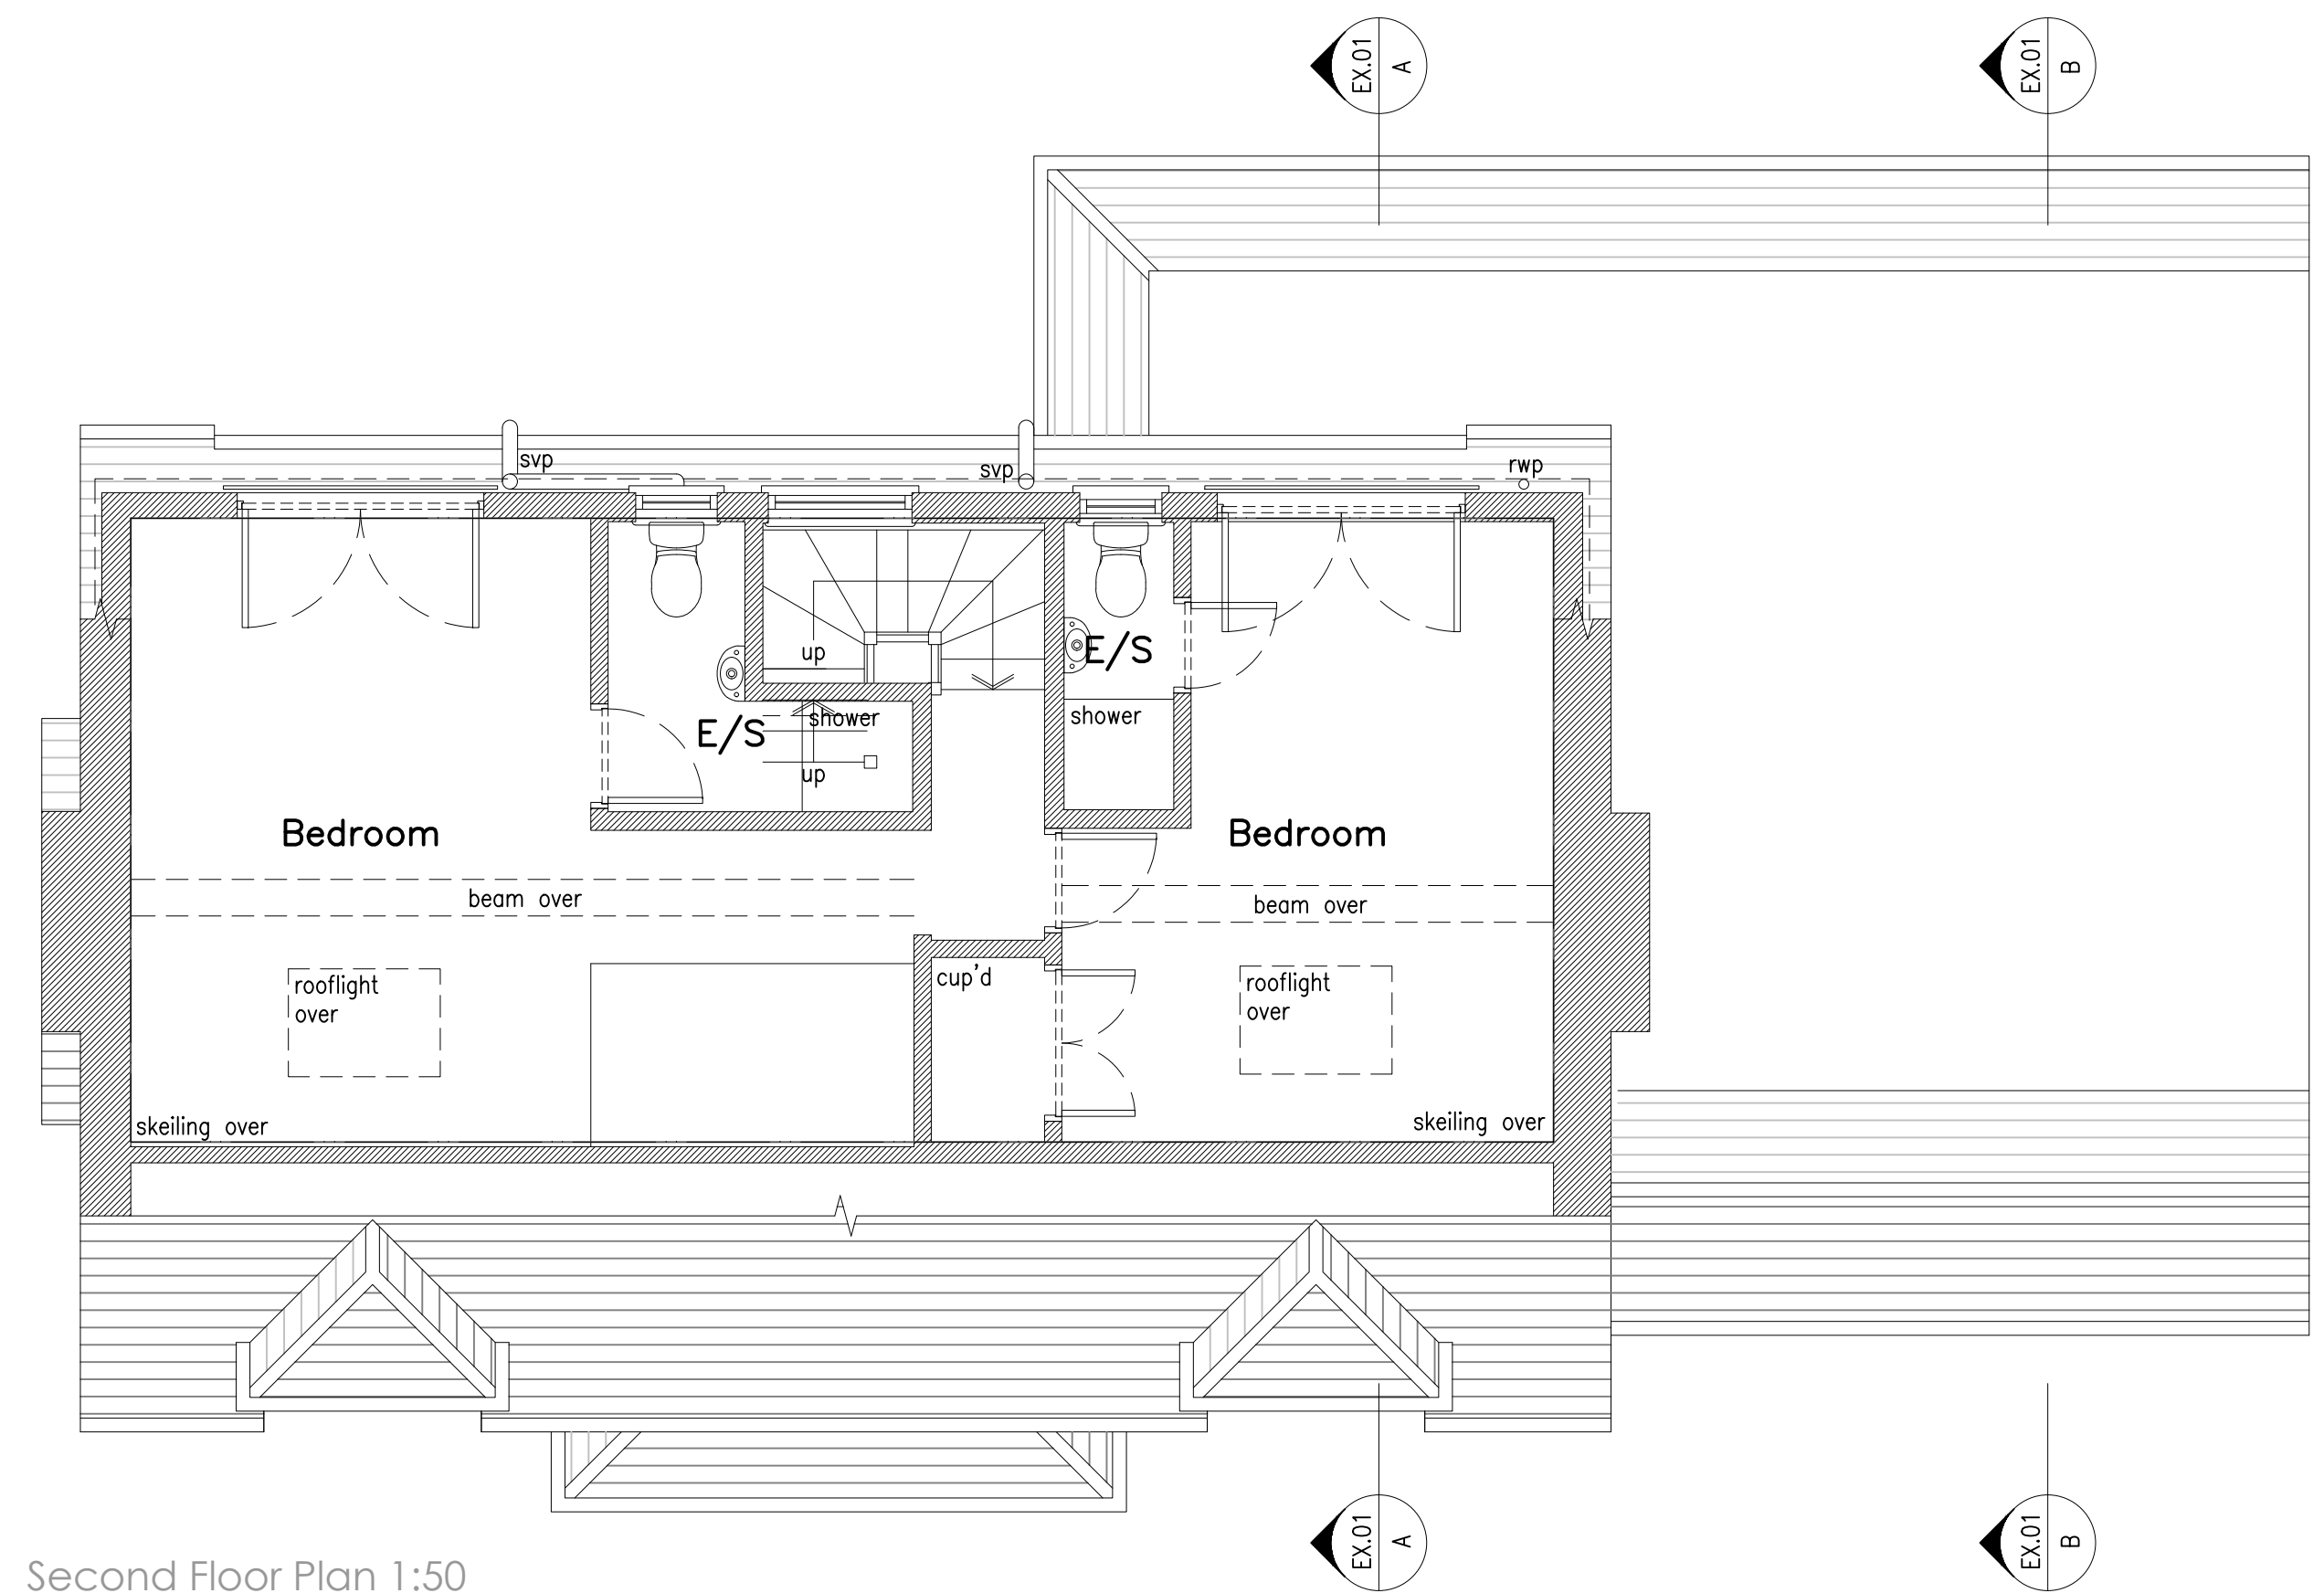


Second Floor Plan 1:50

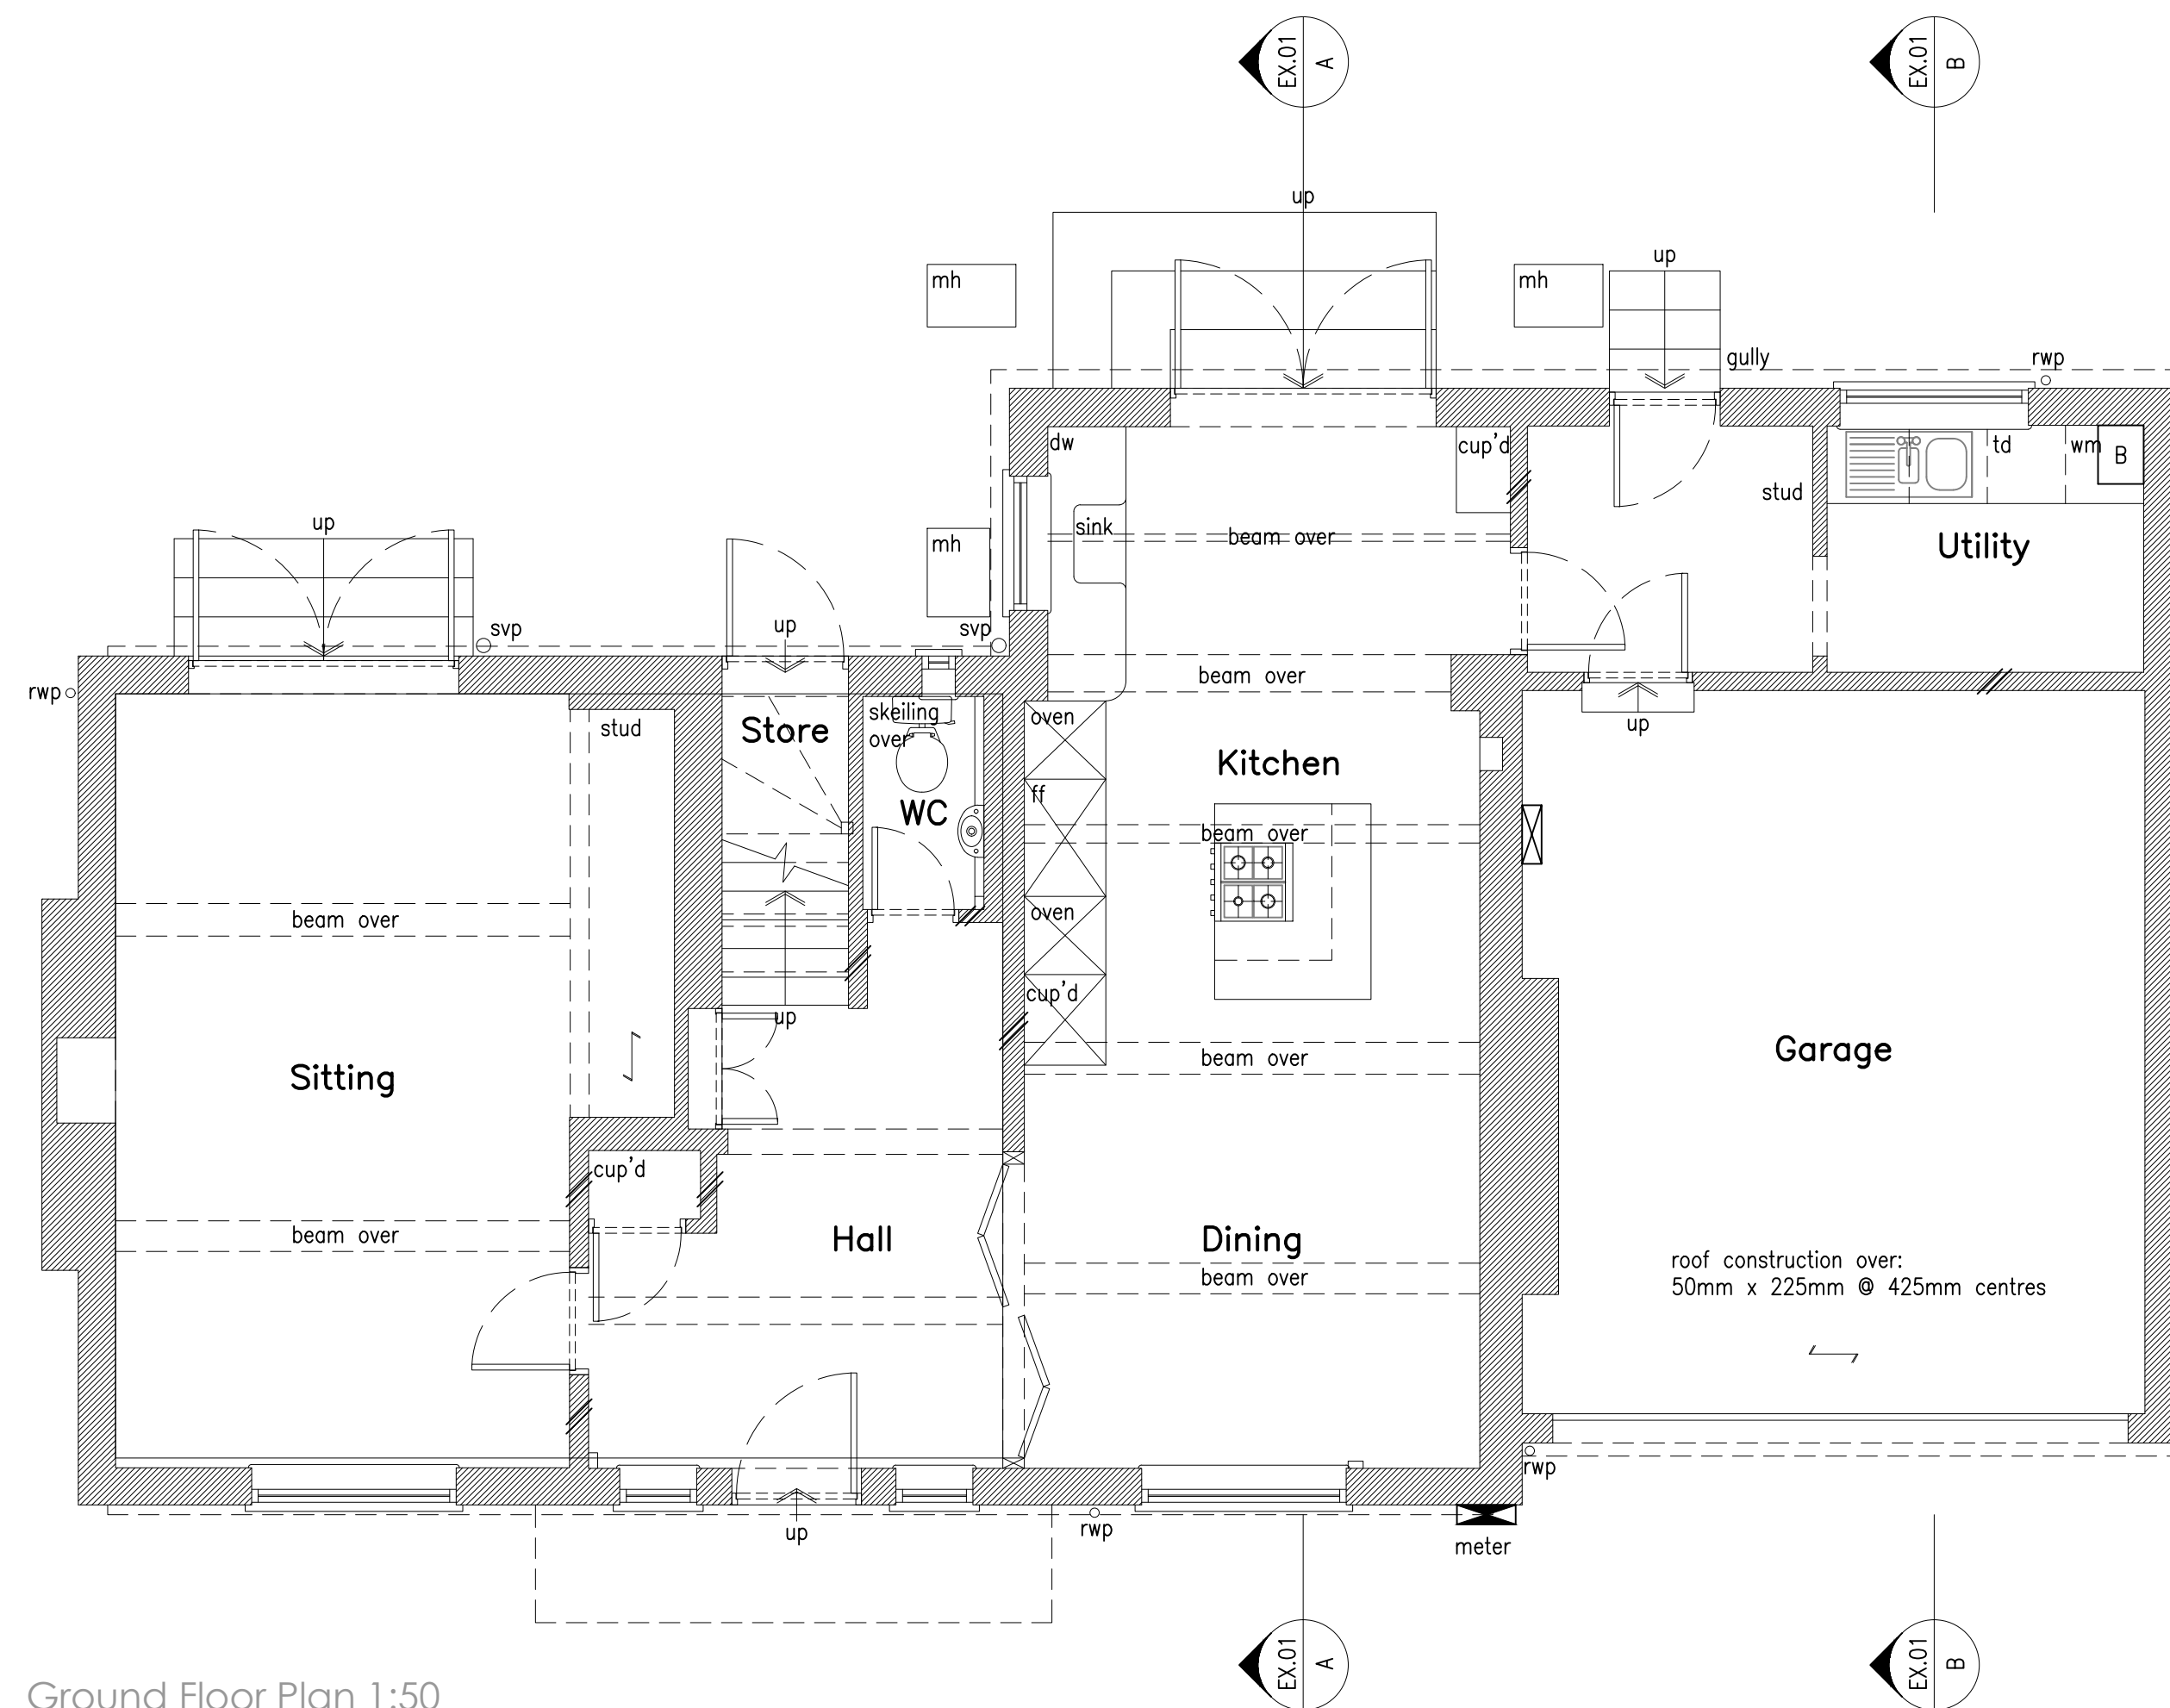

Ground Floor Plan 1:50

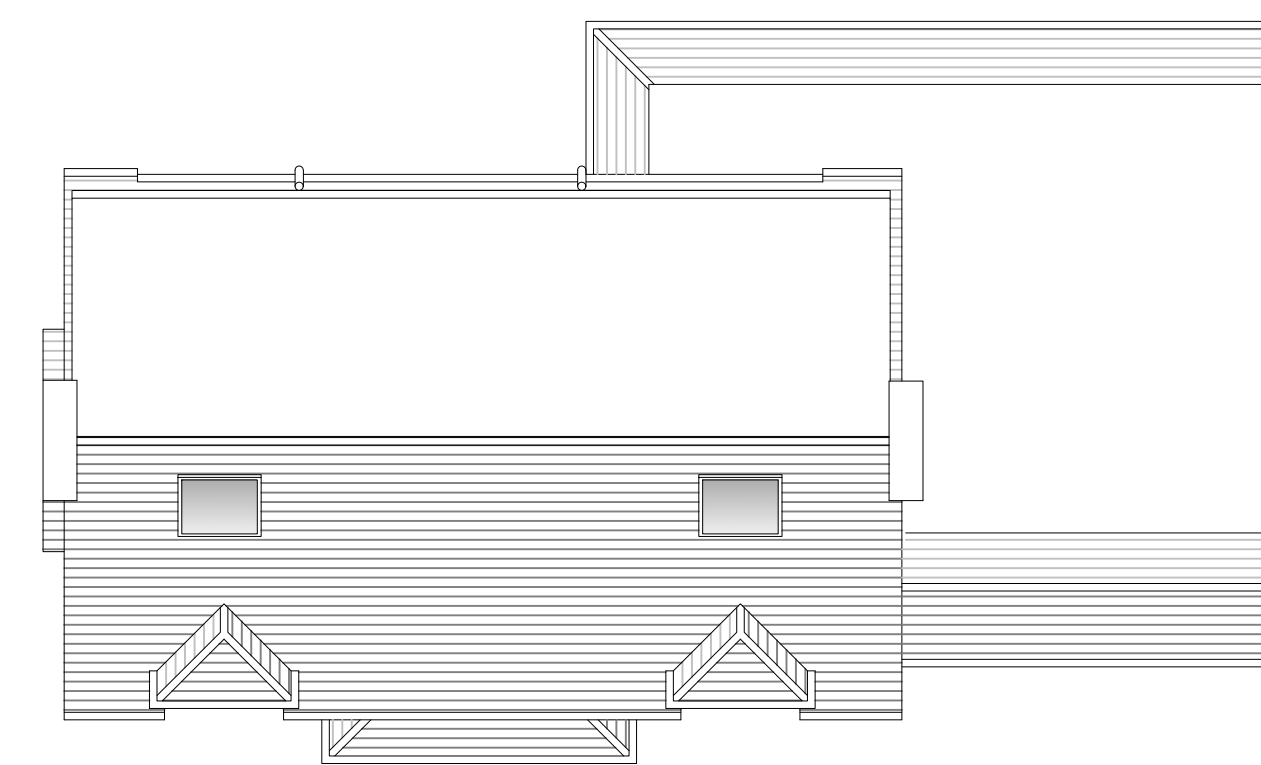

Roof Plan 1:100

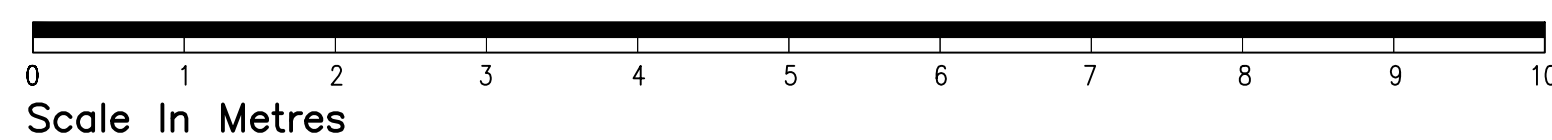

rev.	date	comment
amendments		
klaarchitects		
client Mr & Mrs D. Henderson		
job Bramham Moor Tylers Green, Cuckfield Haywards Heath RH17 5EA		
drawing number 295.EXG.01		
drawing title existing plans		
date Sept' '24	scale/original sheet size Varies @ A1	RIBA work stage n/a
Do not scale off drawing. Check all dimensions on site before all work is commenced. All goods materials workmanship to conform with current building regulations BS5 and CDM. © Copyright KLA Architects Ltd.		
KLA architects limited 27 Parkside Road Haywards Heath West Sussex, BN16 1PJ		
telephone 07712 649 542 email kla.architects@gmail.com www.klaarchitects.co.uk		
Company No. 6588521 Registered Office 27 Parkside Road, Haywards Heath, BN16 1PJ		