




Front Elevation (South-West) 1:100

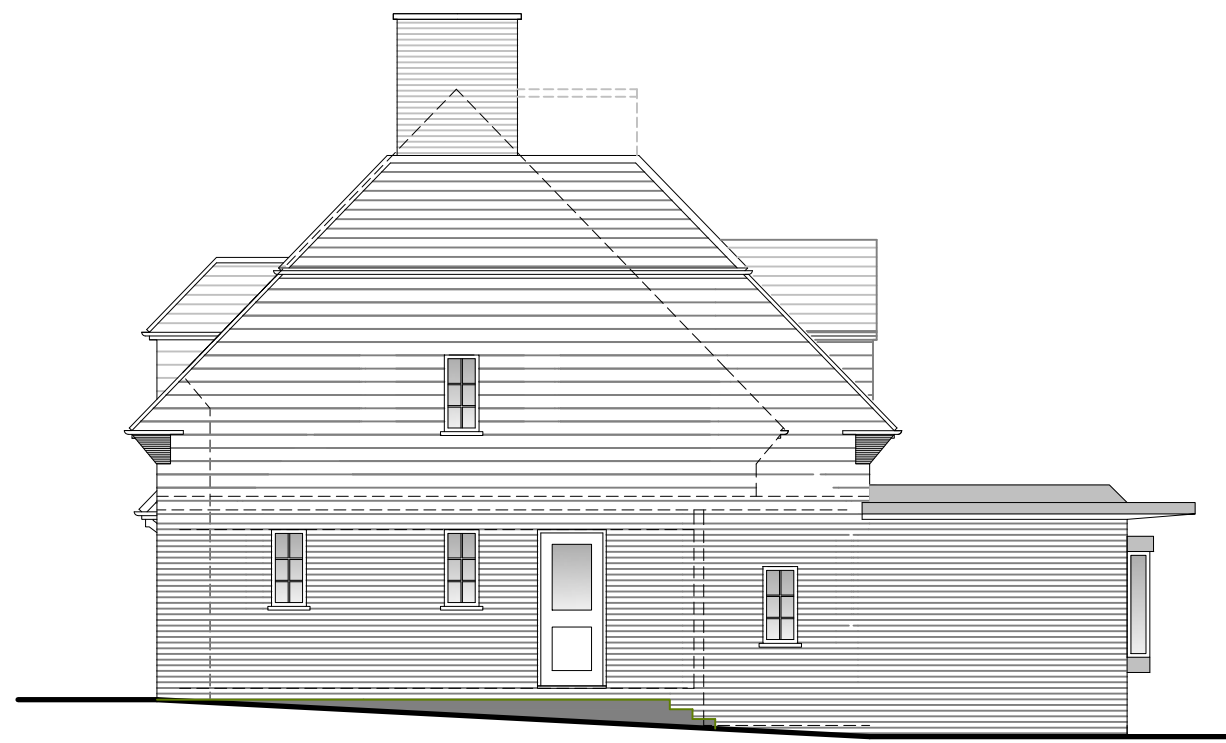

Side Elevation (South-East) 1:100




Rear Elevation (North-East) 1:100



Side Elevation (North-West) 1:100



Scale In Metres

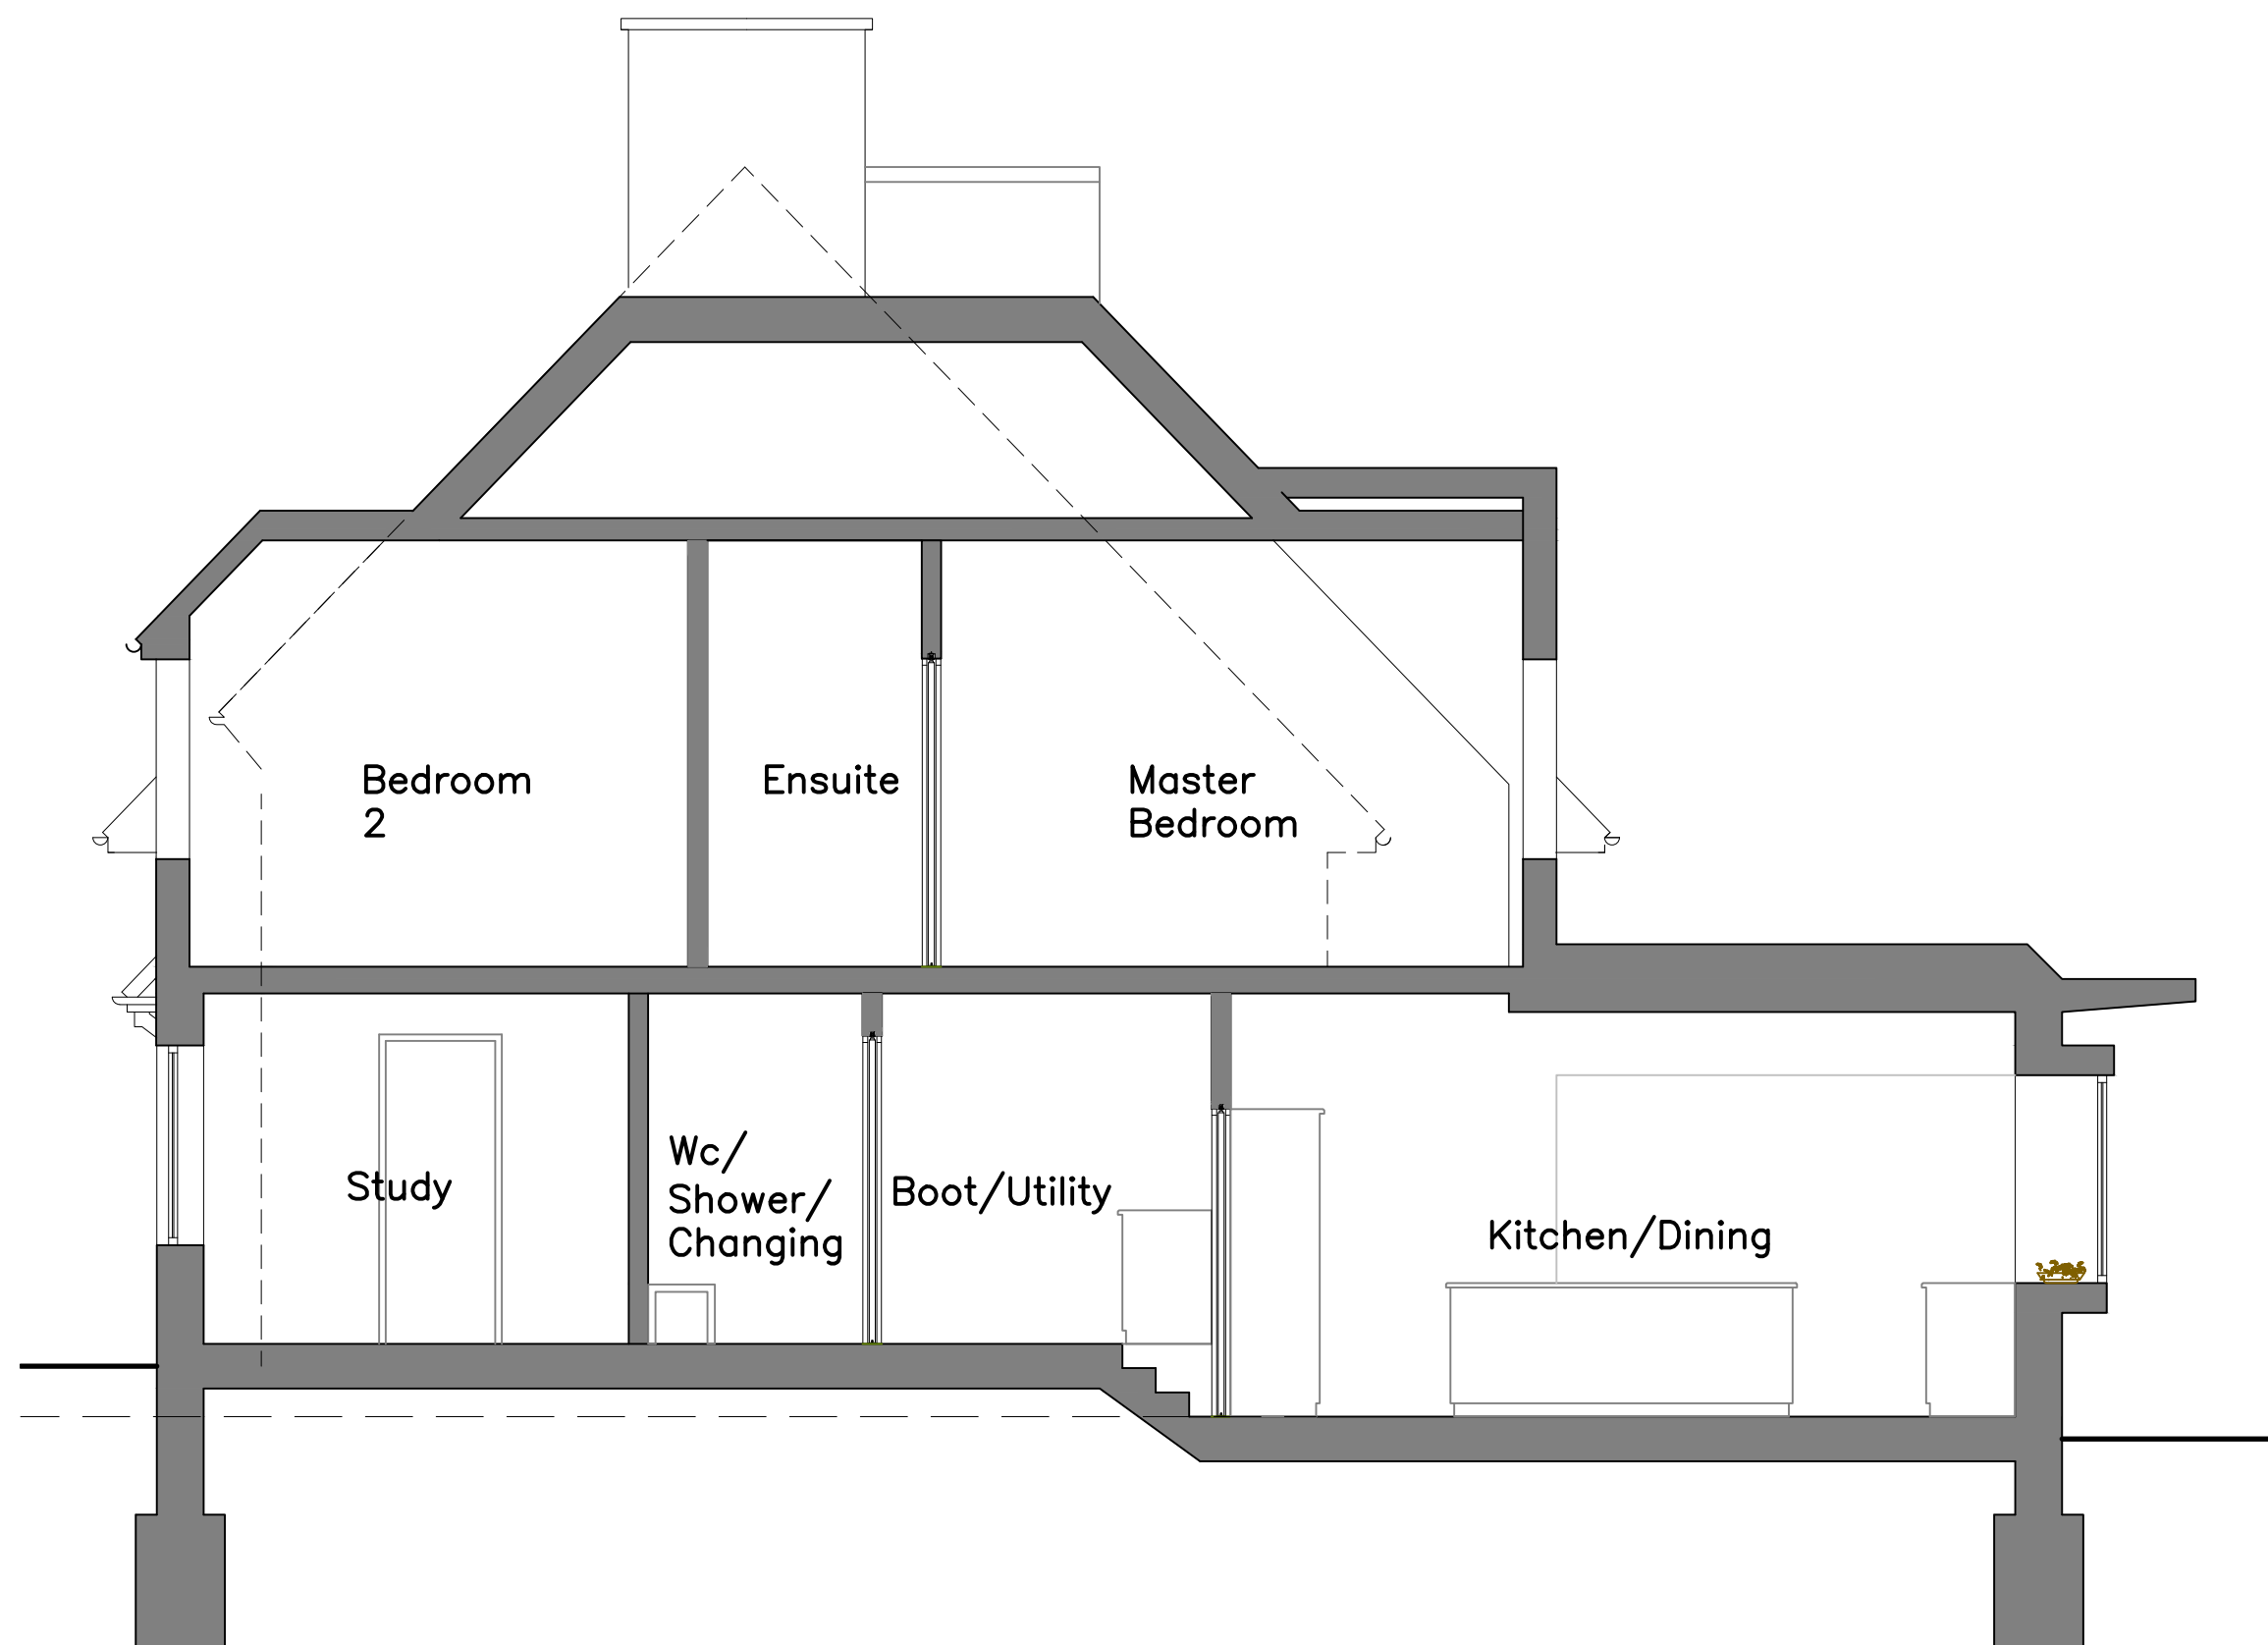

Section A-A 1:50



Section B-B 1:50



Scale In Metres

rev.	date	comment
amendments		
k aarchitects		
client		
Mr & Mrs D. Henderson		
job		
Bramham Moor Tylers Green, Cuckfield Haywards Heath RH17 5EA		
drawing number		
295.PL.02		
drawing title		
proposed elevations and sections A-A & B-B		
date	scale/original sheet size	RIBA work stage
Nov' '24	Varies @ A1	n/a
Do not scale off drawing. Check all dimensions on site before all work is commenced. All goods materials and workmanship to conform with current building regulations BS5 and CDM. © Copyright K A Architects Ltd.		
k a architects limited 27 Parkside Road Haywards Heath West Sussex, BN16 1PJ		Company No. 6538521 Registered Office 27 Parkside Road, Haywards Heath, Sussex, BN16 1PJ