
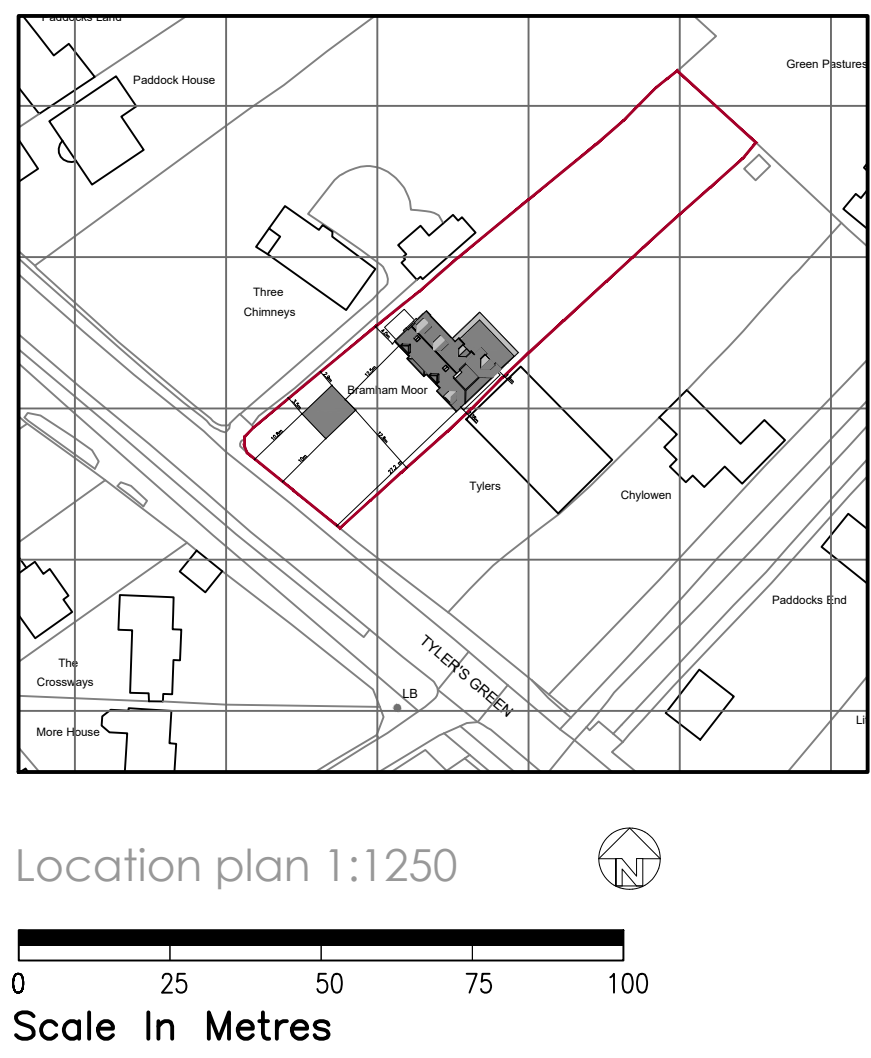
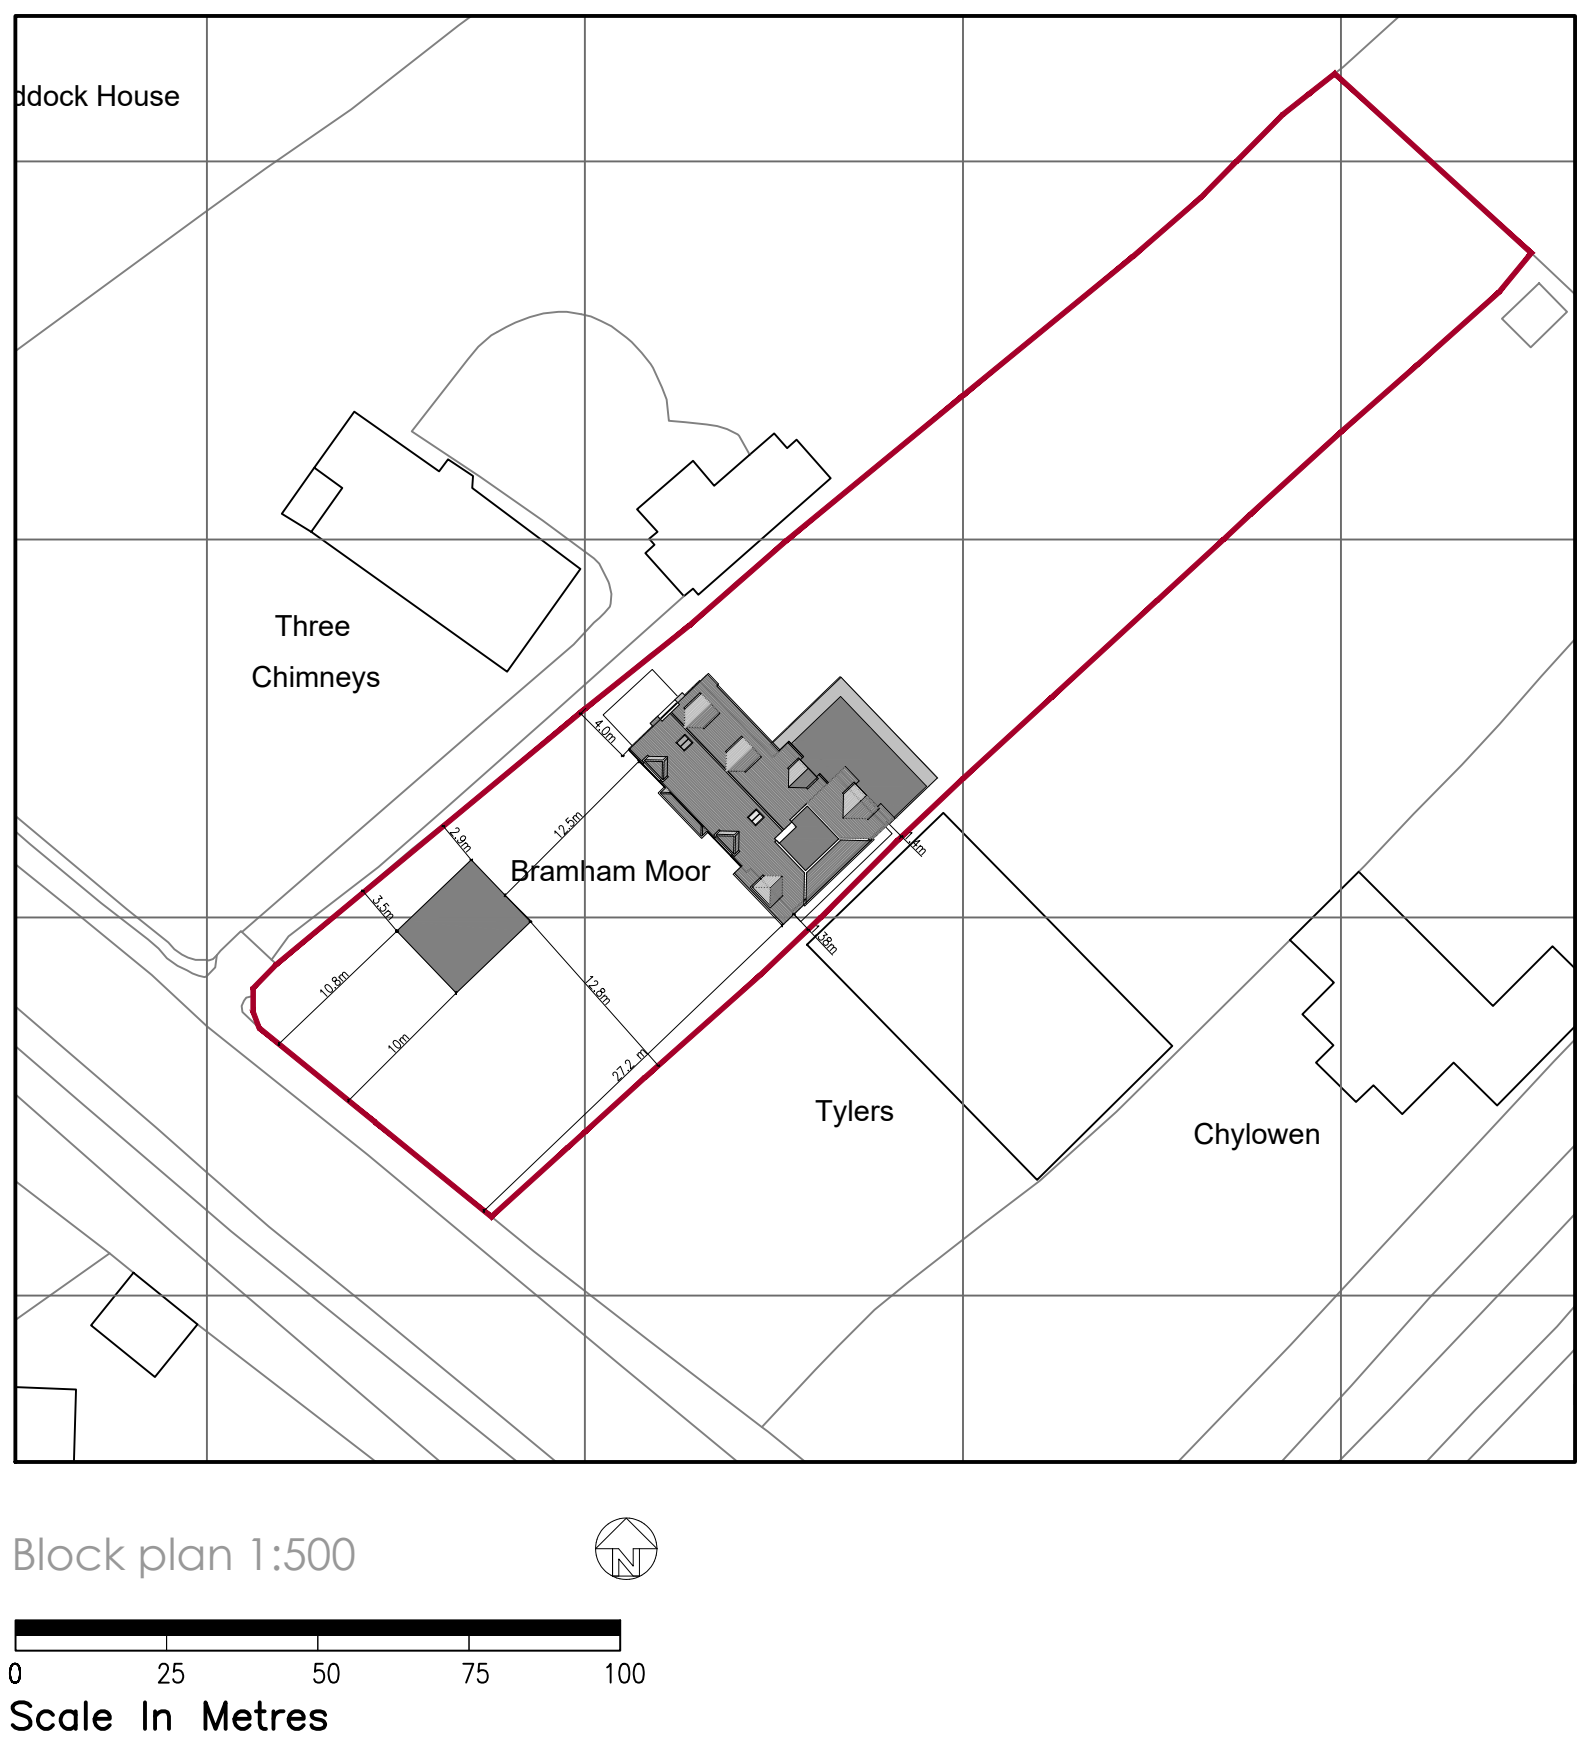
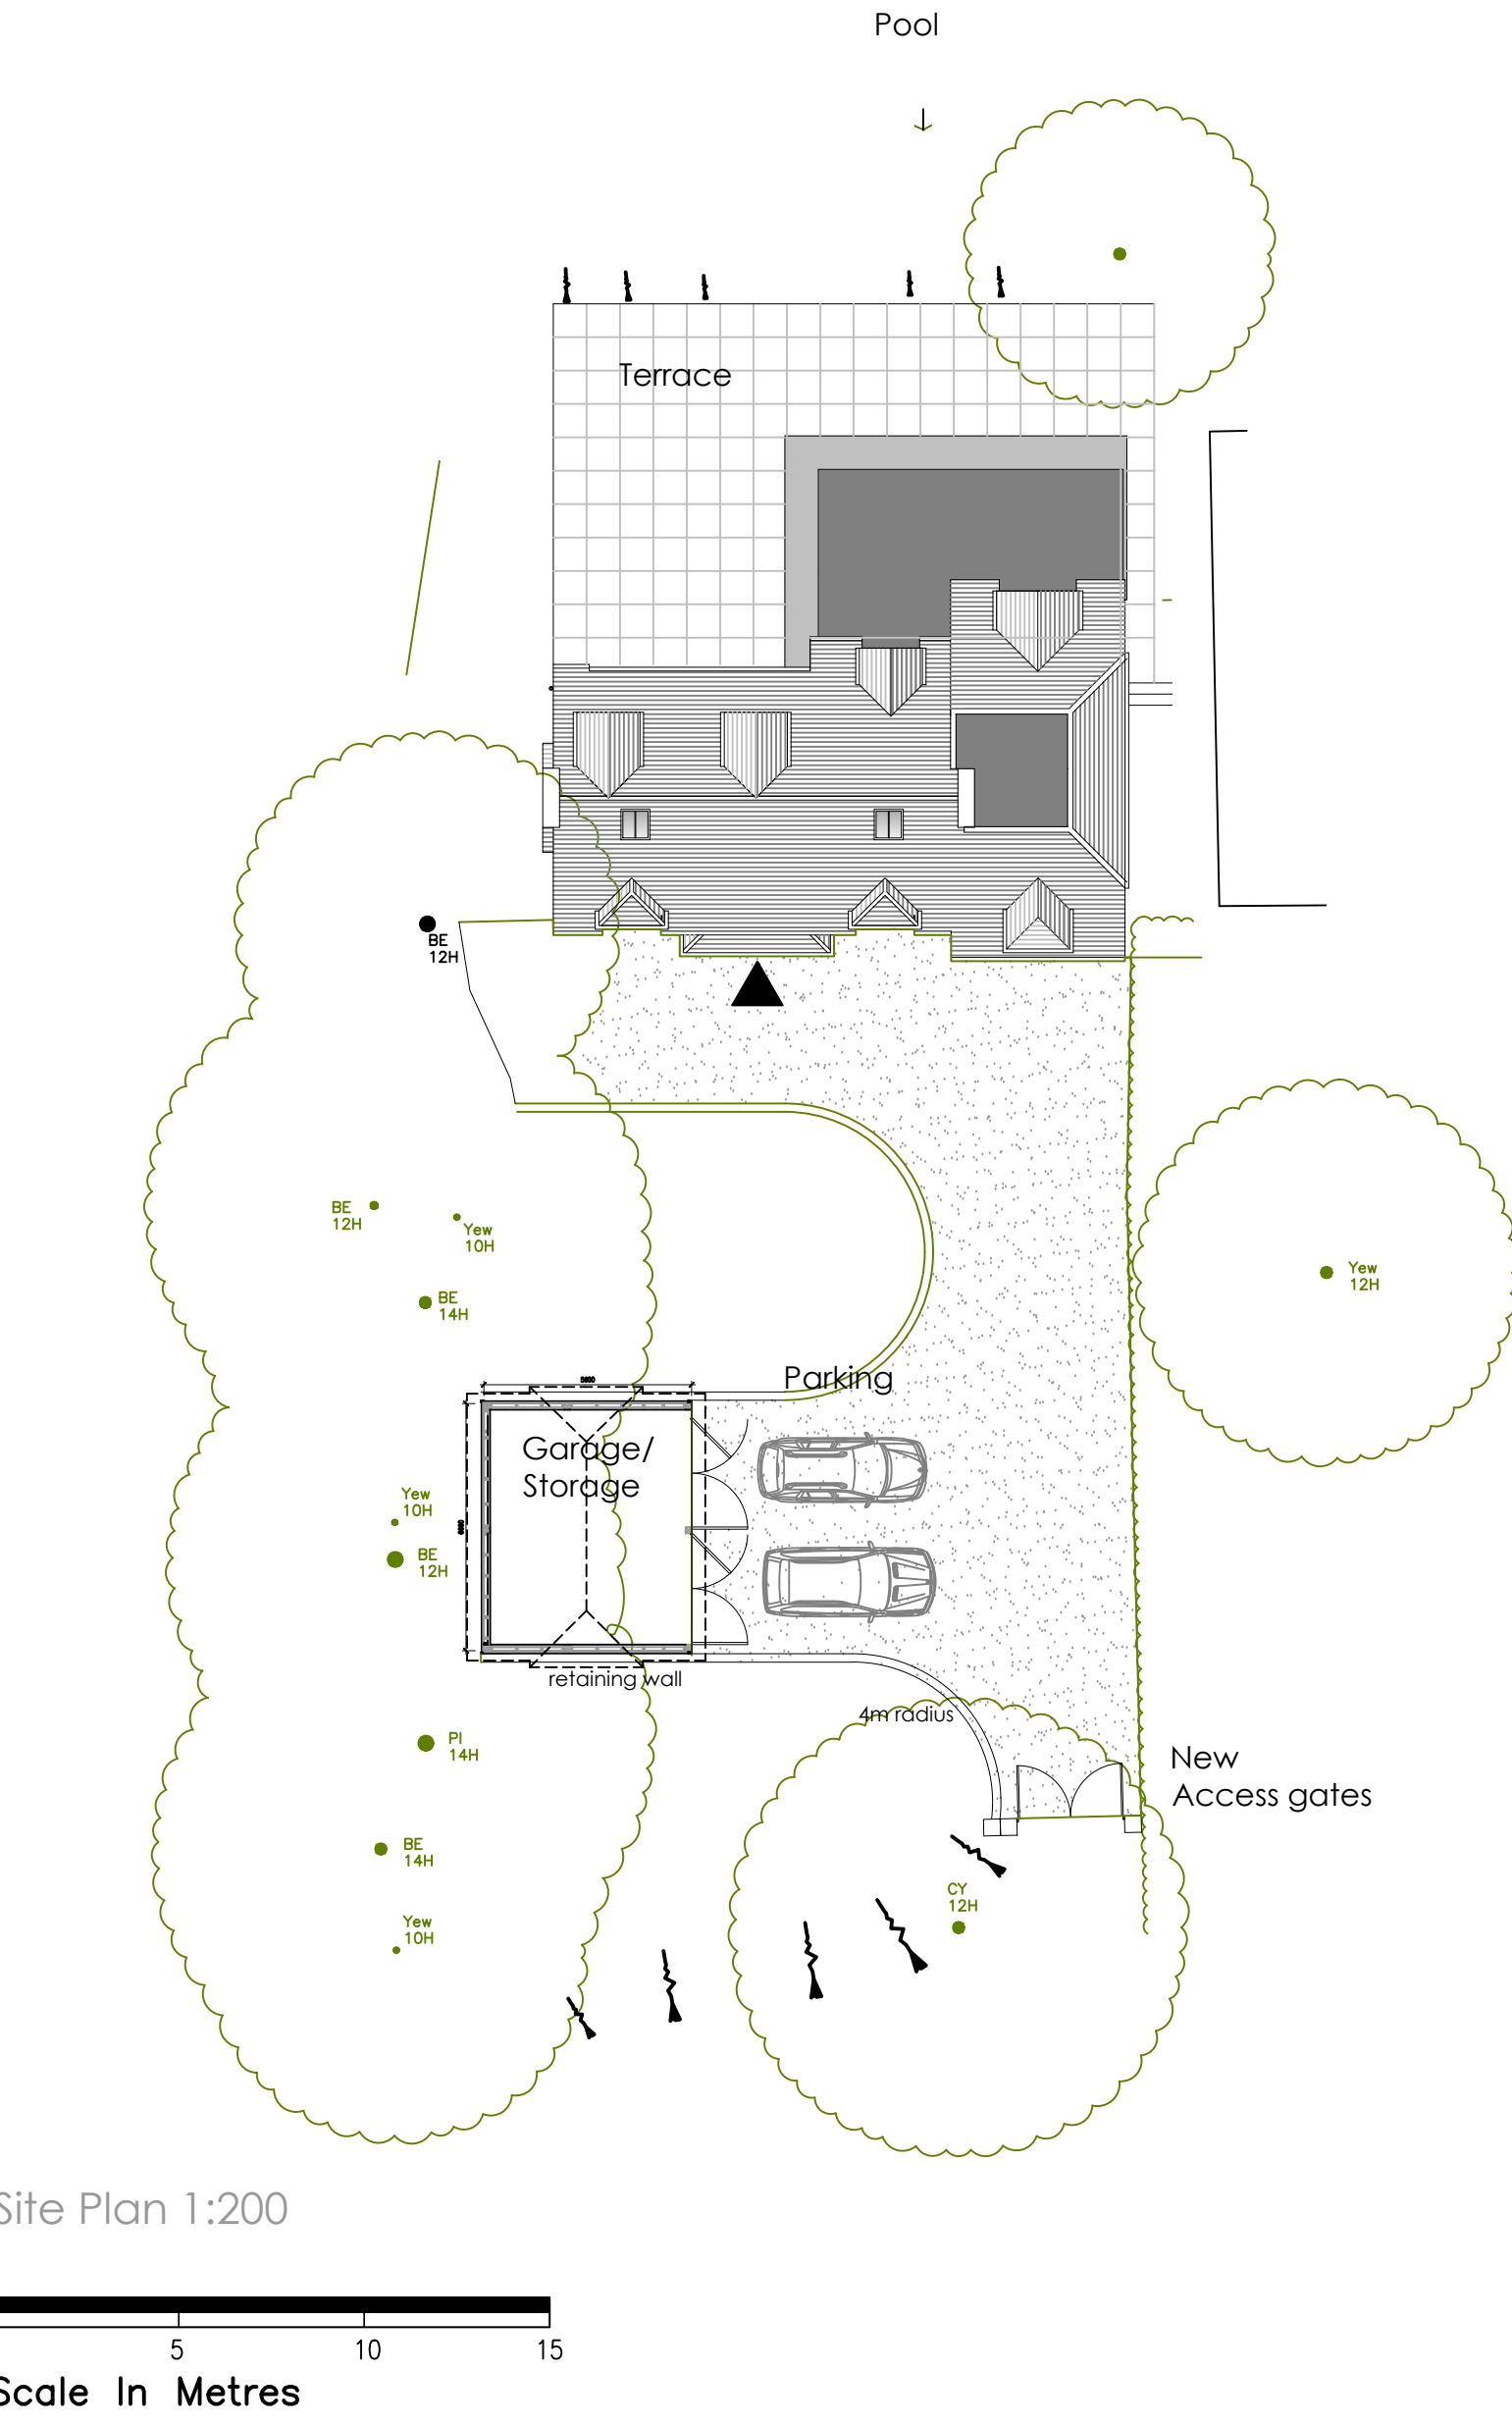
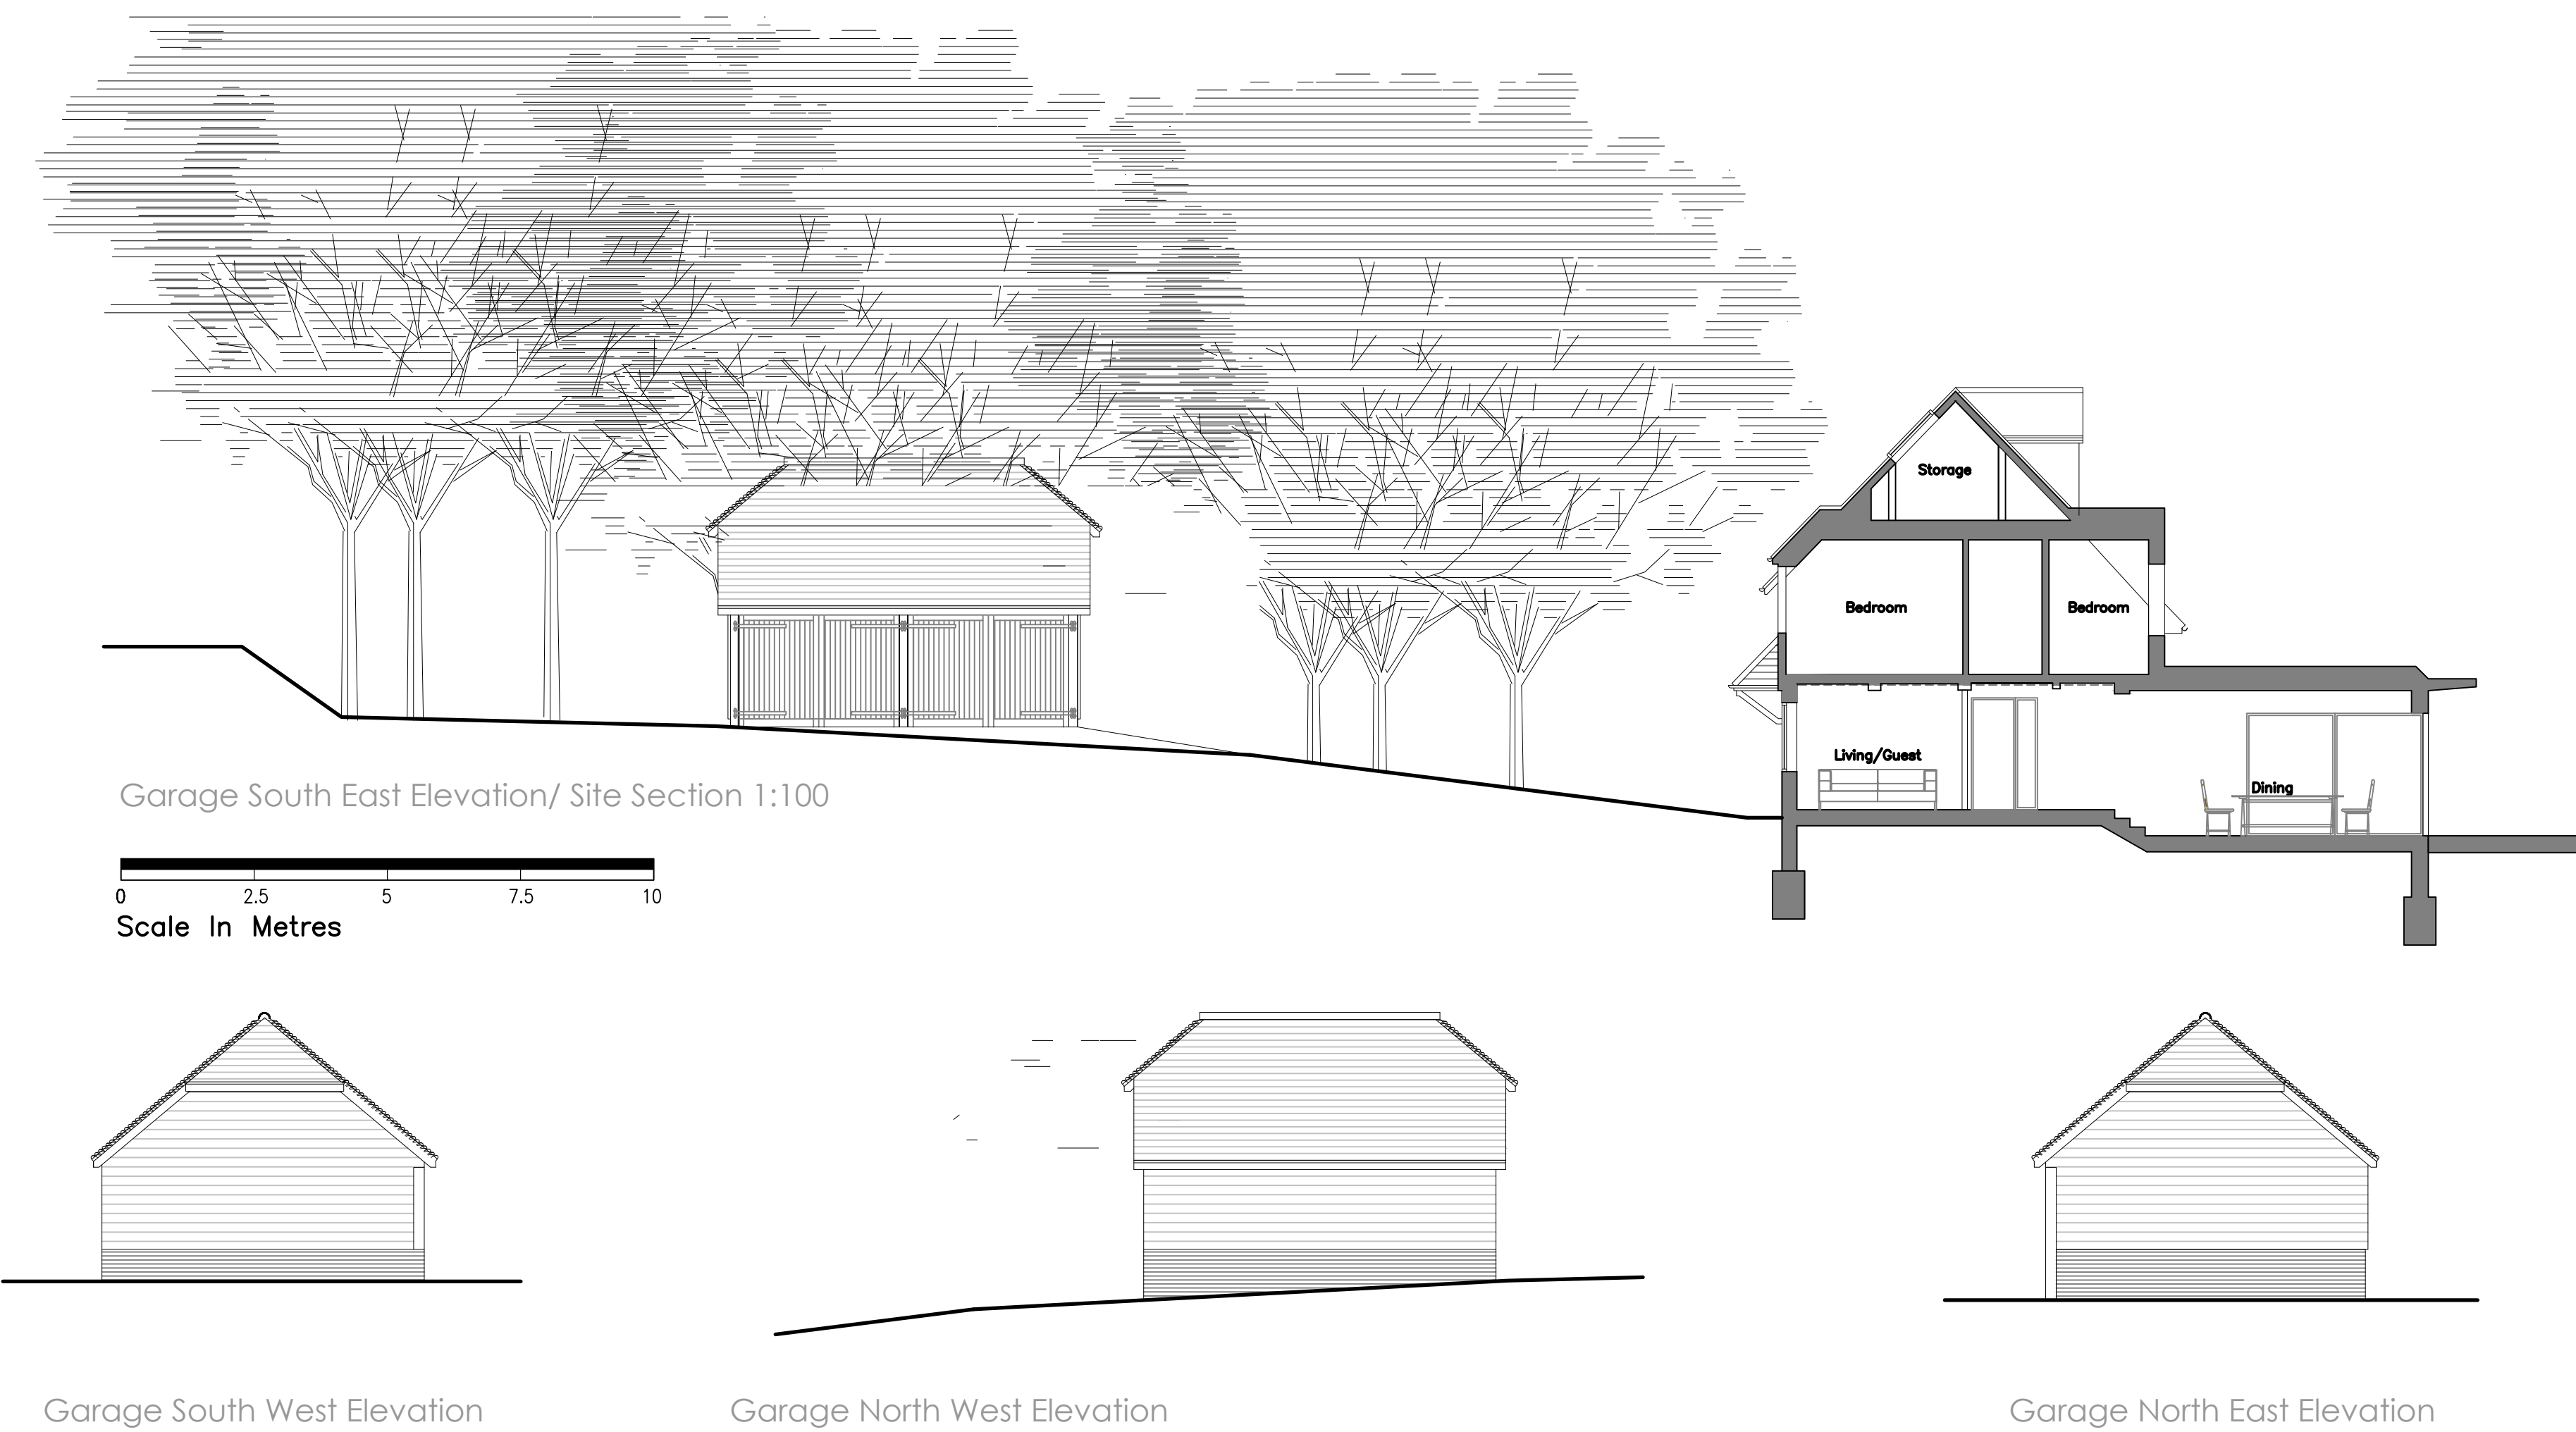


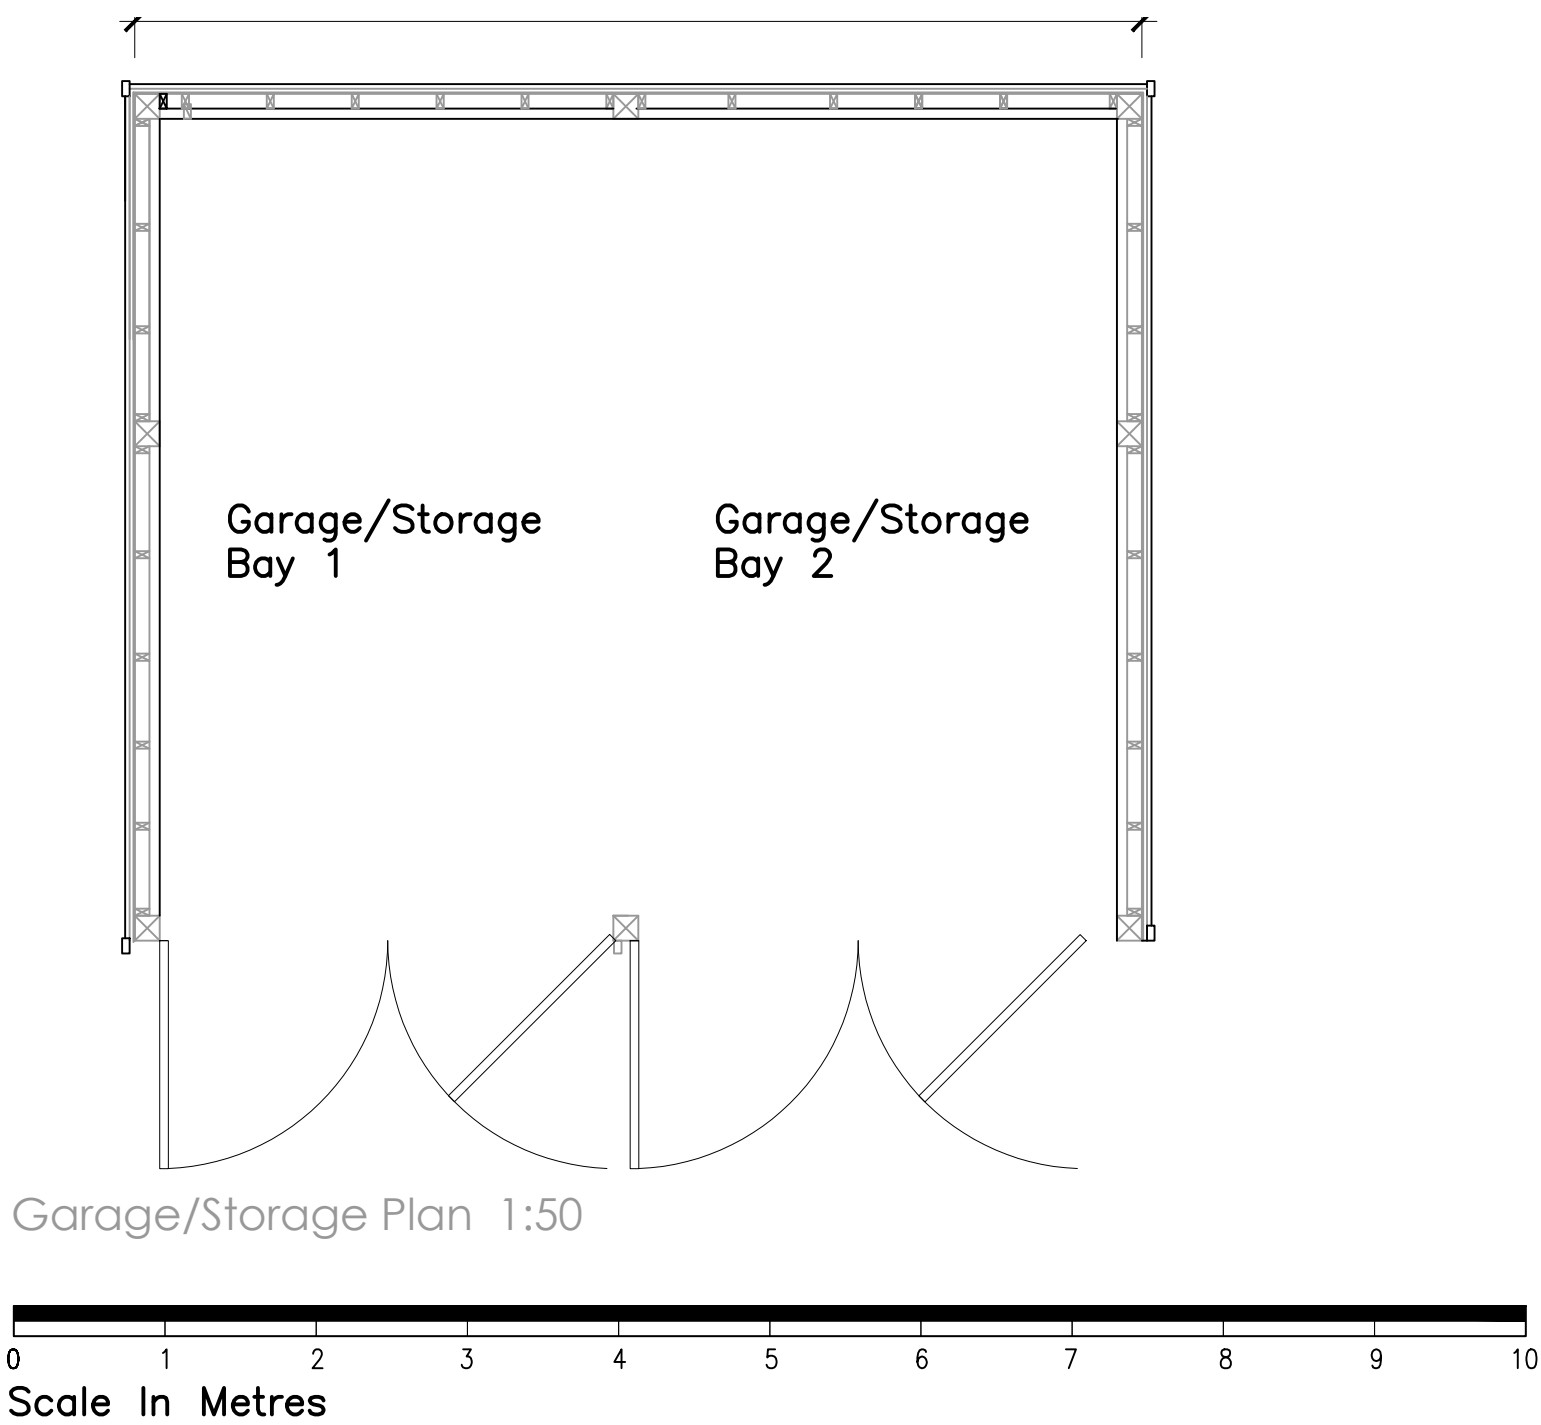

rev.	date	comment
amendments		
klaarchitects		
client		
Mr & Mrs D. Henderson		
job		
Bramham Moor Tyers Green, Cuckfield Haywards Heath RH17 5EA		
drawing number		
295.PL.03		
drawing title		
proposed site plan Garage plan and elevations. Location & block plan		
date	scale/original sheet size	RIBA work stage
Dec '24	Varies @ A1	n/a
Do not scale off drawing Check all dimensions on site before all work is commenced All goods materials workmanship to conform with current building regulations BS5 and CDM © Copyright KLA Architects Ltd.		
KLA architects limited 27 Parkside Road Haywards Heath West Sussex, BN16 1PU		
telephone 07712 649 542 email kla.architects@gmail.com www.klaarchitects.co.uk		
Registered Office 27 Parkside Road Haywards Heath, BN16 1PU		
Company No. 6538521		