


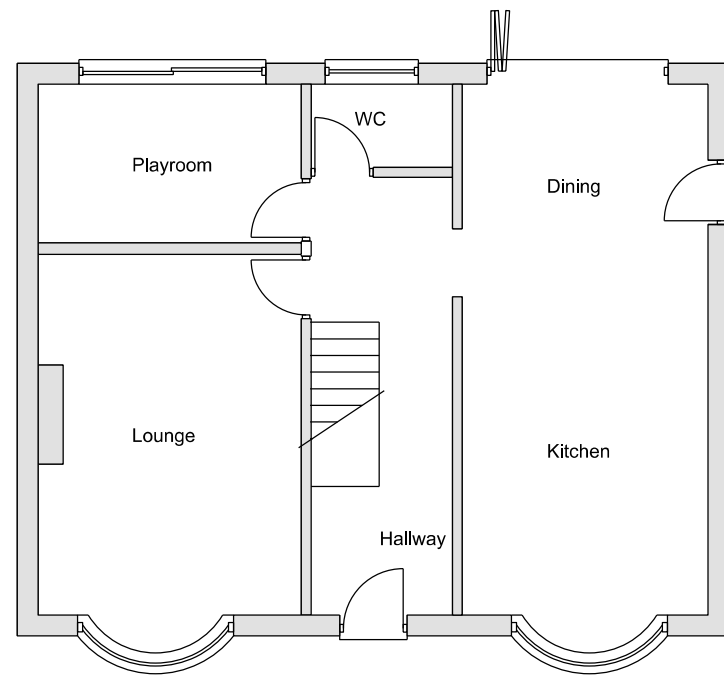


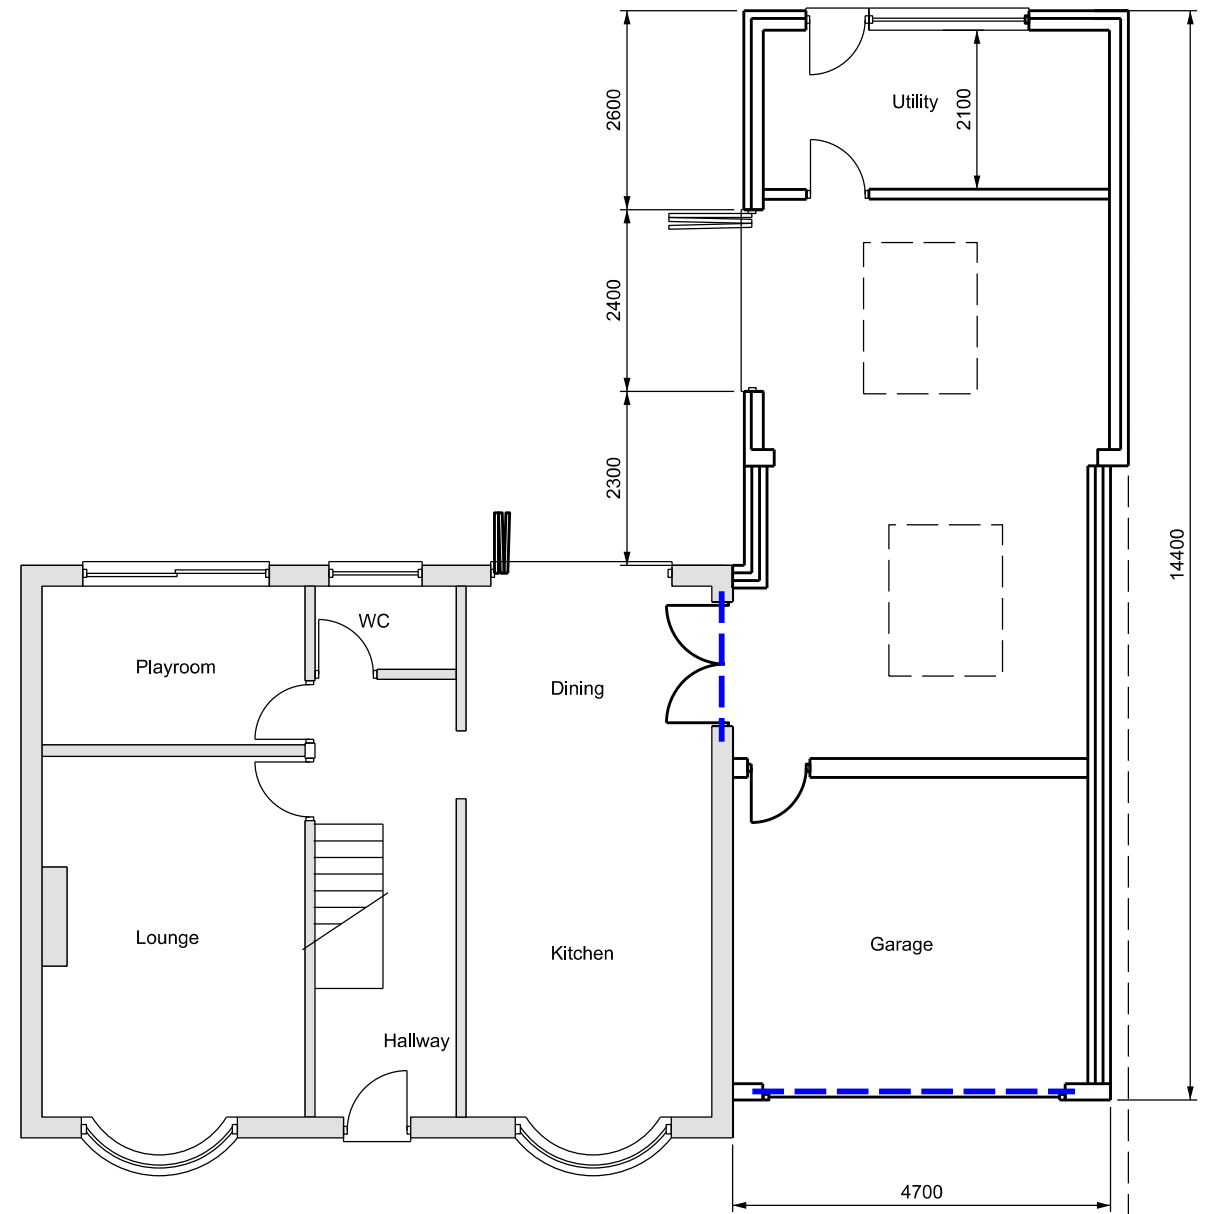

Existing Ground Floor Plan
Scale 1:100

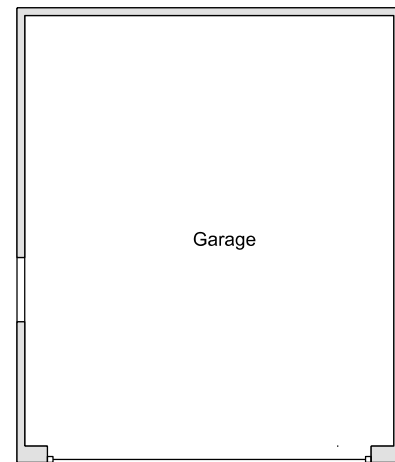

Proposed Ground Floor Plan
Scale 1:100

 

Client Mr & Mrs Deadman

Title
24 Haven Gardens,
Crawley Down,
West Sussex
RH10 4UD

Title
Proposed Single Storey Side Extension
& Garage Conversion
Existing & Proposed Plans

Drawn By

Size

A3

Date

25/08/26

Drawing Number

JBD/RH10/4UD/051

Rev

B