


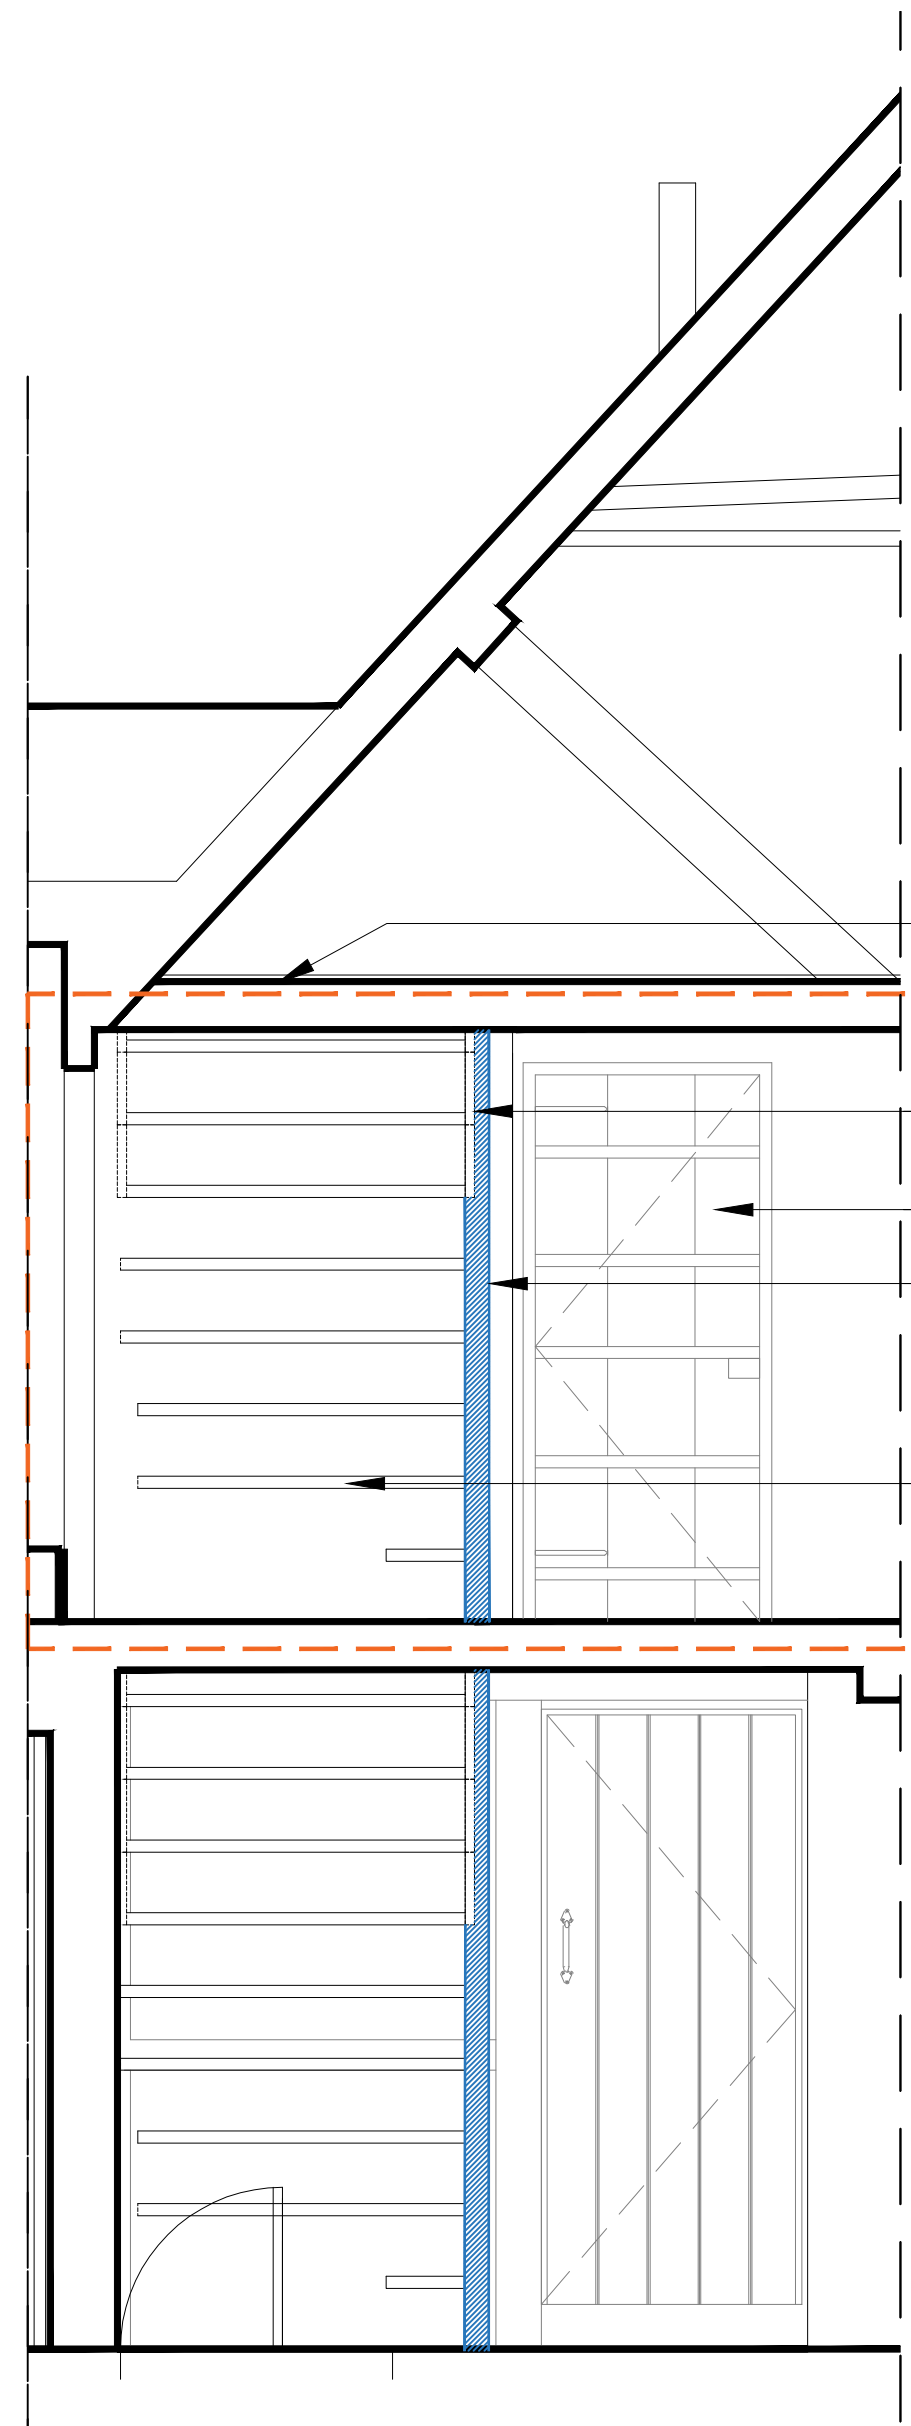


Section AA
Scale 1:25@A1
1:50@A3

New attic access hatch

Steel string painted black to upper steps
Joinery and door re-instated


Steel post, painted black, supporting the staircase

Salvaged existing steps to form a staircase close in form to the original. Steps to be notched into the steel post.

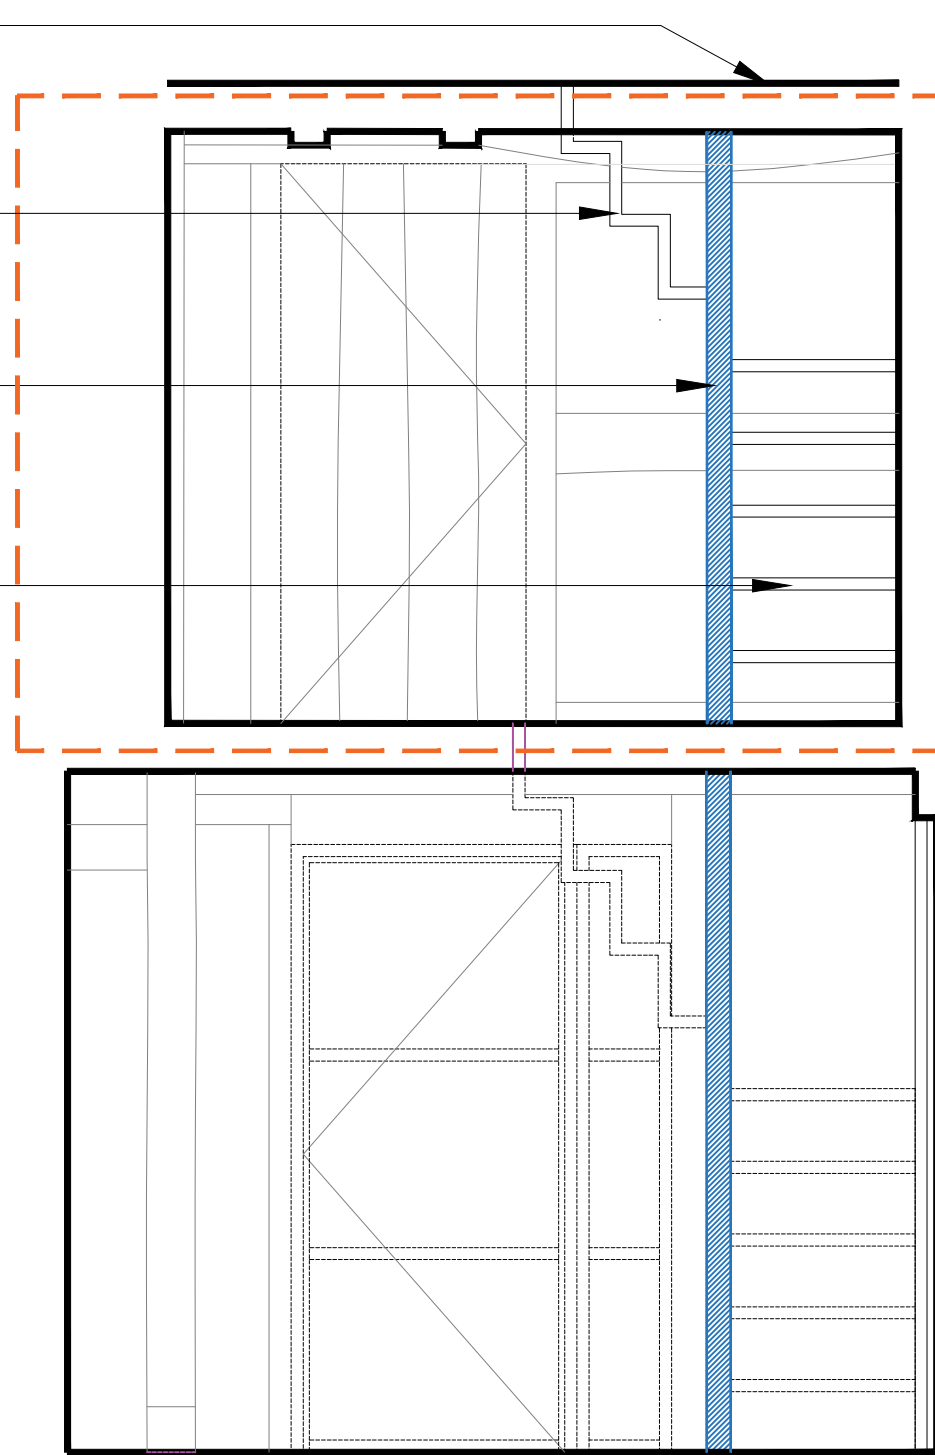


Section BB
Scale 1:25@A1
1:50@A3

FIRST FLOOR DETAILS

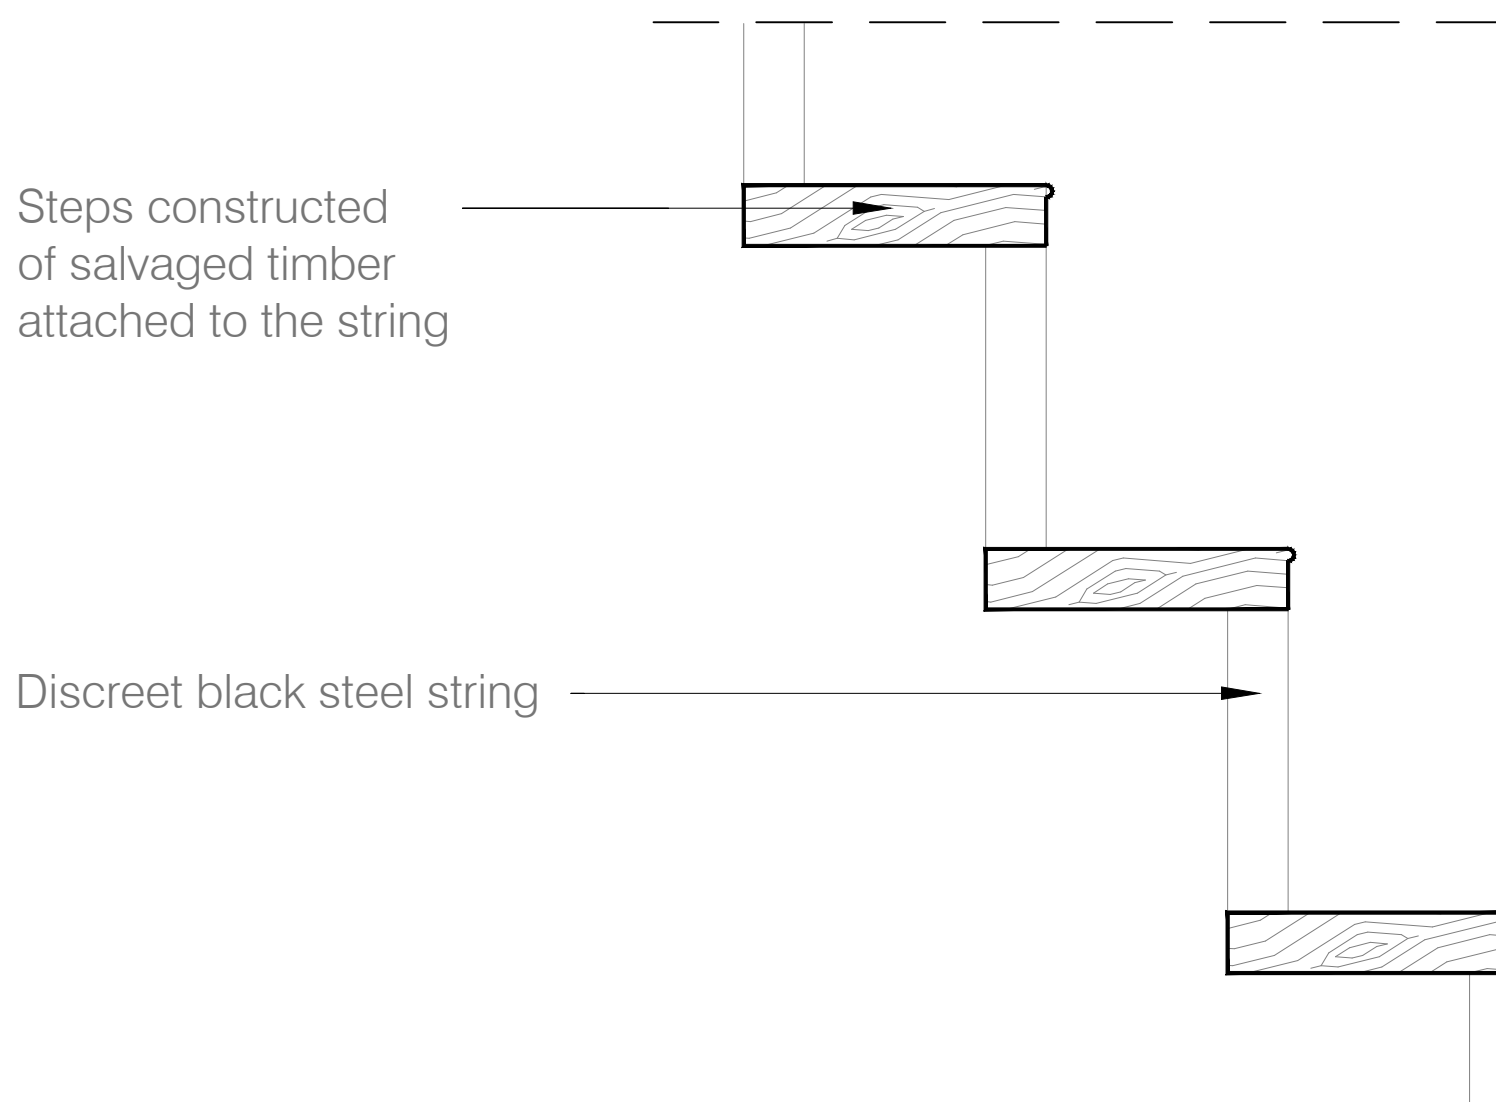


Detail 01 - Upper Steps
Section
Scale 1:5@A1
1:10@A3

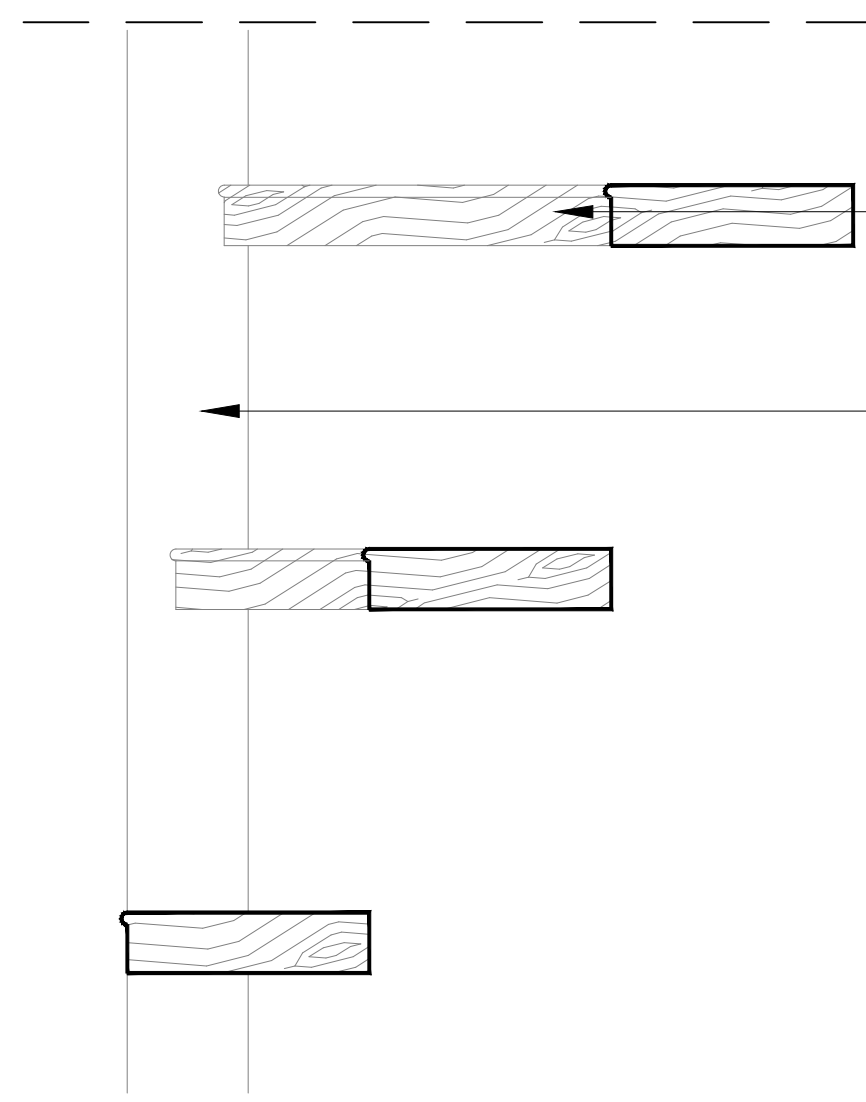

Detail 02 - Lower Steps
Section
Scale 1:5@A1
1:10@A3

Not original timber joists removed,
historic opening in the ceiling reinstated

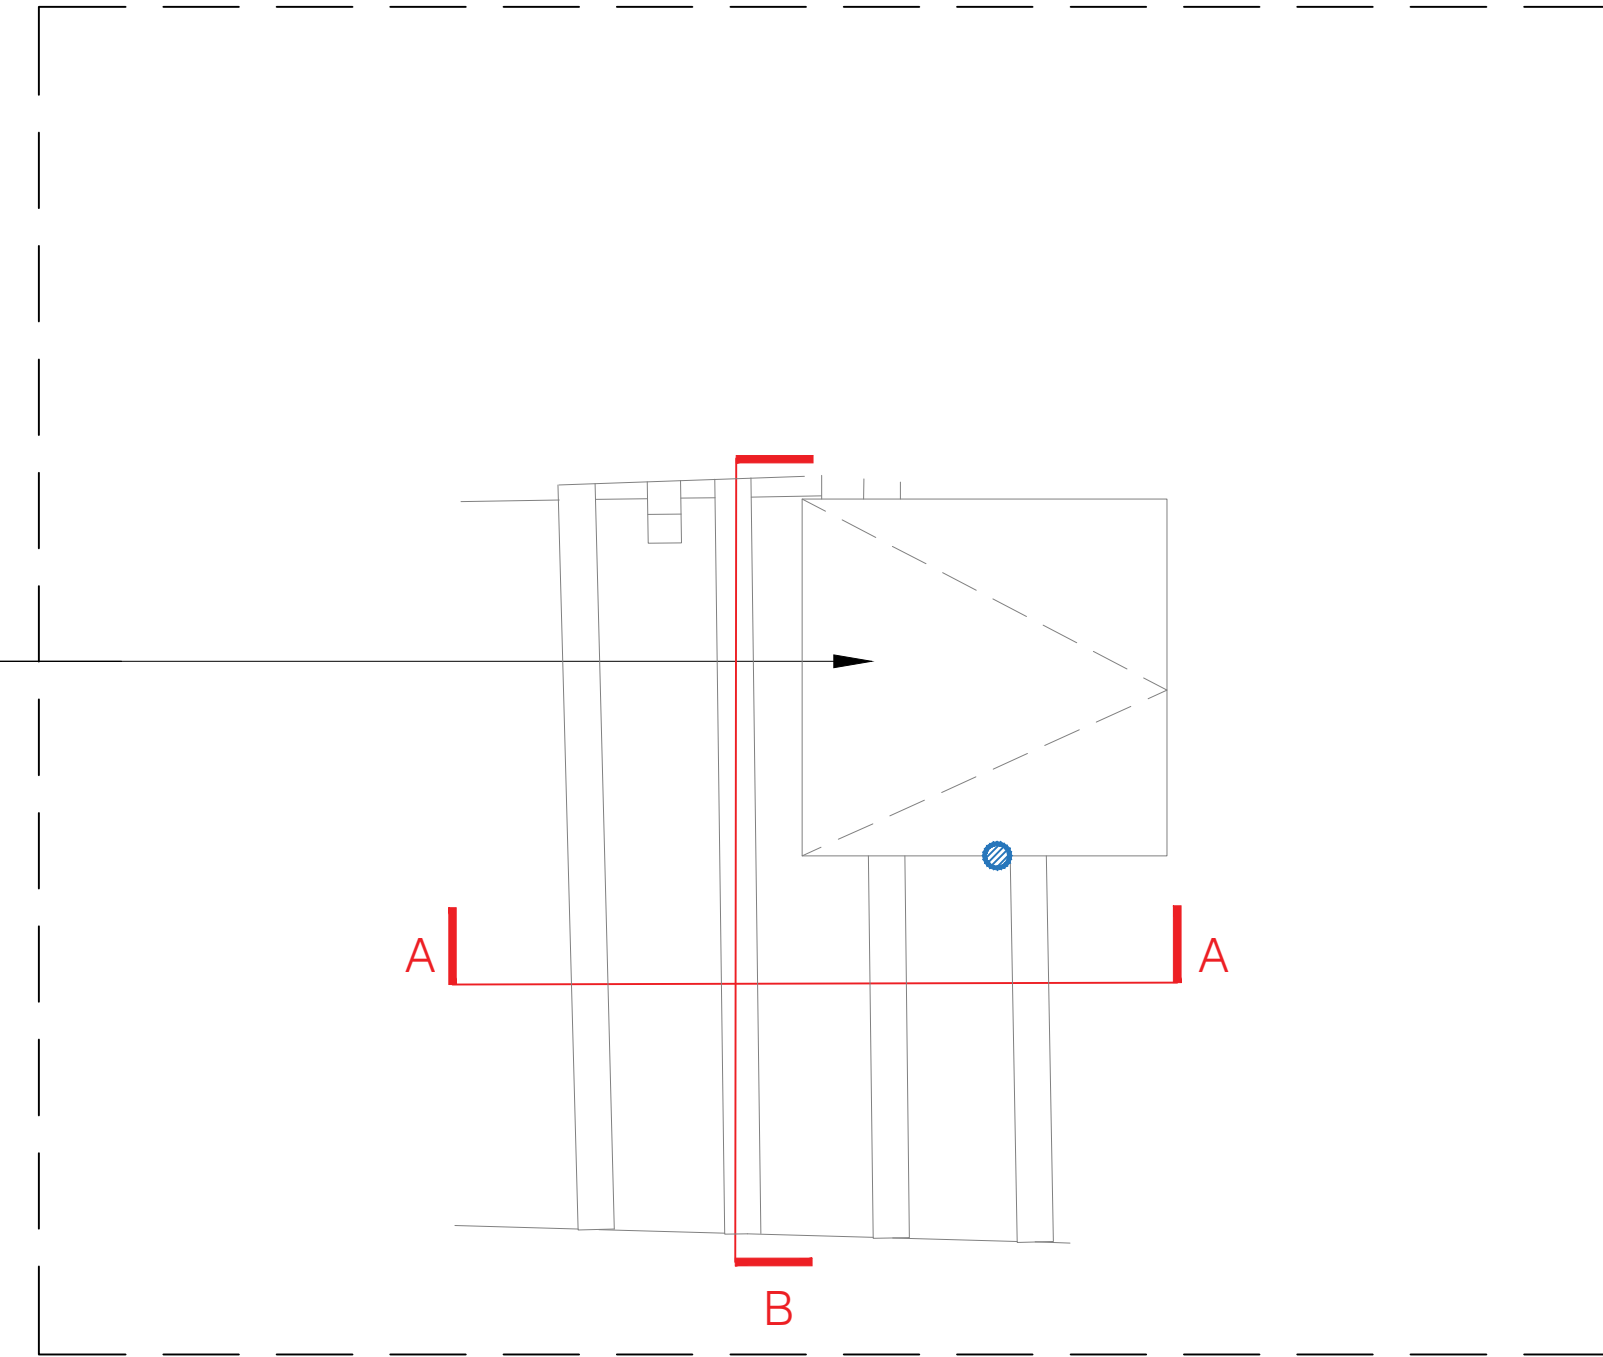


Reflected Ceiling Plan
Scale 1:25@A1
1:50@A3

Opening and attic access hatch above

Historic timber staircase reinstated, salvaged timber steps to be used. Steps to be notched into the steel post or attached to the stringer.

Staircase steel post painted black

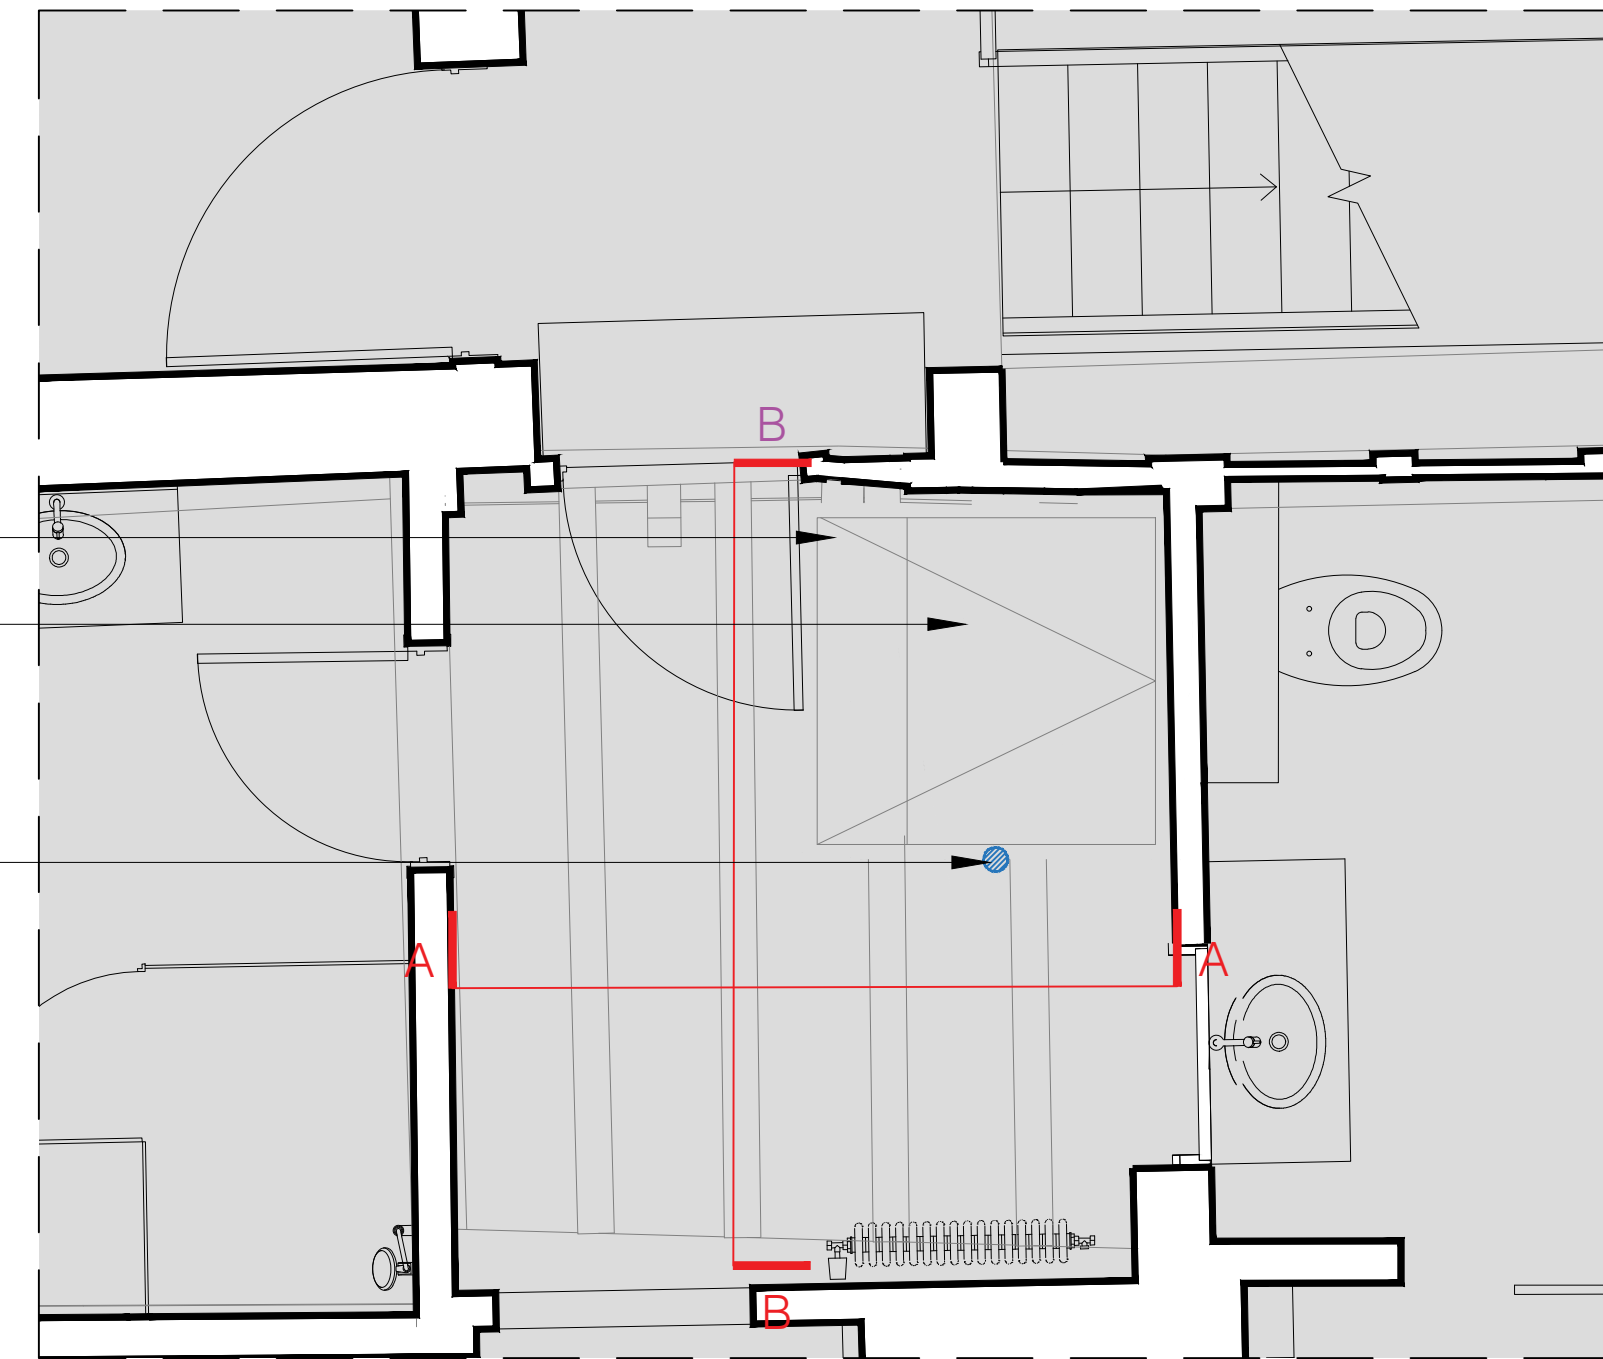

KEY PLAN First Floor Staircase
Scale 1:25@A1
1:50@A3

NOTE
DRAWINGS TO BE READ IN CONJUNCTION WITH SUBMITTED
DESIGN&ACCESS STATEMENT AND HERITAGE STATEMENT
MATERIALS INSTALLED IN ACCORDANCE WITH THOSE
OUTLINED IN CONDITION #9 OF APPROVAL DM/23/1605

LISTED BUILDING CONSENT

Client:
Mr. Simon Dougall

Project Title:
107 High St, Lindfield, Haywards Heath, West Sussex, RH16 2HR

Drawing Title:
Detail Drawings:
Corkscrew Winder Staircase - First Floor


Scale: 1:25@A1 1:5@A1 1:50@A3 1:10@A3
Date: Apr 25
Drawn: KN
Checked: KW

kyson

Studio
28 Scrutton Street
London
UK
EC2A 4RP

T: +44(0) 20 7247 2462
E: enquiries@kyson.co.uk
W: www.kyson.co.uk

Project No.: 900-25
Drawing No.: 5008
Revision: A

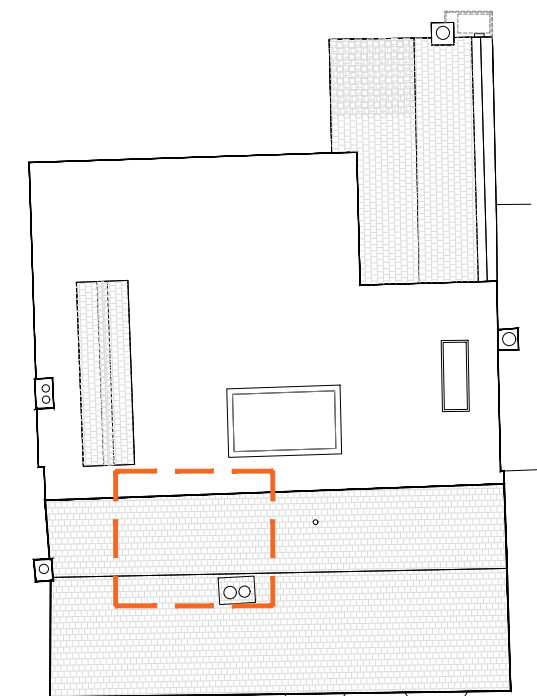

Key Plan 1:200@A1, 1:400@A3

Rev.	Comments	By:	Date:
-	-	-	-

Do not scale this drawing All dimensions must be checked on site
All rights reserved. No reproduction in any material form is permitted without consent.