



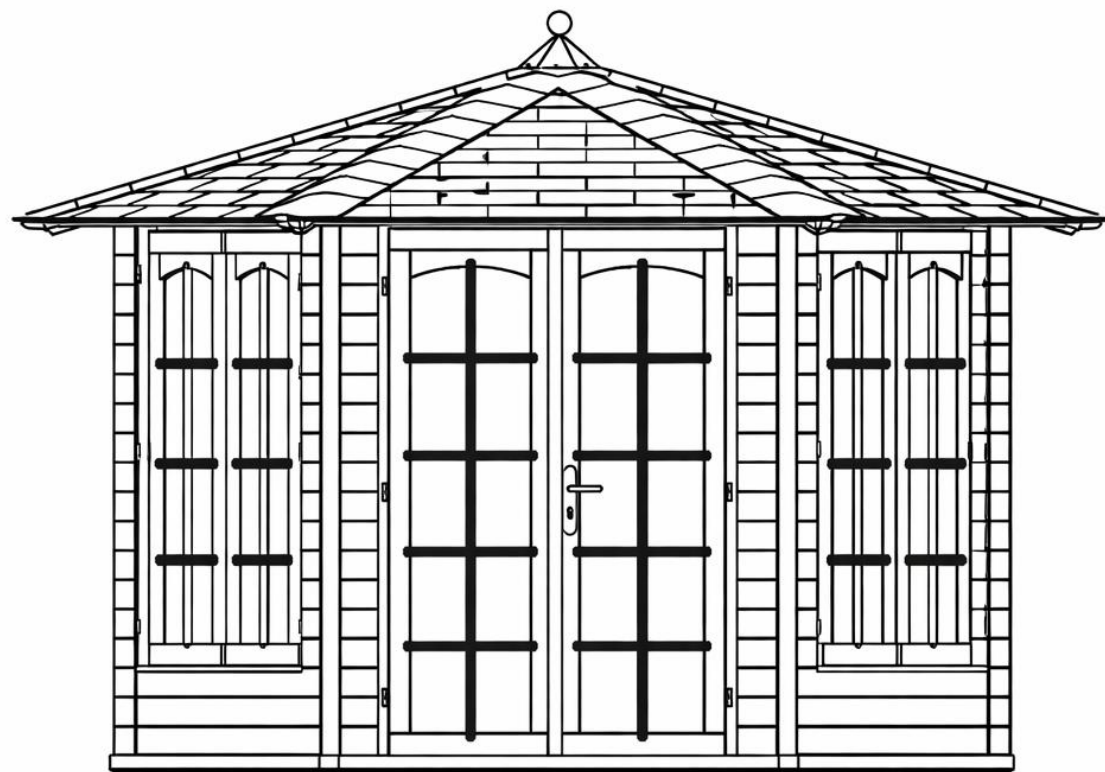

Front Elevation

Key Features:

- Chosen to be in keeping with the historic building.
- Cannot be seen from the road.
- Provides a place to enjoy the garden all year round.
- Complies with specifications (size) for not requiring planning permission for a non-listed property.

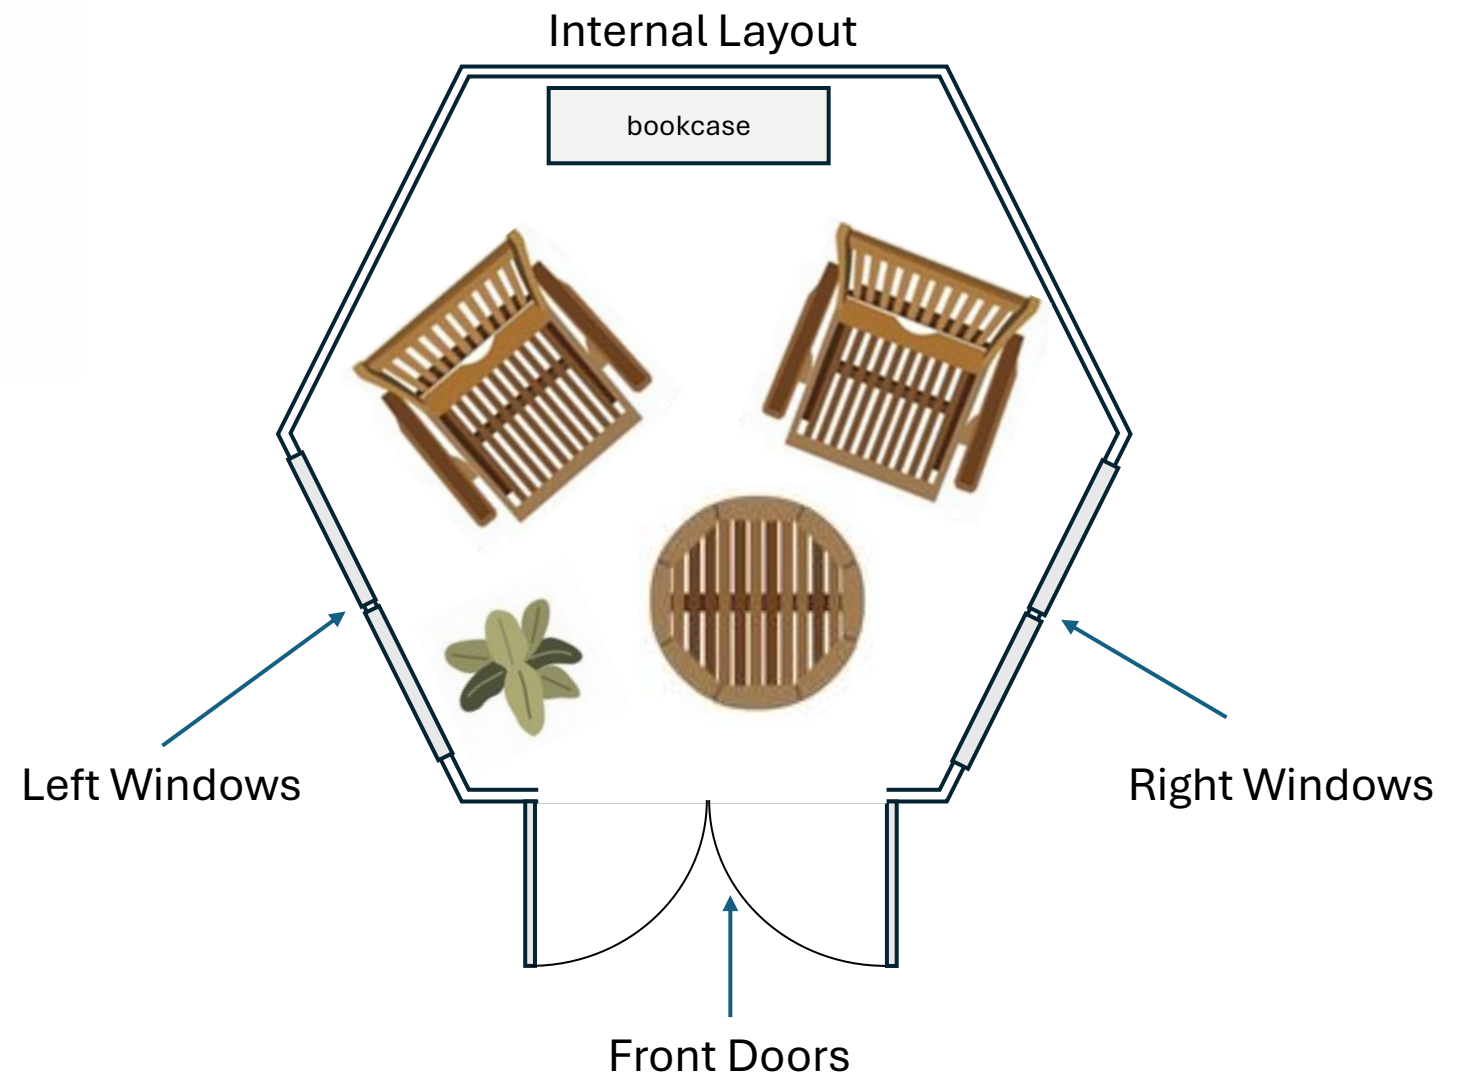

Scale 1:25 (A3)

