



Site Plan with Topo
1 : 200

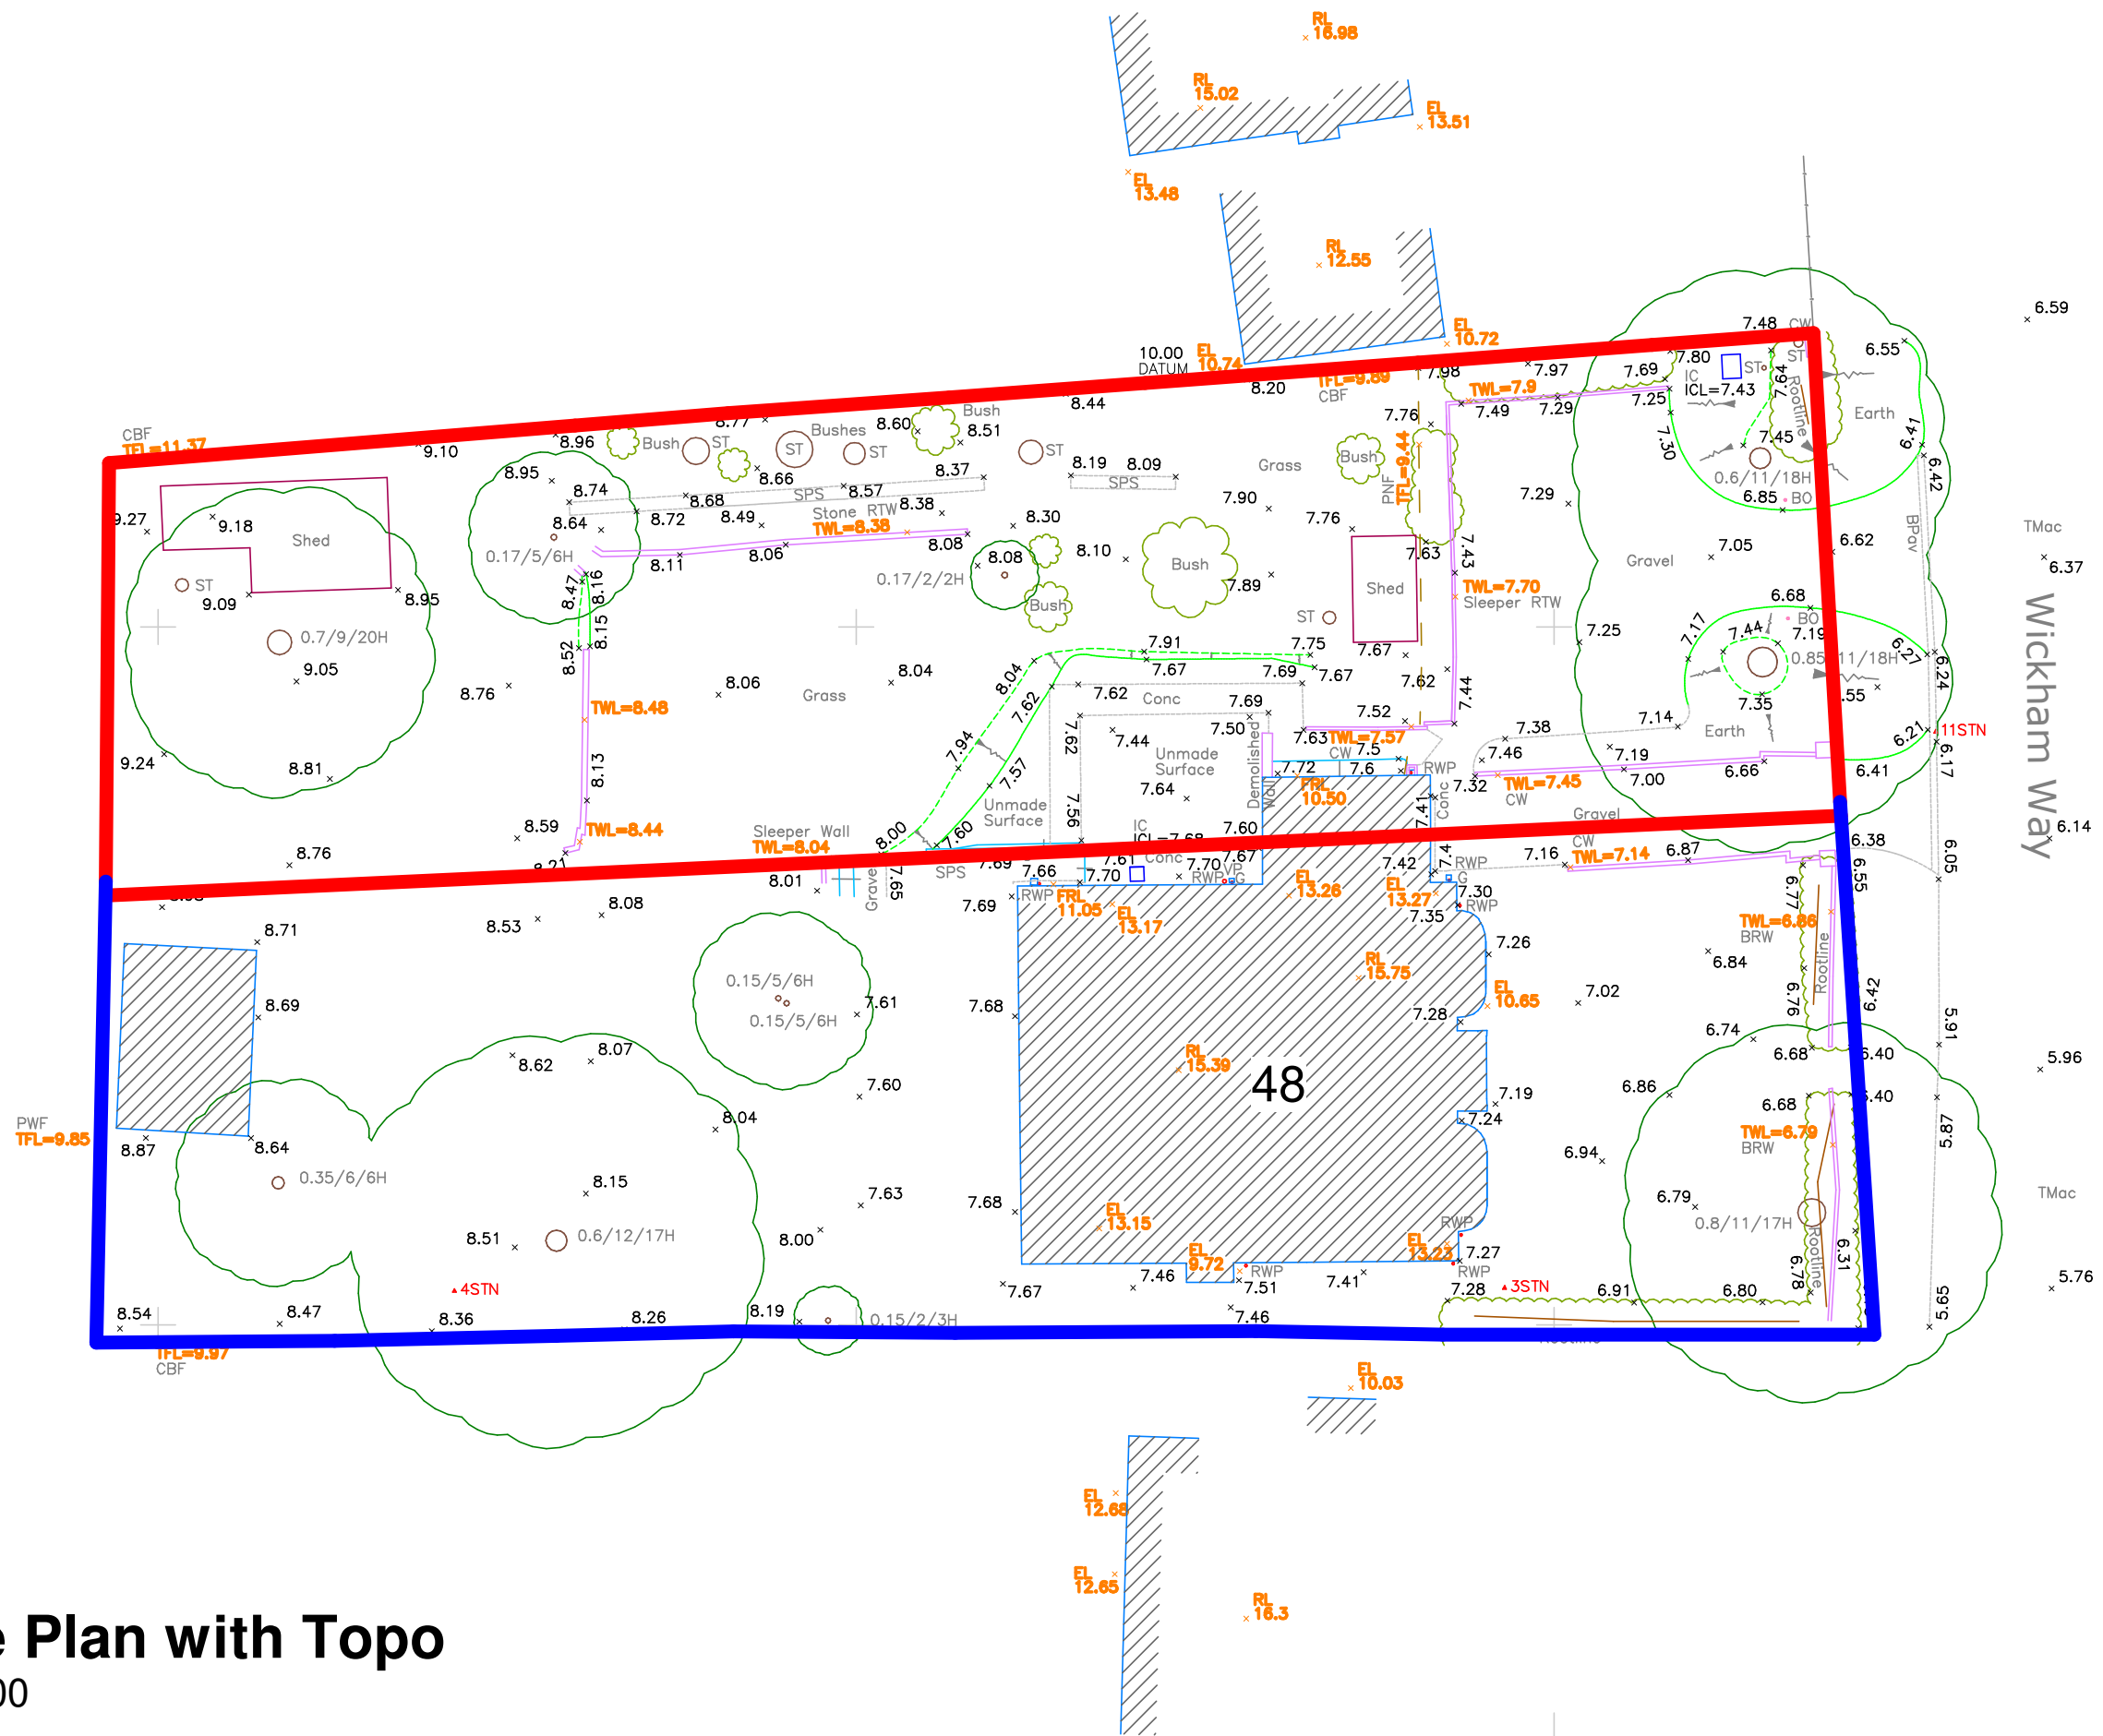


Site Plan
1 : 200

 

VISUAL SCALE 1:200 @ A1

Location Plan

1 : 1250

 

VISUAL SCALE 1:1250 @ A1

Roof plan

1 : 50



VISUAL SCALE 1:50 @ A1



Station Road, Duns, Berwickshire, UK,
TD11 3HS
Telephone: (01361) 883 785
Fax: (01361) 883 898
Email: enquiries@fleminghomes.co.uk
www.fleminghomes.co.uk

PROJECT:
Erection of Dwelling

FOR:
Mr and Mrs Dowds

SITE:
50 Wickham Way,
Haywards Heath,
West Sussex,
RH16 1UQ.

Planning Issue Drawings

THIS DRAWING IS COPYRIGHT

It is the responsibility of the customer and contractor appointed for the final design of electrical, bathroom, kitchen and utility fittings. Those indicated by Fleming Homes Ltd. are demonstrative for building control purpose only.
Do not scale drawing.
Dimensioned wallplate layout plan will be provided.
Dimensions given are structural unless noted otherwise.
It is the entire responsibility of the customer to have ground conditions checked prior to start of work and have foundations designed accordingly.

Rev	Description	Date
A	Amended for Validation obs	21.11.25
B	Drainage added	18.12.25
C	Drainage amended	19.01.26
D	Drawings amended	27.02.26

SCALE	PAPER	DRAWN	CHECKED	DATE
As indicated	A1	WJH	SRH	7.11.25

DRAWN REF: 6377 PL2 CONTRACT NUMBER: 2321