


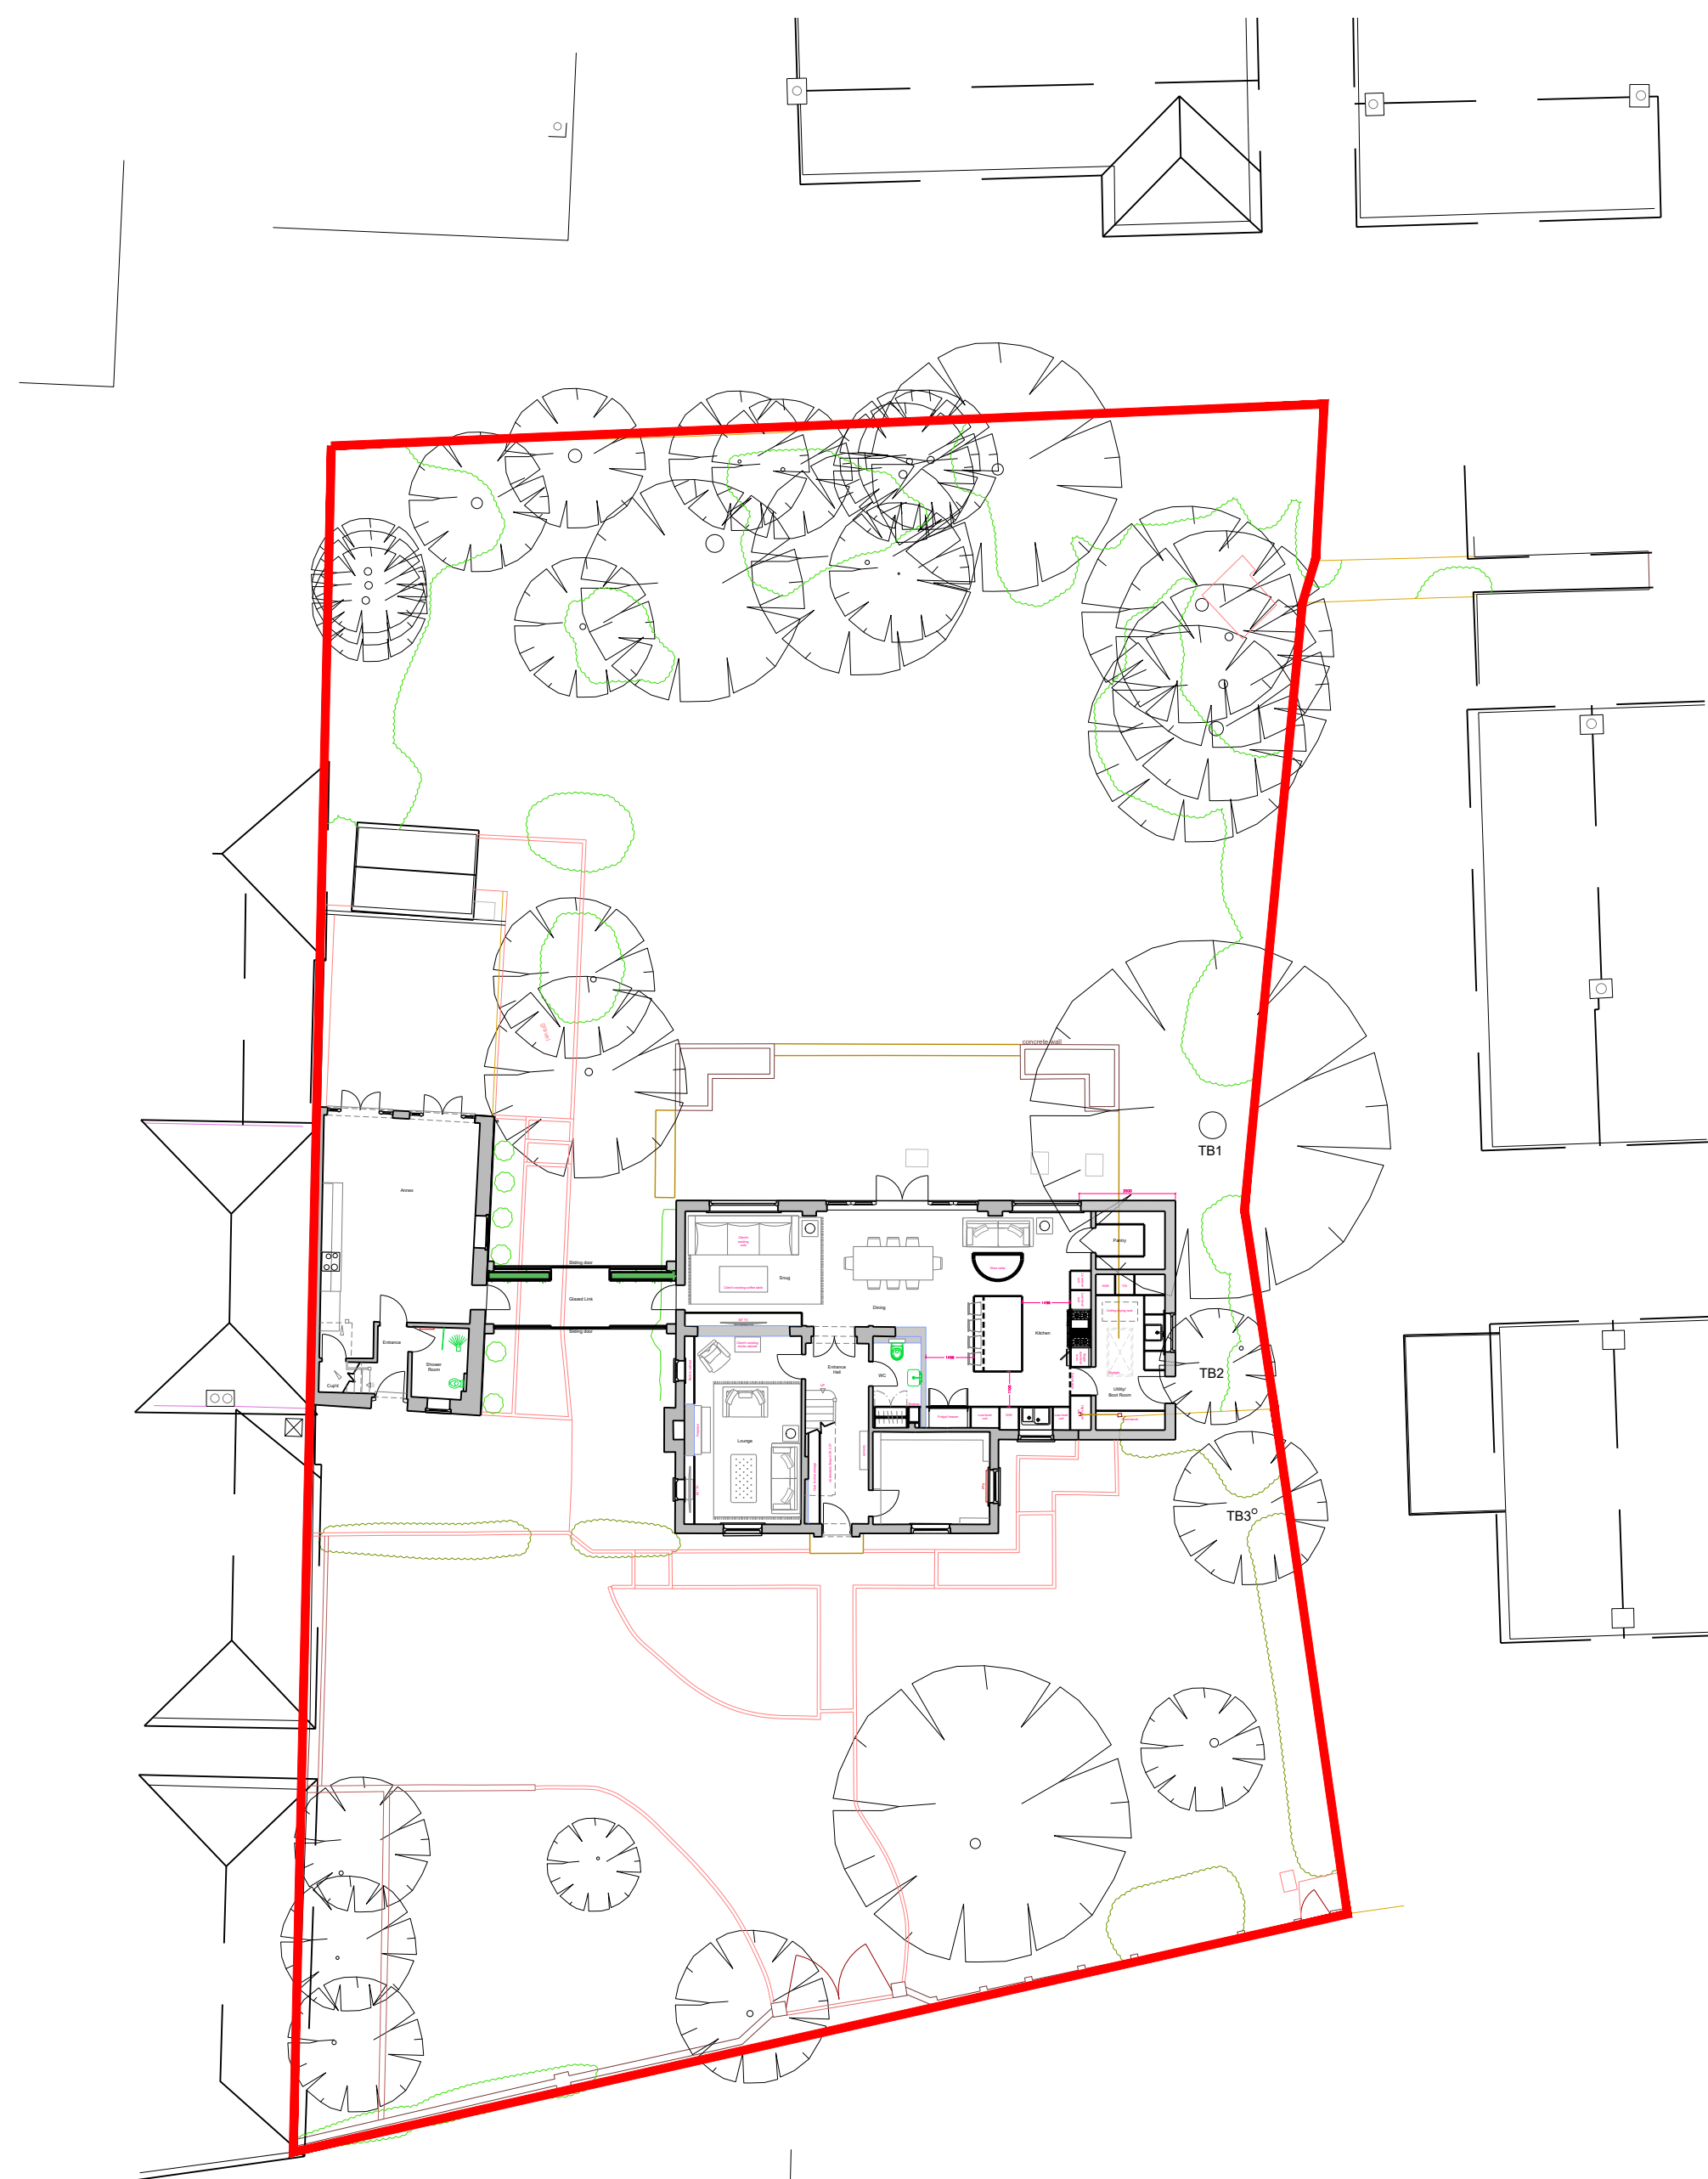


Proposed Site Plan
SCALE: 1:200 @ A1

Scale in Metres
0 1 2 3 4 5 10 15 20




Front Elevation 1 (East)
SCALE: 1:100 @ A1

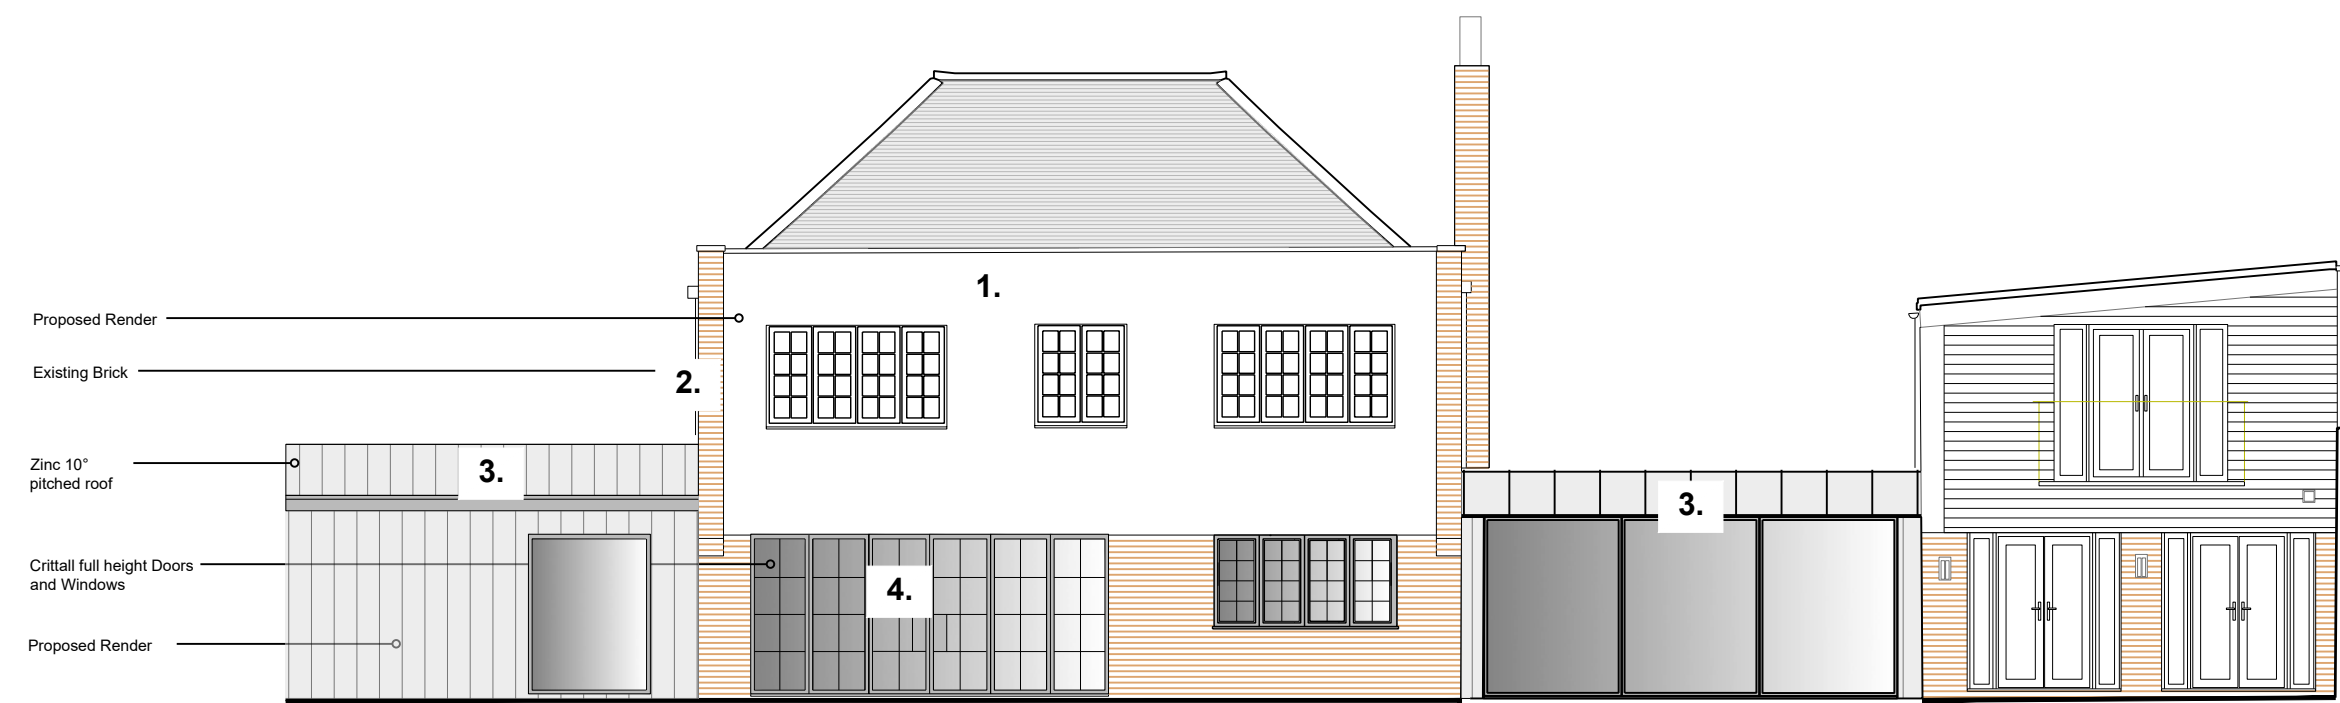


Rear Elevation 3 (West)
SCALE: 1:100 @ A1

- External Finishes:**
1. External wall finish: render
 2. Existing Brick work
 3. Cladding / Roof: Zinc
 4. Crittall full height doors and windows: Double glazed aluminium/Upvc
 5. Patio doors: Bifold double glazed aluminium/Upvc
 6. Balustrade: Metal
 7. Solar Panels


External Finishes
SCALE: 1:100 @ A1

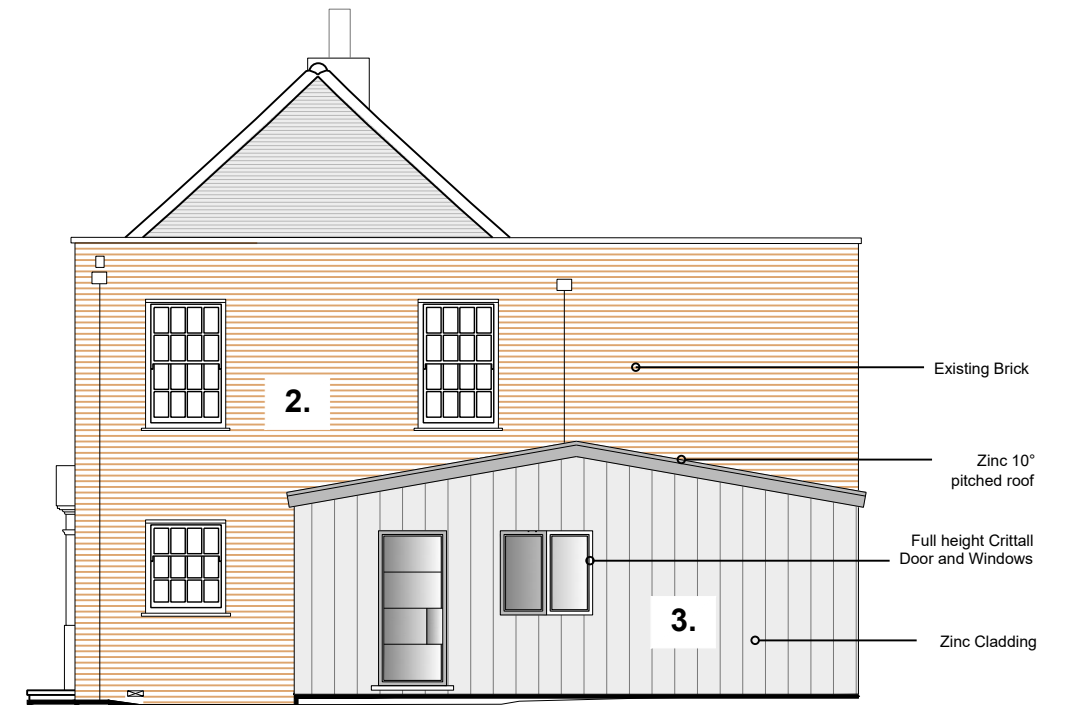

Side Elevation 4 (North)
SCALE: 1:100 @ A1

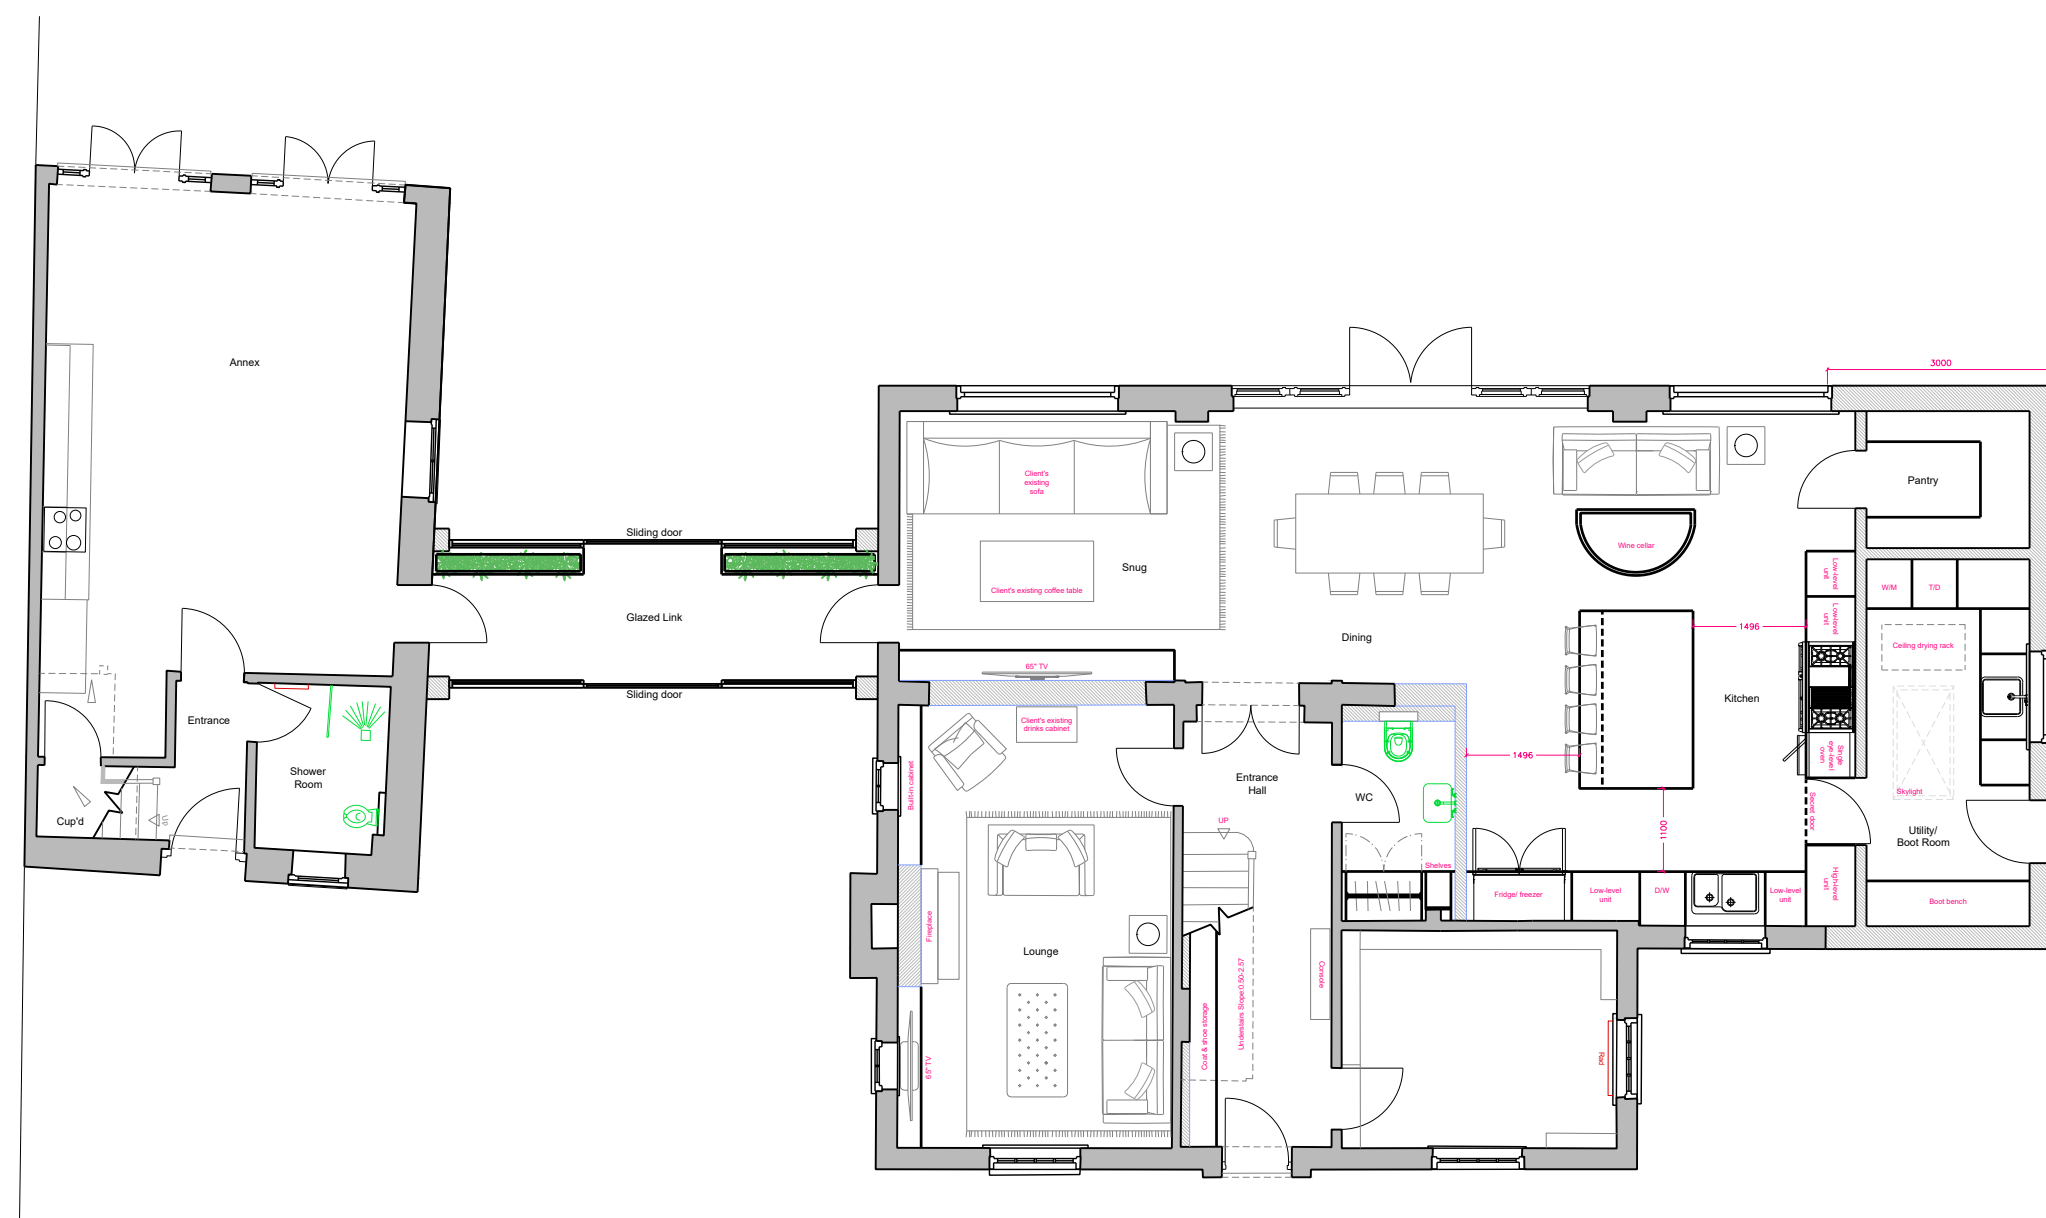

Proposed Ground Floor Plan
SCALE: 1:100 @ A1

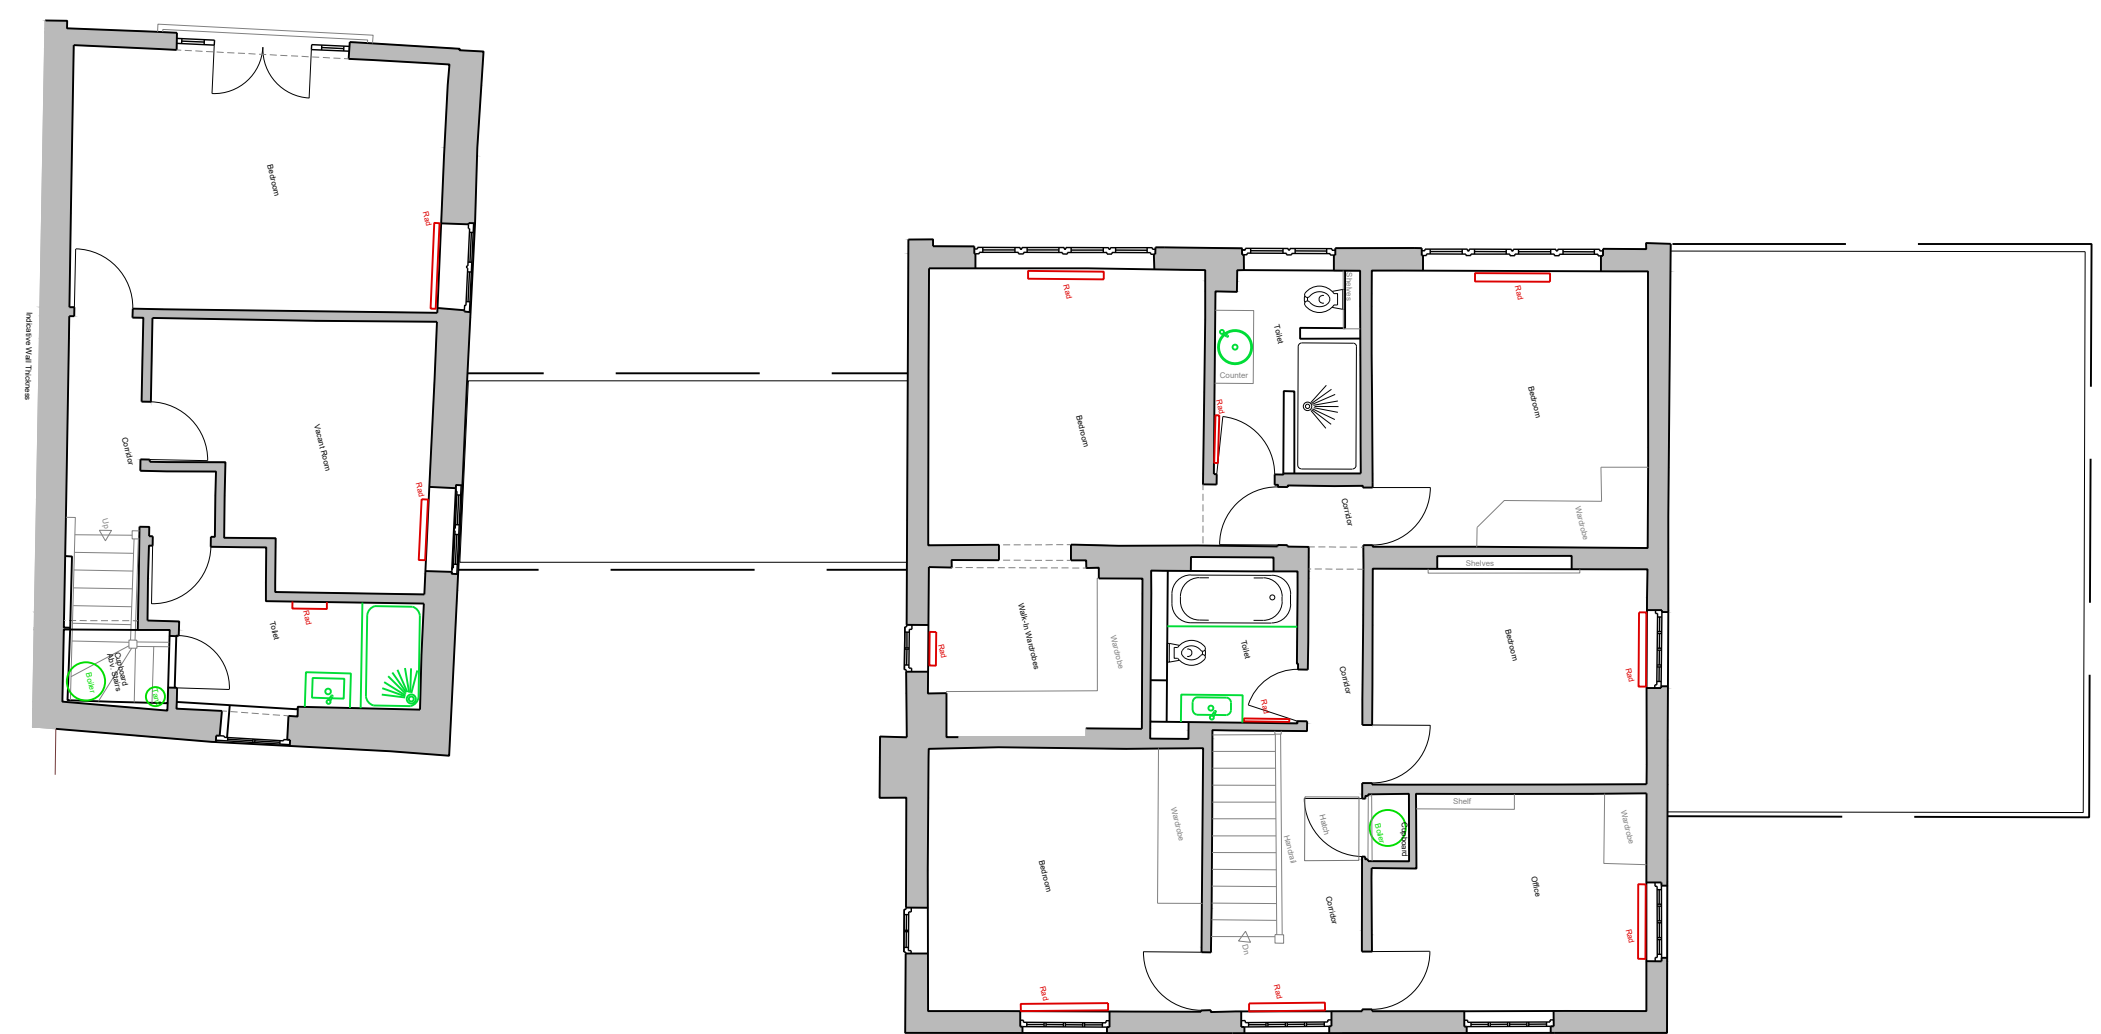

Proposed First Floor Plan
SCALE: 1:100 @ A1

Scale in Metres
0 1 2 3 4 5 10

