





Ordnance Survey, (c) Crown Copyright 2024. All rights reserved. Licence number 100022432

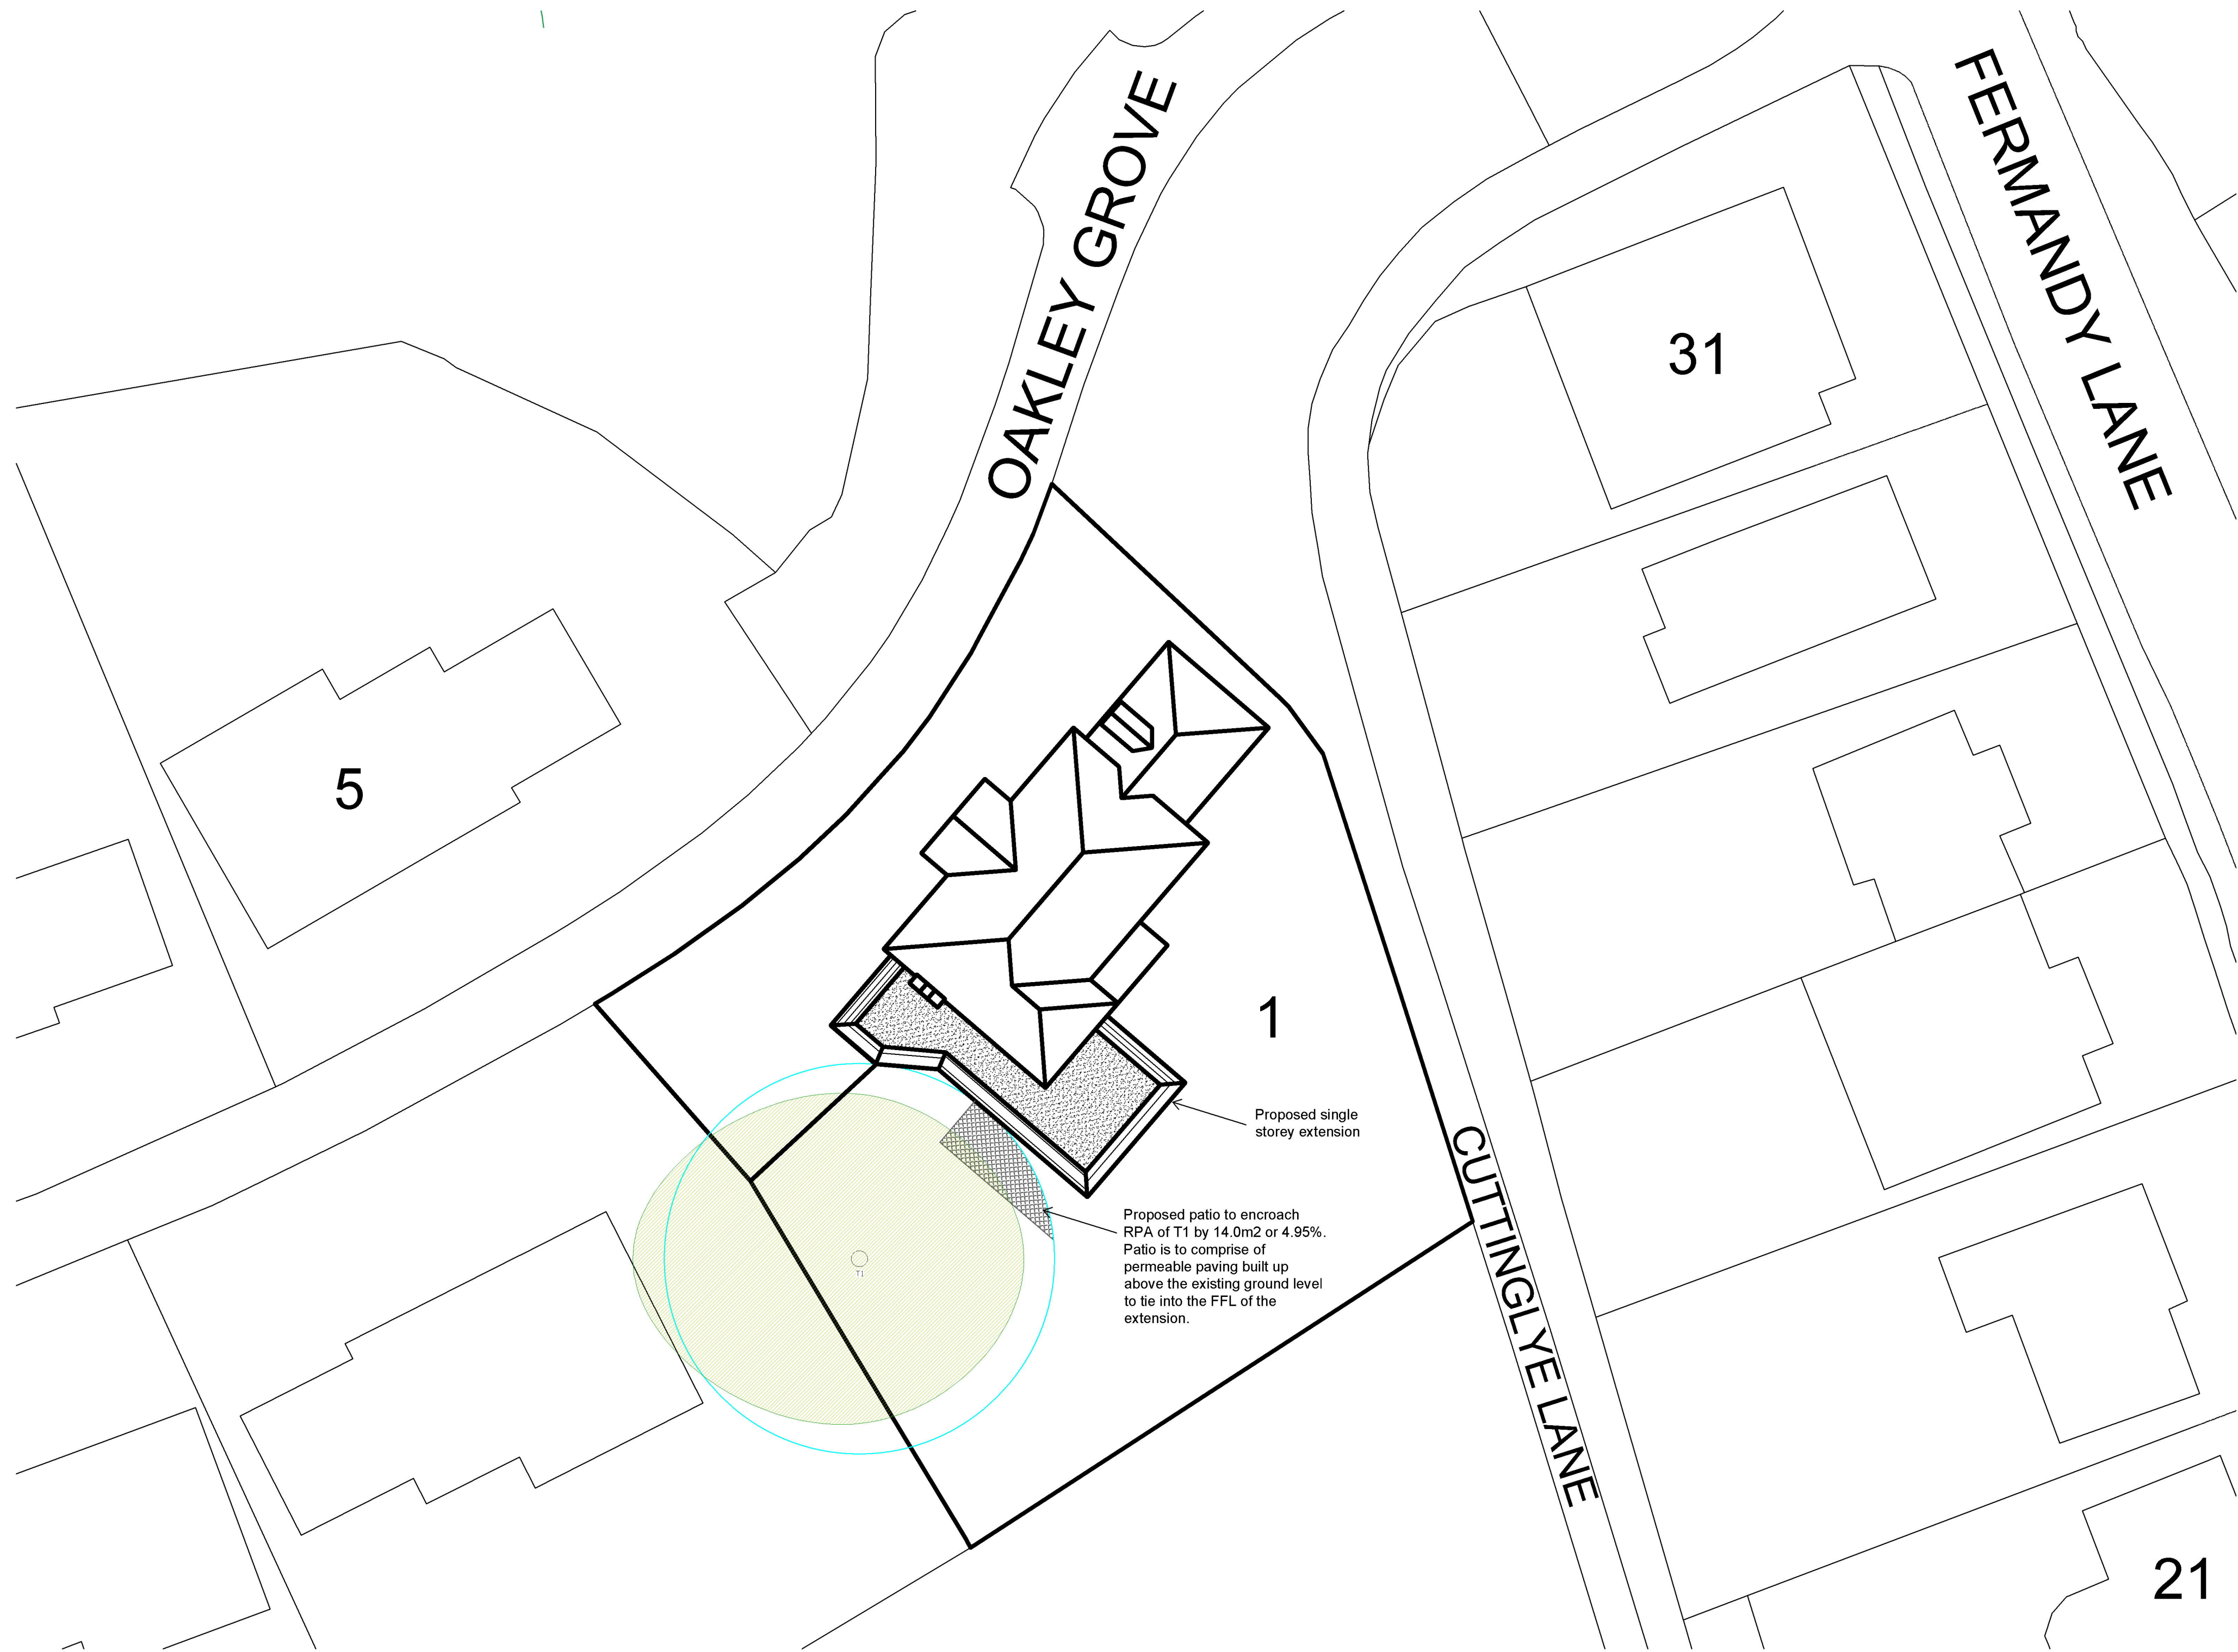


PROPOSED SITE PLAN - 1:200



Ordnance Survey, (c) Crown Copyright 2024. All rights reserved. Licence number 100022432

 

LOCATION PLAN - 1:1250

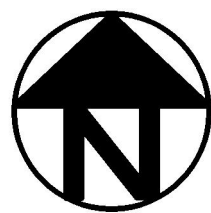

|   |                     |                                           |
|---|---------------------|-------------------------------------------|
| Project:<br><b>Proposed ground floor extension</b><br>at:<br><b>1 Oakley Grove<br/>Crawley Down<br/>West Sussex<br/>RH10 4UT</b>   |                     |                                           |
| Drawing Title:<br><b>Proposed Site Plan and<br/>Location Plan</b>   |                     |                                           |
| Client:<br><b>Mr and Mrs Goddard</b>   |                     |                                           |
| Copyright of:<br><b>PBA PLANNING</b><br><b>Mereworth<br/>Shipley Bridge Lane<br/>Copthorne<br/>West Sussex<br/>RH10 3JL</b><br>Tel: (01342) 712775 Fax: (01342) 718827<br><small>Paul Budgen Associates LLP trading as PBA Planning</small> |                     |                                           |
| Date:<br><b>17 /05/ 2025</b>   | Drawn:<br><b>PB</b> | Rev:<br><b>A</b>                          |
| Drg No:<br><b>GD-03</b>   |                     | Scale:<br><b>1:200 and<br/>1250 on A1</b> |