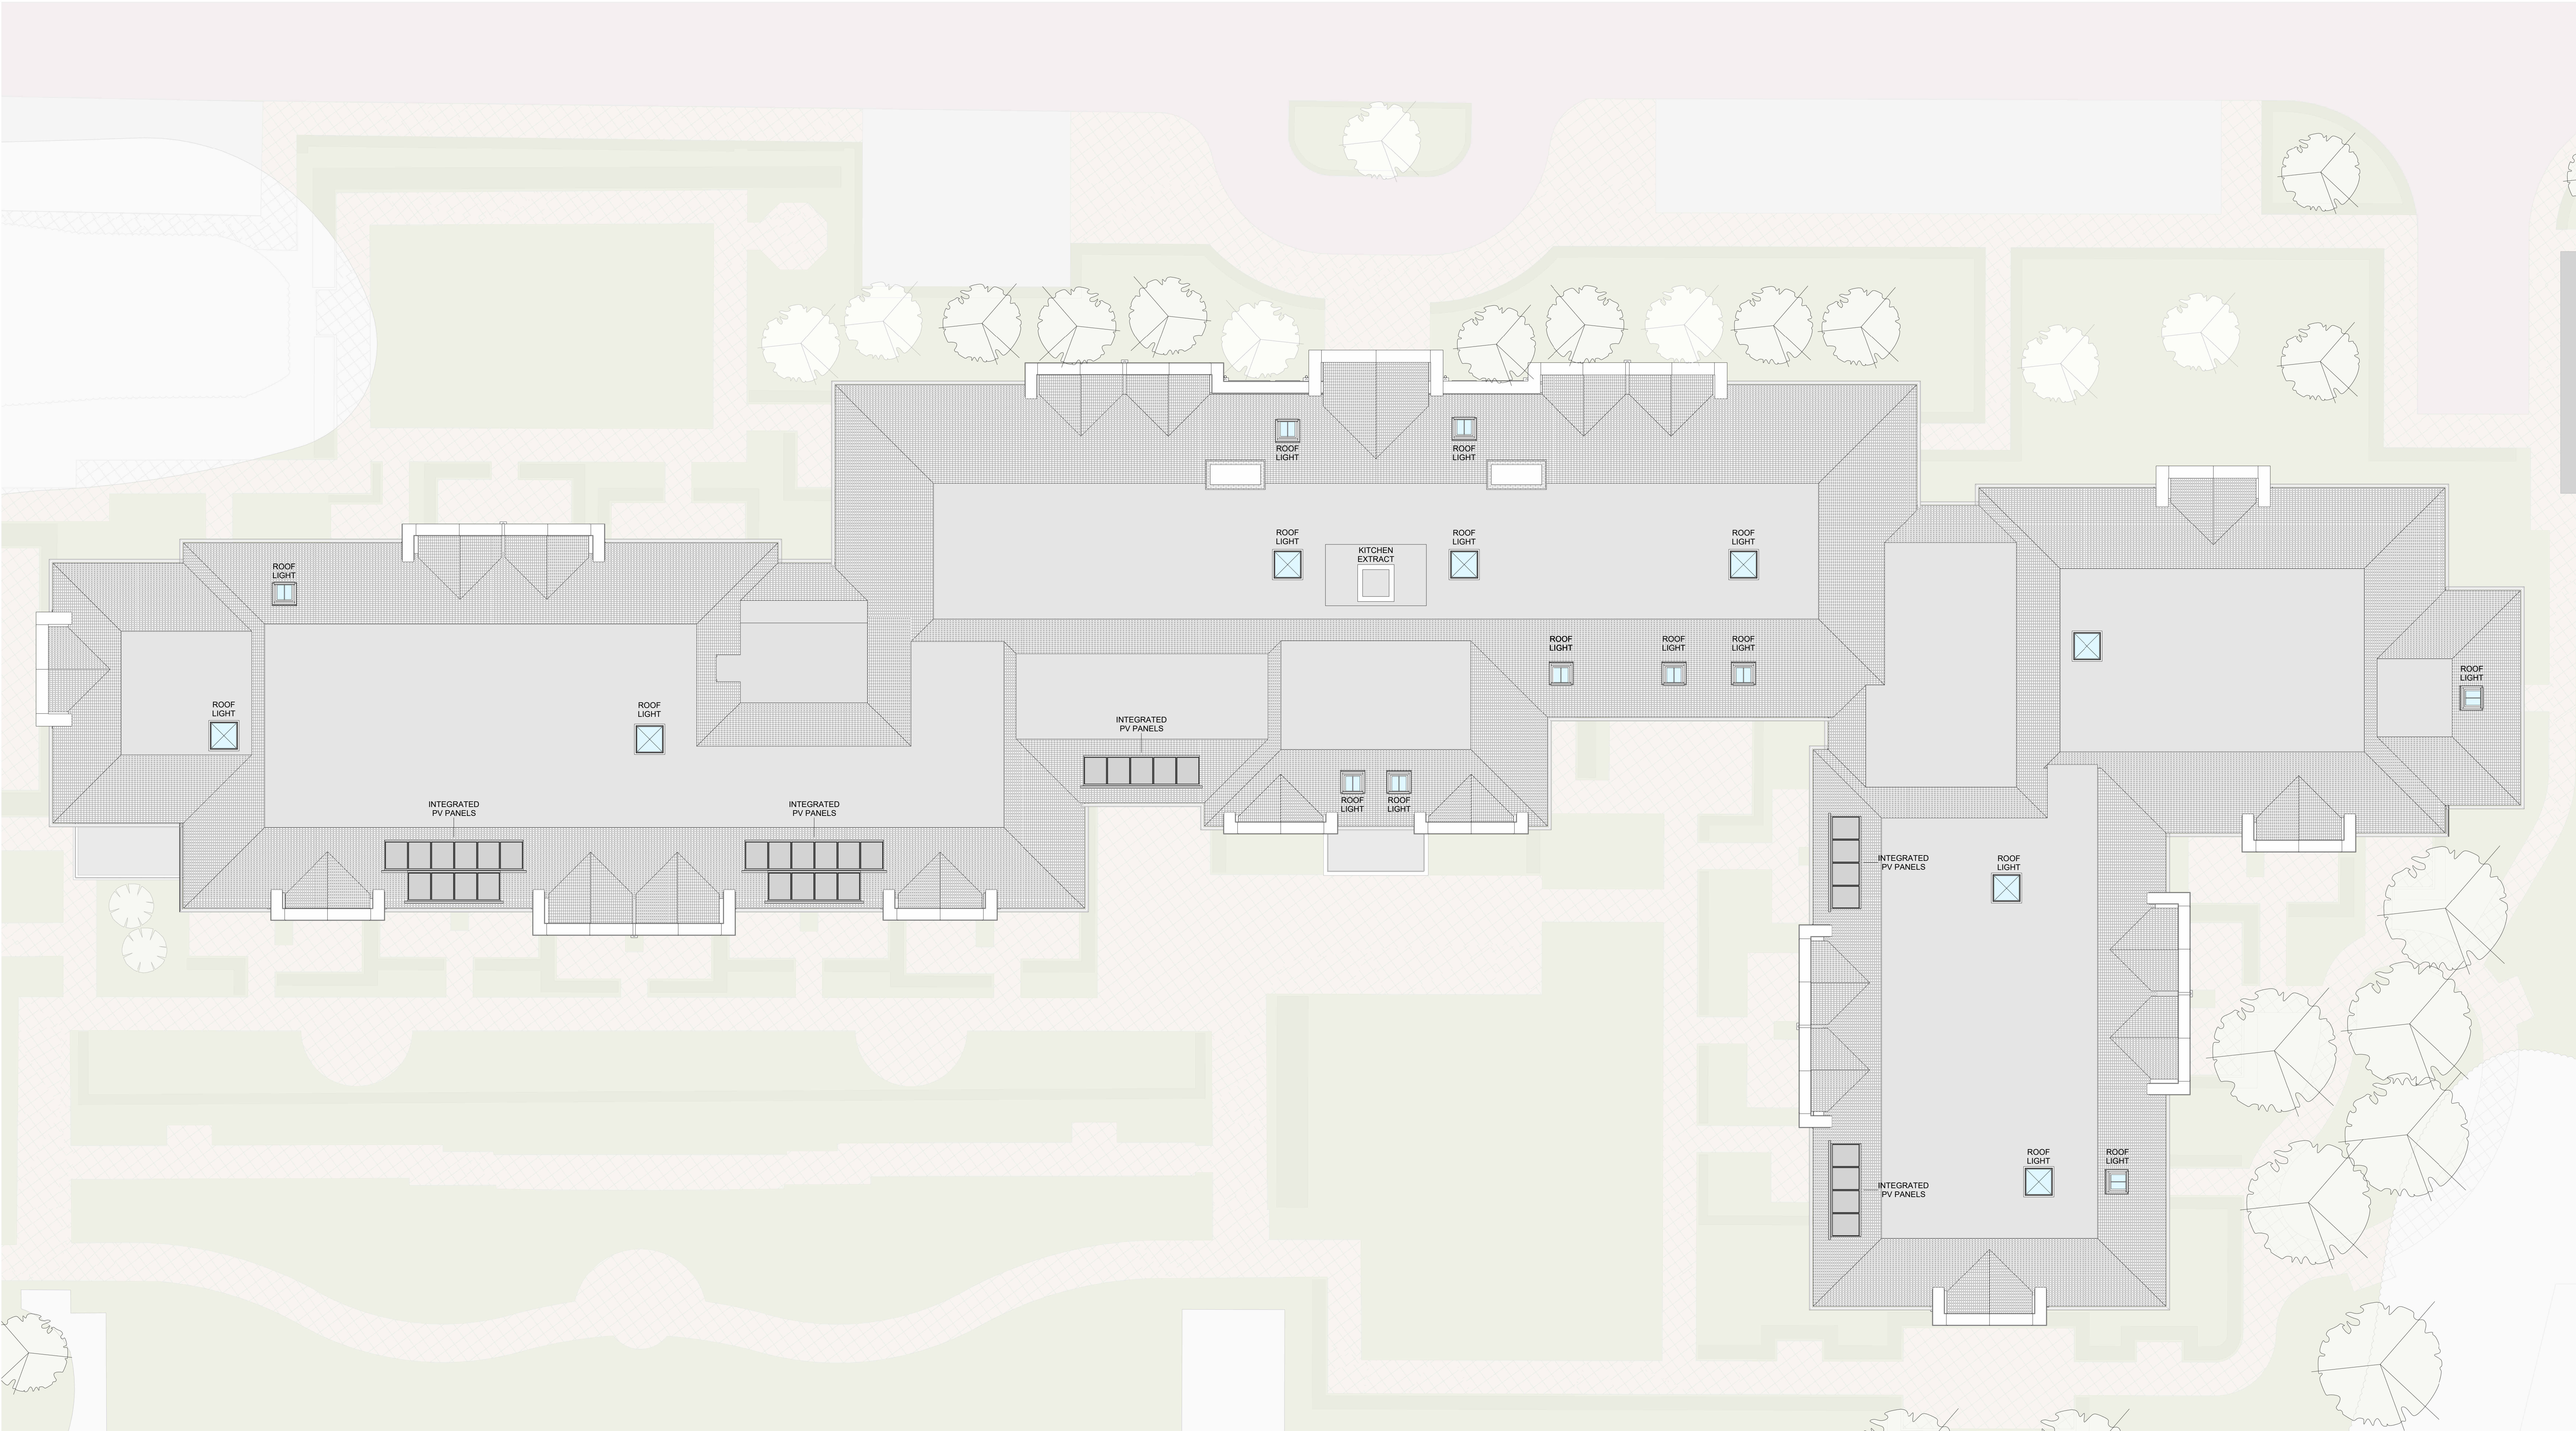


ISSUED FOR PLANNING				MD	VK	09/05/2025
Rev.	Description			Author	Checked	Date
CARLESS + ADAMS 01628 665131 enquiries@carless-adams.co.uk carless-adams.co.uk Design the best, to live the best						
Client SPLENDID HEALTHCARE						
Project HORNCASTLE EAST GRINSTEAD						
Title ROOF PLAN					CAP no. A	
scale 1 : 100 author SR chk'd MD date 28/06/2024 sheet size A0						
project	org	zone	level	type	role	class num. status rev
1034	CA	01				13 A 0
For construction purposes dimensions shall not be scaled & figured dimensions must be verified on site before work commences. This drawing is Copyright ©						