



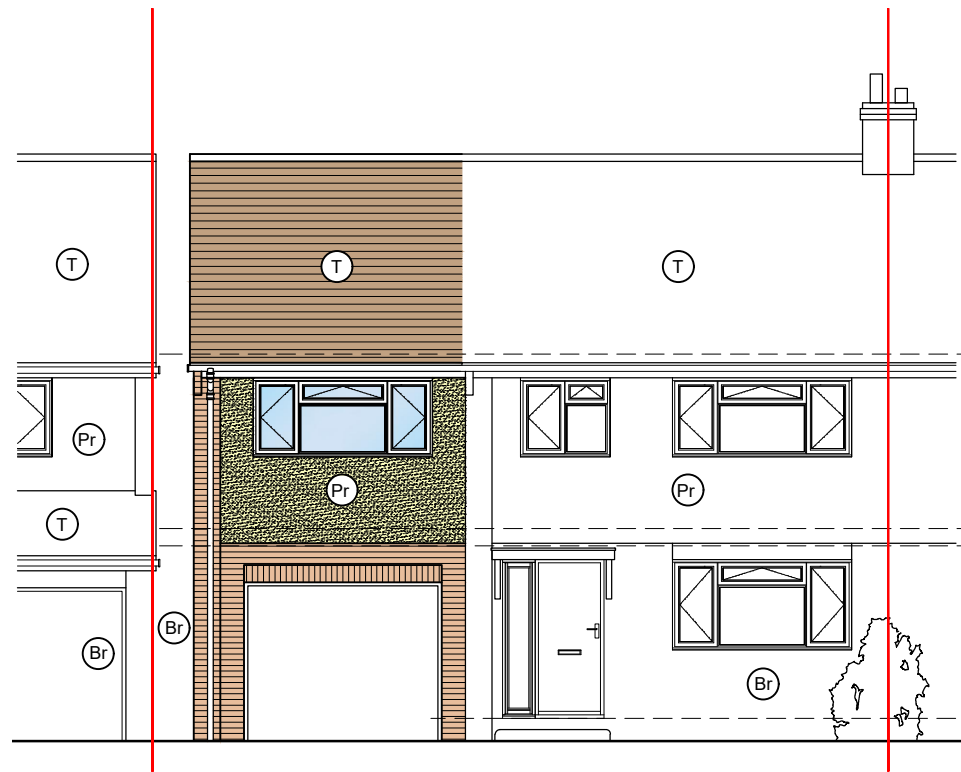


PROPOSED FRONT ELEVATION
SCALE 1:100

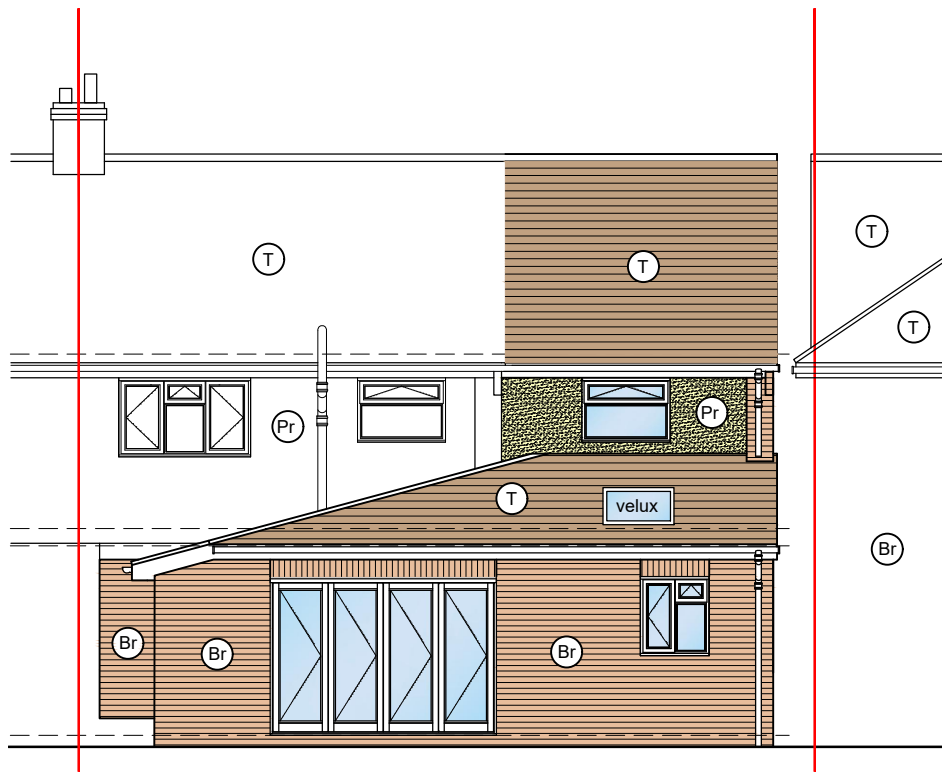


PROPOSED REAR ELEVATION
SCALE 1:100

MATERIALS KEY:	
(T)	Concrete interlocking tile roof.
(Pr)	Plain clay tile roof.
(Fr)	Flat Roof.
(Zr)	Zinc Seam Roof.
(Sr)	Shingle Roof.
(St)	Slate Tile Roof.
(Br)	Facing Brickwork.
(Th)	Tile hanging.
(Re)	Render Finish.
(Tc)	Timber Cladding.
(Pc)	PVC Cladding.
(Sn)	Stone Finish
(Pr)	Pebble Dash Render
(uW)	uPVC sealed double glazed casement units.
(Us)	Sealed double glazed sliding sash all bar.
(Og)	Obscure glazed.
(Bd)	Bi-Fold doors - PC Aluminium
(Pd)	Patio Doors
(Vw)	Velux window.

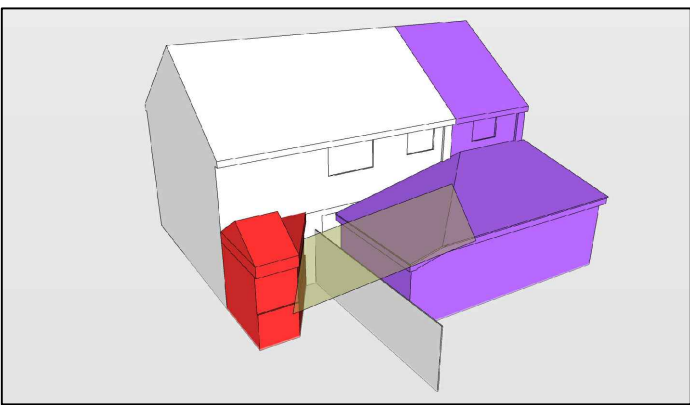


The image above shows the 25 degree line coming off the middle of 81 Church Lane rear conservatory side windows and being intersected by the existing fence, thus the new proposed extension for 79 Church Lane does not effect the 25 degree rule.



The image below shows the difference in the 25 degree rule when taking the existing fence into account. The blue plane demonstrates the proposed rear extension at 79 Church Lane, but going through the existing fence. The yellow plane shows the real life effect of the 25 degree rule when taking account of the fence.

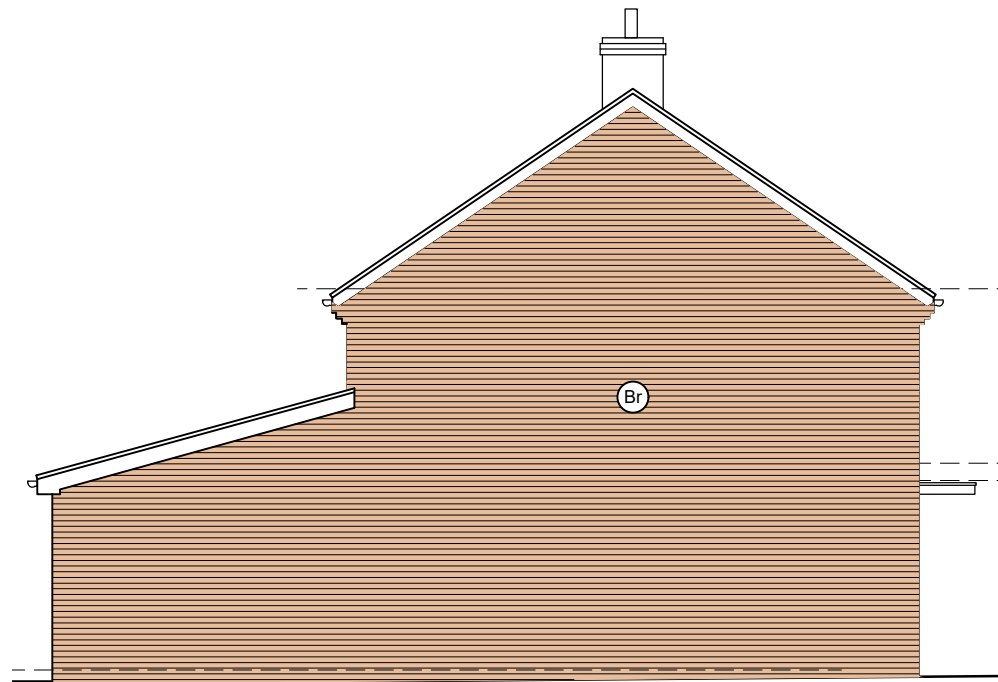

PROPOSED SIDE ELEVATION
SCALE 1:100

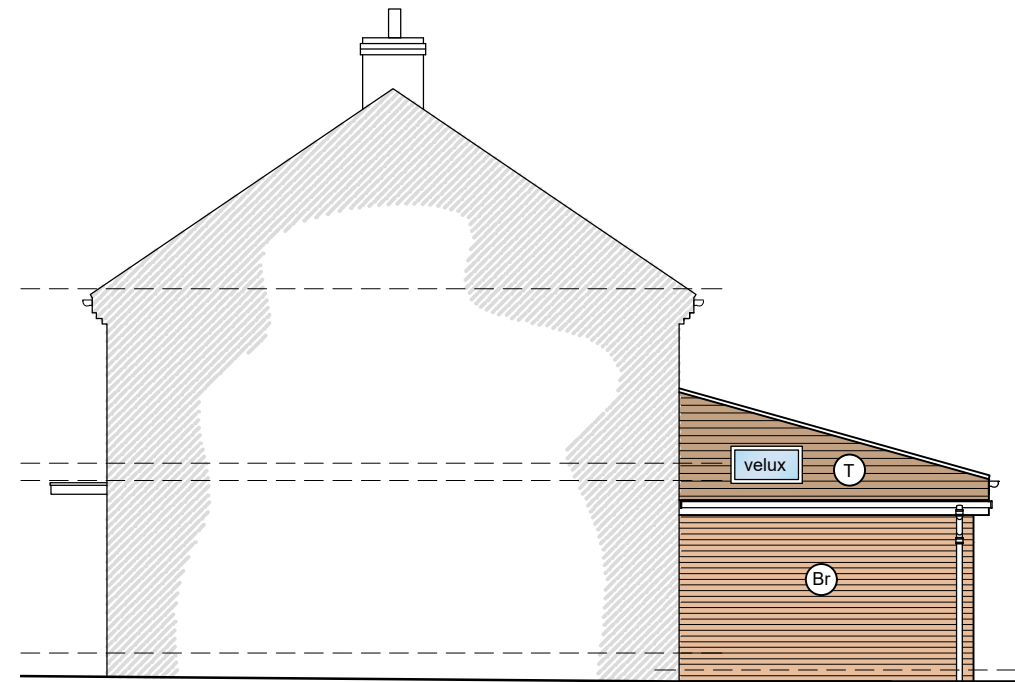

PROPOSED SIDE ELEVATION
SCALE 1:100

 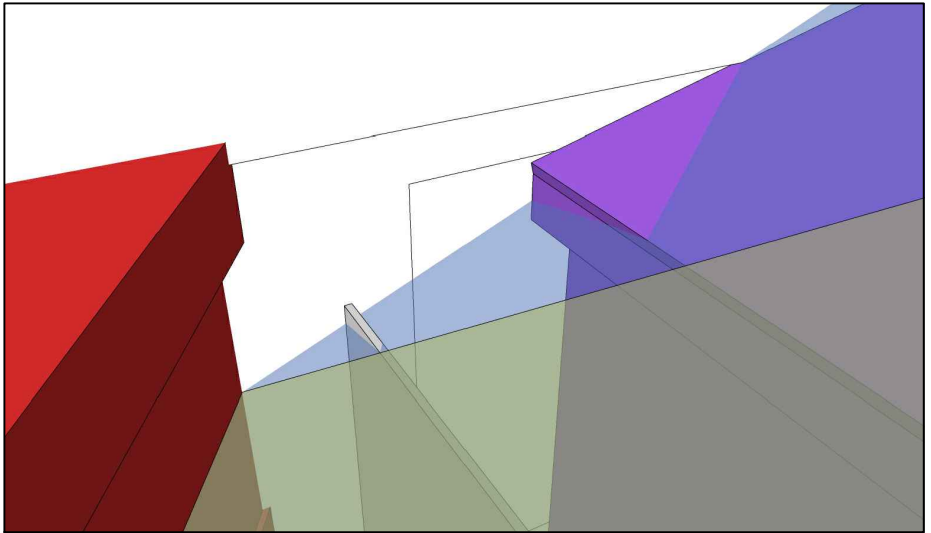

Scale Bar 1:100

Copyright reserved.
This drawing may only be used for the client and location specified 3. in the title block. It may not be copied or disclosed to any other third party without prior written consent from DMA Building Designs. Prior to any works commencing on site, DMA Building Designs is to be contacted regarding the current status, revision or regulatory approval of this drawing.

1. The works shown have been drawn for submission to the local planning authority and are not to be used for construction.
2. No works shall commence until planning approval has been given by the local authority.

No works to commence without either full plans building control approval or a building notice served with the local authority.
The dimensions indicated are approximate and subject to site checks by the contractor prior to commencement.
DMA Building Designs accept no responsibility for any unknown factors which either preclude the works from construction or add additional costs, ie location of public sewers and underground services, abnormal foundation designs, due to trees, ground conditions or any underground structure or obstruction. condition of the existing building.

DMA
BUILDING DESIGNS

UNIT 4B, RUDGWICK BRICKWORKS, LYNWICK ST
RUDGWICK, HORSHAM, WEST SUSSEX, RH12 3DH.
TEL No 01403 822220 Mobile 07730 523447
Email - admin@dmabuildingdesigns.co.uk

CLIENT
MR B RAINES

PROJECT
TWO STOREY SIDE AND SINGLE STOREY REAR
EXTENSION.

P2	ISSUED FOR APPROVAL	10.07.2025
P1	ISSUED FOR PLANNING APPROVAL	08.11.2024
REV	DESCRIPTION	DATE
DRAWING PROPOSED ELEVATIONS 79, CHURCH LANE, COPTHORNE, CRAWLEY, WEST SUSSEX RH10 3QG		
SCALE @ A3 1:100	DATE JULY 2025	DRG No DE1291 / 05
		REVISION P2