





Total - 148.3m²

Net Gain - %74.4

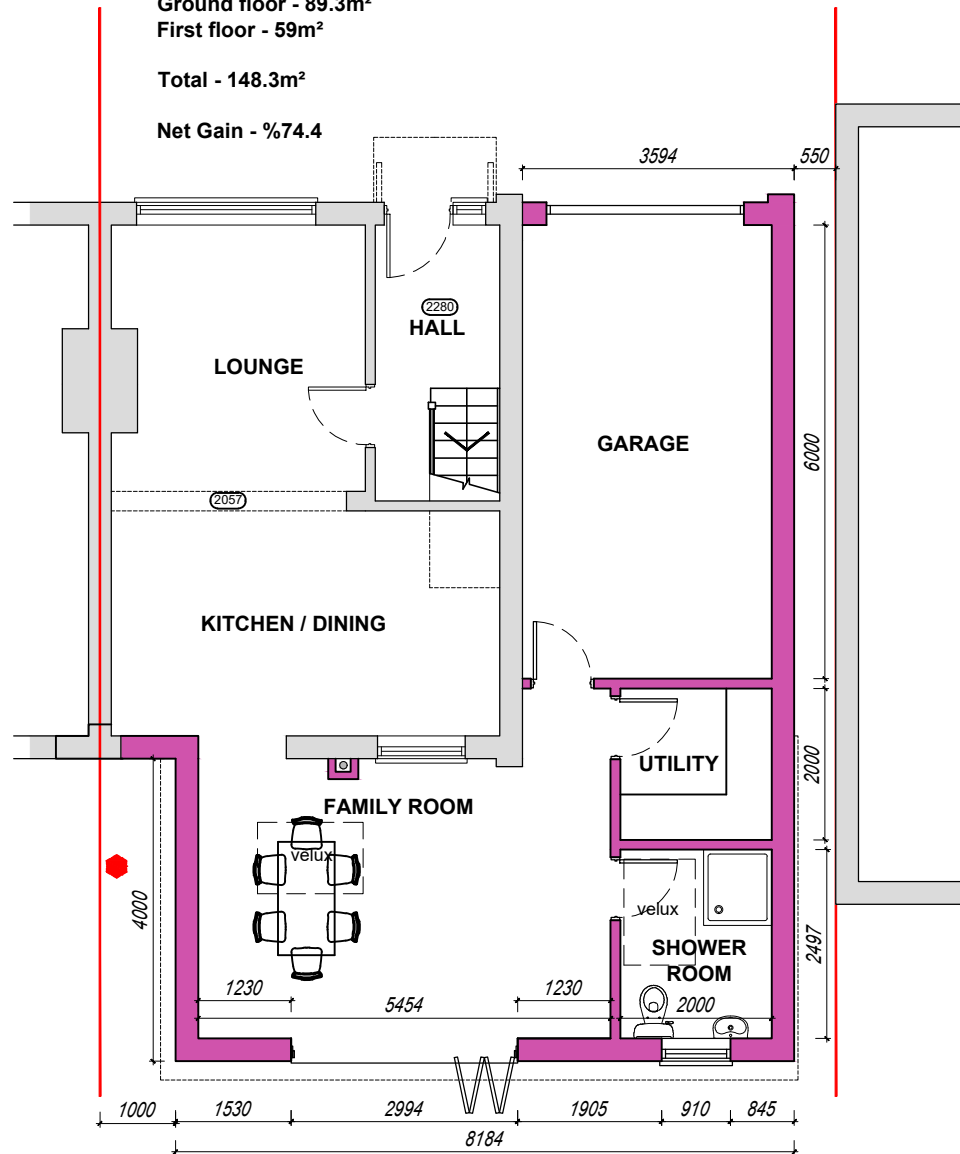


Scale Bar 1:100

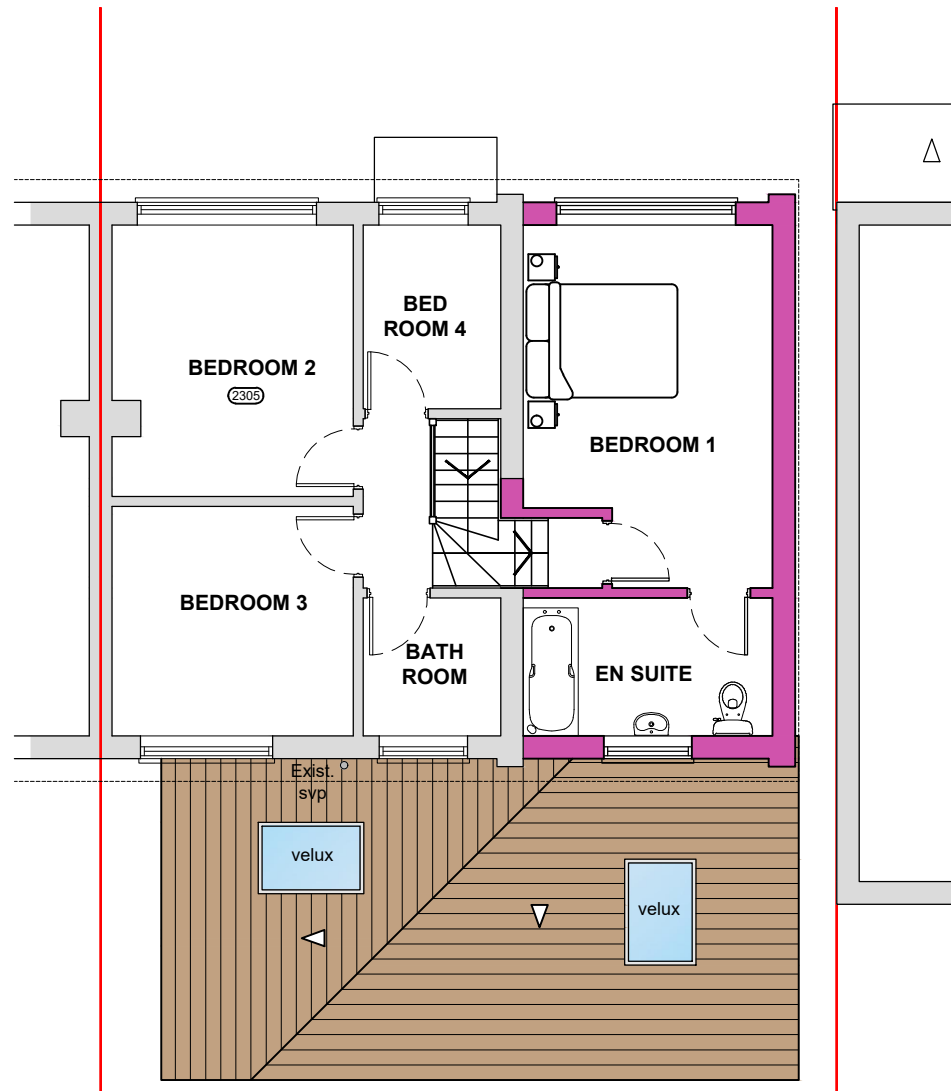

DMA

UNIT 4B, RUDGWICK BRICKWORKS, LYNWICK ST
RUDGWICK, HORSHAM, WEST SUSSEX, RH12 3DH.
TEL No 01403 822220 Mobile 07730 523447
Email - admin@dmabuildingdesigns.co.uk

BUILDING DESIGNS

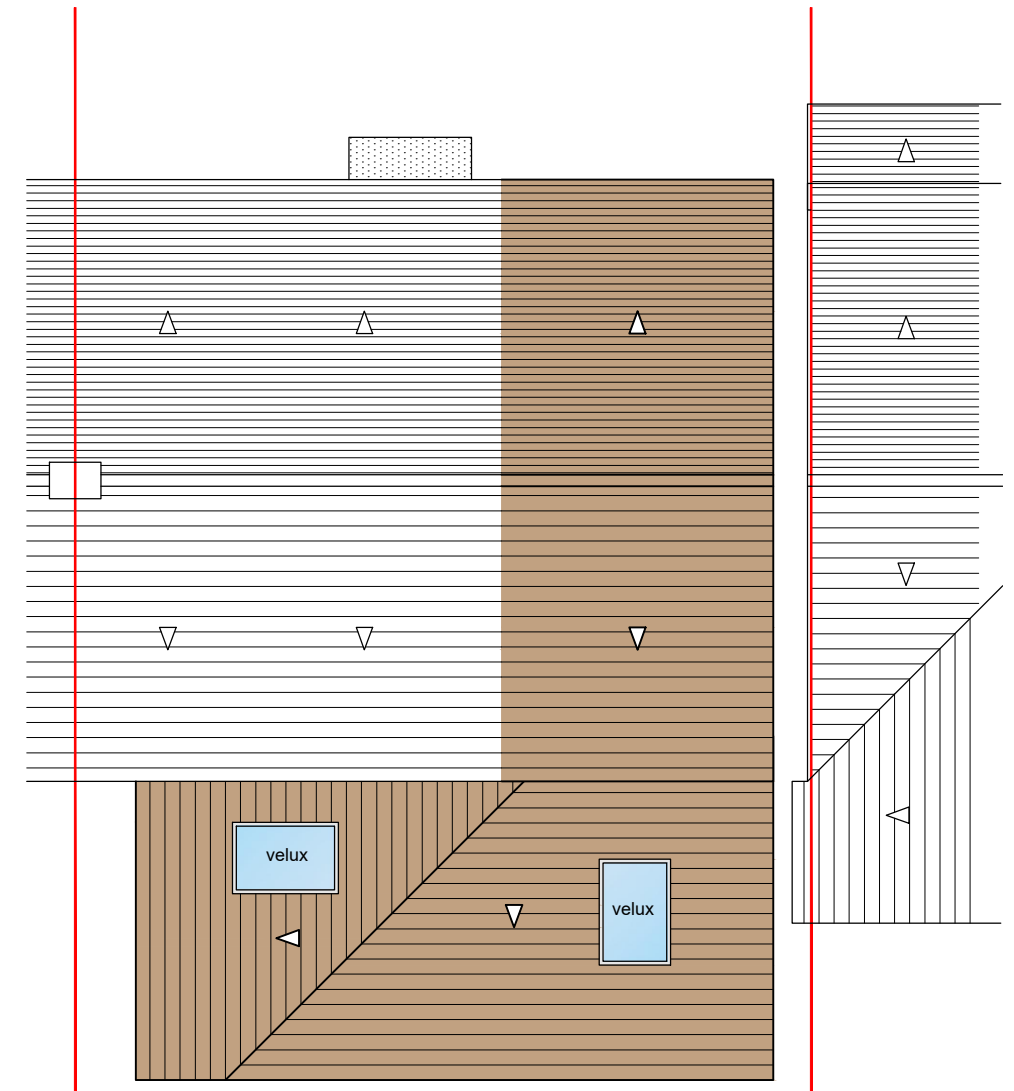

PROPOSED ROOF PLAN

SCALE 1:100

Scale Bar 1:100		Copyright reserved. This drawing may only be used for the client and location specified in the title block. It may not be copied or disclosed to any other third party without prior written consent from DMA Building Designs. Prior to any works commencing on site, DMA Building Designs is to be contacted regarding the current status, revision or regulatory approval of this drawing.		No works to commence without either full plans building control approval or a building notice served with the local authority. The dimensions indicated are approximate and subject to site checks by the contractor prior to commencement. DMA Building Designs accept no responsibility for any unknown factors which either preclude the works from construction or add additional costs, ie location of public sewers and underground services, abnormal foundation designs, due to trees, ground conditions or any underground structure or obstruction. condition of the existing building.		DMA BUILDING DESIGNS UNIT 4B, RUDGWICK BRICKWORKS, LYNWICK ST RUDGWICK, HORSHAM, WEST SUSSEX, RH12 3DH. TEL No 01403 822220 Mobile 07730 523447 Email - admin@dmabuildingdesigns.co.uk		CLIENT MR B RAINES PROJECT TWO STOREY SIDE AND SINGLE STOREY REAR EXTENSION.		P2 P1 ISSUED FOR APPROVAL ISSUED FOR PLANNING APPROVAL 10.07.2025 08.11.2024		REV DESCRIPTION DATE		DRAWING PROPOSED FLOOR PLANS 79, CHURCH LANE, COPTHORNE, CRAWLEY, WEST SUSSEX RH10 3QG		SCALE @ A3 1:100 DATE JULY 2025 DRG No DE1291 / 04 REVISION P2	
-------------------------------	--	---	--	--	--	---	--	--	--	---	--	---	--	--	--	--	--