


NOTE:
All measurements to be checked on site.
This drawing is prepared for planning purposes only.




03/301 - PROPOSED GROUND FLOOR PLAN
1 : 100

 


03/304 - PROPOSED ROOF PLAN
1 : 100


03/401 - PROPOSED SOUTH ELEVATION
1 : 100

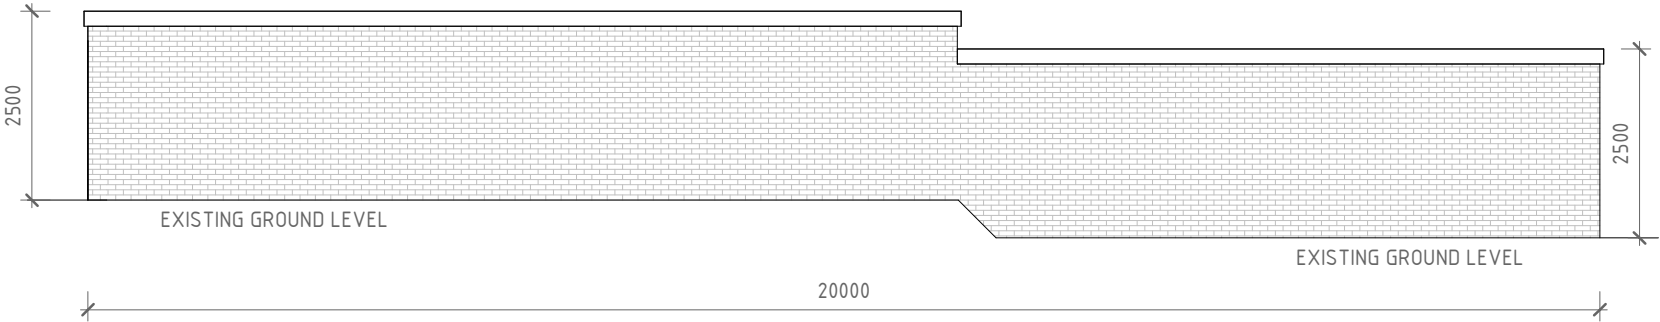


03/404 - PROPOSED EAST ELEVATION
1 : 100

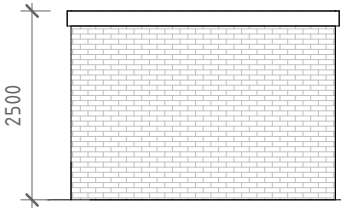

03/403 - PROPOSED NORTH ELEVATION
1 : 100

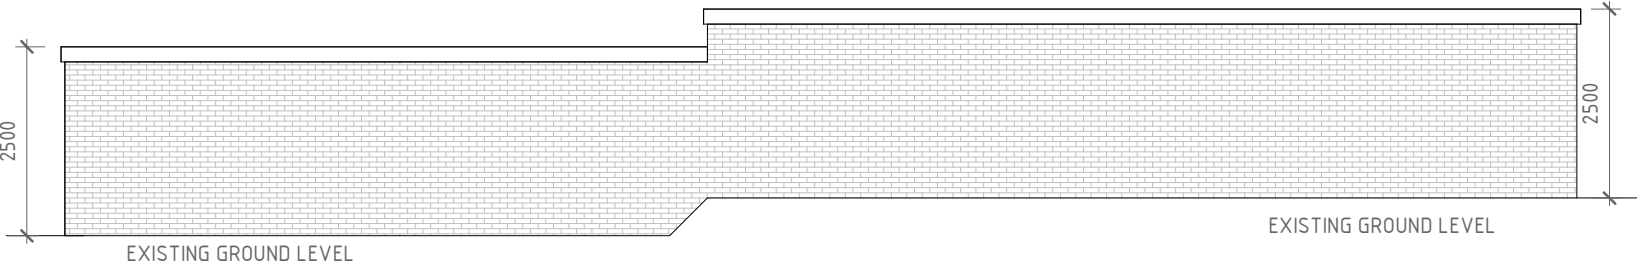

03/402 - PROPOSED WEST ELEVATION
1 : 100

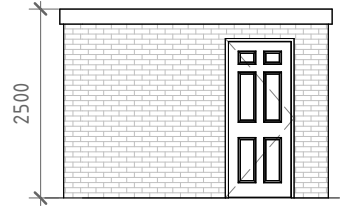

VISUAL SCALE 1:100 @ A3