



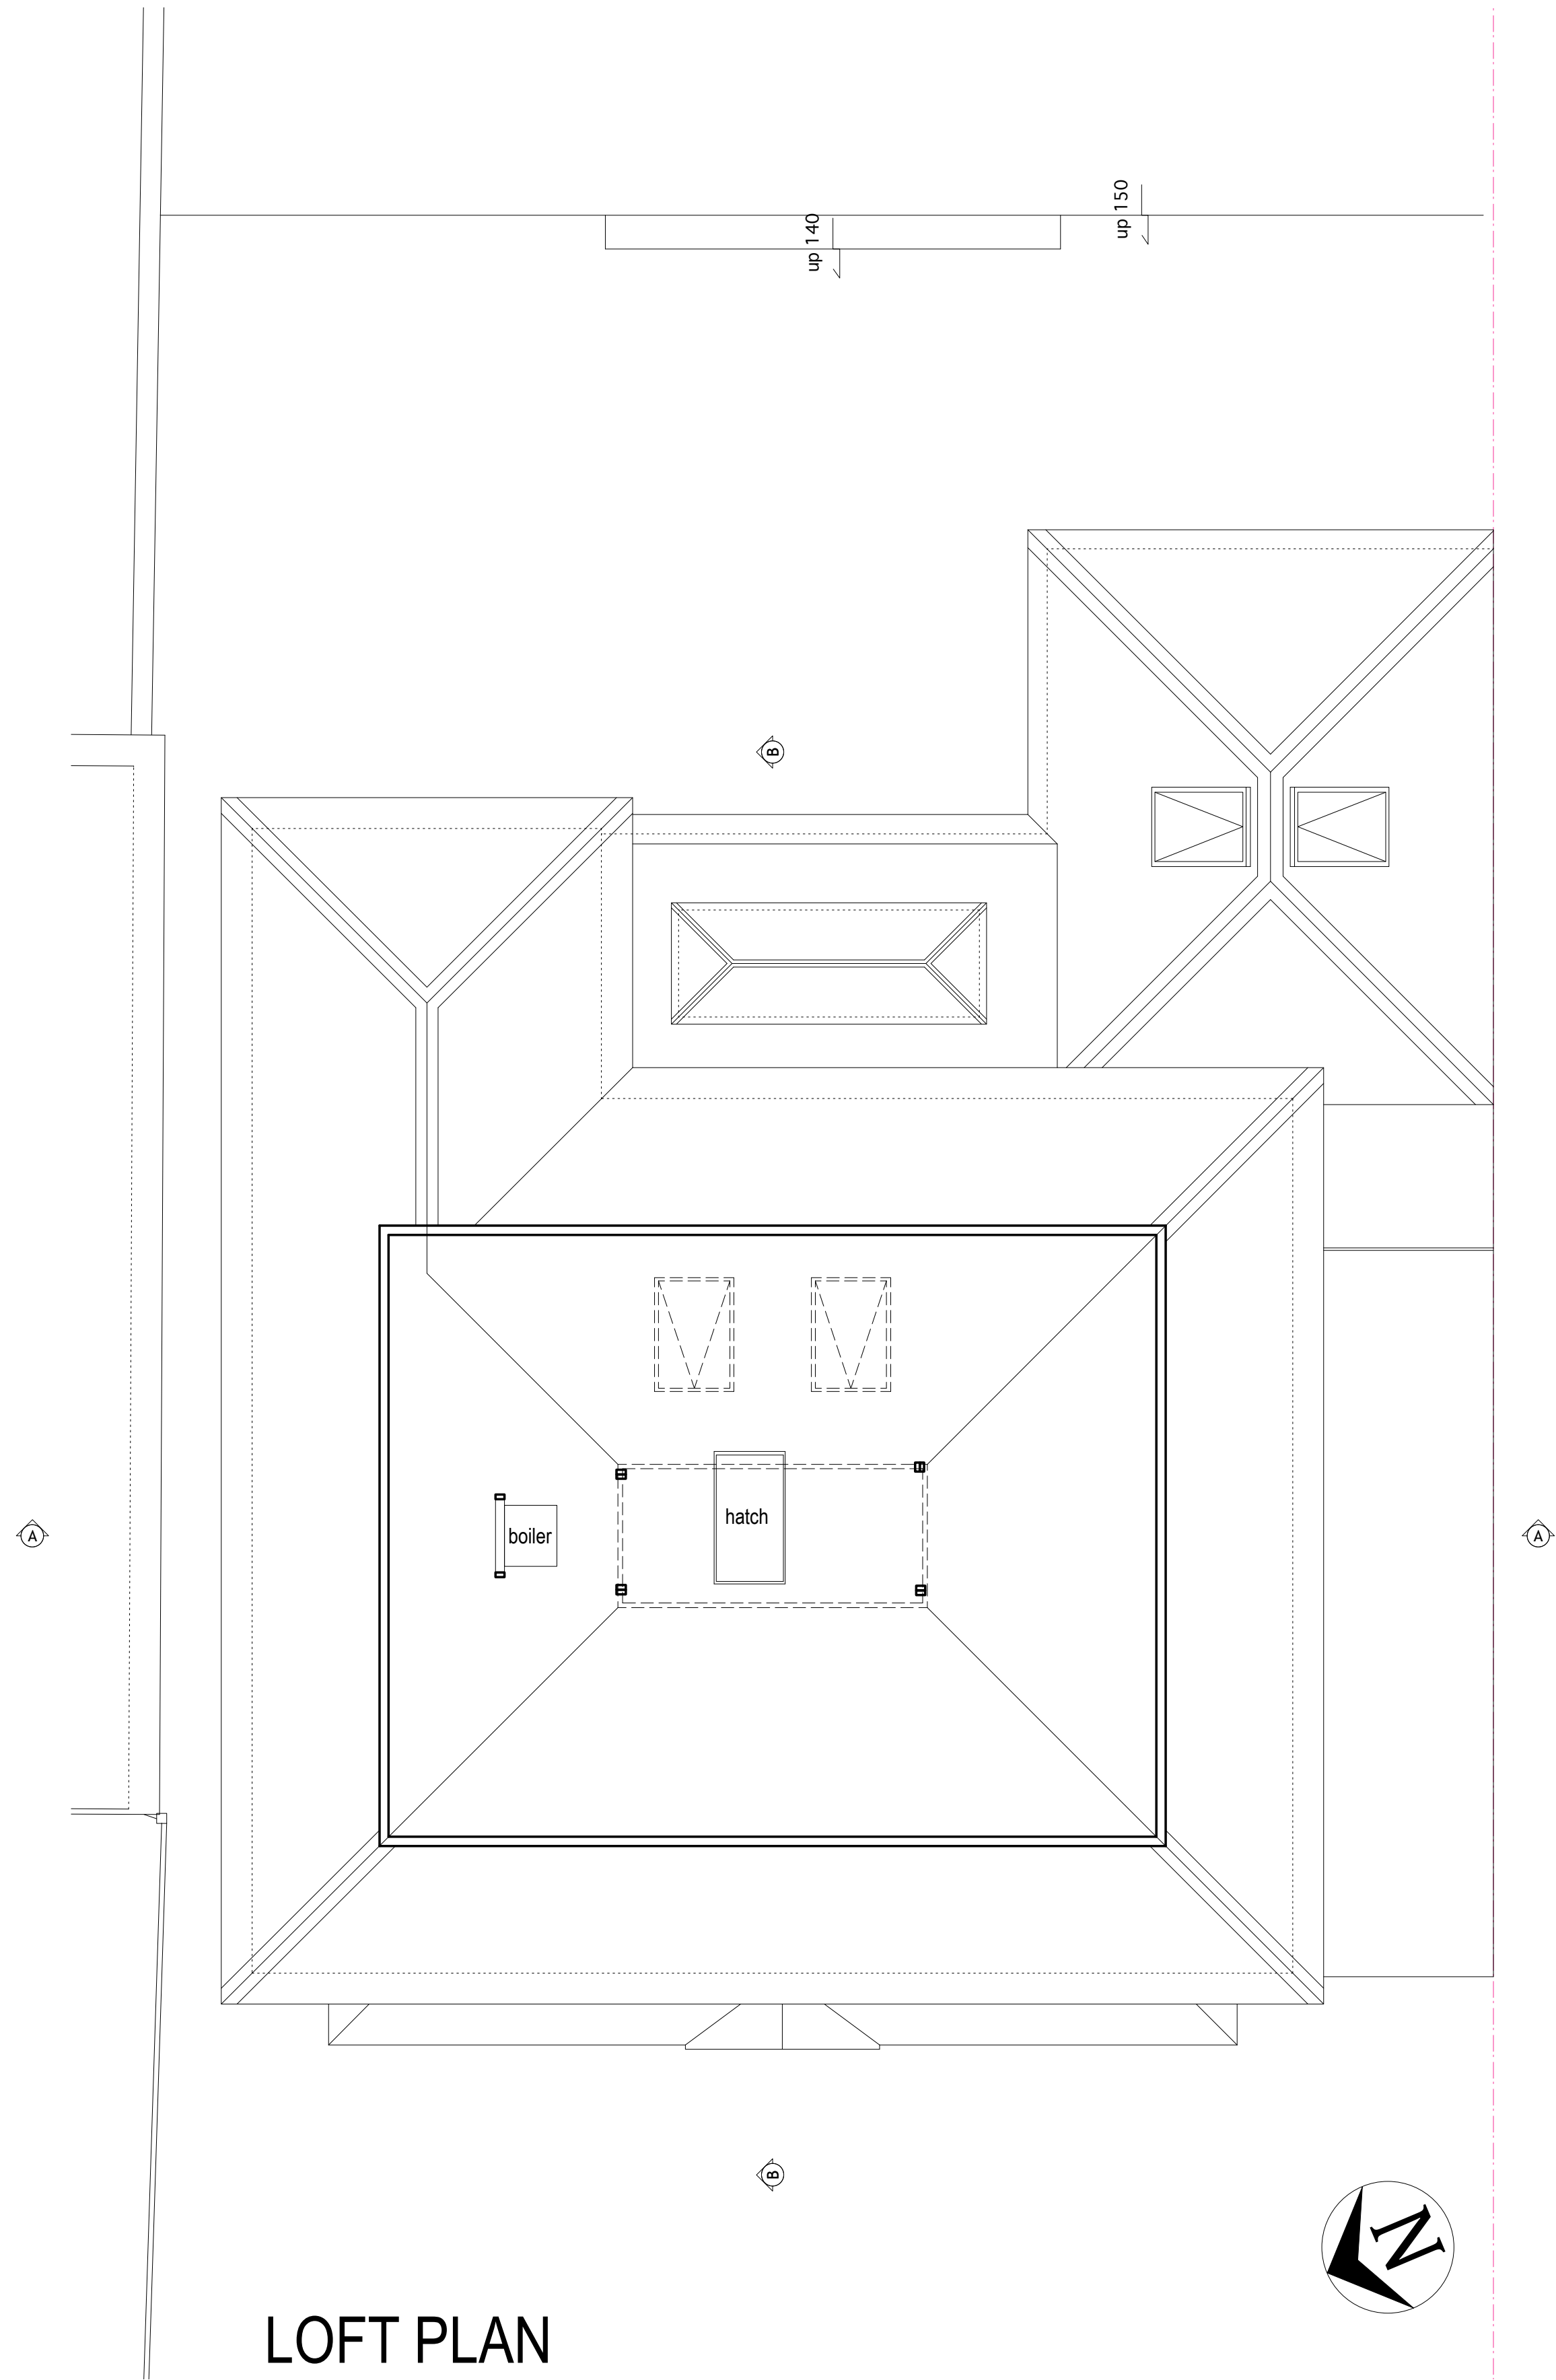


LOFT PLAN

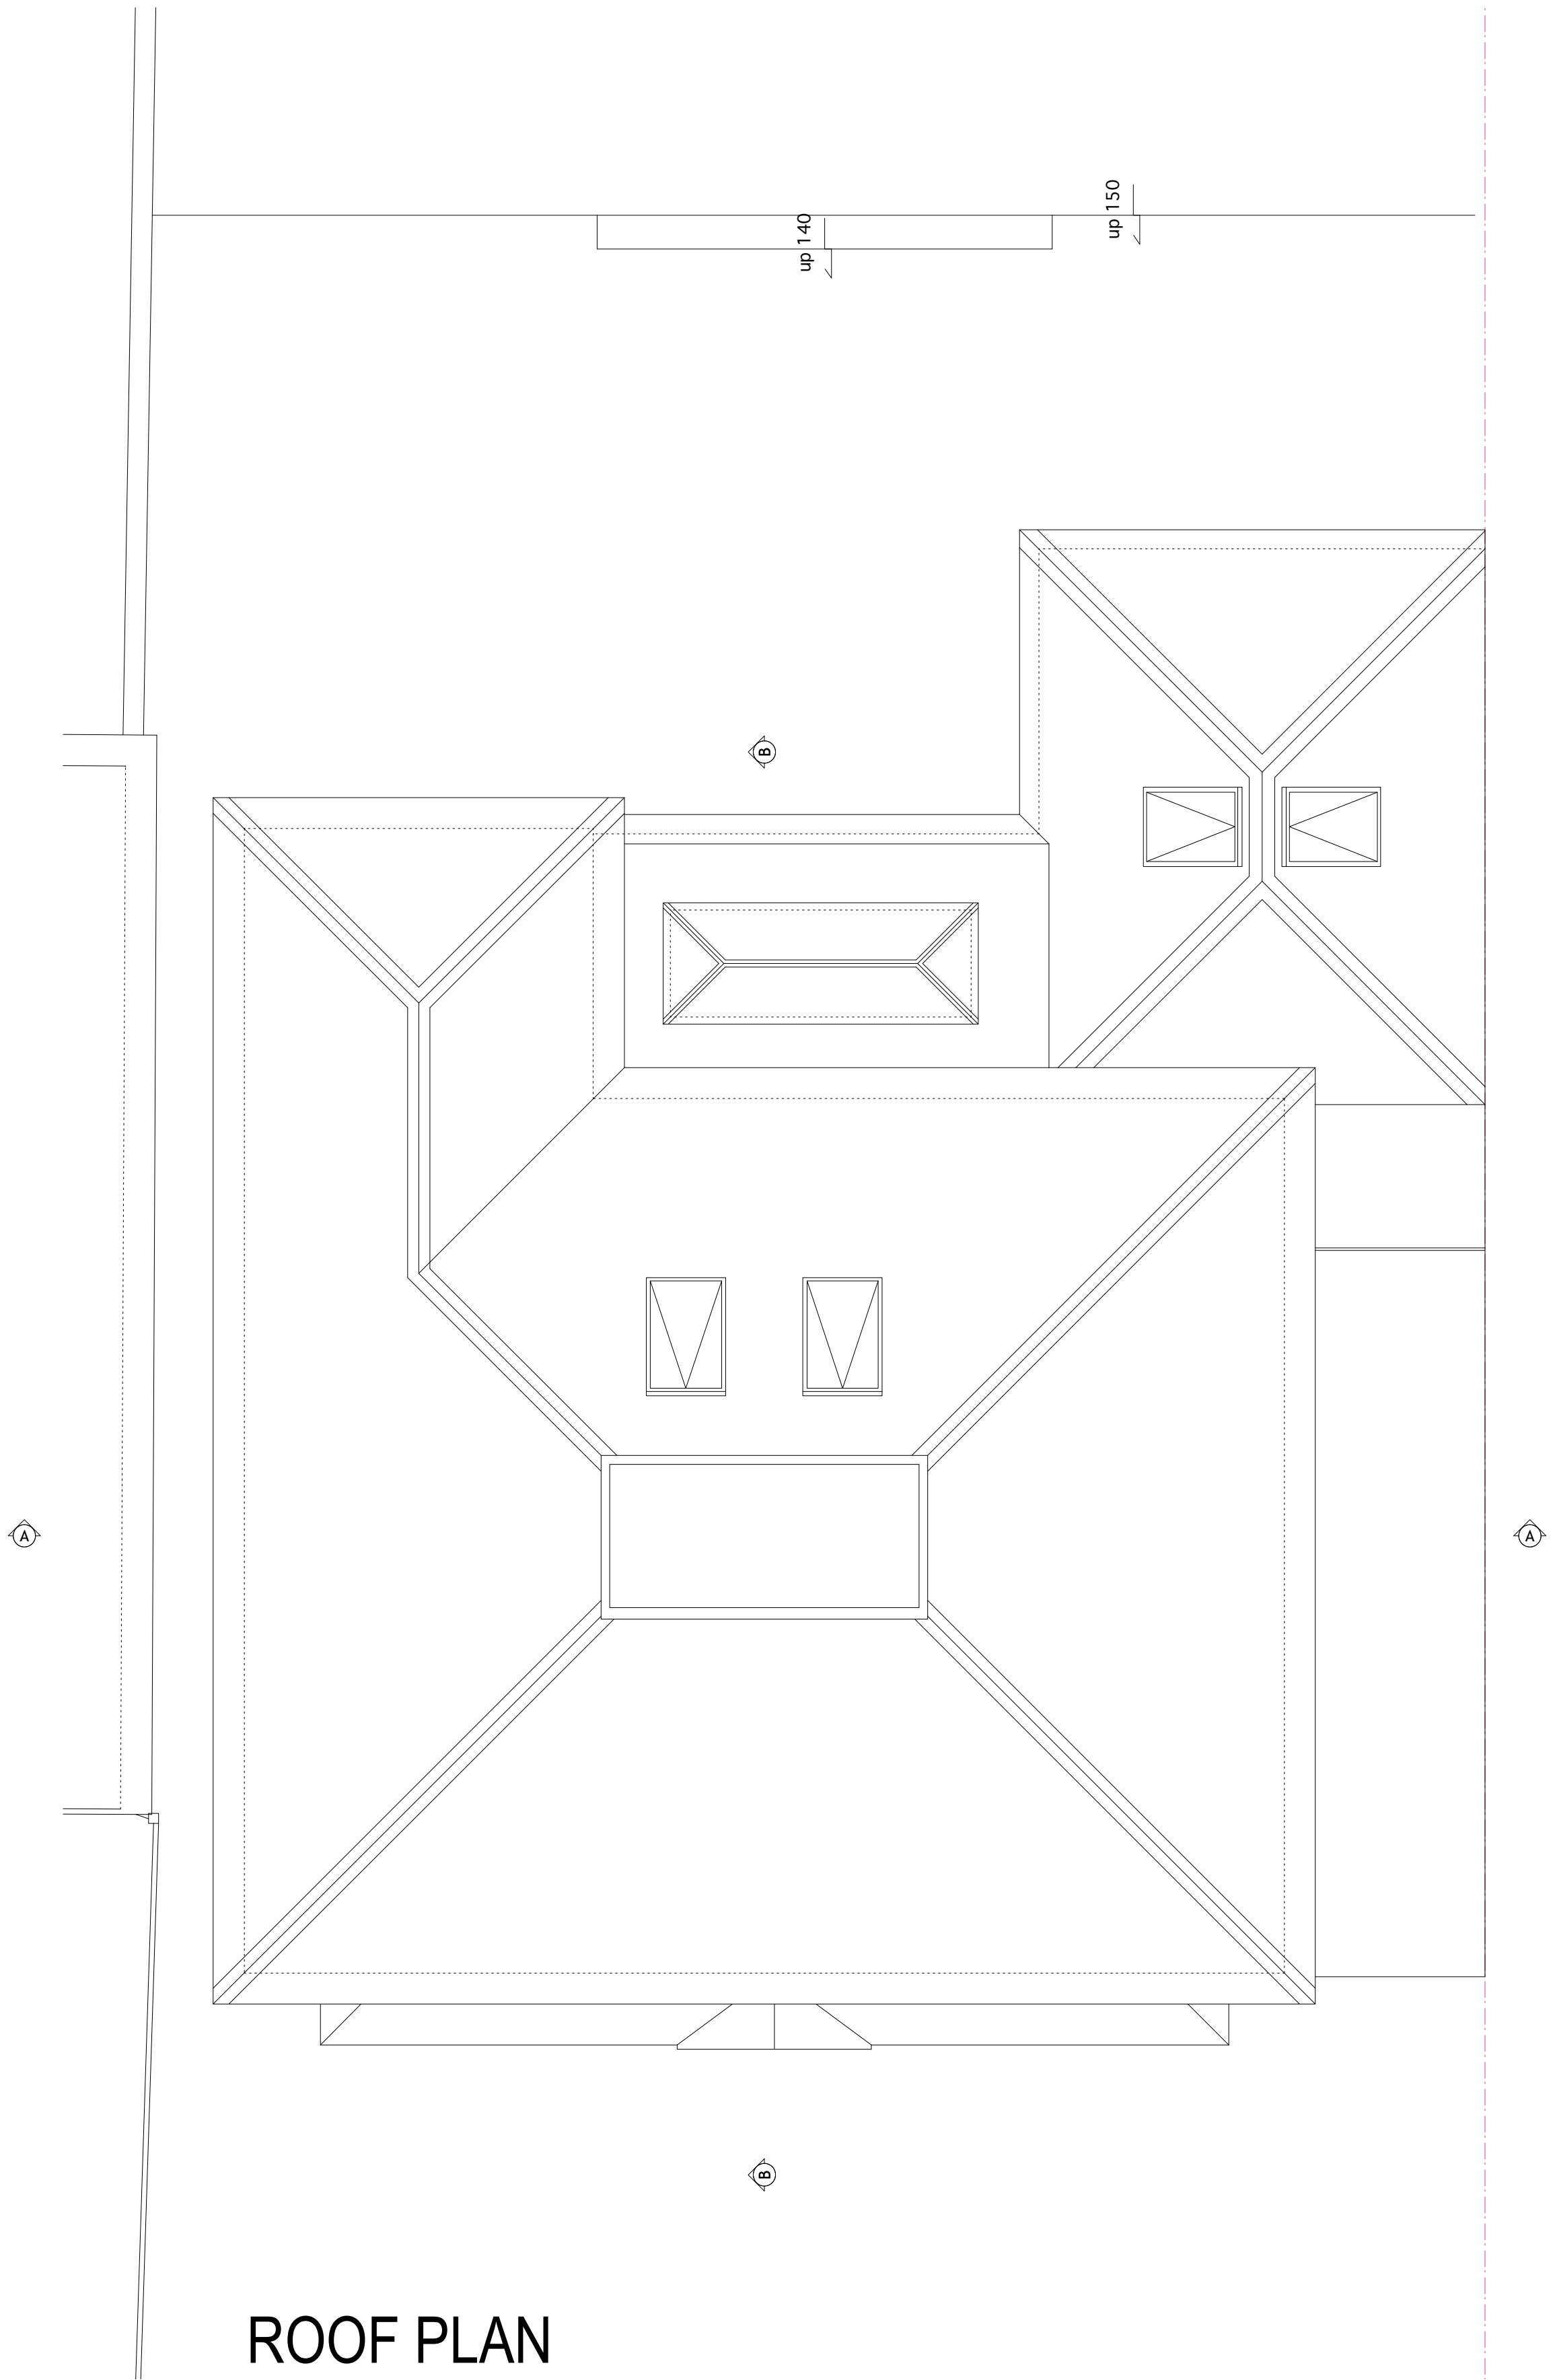

ROOF PLAN

Notes:
1. Do not scale from this drawing. Main contractor to check all dimensions on site and report any discrepancies to the architect immediately. All dimensions are in millimetres unless otherwise indicated.

 

PLANNING

Project:	26 Semley Road	
Drawing Title:	Existing Loft and Roof Plans	
Drawing No:	SR26.02	
Date:	Dec 2024	Scale: 1:50@A1

dparchitect

106B Dunstons Road
London SE22 0HE

t: 07951-739262
edpa.dpa@googlemail.com