

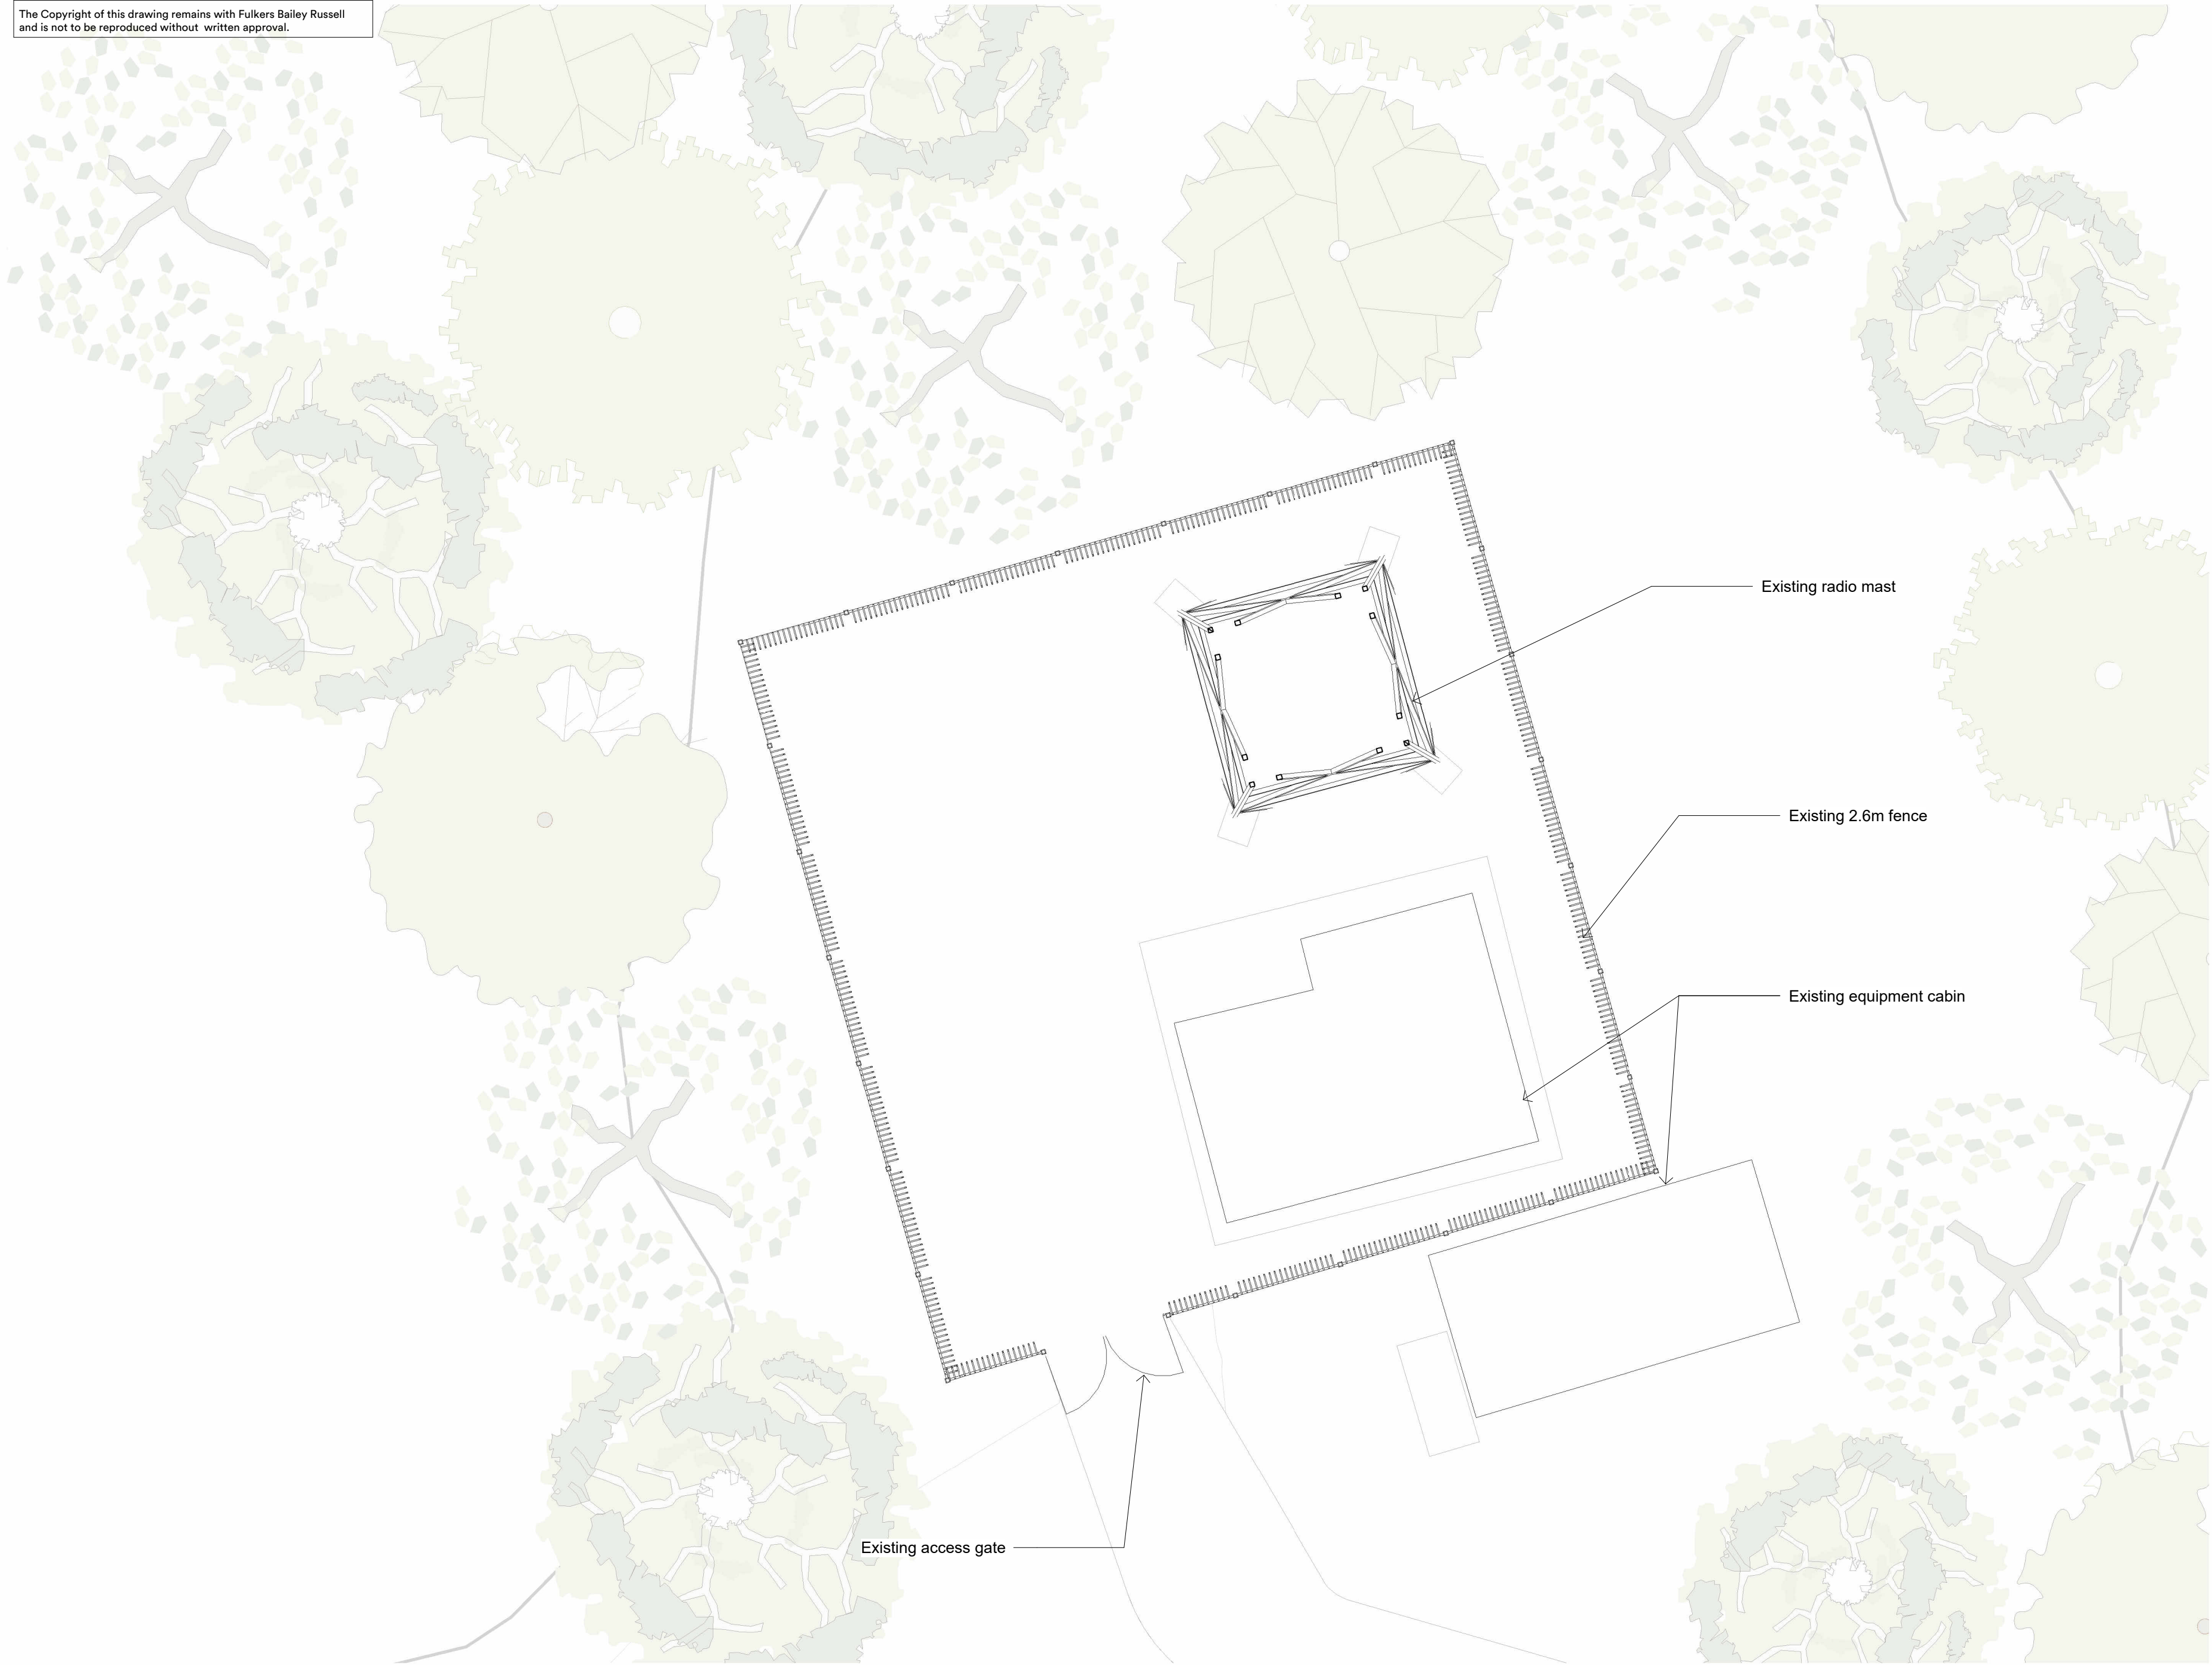


 

1

Site Plan As Existing

1 : 100

 

P01 Issued for planning 04.09.26 im ps

rev.	description	date	drawn	checked
------	-------------	------	-------	---------

client : 

project : **West Hoathly
Radio Mast Fencing
RH19 4QR**

drawing title :

Site Plan As Existing

FulkersBaileyRussell

London | Basingstoke | Brighton | Bristol | Cardiff | Kings Hill | Manchester
info@fulkers.co.uk // www.fulkers.co.uk // 02037 355792

proj no : 26.5231	scale: 1 : 100 @ A2
--------------------------	----------------------------

Identifier : 5231-FBR-WH-00-DR-A-101

status : S4 (For Planning)	rev no: P01
-----------------------------------	--------------------