




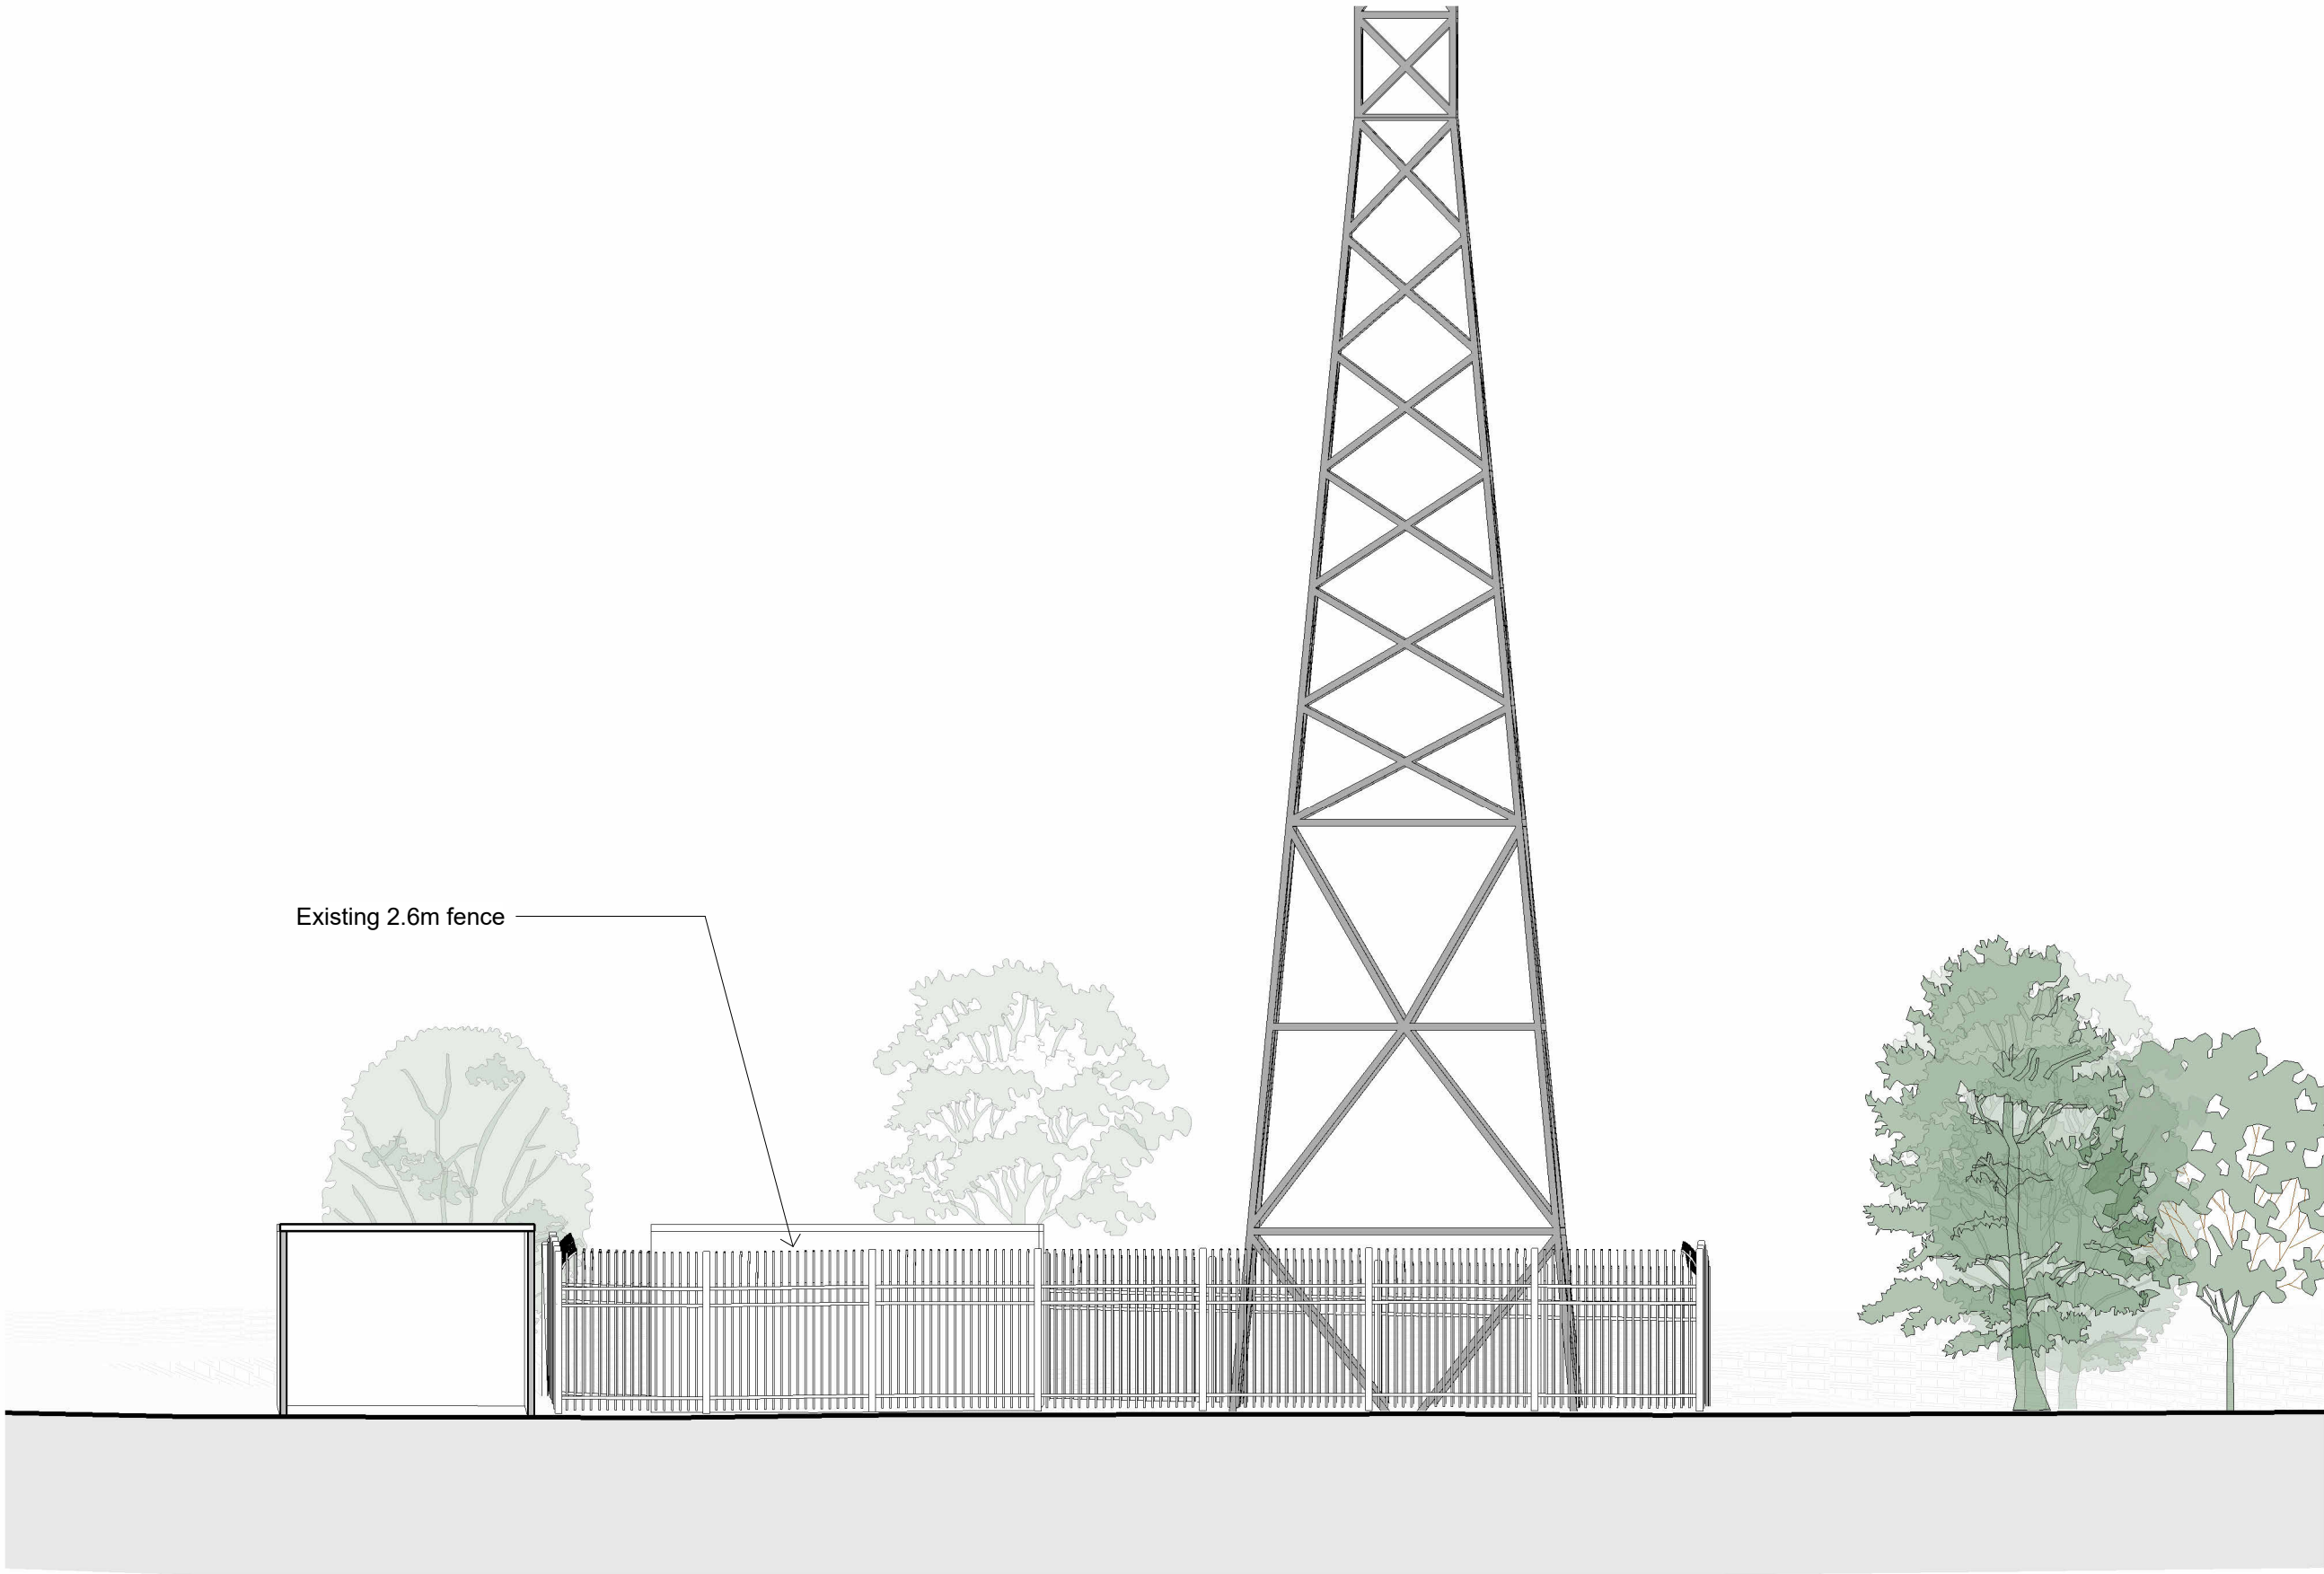


1 East Elevation As Existing
1 : 100

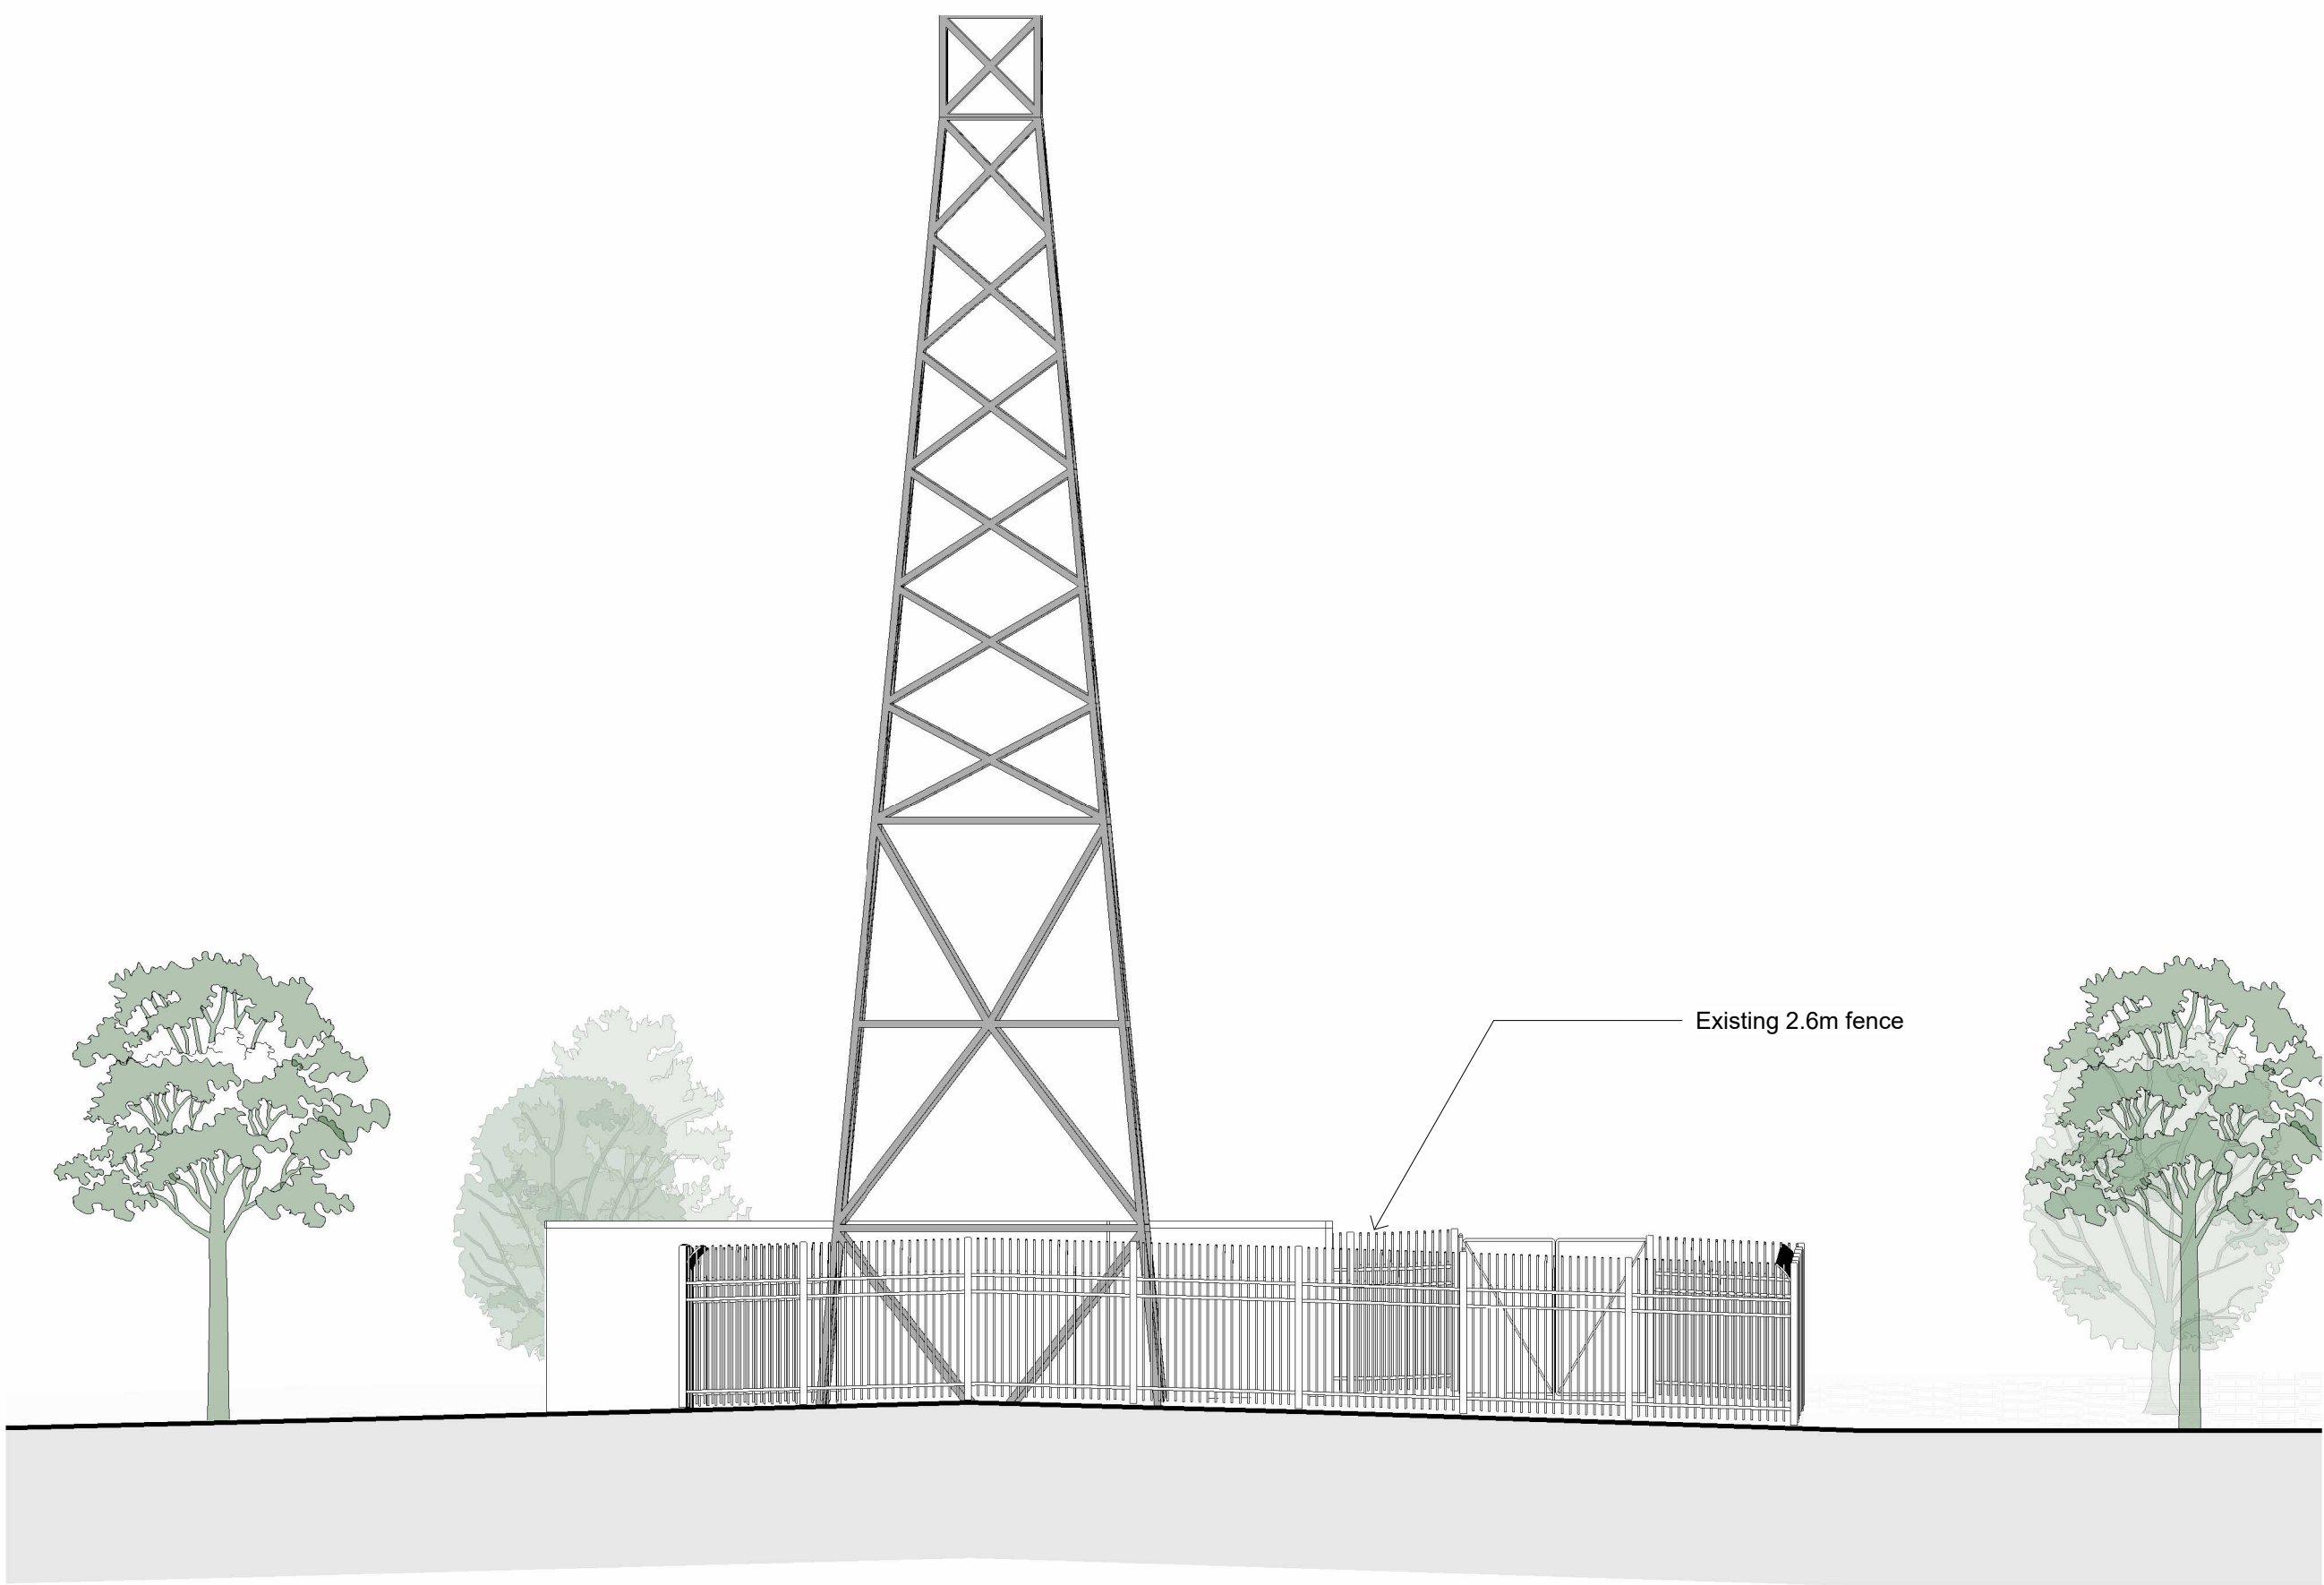


2 North Elevation As Existing
1 : 100

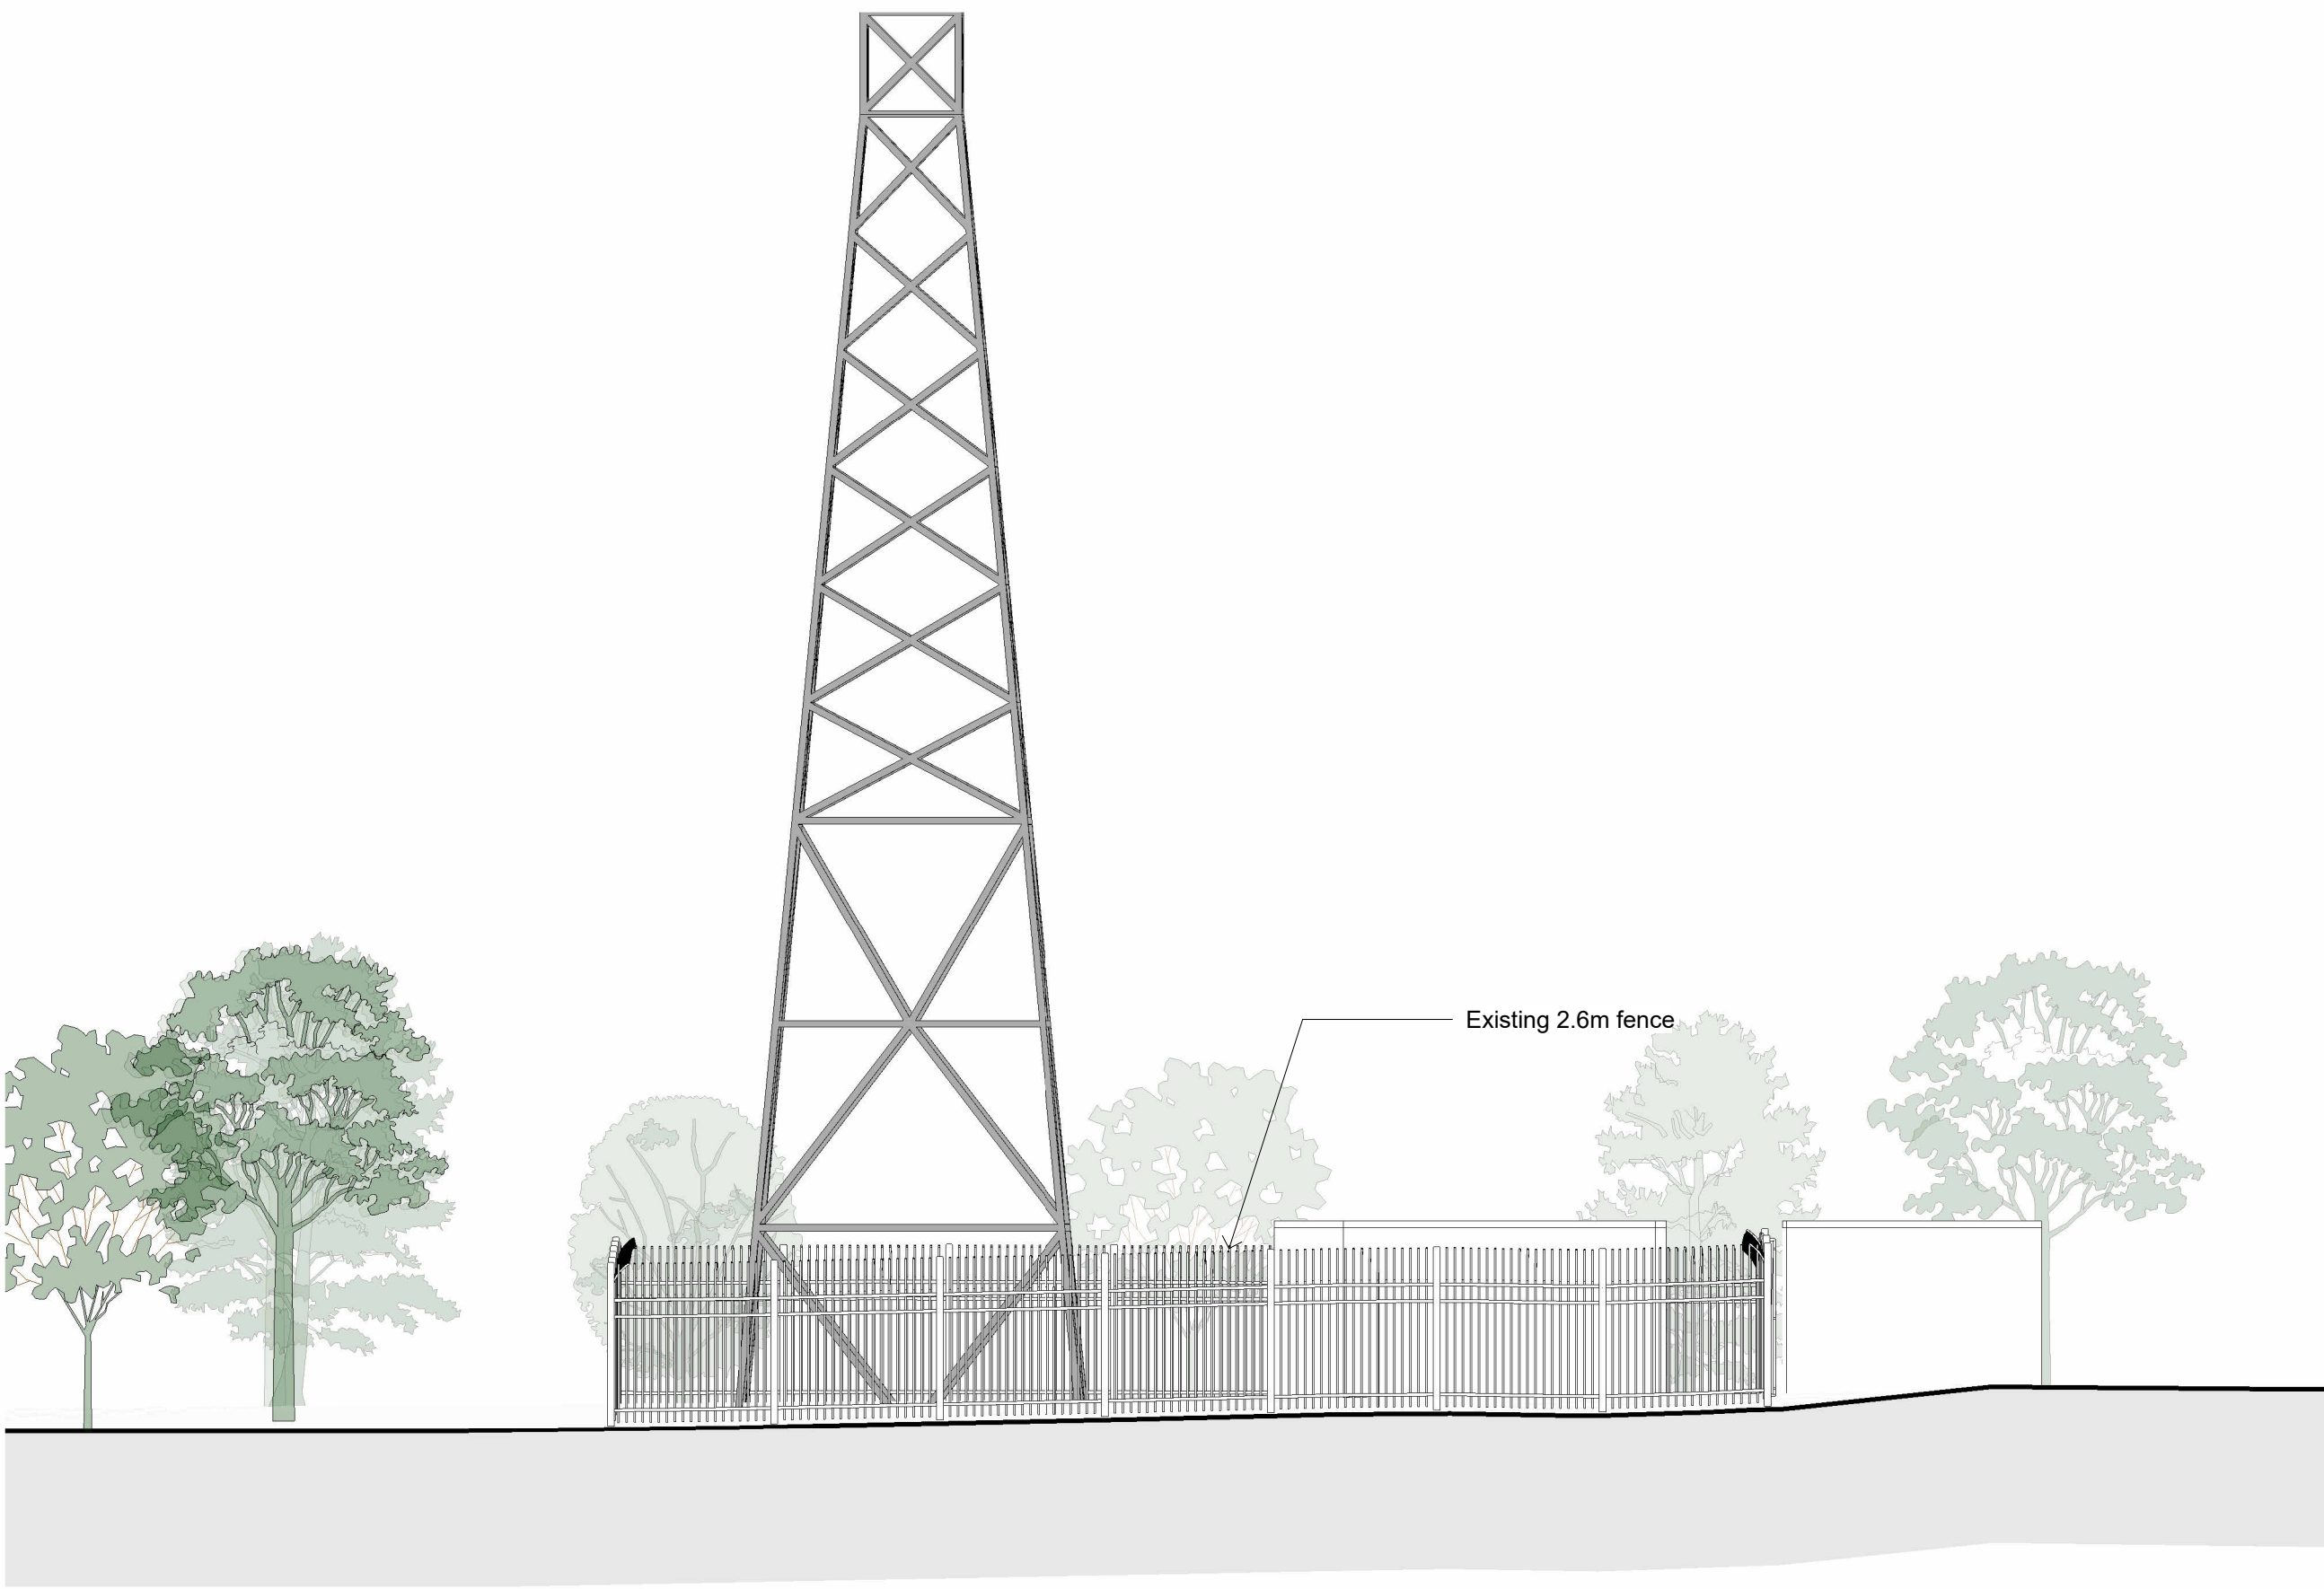

3 West Elevation As Existing
1 : 100

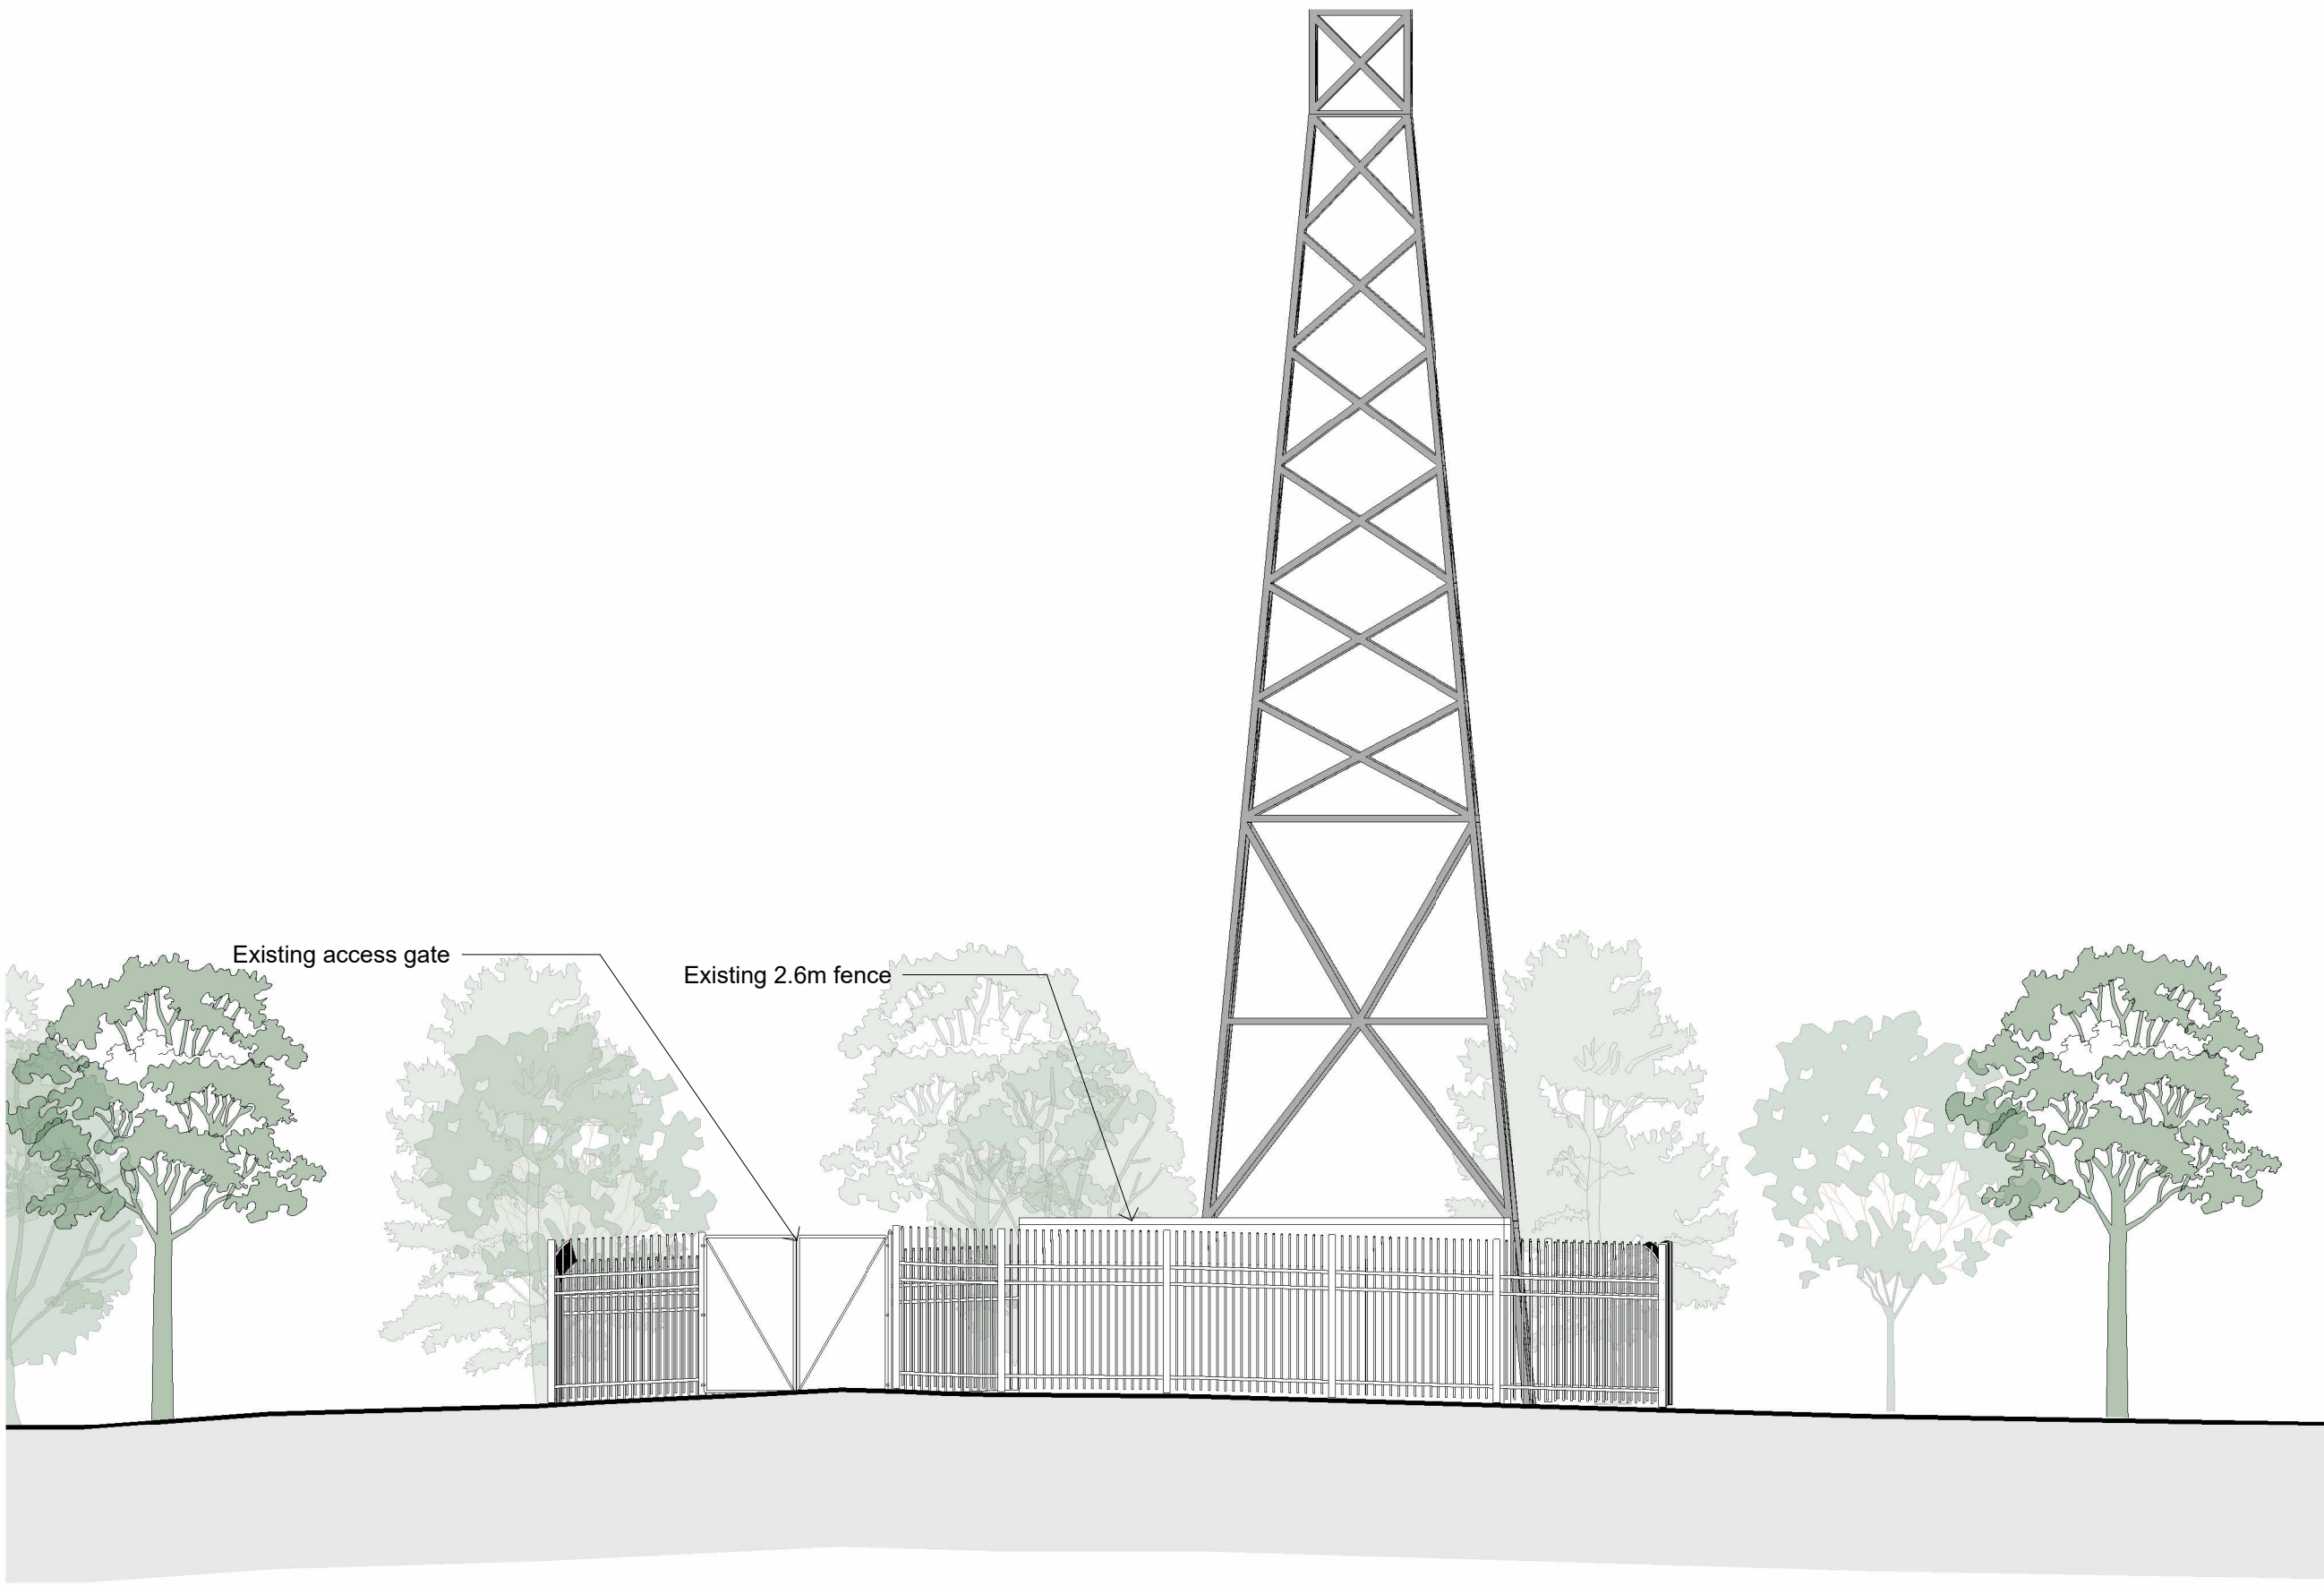

4 South Elevation As Existing
1 : 100

 

P01 Issued for planning 04.09.26 im ps

rev.	description	date	drawn	checked
------	-------------	------	-------	---------

client :



project :

West Hoathly
Radio Mast Fencing
RH19 4QR

drawing title :

Elevations As Existing

FulkersBaileyRussell

London | Basingstoke | Brighton | Bristol | Cardiff | Kings Hill | Manchester
info@fulkers.co.uk // www.fulkers.co.uk // 02037 355792

proj no : 26.5231 scale: 1 : 100 @ A1

Identifier : 5231-FBR-WH-XX-DR-A-102

status : S4 (For Planning) rev no: P01