




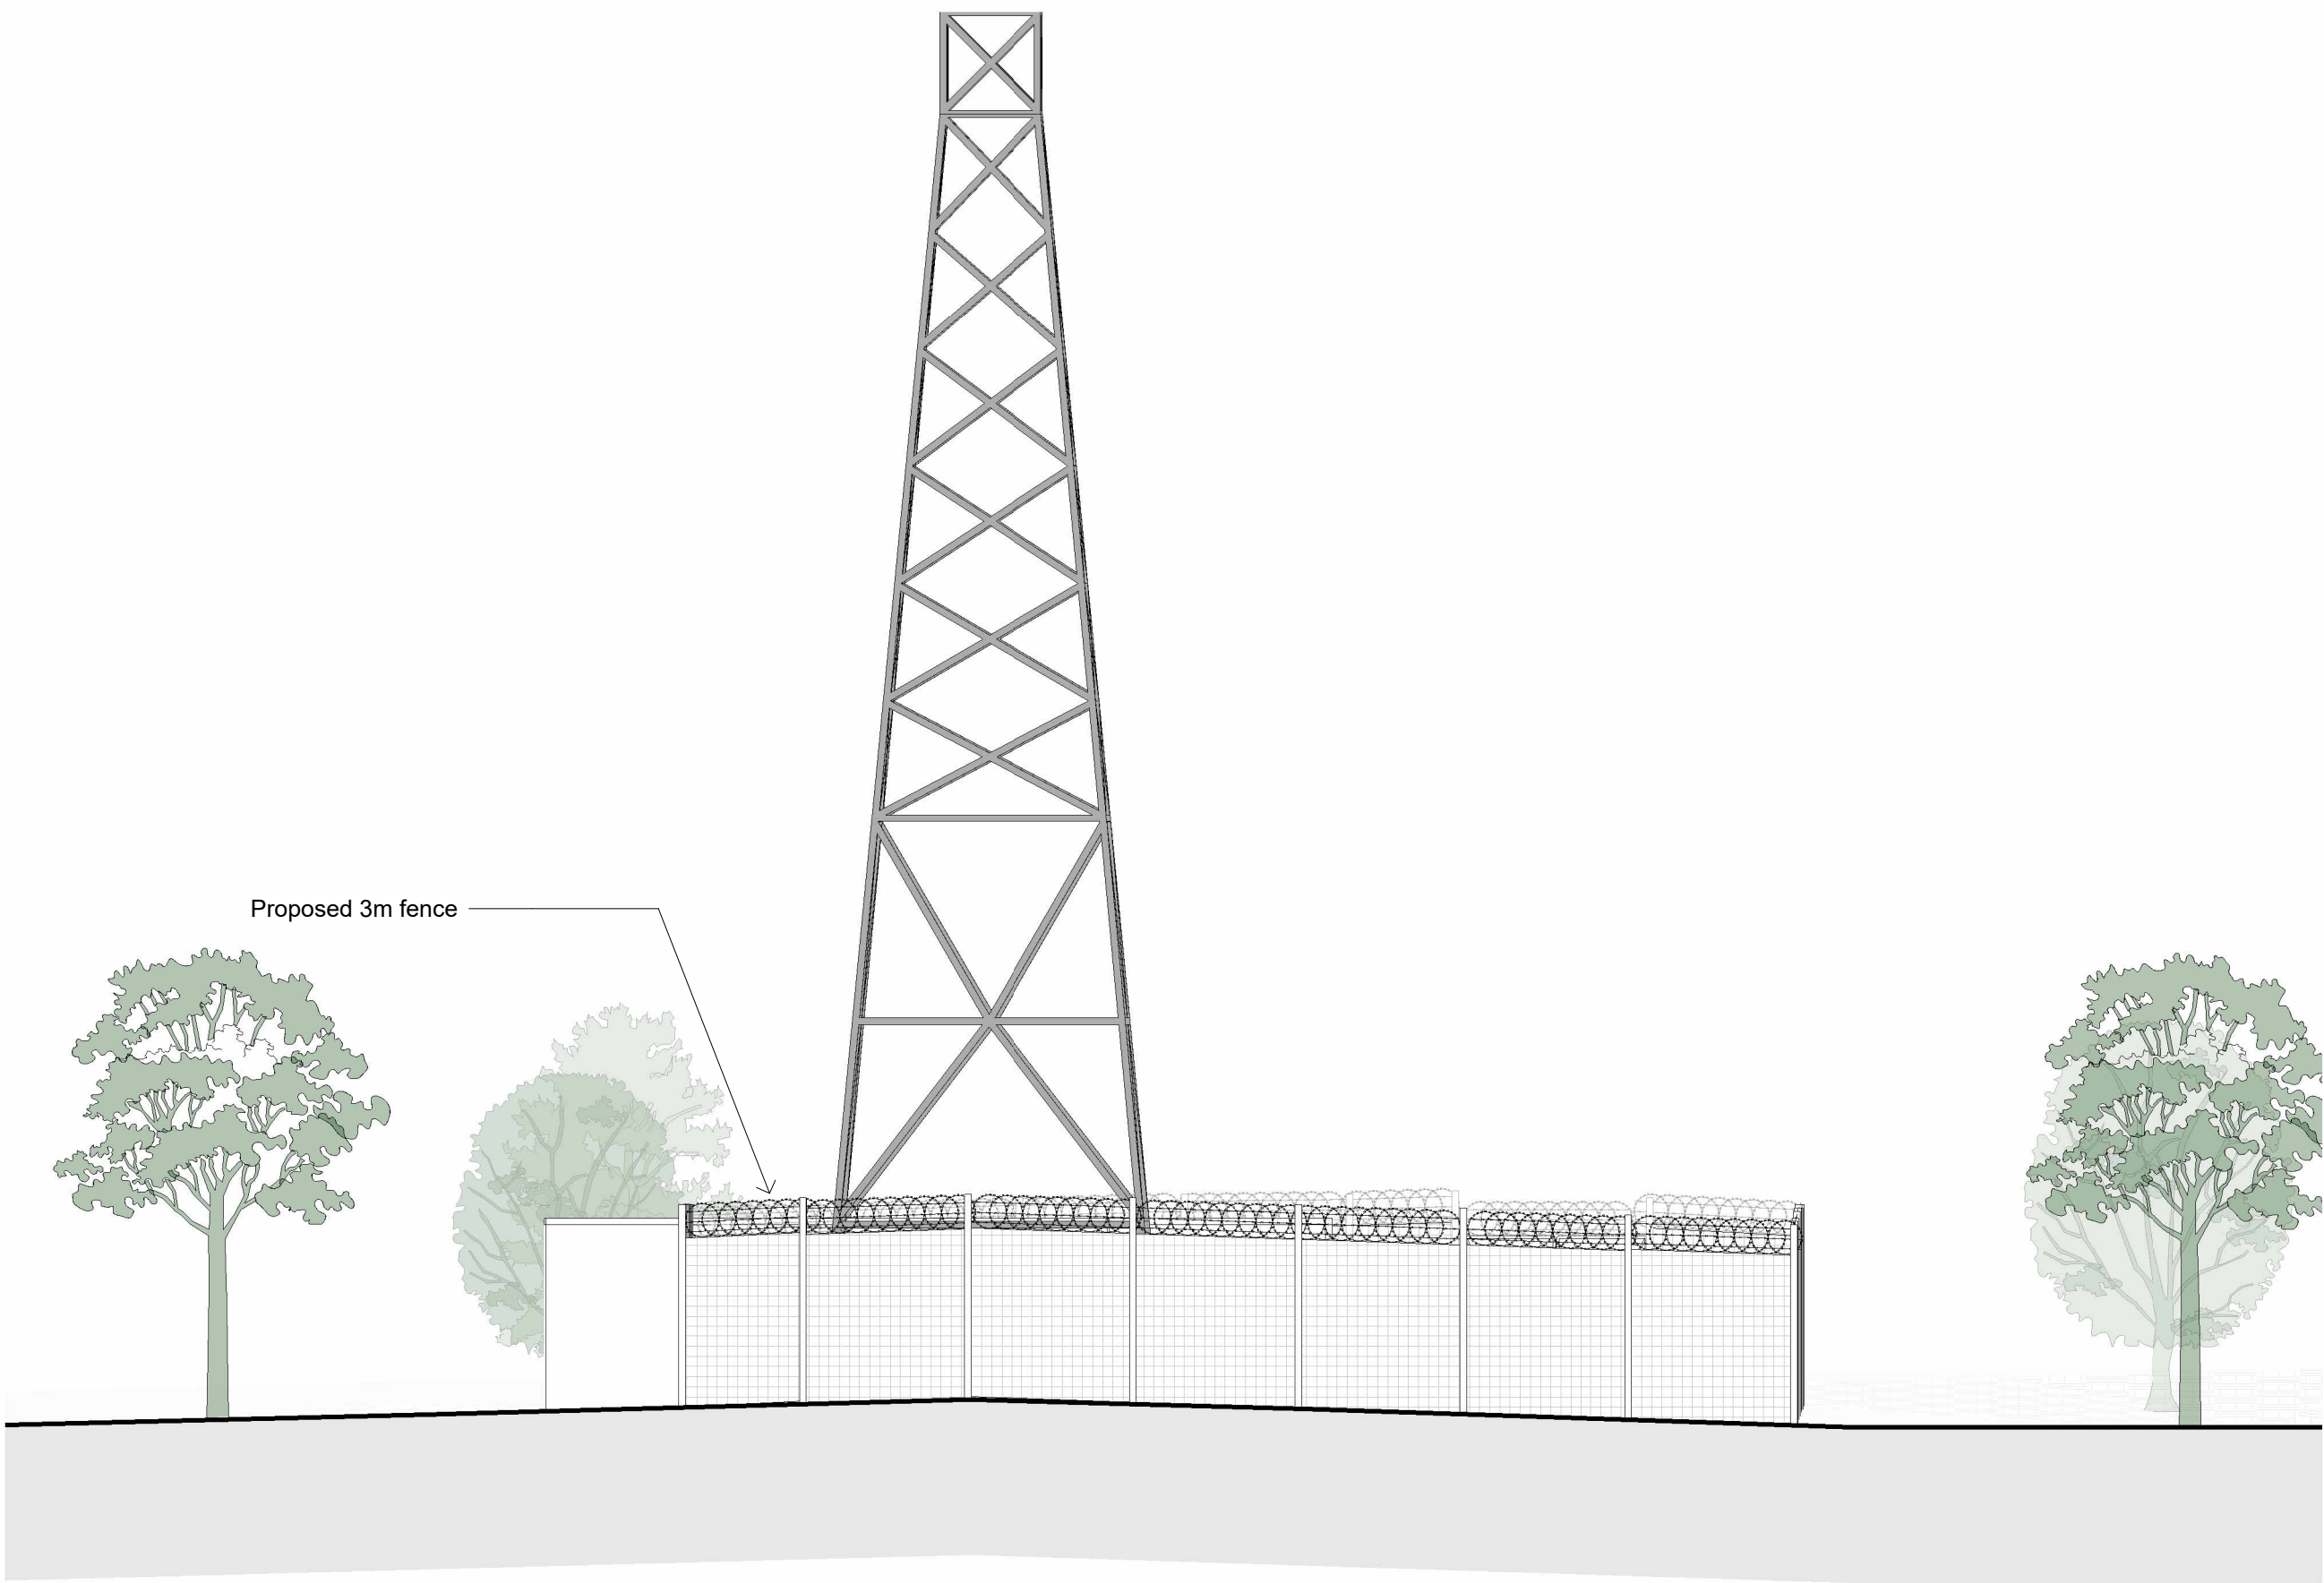


1 North Elevation As Proposed
1:100

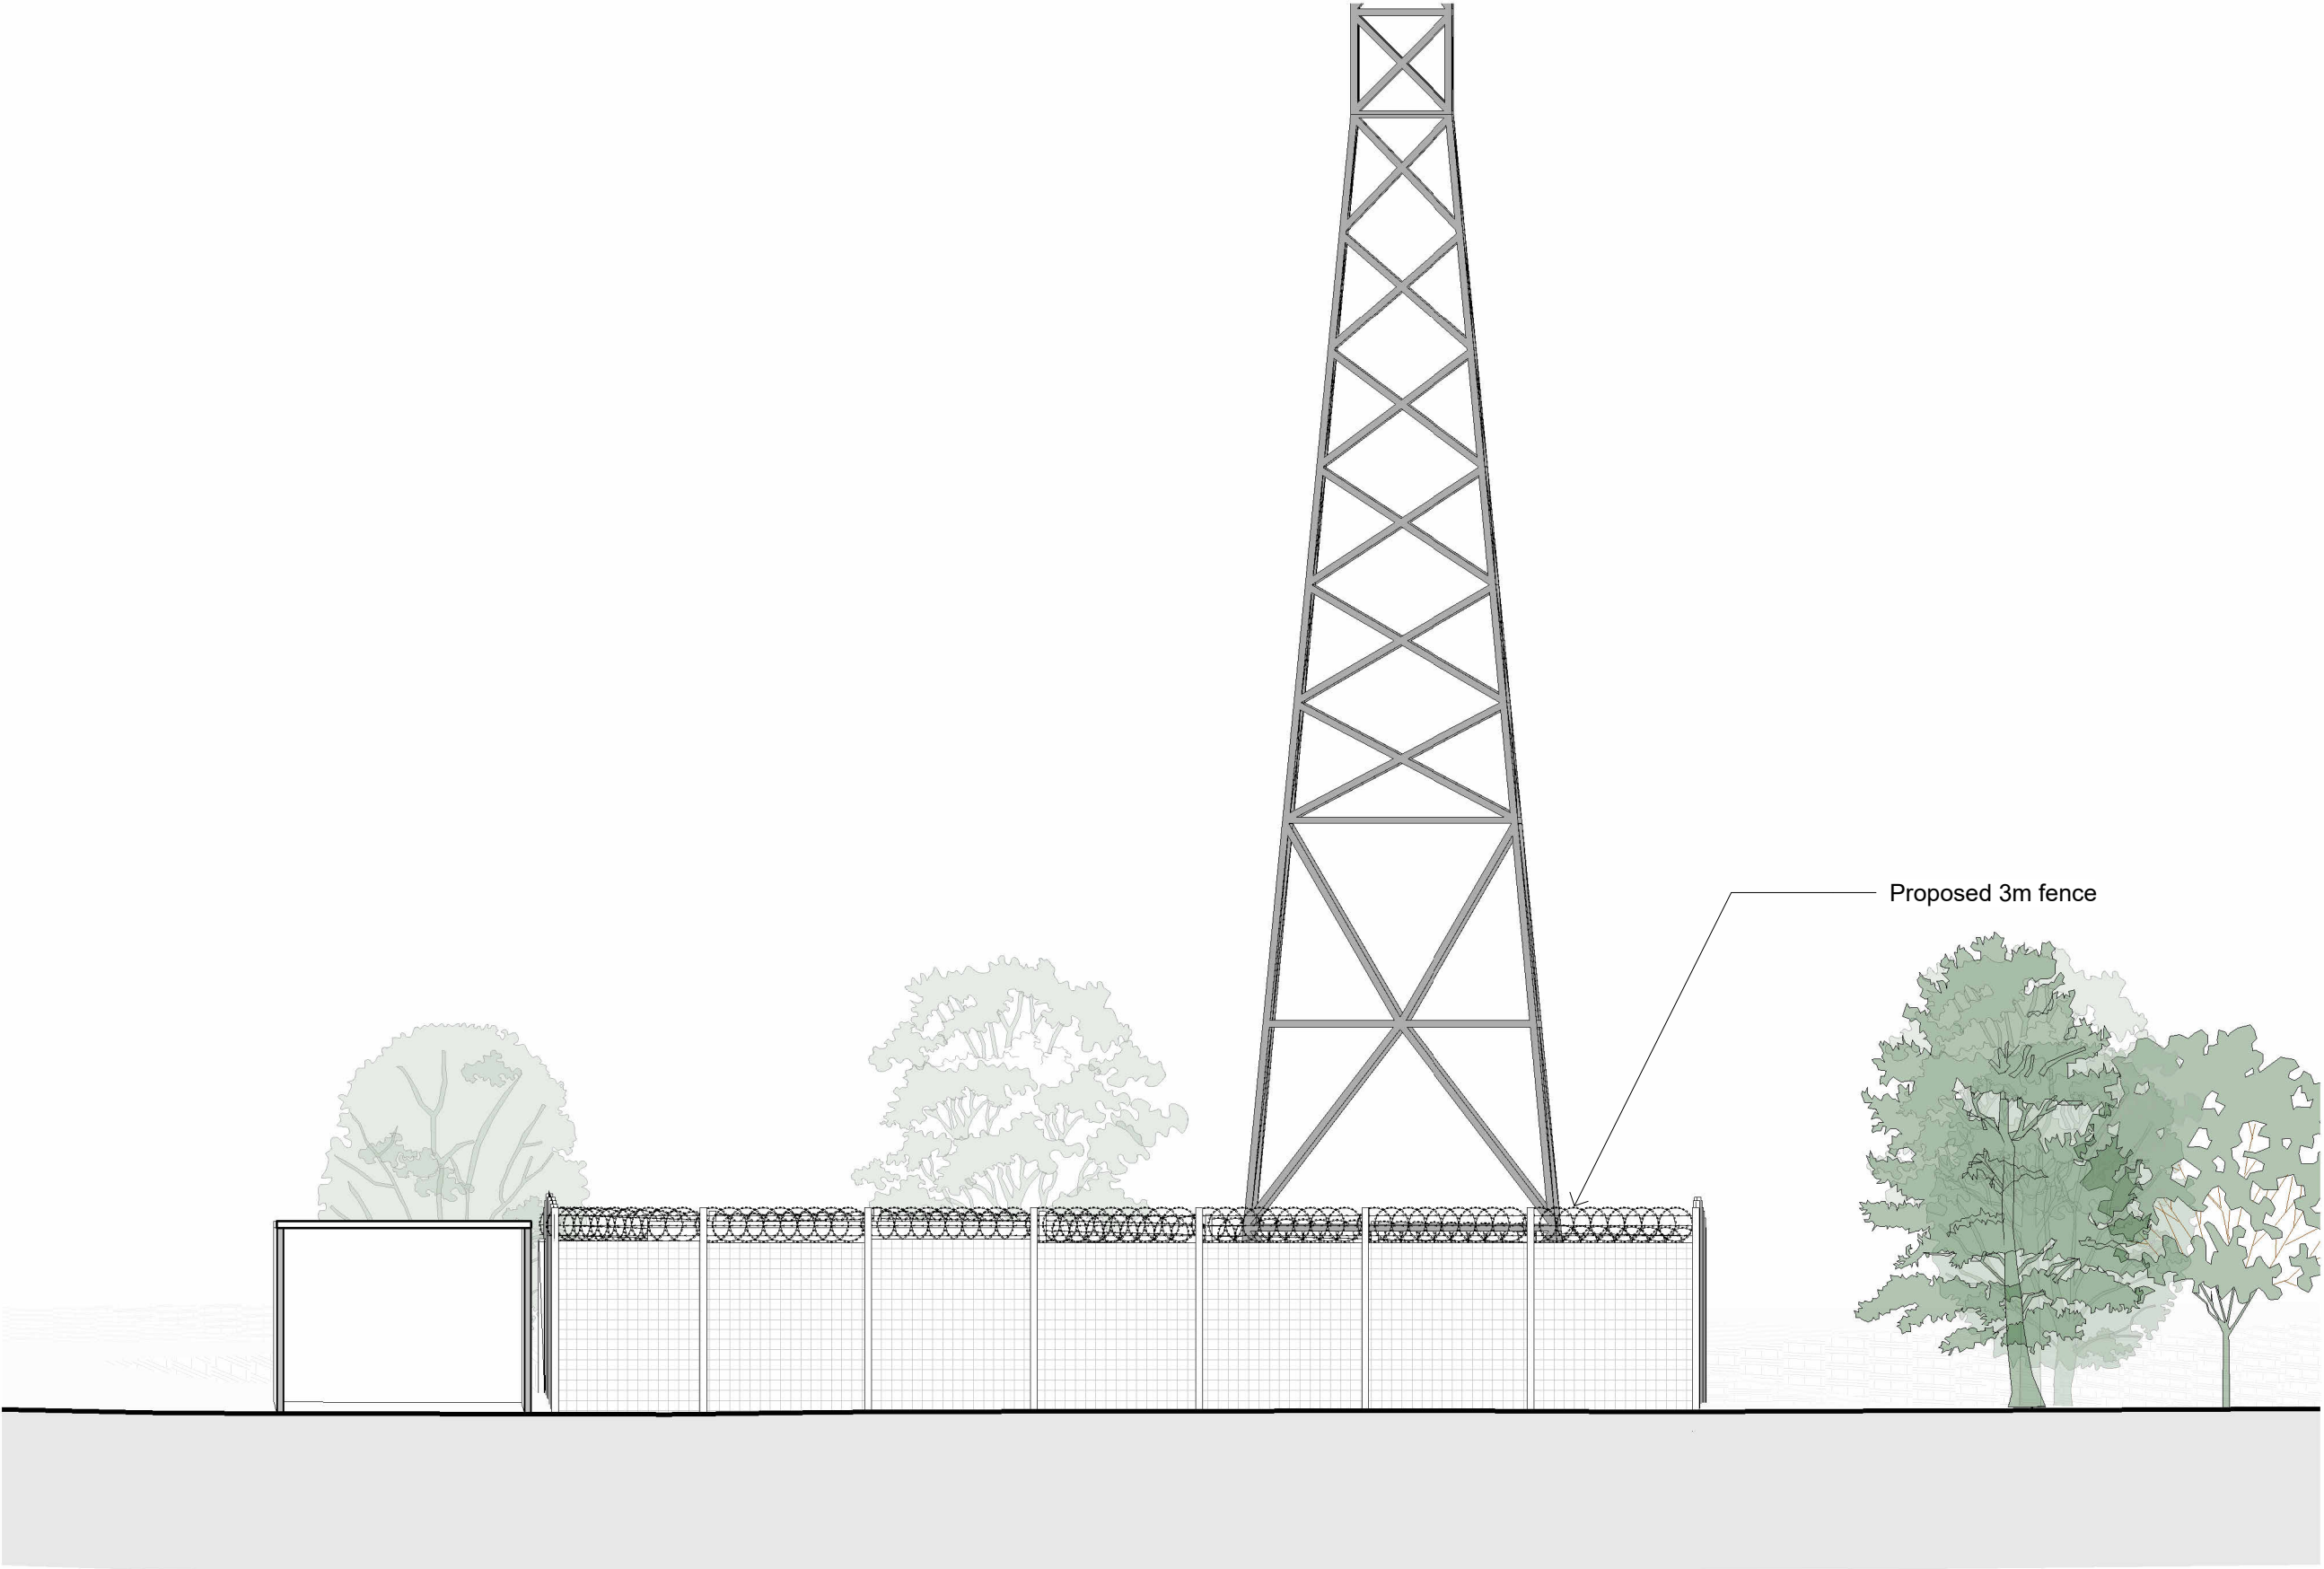


2 East Elevation As Proposed
1:100

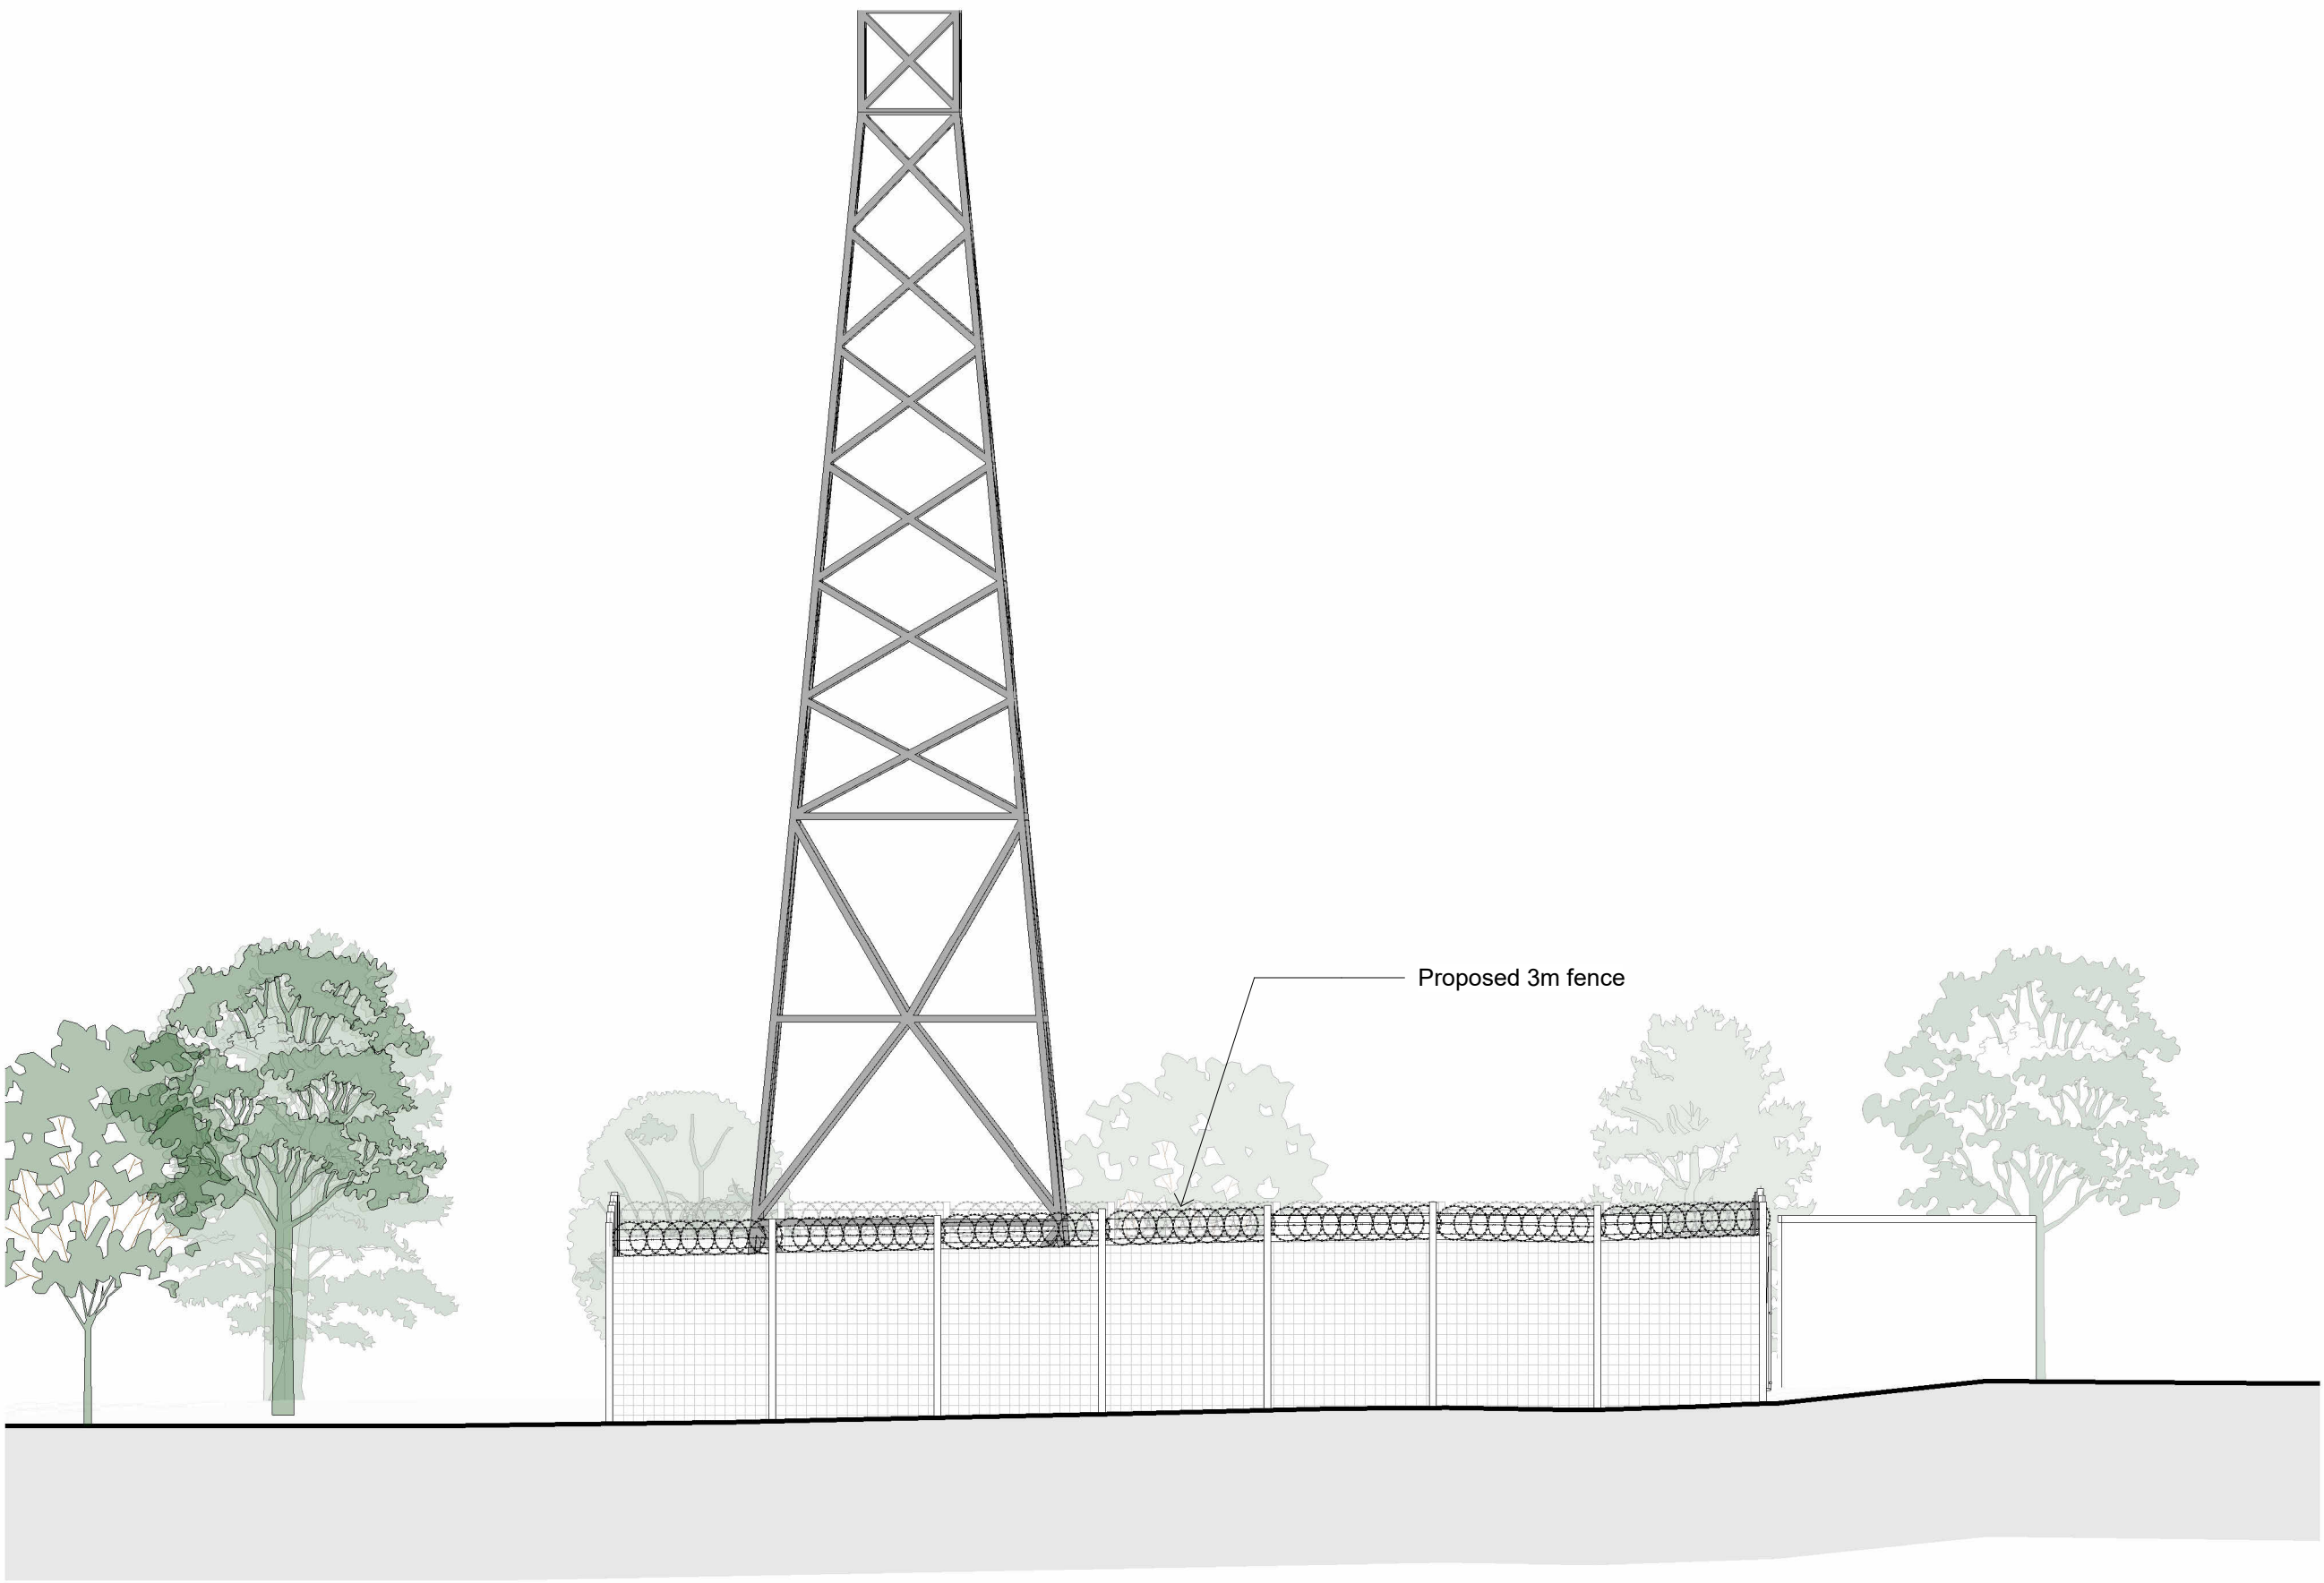

3 West Elevation As Proposed
1:100

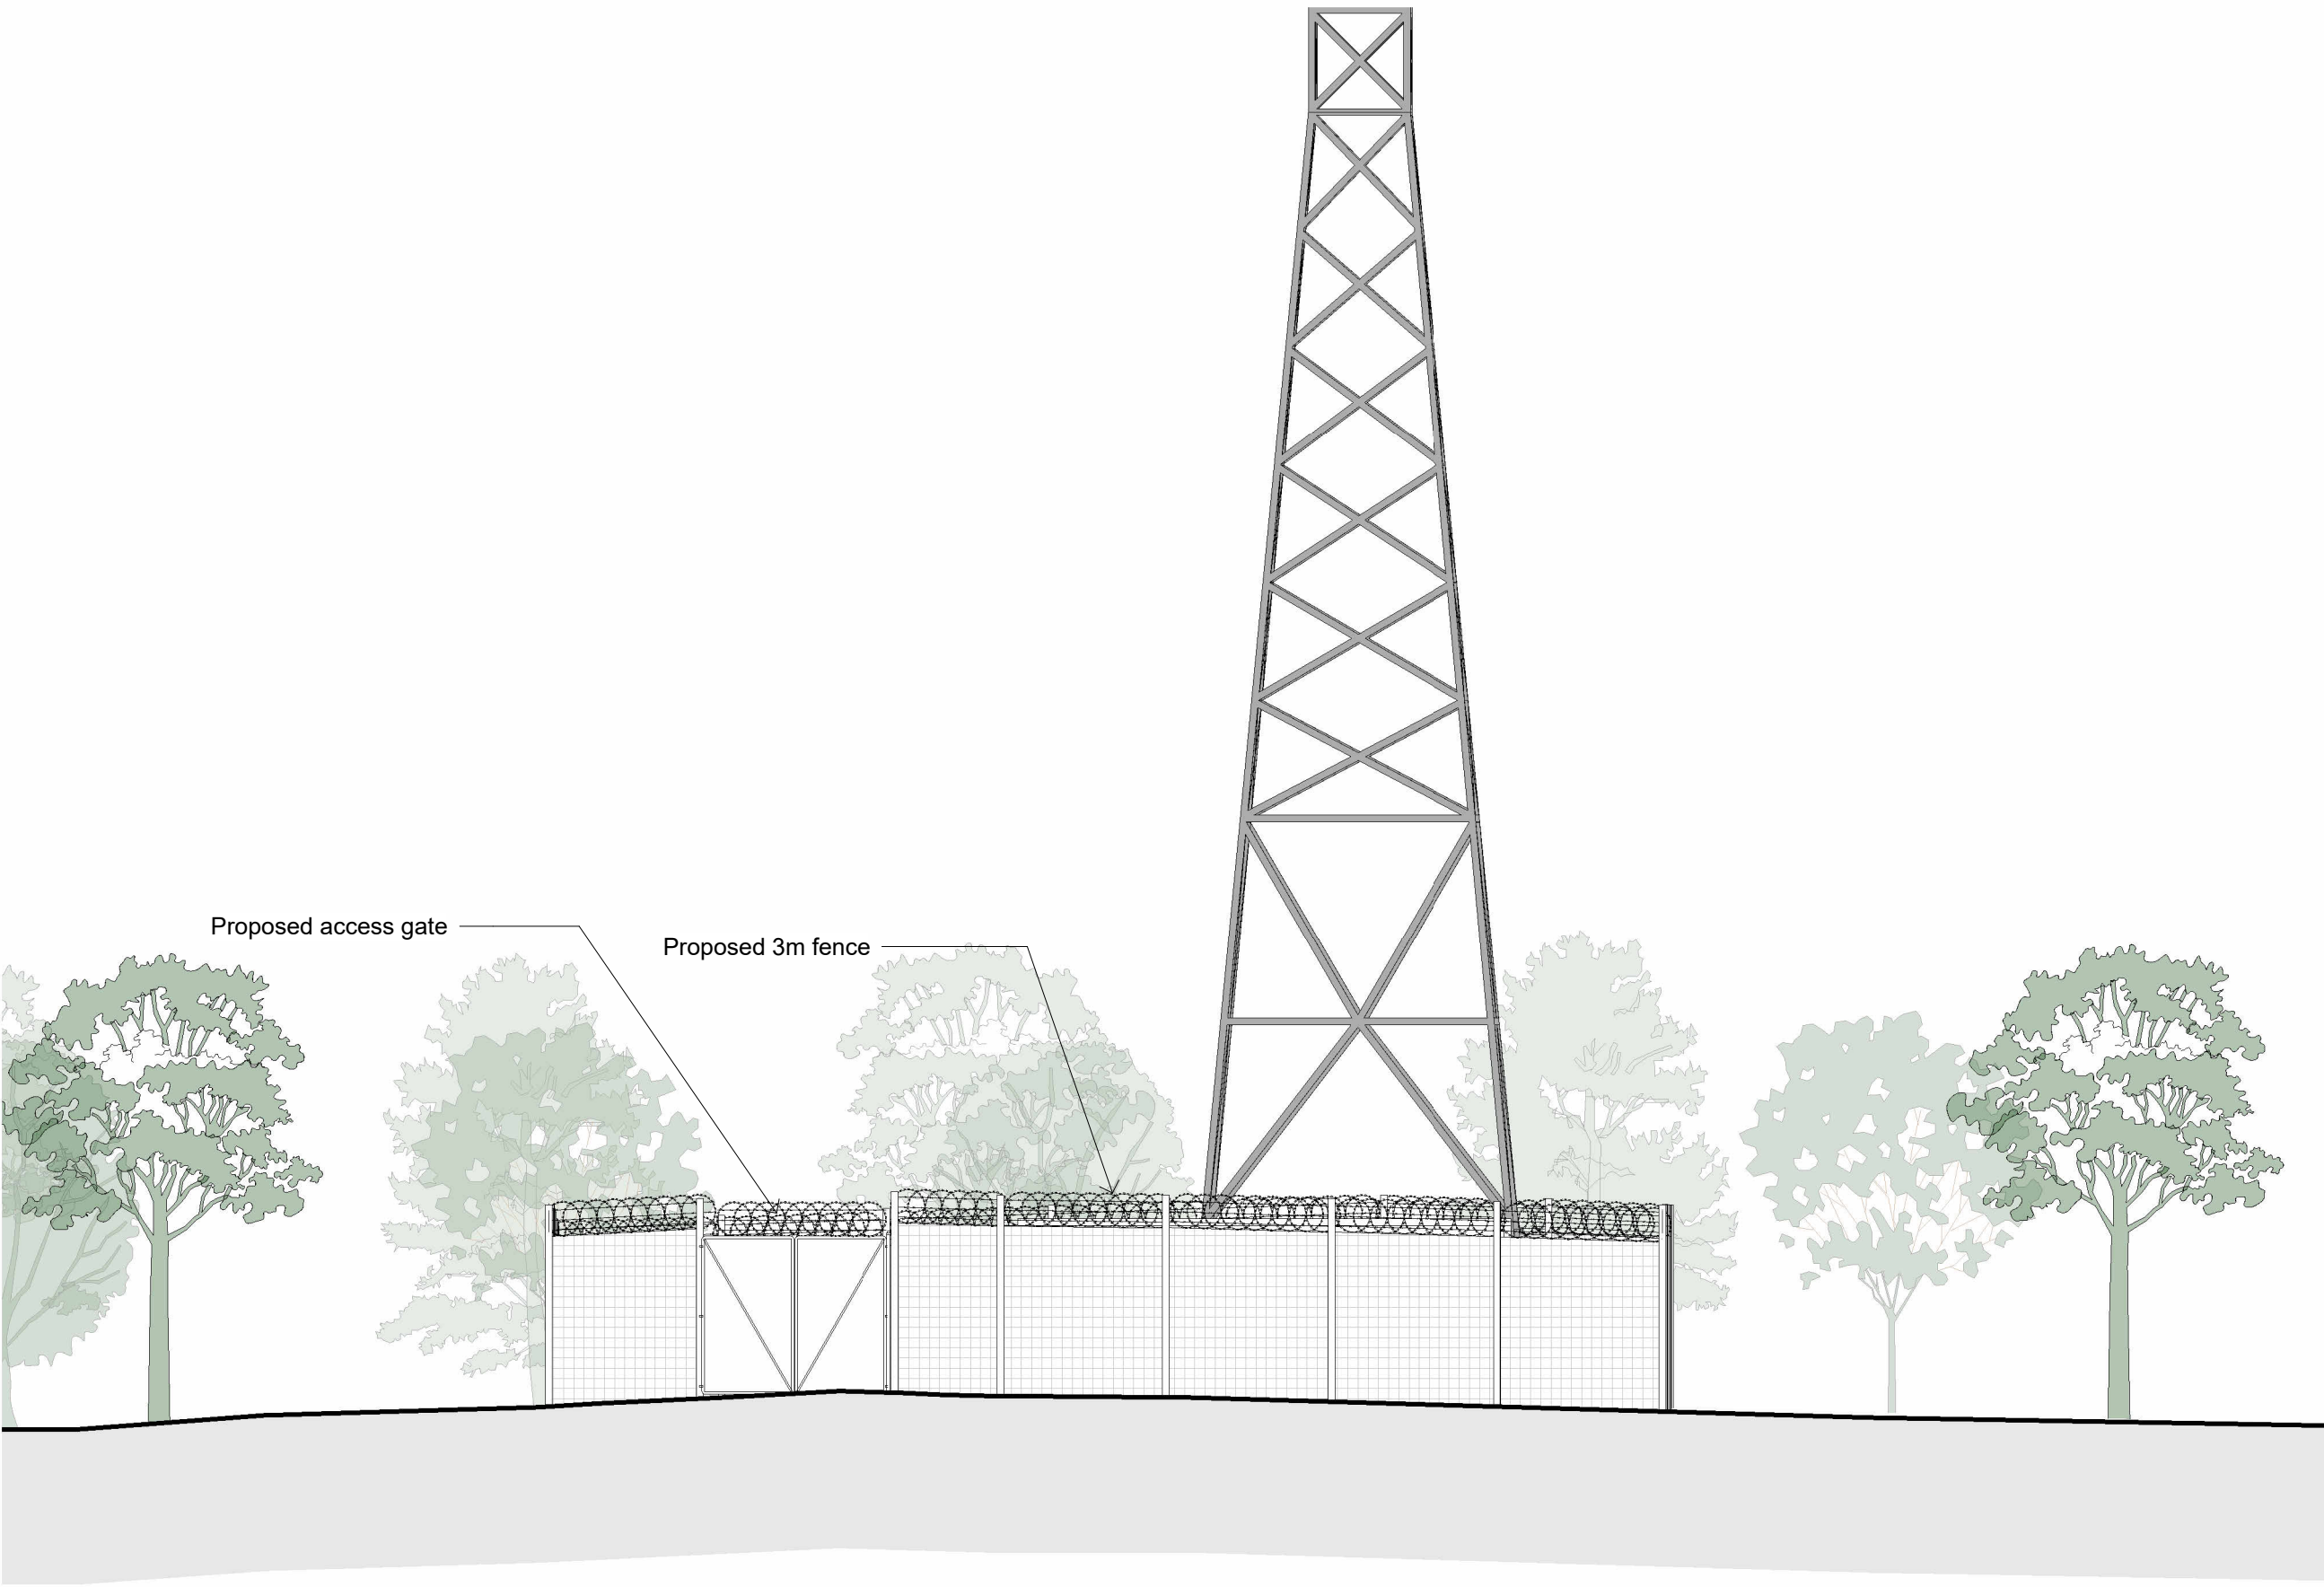

4 South Elevation As Proposed
1:100

 

P01 Issued for planning 04.09.26 im ps

rev.	description	date	drawn	checked
------	-------------	------	-------	---------

client :



project :

West Hoathly
Radio Mast Fencing
RH19 4QR

drawing title :

Elevations As Proposed

FulkersBaileyRussell

London | Basingstoke | Brighton | Bristol | Cardiff | Kings Hill | Manchester
info@fulkers.co.uk // www.fulkers.co.uk // 02037 355792

proj no : 26.5231 scale: 1:100 @ A1

Identifier : 5231-FBR-WH-XX-DR-A-202

status : S4 (For Planning) rev no: P01