



Figured dimensions only are to be used. All dimensions to be checked onsite. Differences between drawings and between drawings and specification or bills of quantities to be reported to the PRC Group.

© The copyright of the drawings and designs contained therein remains vested in the PRC Group

Revisions:	Drawn/Chkd:	Date:
A. PV note updated	SB/ME	AUG 26
B. PV note updated	ME	OCT 26

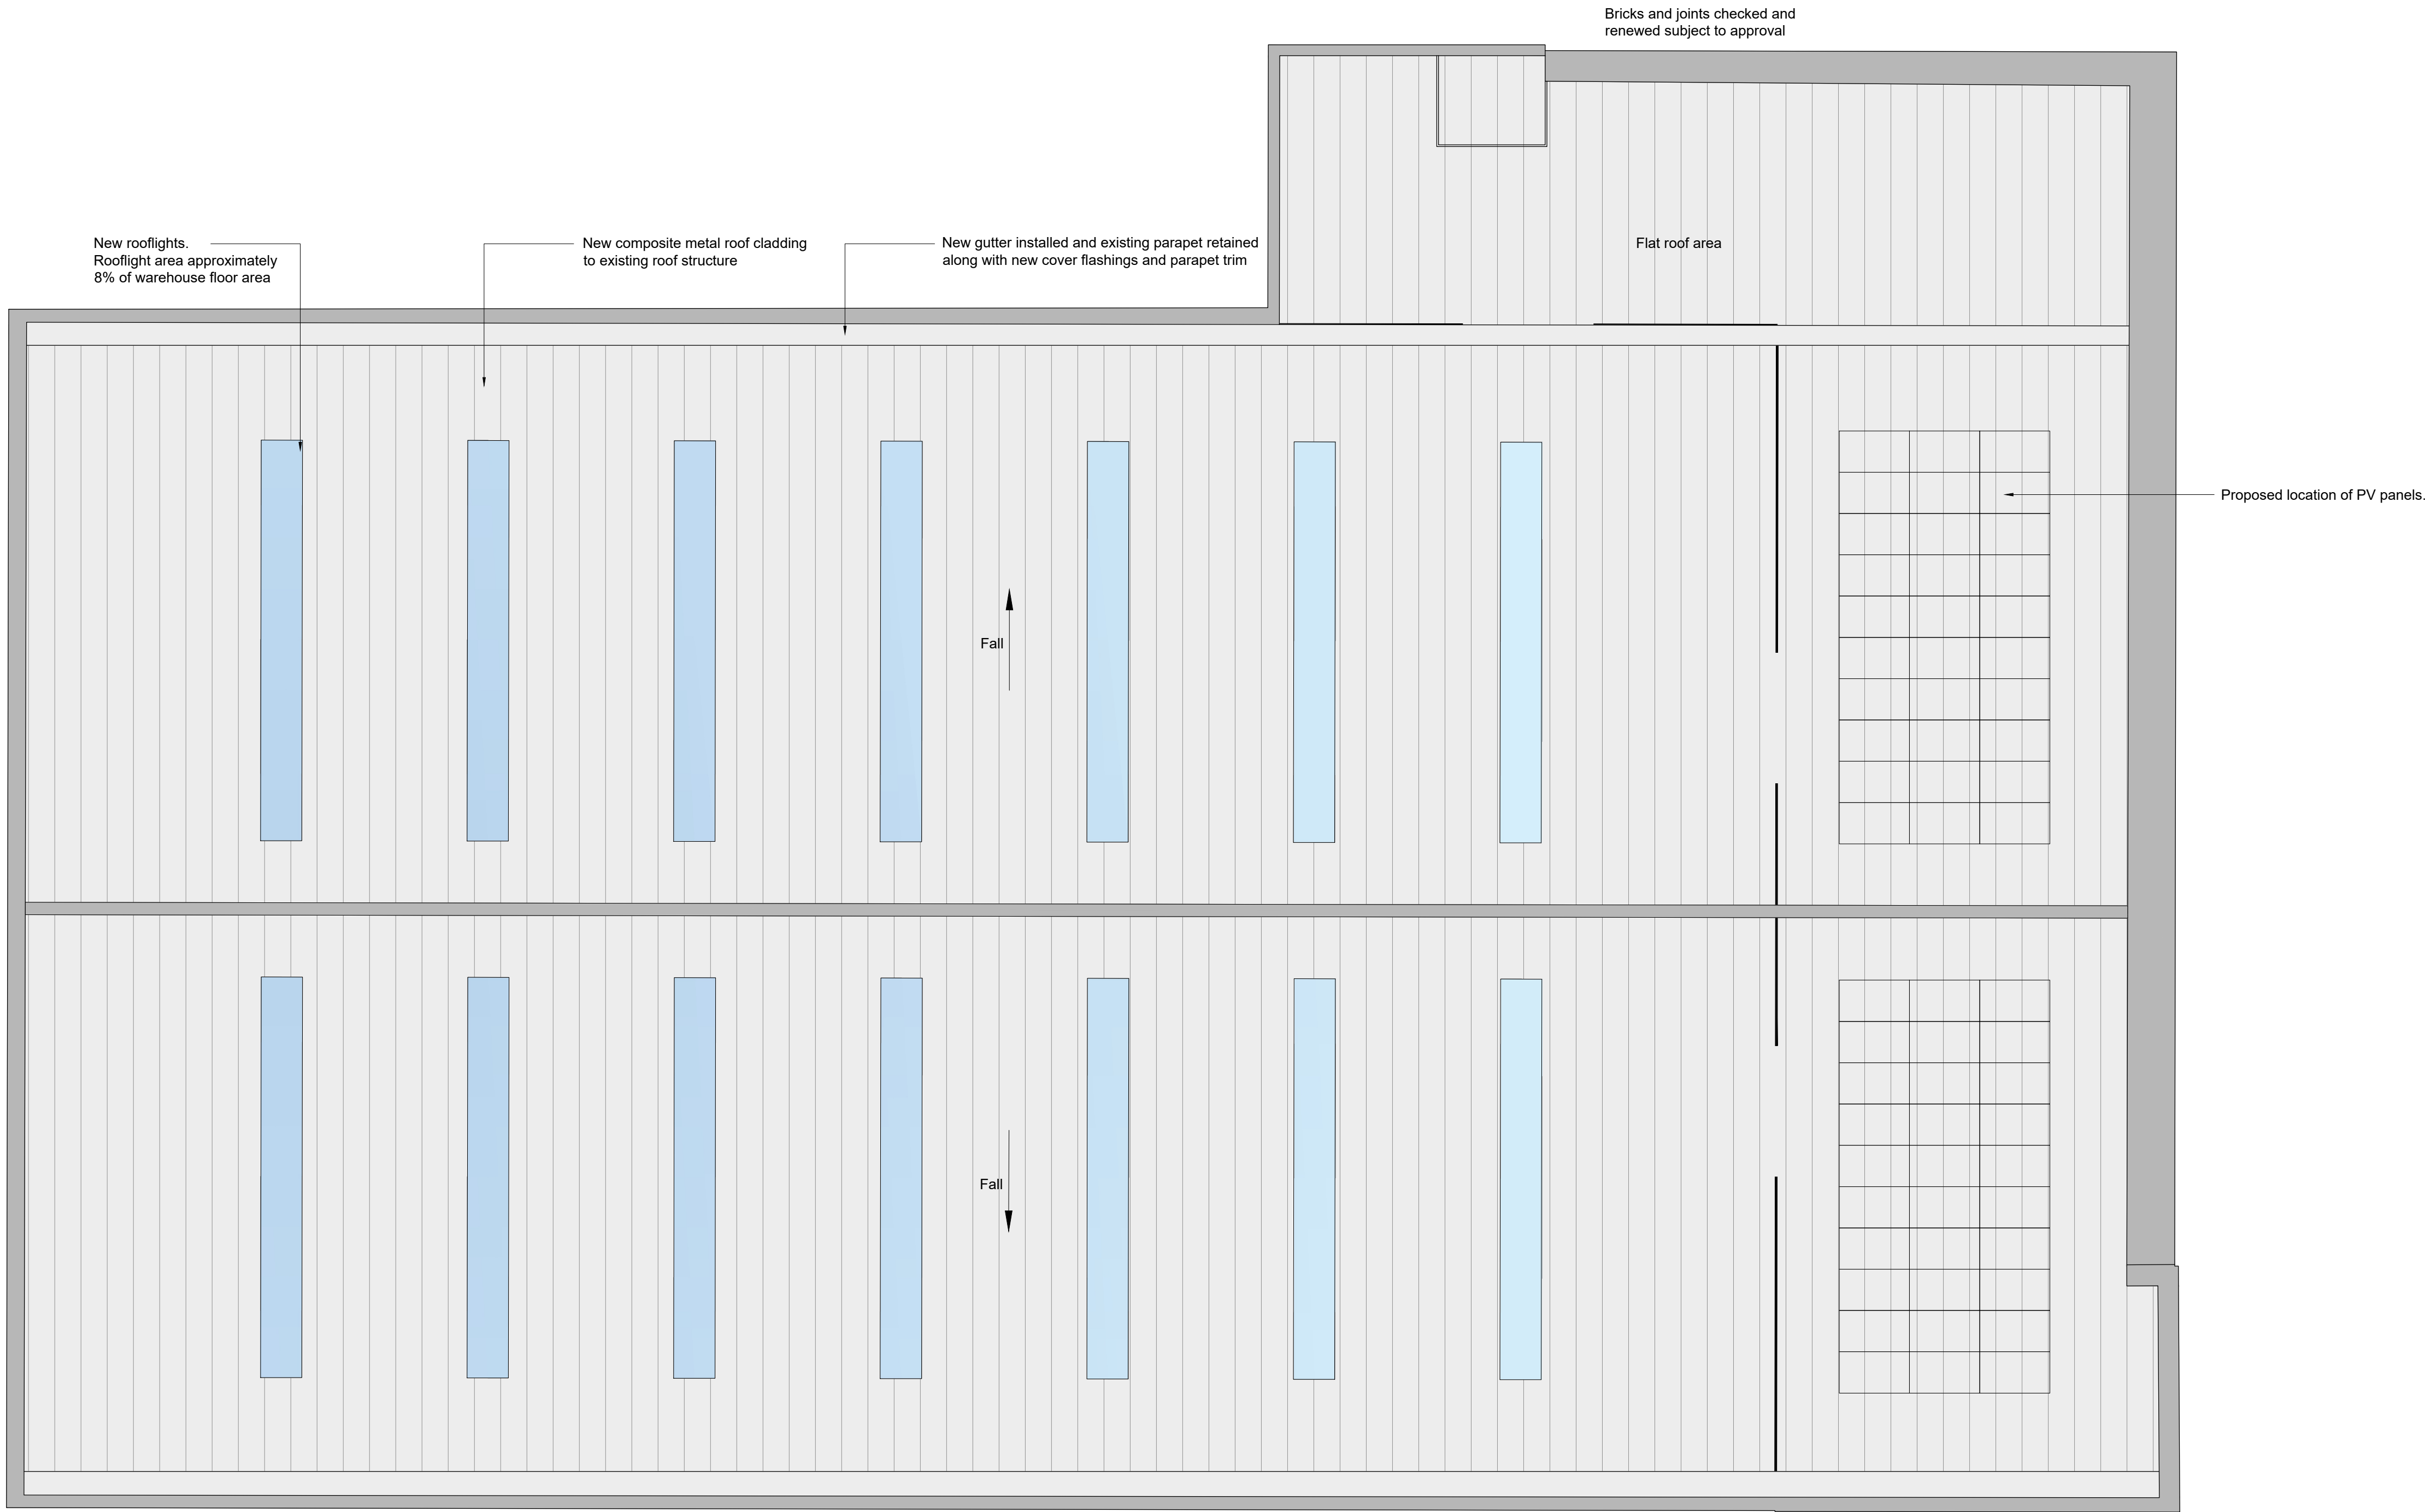

PROPOSED ROOF PLAN

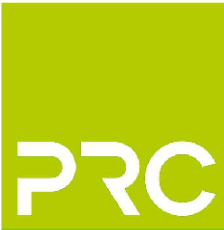

London 0203 5953540
info@prc-group.com

Architecture
Landscape
Town Planning
Masterplanning
Urban Design

Milton Keynes 01908 305246
prc-group.com

Clerk: HATHAWAY OPPORTUNITY FUND / CUBE REAL ESTATE LTD.
Project: LOGISTICS HOUSE, BURGESS HILL

Drawing Title: PROPOSED ROOF PLAN

Job No:	11765	Project Stage:	PL	Status:	PLANNING
First Issue Date:	JUL 26	Scale:	AS1	Lead/Checker:	ME

Project	Originator	Zone	Level	Type	Rate	Dep No	Rev
11765 - PRC	- XX -	XX -	XX -	X -		010	- B

BIM File Name:

