



NOTES


- DO NOT SCALE OFF THIS DRAWING EXCEPT FOR PLANNING PURPOSES
- CHECK ALL DIMENSIONS ON SITE BEFORE ANY WORK IS COMMENCED
- ALL GOODS MATERIALS AND WORKMANSHIP MUST CONFORM WITH CURRENT BUILDING REGULATIONS, BRITISH STANDARDS AND CODES OF PRACTICE
- COPYRIGHT OF THIS DRAWING IS RETAINED BY THE ARCHITECT AND IT MUST NOT BE REPRODUCED WITHOUT WRITTEN CONSENT

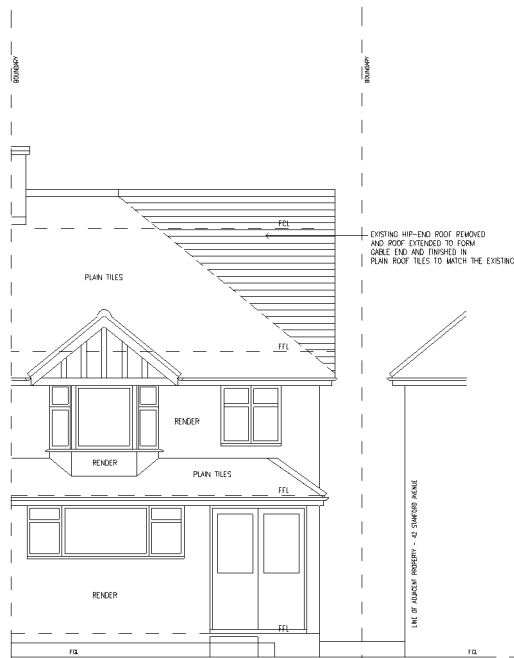

FRONT ELEVATION
AS PROPOSED
1:50

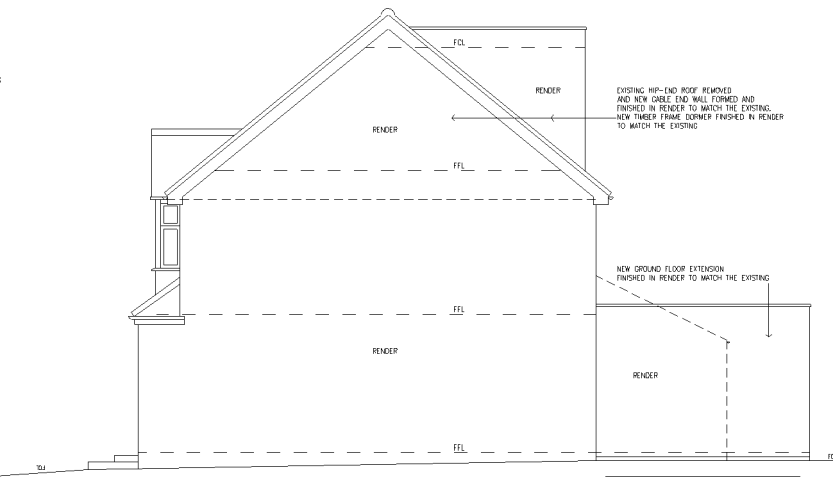

SIDE ELEVATION
AS PROPOSED
1:50

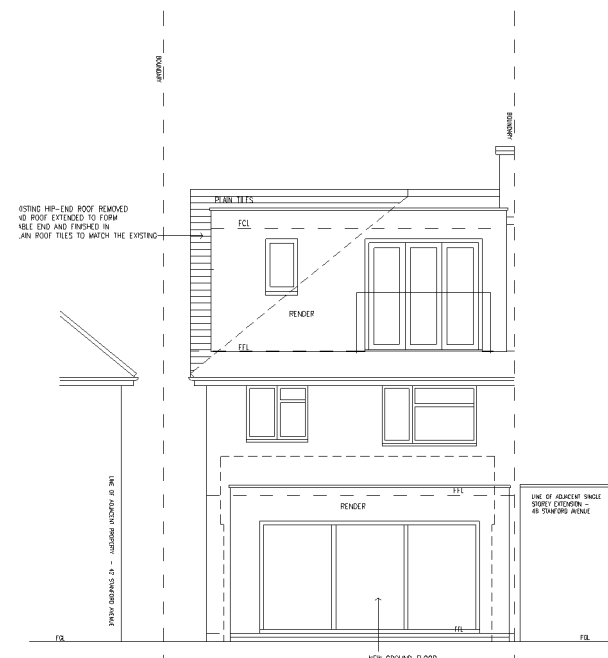

REAR ELEVATION
AS PROPOSED
1:50

REV	DATE	BY	AMENDMENT
 folkes architects L 01900 00000 info@folkesarchitects.co.uk The Old Forge 4 Church Street Hassocks West Sussex BN6 8JU			
CLIENT Rosie Tate			
JOB TITLE 44 Stanford Avenue Hassocks West Sussex BN6 8JU			
DRAWING TITLE Elevations as proposed			
DATE March 2025	SCALE 1:50@A1	DRAWN BY JTB	
JOB NO. 25014	DRAWING NO. 2.02	CHECKED BY TMF	
		REVISION	