


EXISTING STRUCTURE

DEMOLISHED STRUCTURE

PROPOSED STRUCTURE


STRUCTURAL BEAM BY ENGINEER

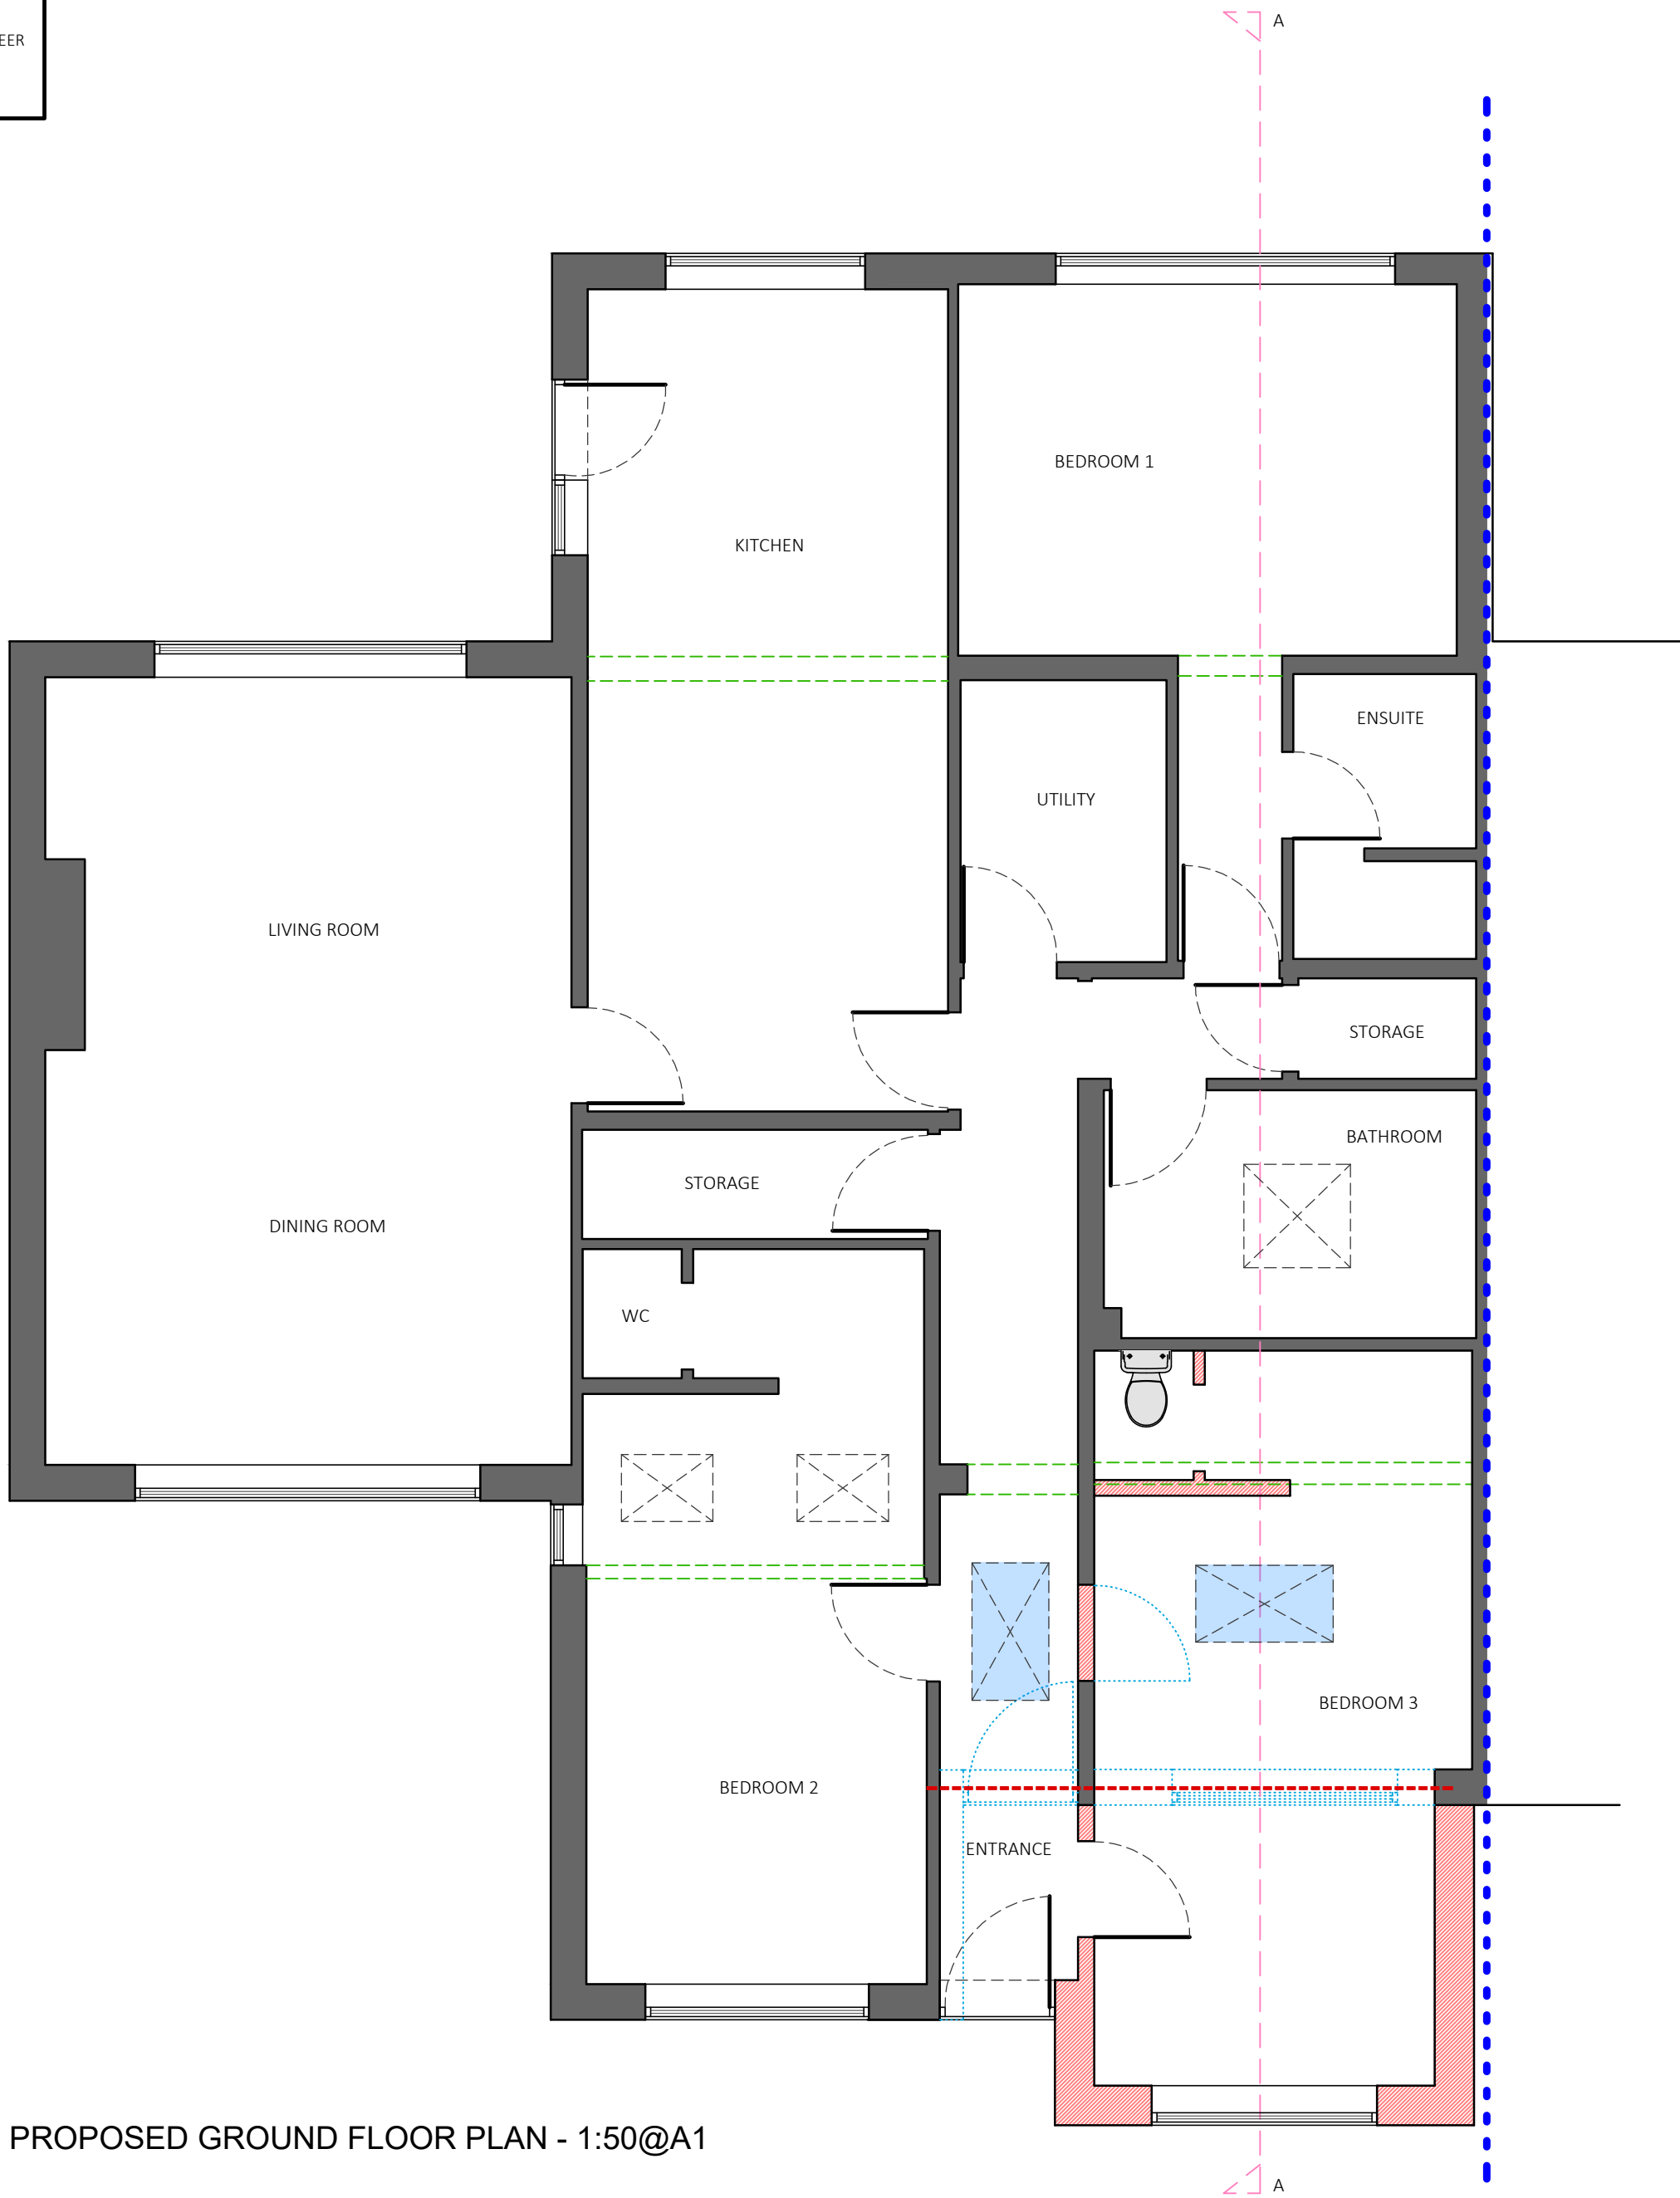


PROPOSED GROUND FLOOR PLAN - 1:50@A1




PROPOSED SECTION A-A - 1:50@A1

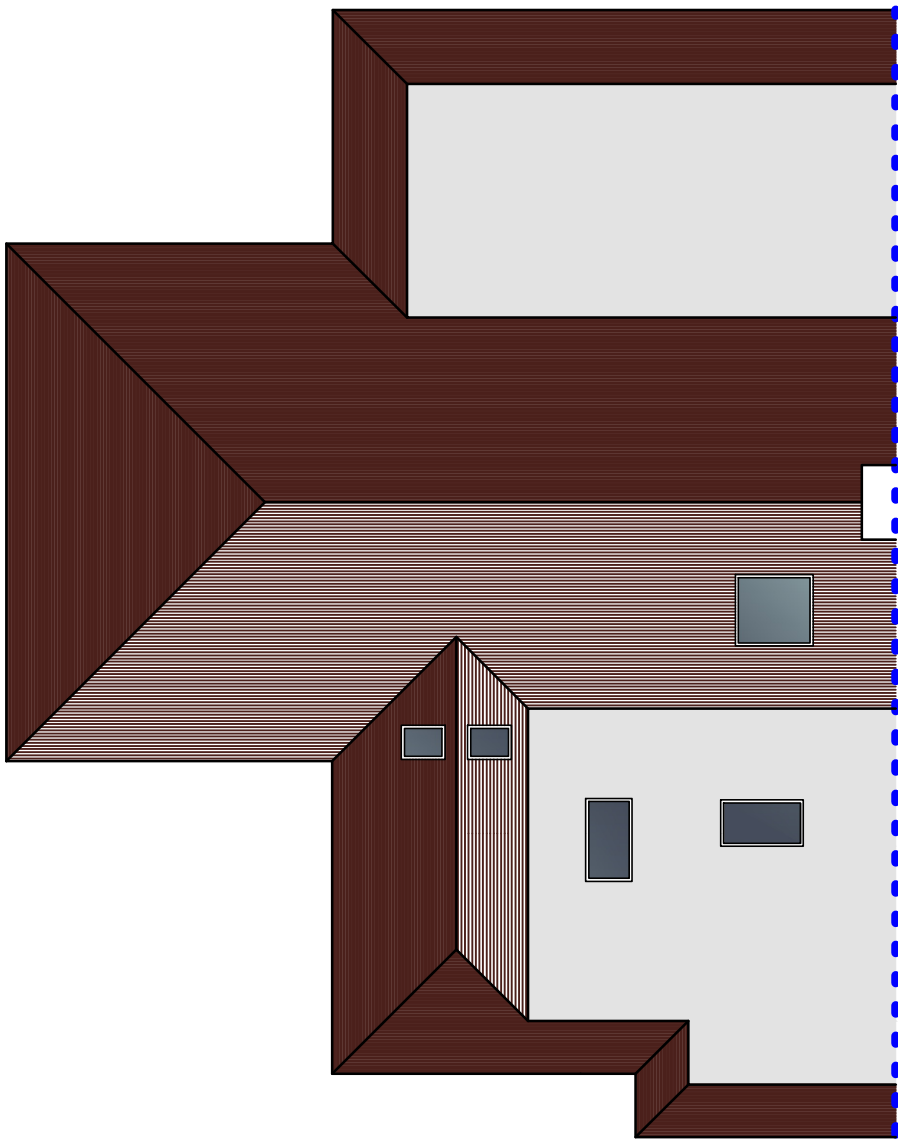


PROPOSED ROOF PLAN - 1:100@A1

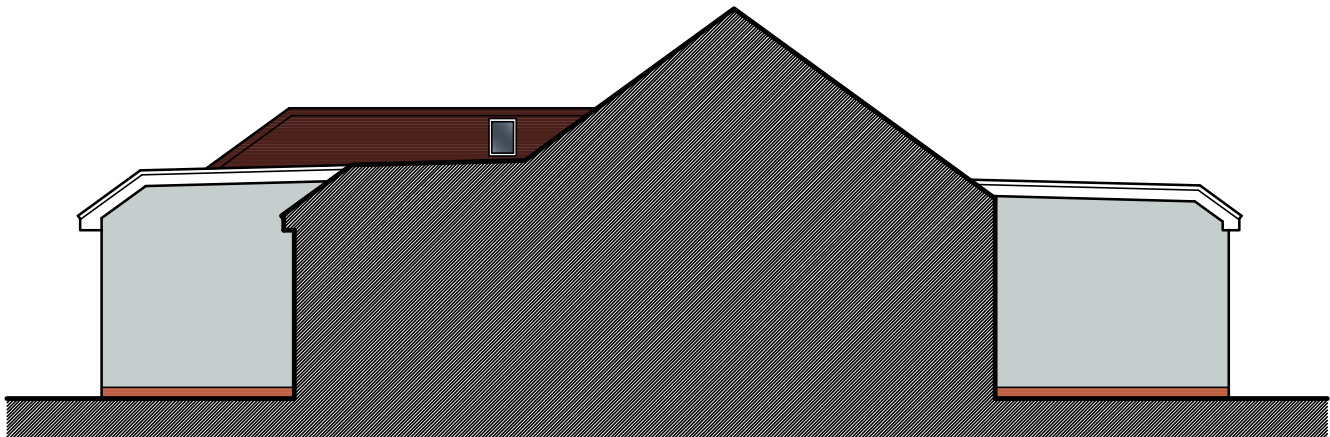


SIDE ELEVATION - 1:100@A1

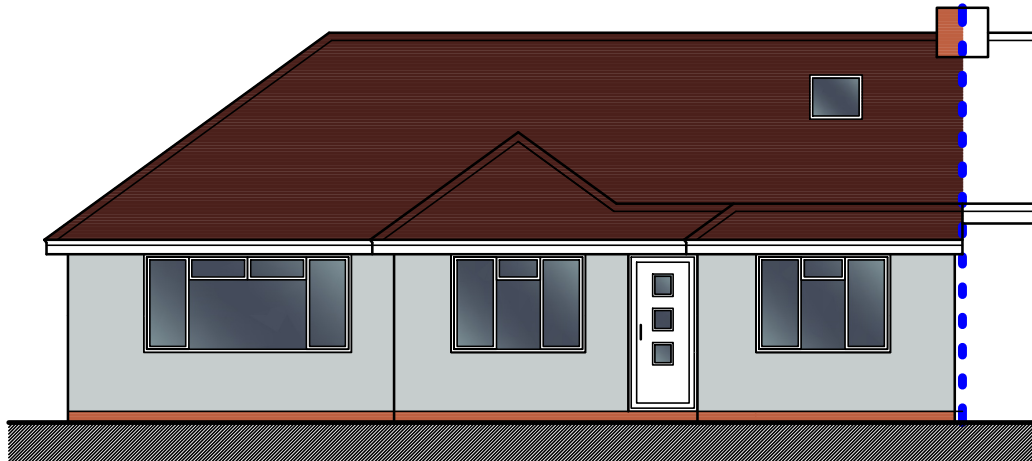

FRONT ELEVATION - 1:100@A1

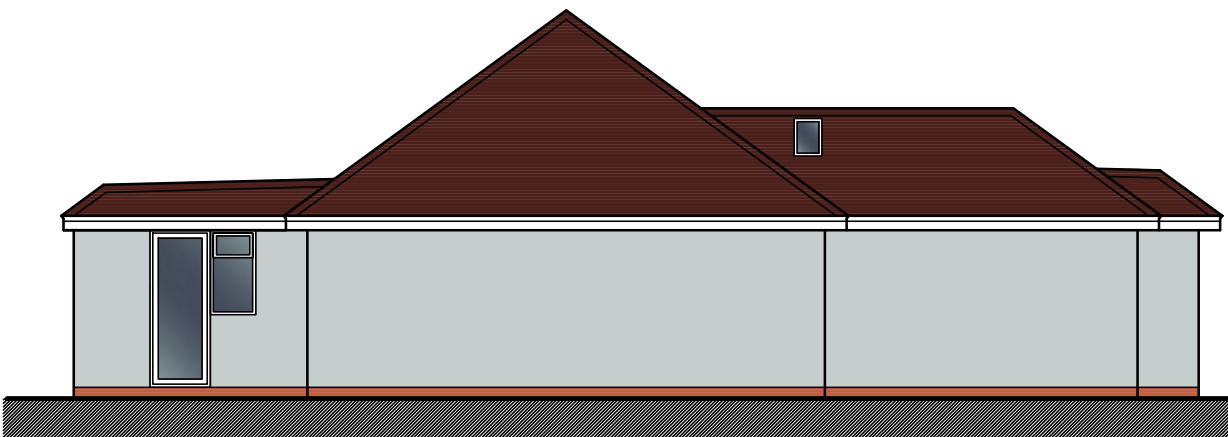


SIDE ELEVATION - 1:100@A1

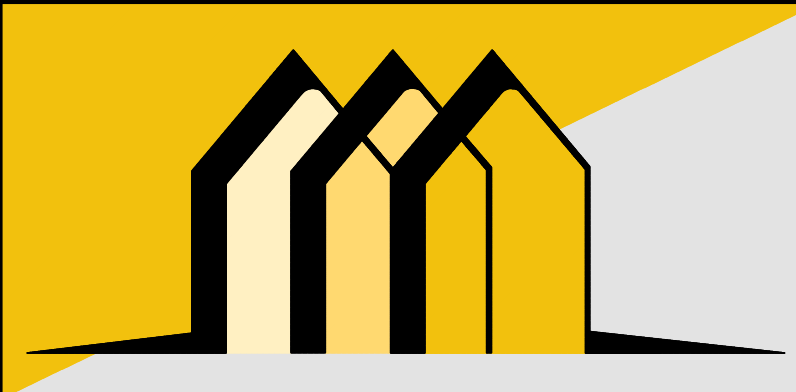

CONTACT INFO

E: Scott@EllisdonArchitecturalAssociates.co.uk
W: WWW.EllisdonArchitecturalAssociates.co.uk
M: 07828 189525

SCALE BARS

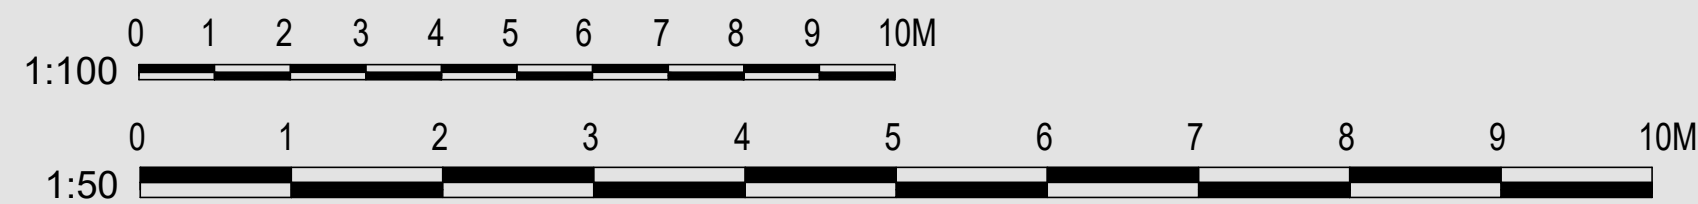

REVISION	DESCRIPTION	STATUS:	CLIENT:	MR & MRS FOSTER	SITE ADDRESS:
0	FIRST ISSUE	PLANNING	JOB REF:	729	9 FURZELAND WAY SAYERS COMMON BN6 9JB
A	CLIENT CHANGES		DRG. NO:	02	
			DRG. TITLE:	PROPOSED PLANS	
			DATE:	JULY 2026	
			SCALE:	1:50@A1	