




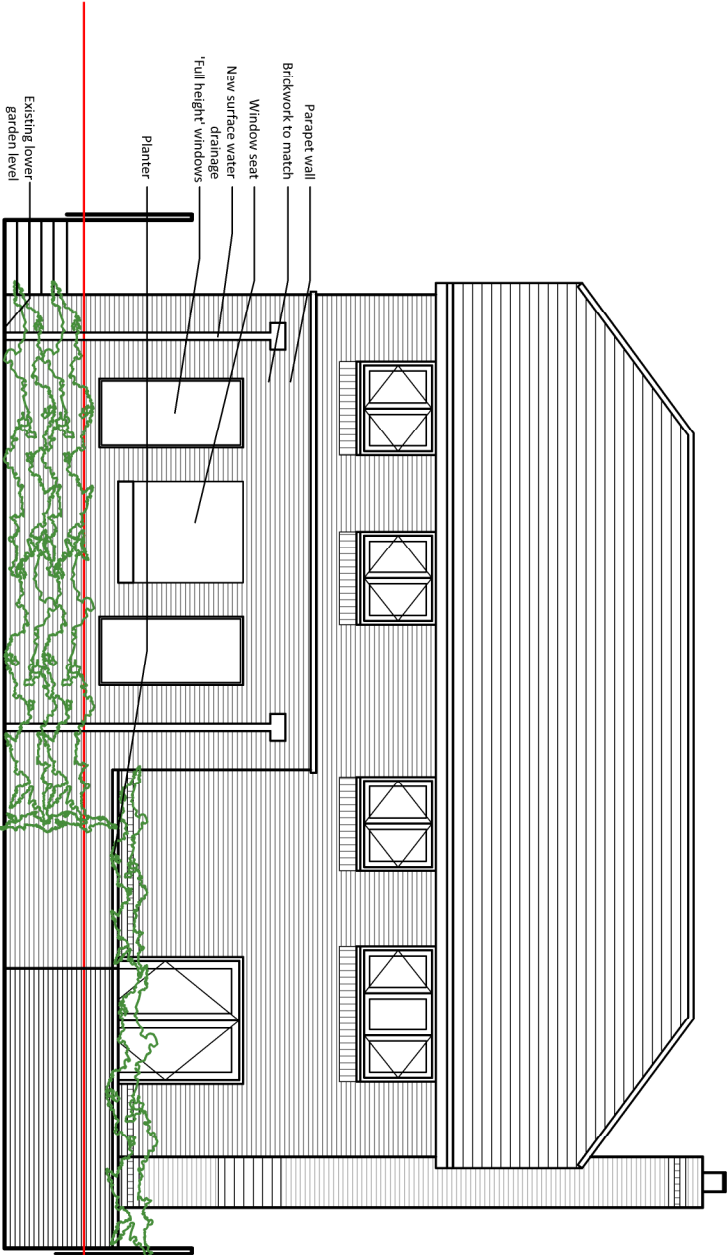


East Elevation

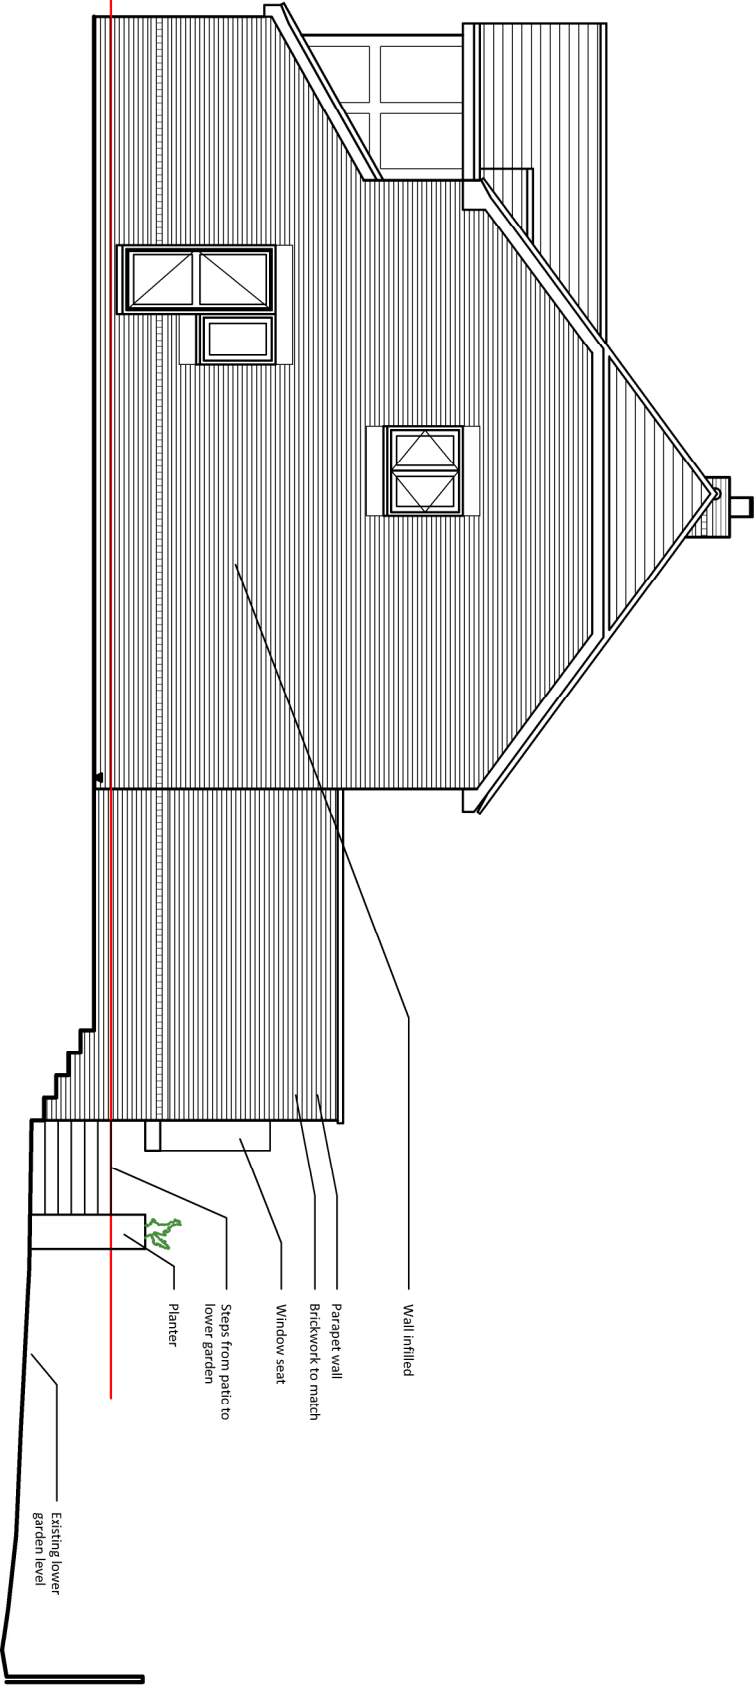

South Elevation

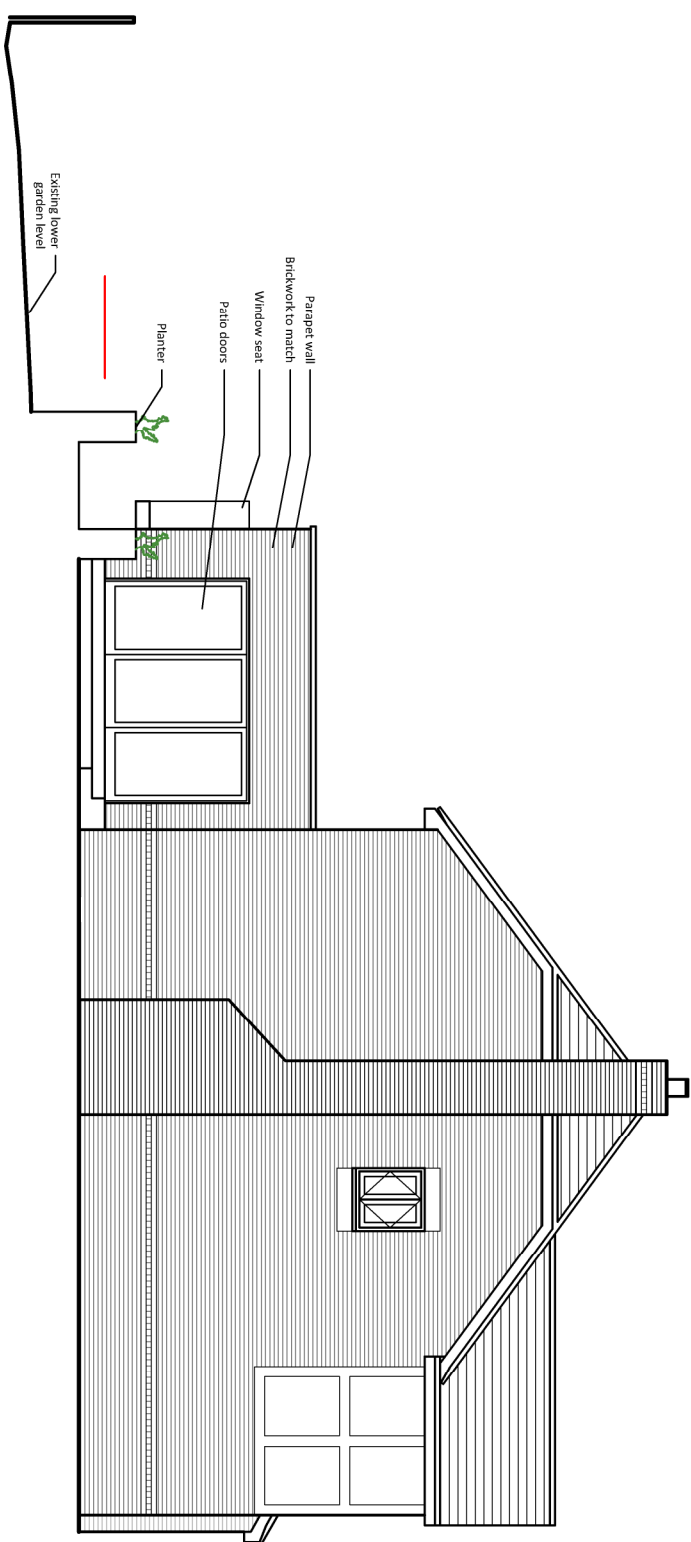

North Elevation

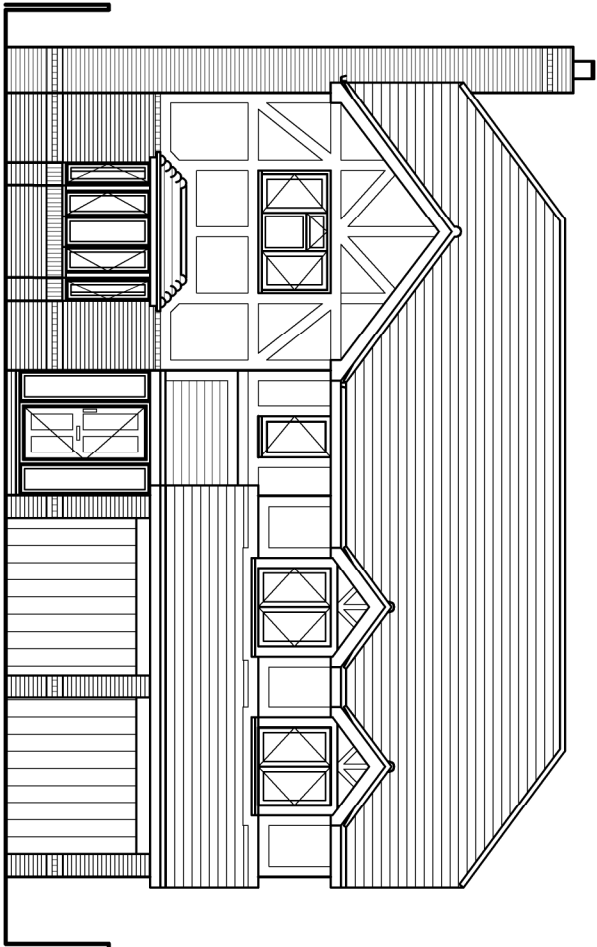

West Elevation

Client: Mr and Mrs Dyer
Project: 33 Willow Park
Haywards Heath
RH16 3UA
Drawing
Proposed Elevations

JTAJonathan Talley Architects Limited

Rev	Date/By	Revision Note
B	12.02.25	Minor alterations to patio
A	05.02.25	Planning Issue
A		

PLANNING

Drawing Number	Date
067-001-310 Rev B	January 2025
Scale	Paper Size
1:100	A3
Drawn	Checked
JT	JT

E-mail info@jtalimited.co.uk
Telephone 07956 870 079
Web www.jtalimited.co.uk

Jonathan Talley Architects Limited is a registered architect in England and Wales. Jonathan Talley Architects Limited is a limited liability company registered in England and Wales with registered number 1370271. Jonathan Talley Architects Limited is a company registered in England and Wales with registered number 1370271. Jonathan Talley Architects Limited is a company registered in England and Wales with registered number 1370271.