



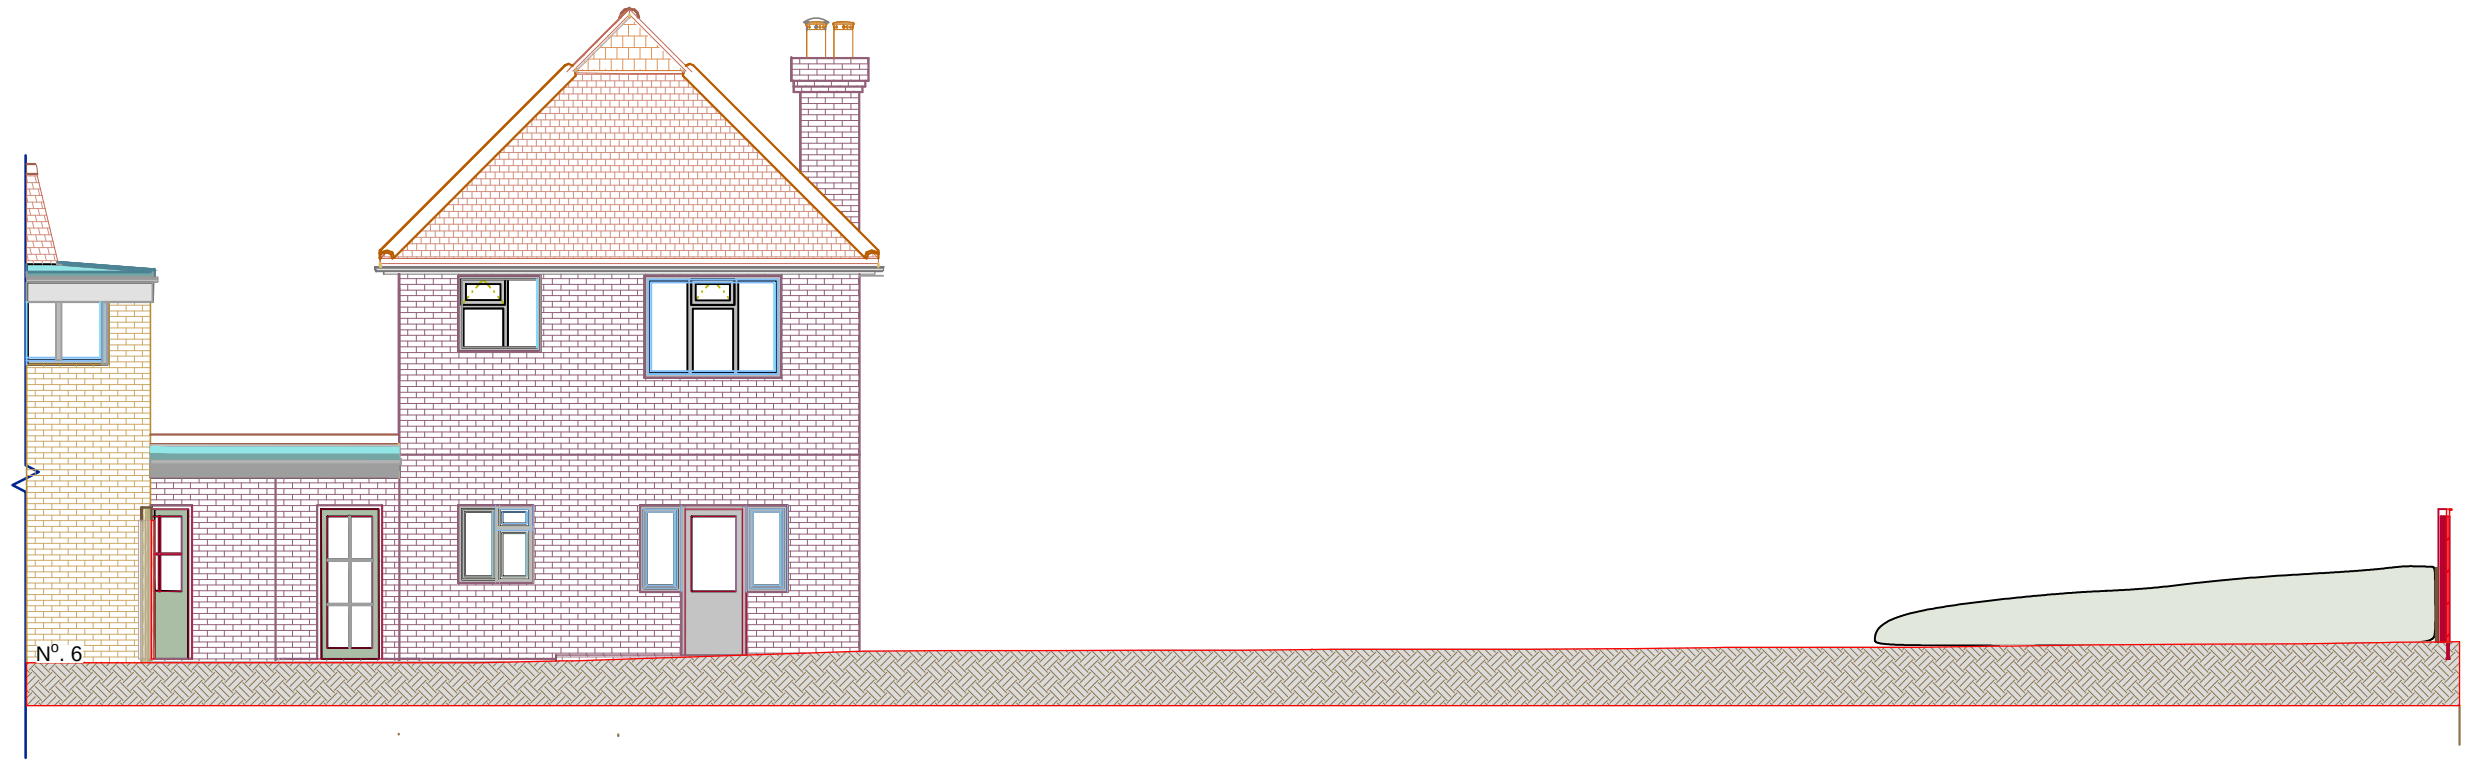

NORTH WEST ELEVATION EXISTING SCALE 1:100

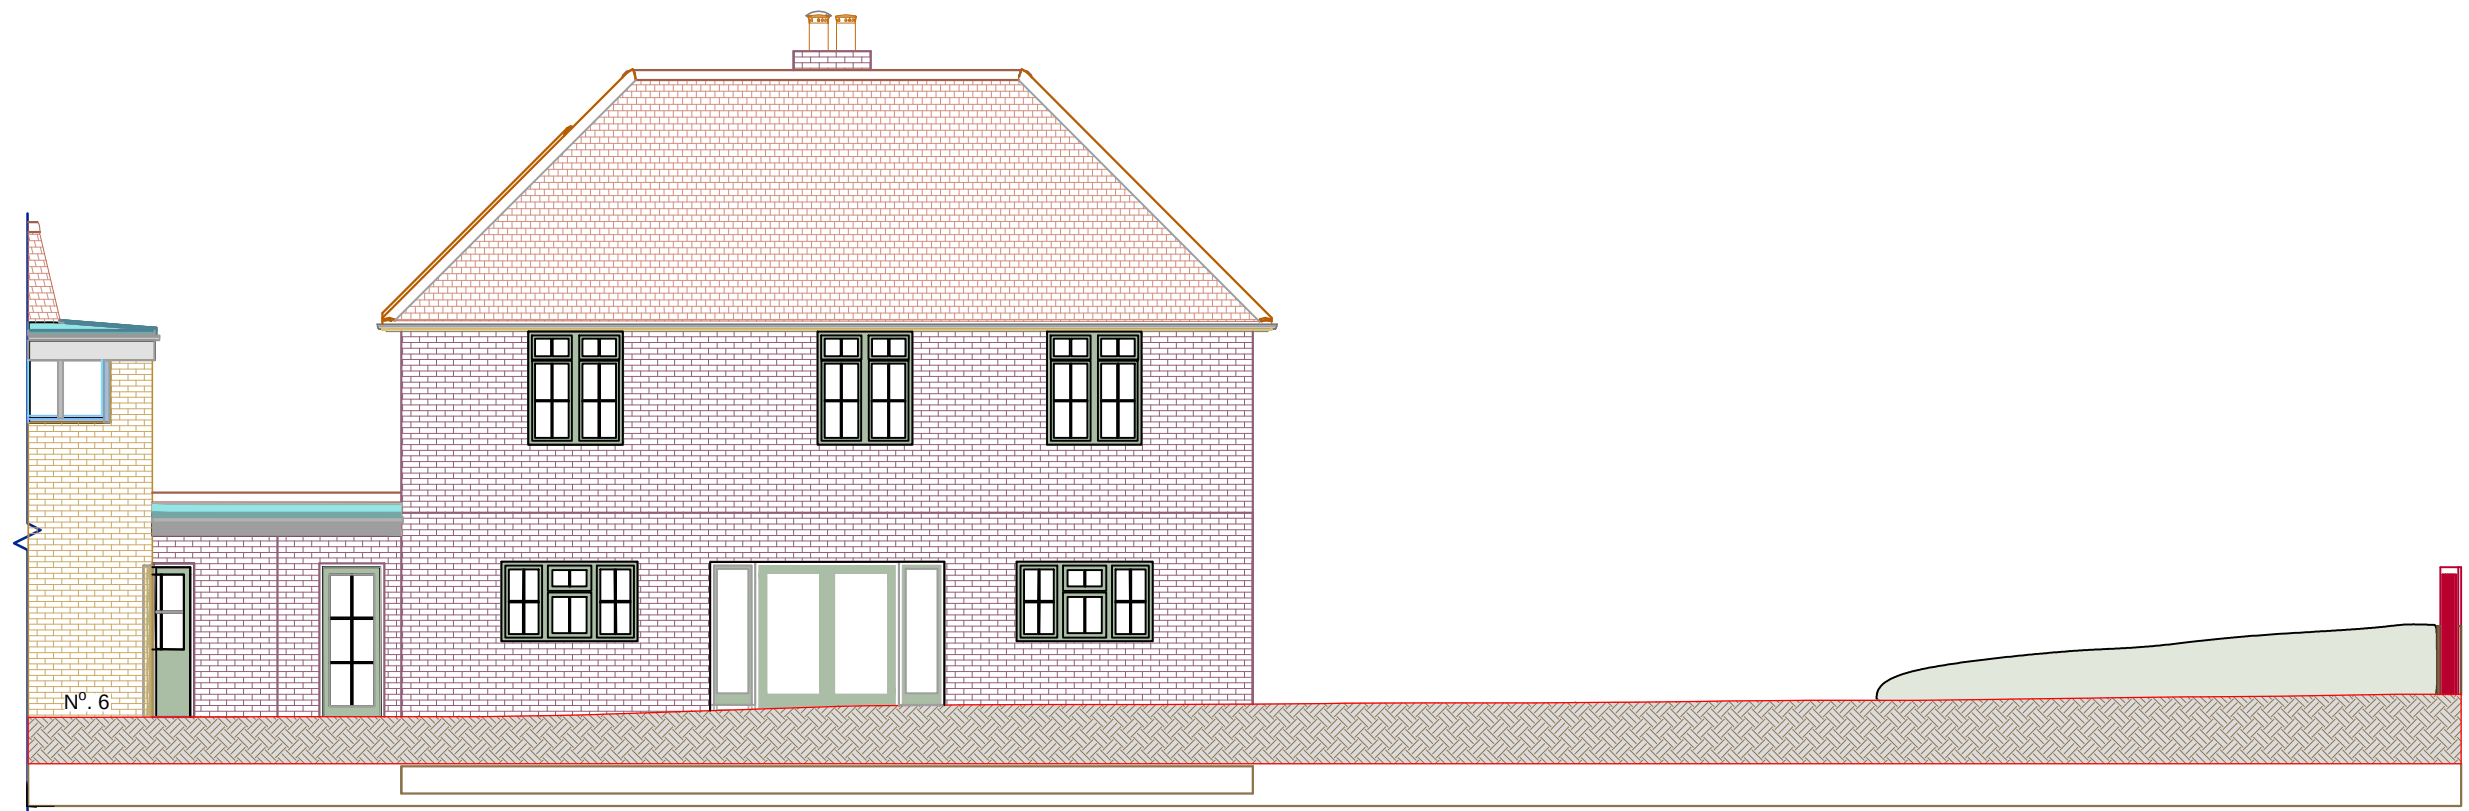

NORTH WEST ELEVATION PROPOSED SCALE 1:100

0 1m 2m
1 : 100

NOTE: For construction, all dimensions must be checked on site and not scaled from this drawing

Client Miss L Roberts	Site: 5 Meadow Lane Lindfield West Sussex RH16 2RJ	Project Title Two Storey Rear & Side Extension	Drawing Title: Elevations North West	Scale: 1:100
			Date: 07/04/2026	Paper Size A 3