





SOUTH WEST ELEVATION EXISTING SCALE 1:100

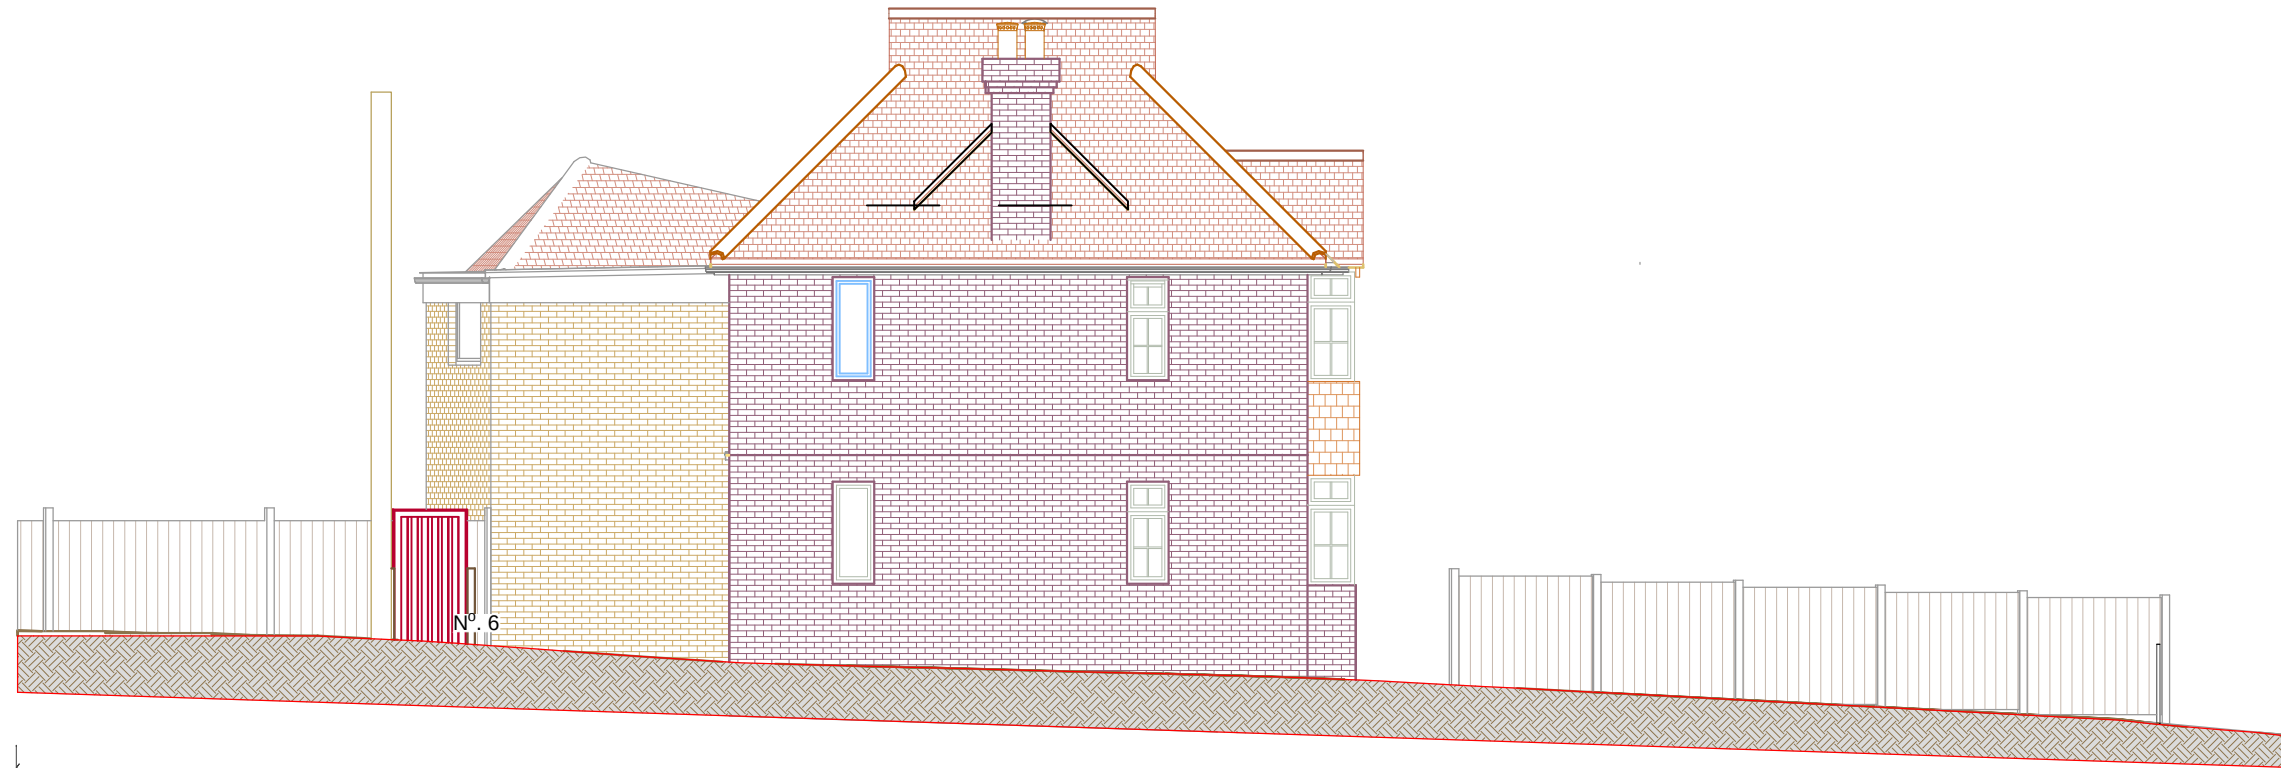

SOUTH WEST ELEVATION PROPOSED SCALE 1:100

 

NOTE: For construction, all dimensions must be checked on site and not scaled from this drawing

Client	Site:	Project Title	Drawing Title:	Scale:
Miss L Roberts	5 Meadow Lane Lindfield West Sussex RH16 2RJ	Two Storey Rear & Side Extension	Elevations South West	1:100
			Date:	Paper Size
			07/04/2026	A 3