



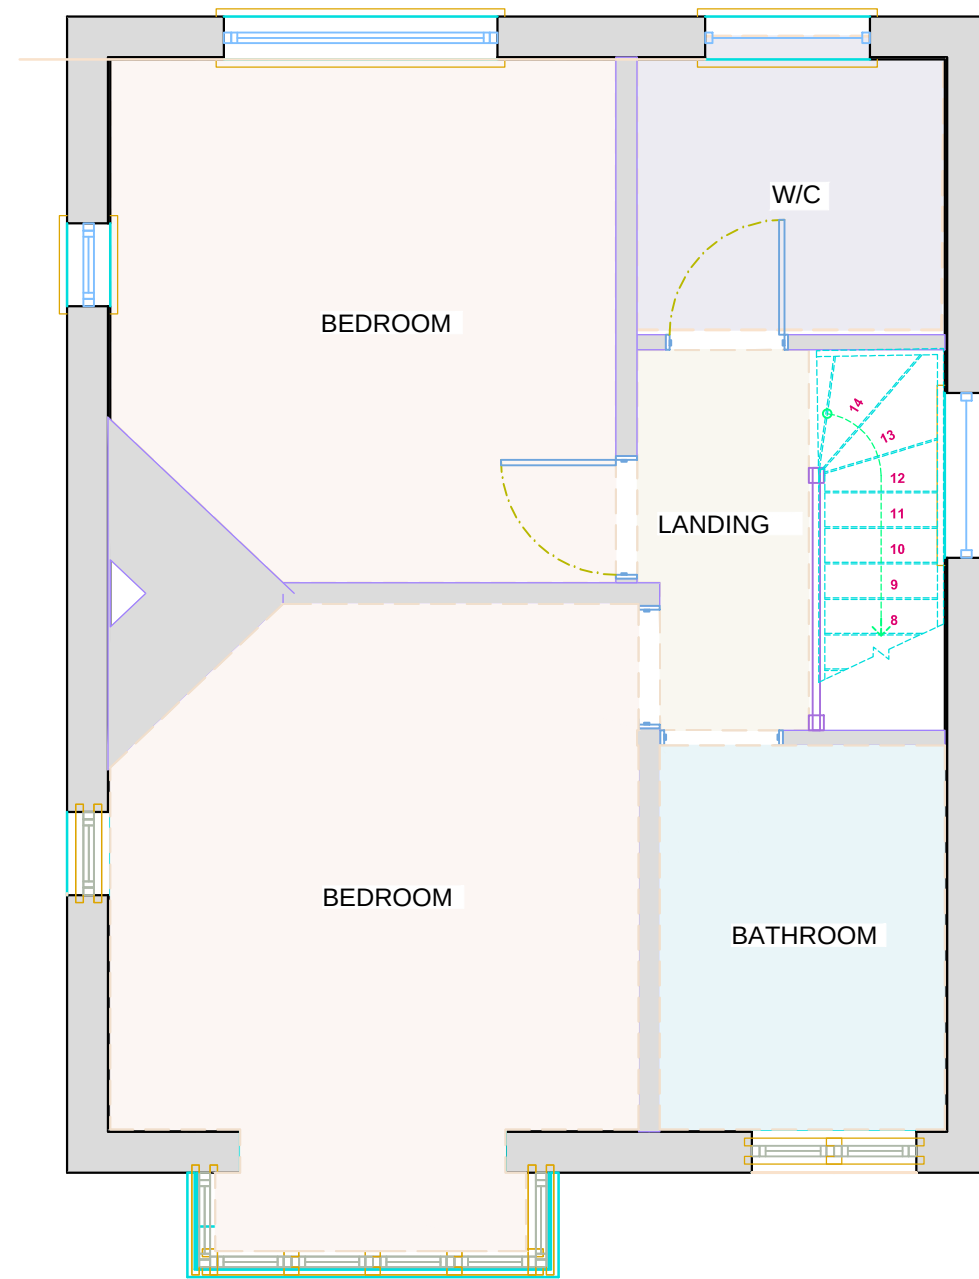

FIRST FLOOR PLAN EXISTING SCALE 1:50

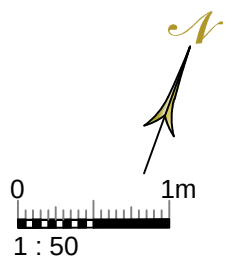

NOTE: Insulation may be omitted for clarity of illustration - see specification document

NOTE: For construction, all dimensions must be checked on site and not scaled from this drawing

Client	Site:	Project Title	Drawing Title:	Scale:
Miss L Roberts	5 Meadow Lane Lindfield ---- West Sussex RH16 2RJ	Two Storey Rear & Side Extension	First Floor Plan Existing	1:50
			Date:	Paper Size
			07/04/2026	A 3