



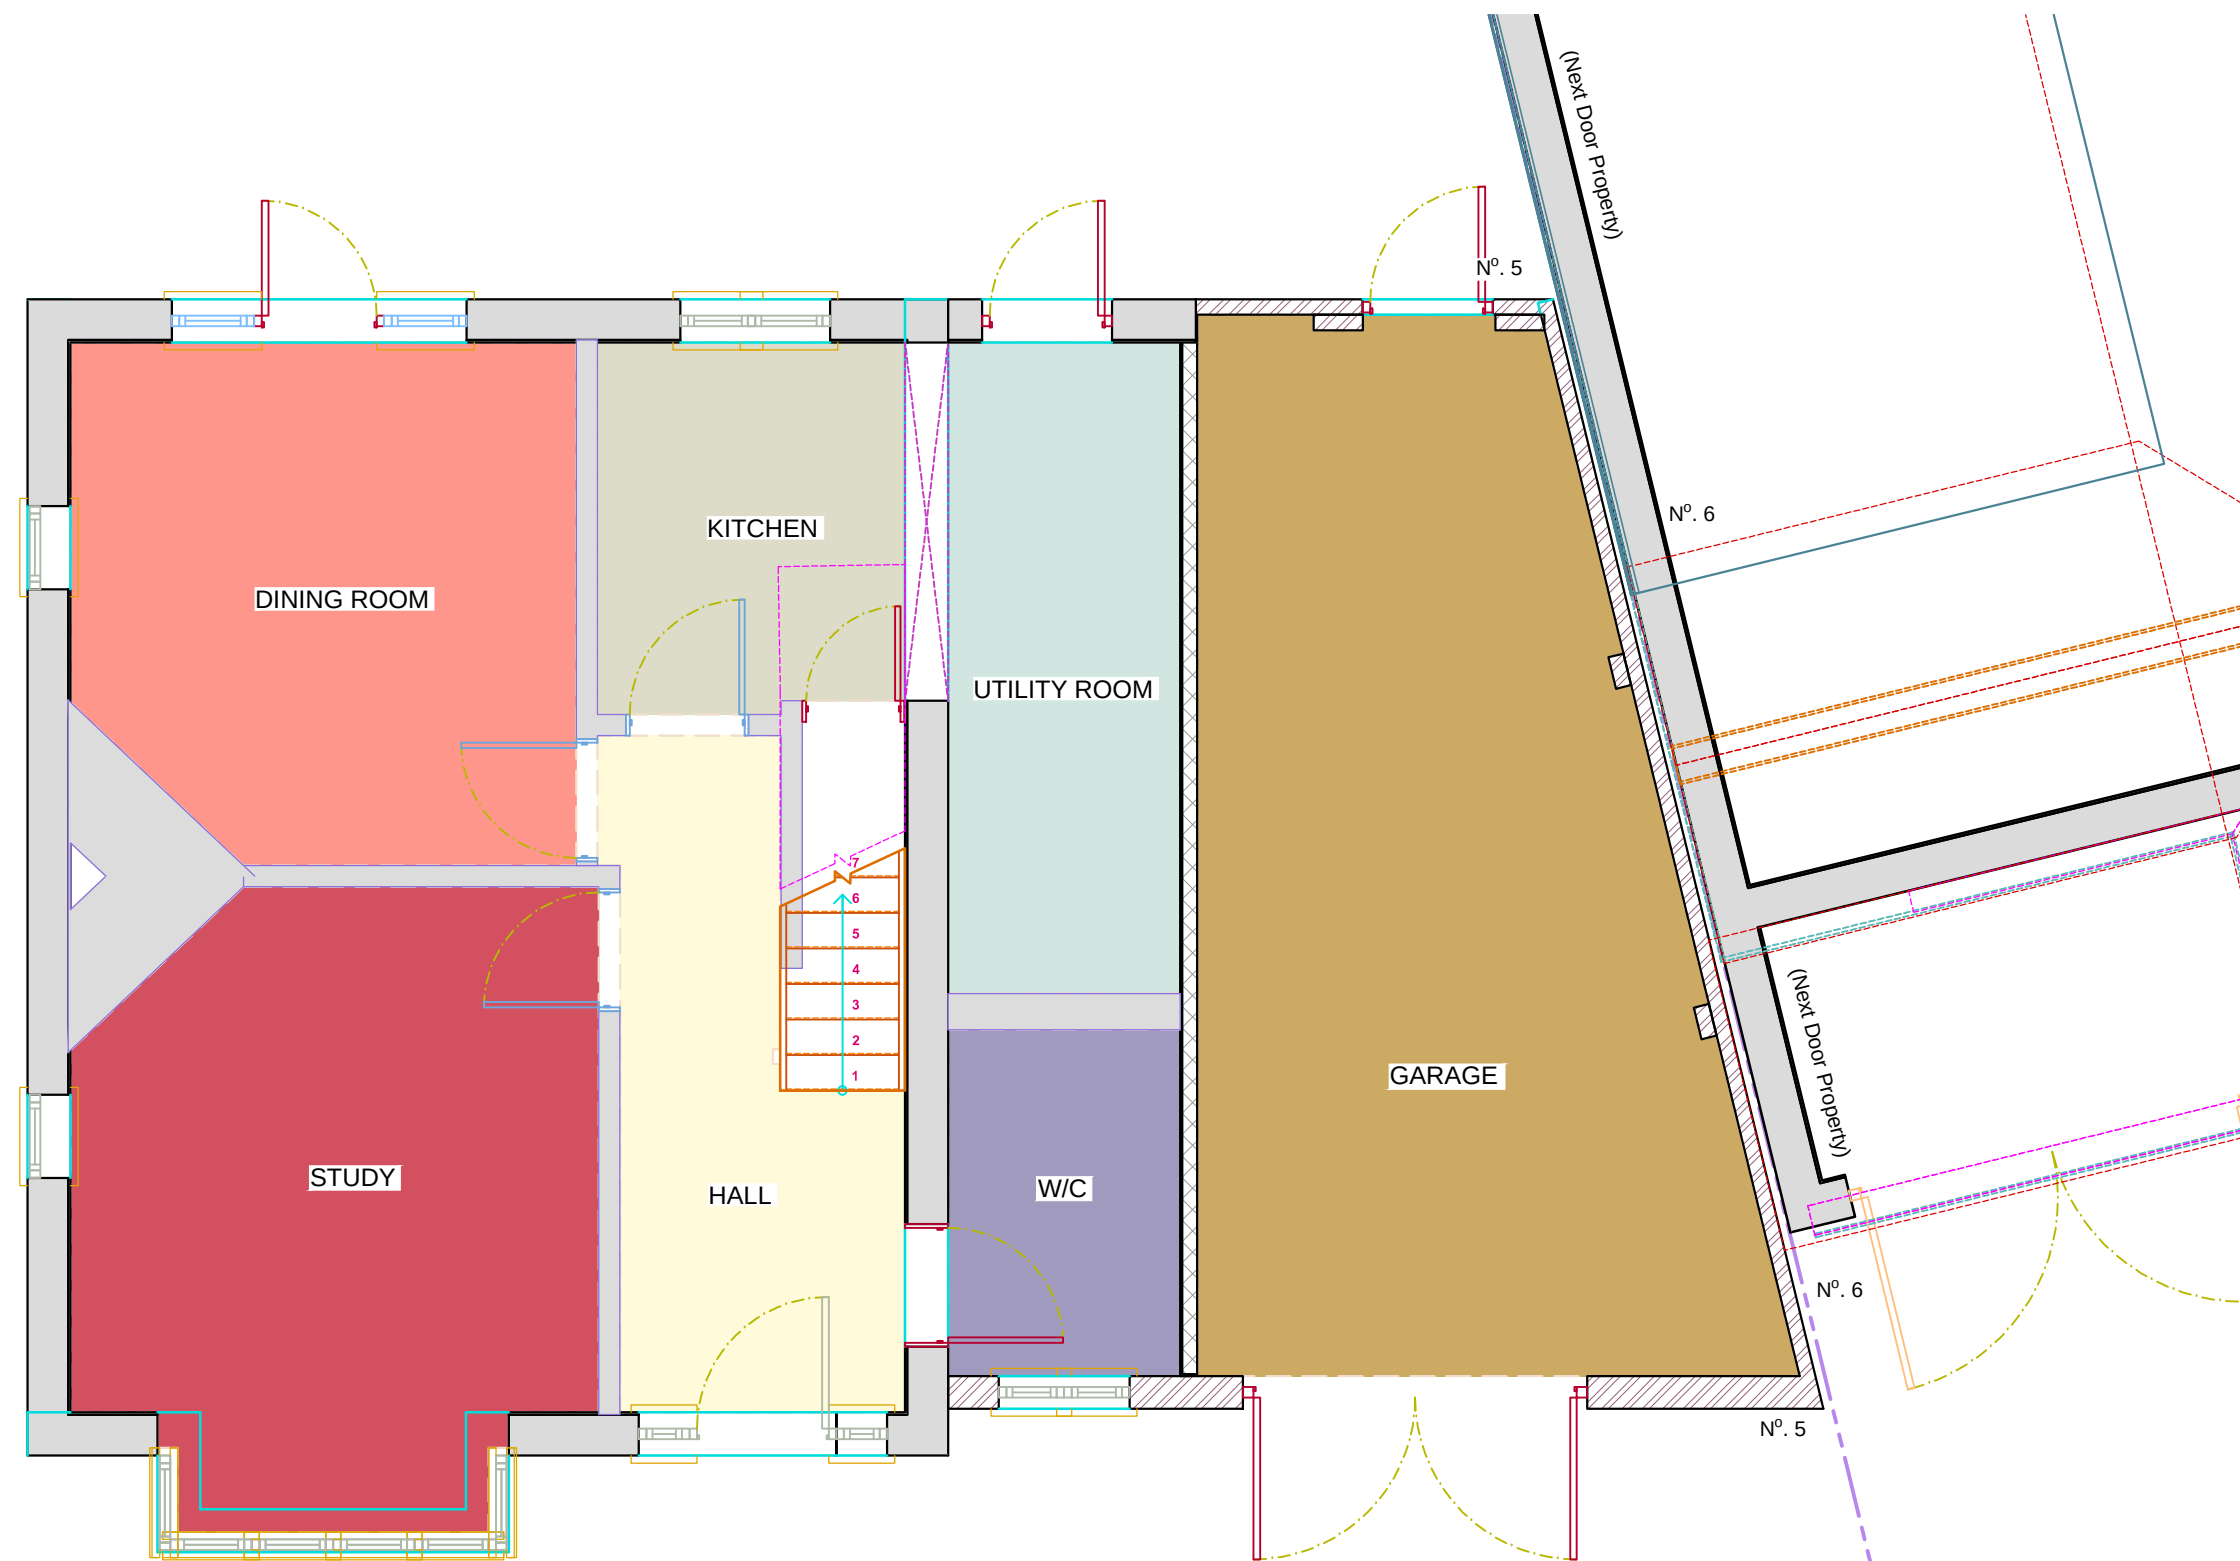

GROUND FLOOR PLAN EXISTING SCALE 1:50

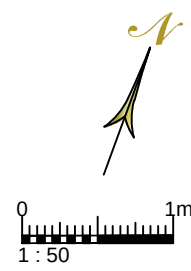

**NOTE:** For construction, all dimensions must be checked on site and not scaled from this drawing

|                |                                                    |                                     |                            |            |
|----------------|----------------------------------------------------|-------------------------------------|----------------------------|------------|
| Client         | Site:                                              | Project Title                       | Drawing Title:             | Scale:     |
| Miss L Roberts | 5 Meadow Lane<br>Lindfield<br>West Sussex RH16 2RJ | Two Storey Rear<br>& Side Extension | Ground Floor Plan Existing | 1:50       |
|                |                                                    |                                     | Date:                      | Paper Size |
|                |                                                    |                                     | 07/04/2026                 | A 3        |