


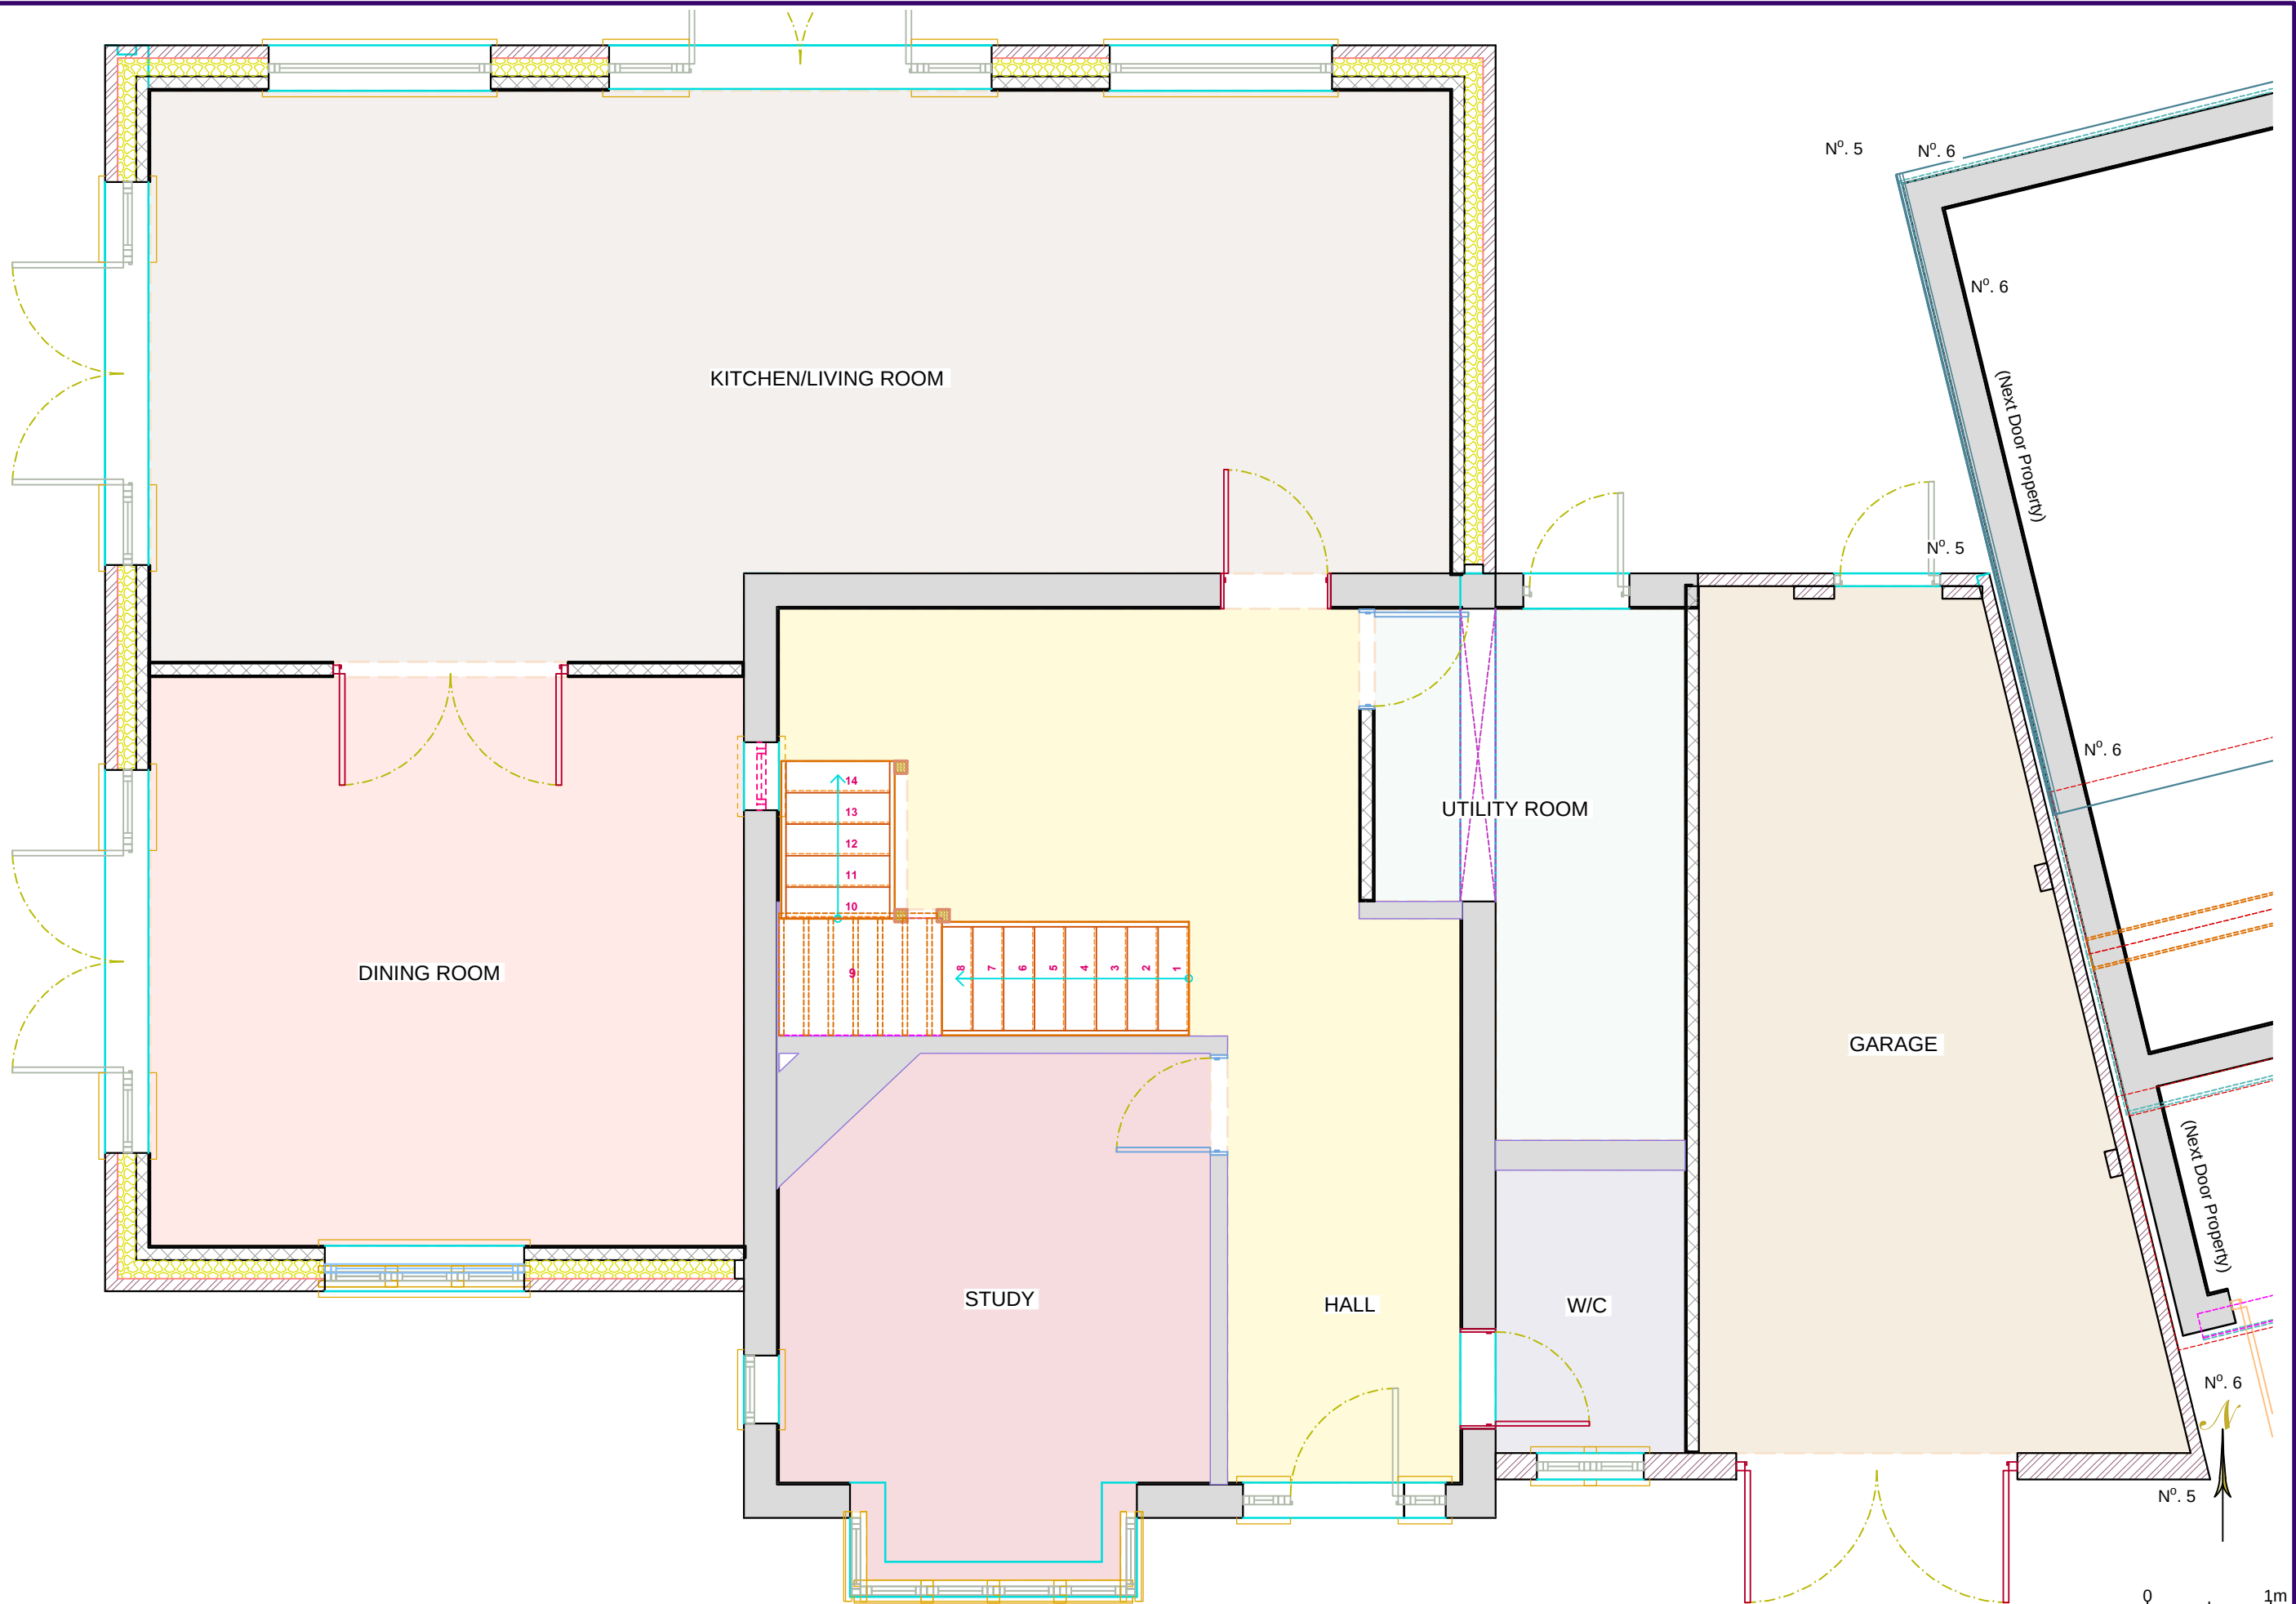

NOTE: For construction, all dimensions must be checked on site and not scaled from this drawing

GROUND FLOOR PLAN PROPOSED SCALE 1:50

Client	Site:	Project Title	Drawing Title:	Scale:
Miss L Roberts	5 Meadow Lane Lindfield West Sussex RH16 2RJ	Two Storey Rear & Side Extension	Ground Floor Plan Proposed	1:50
			Date:	Paper Size
			07/04/2026	A 3