




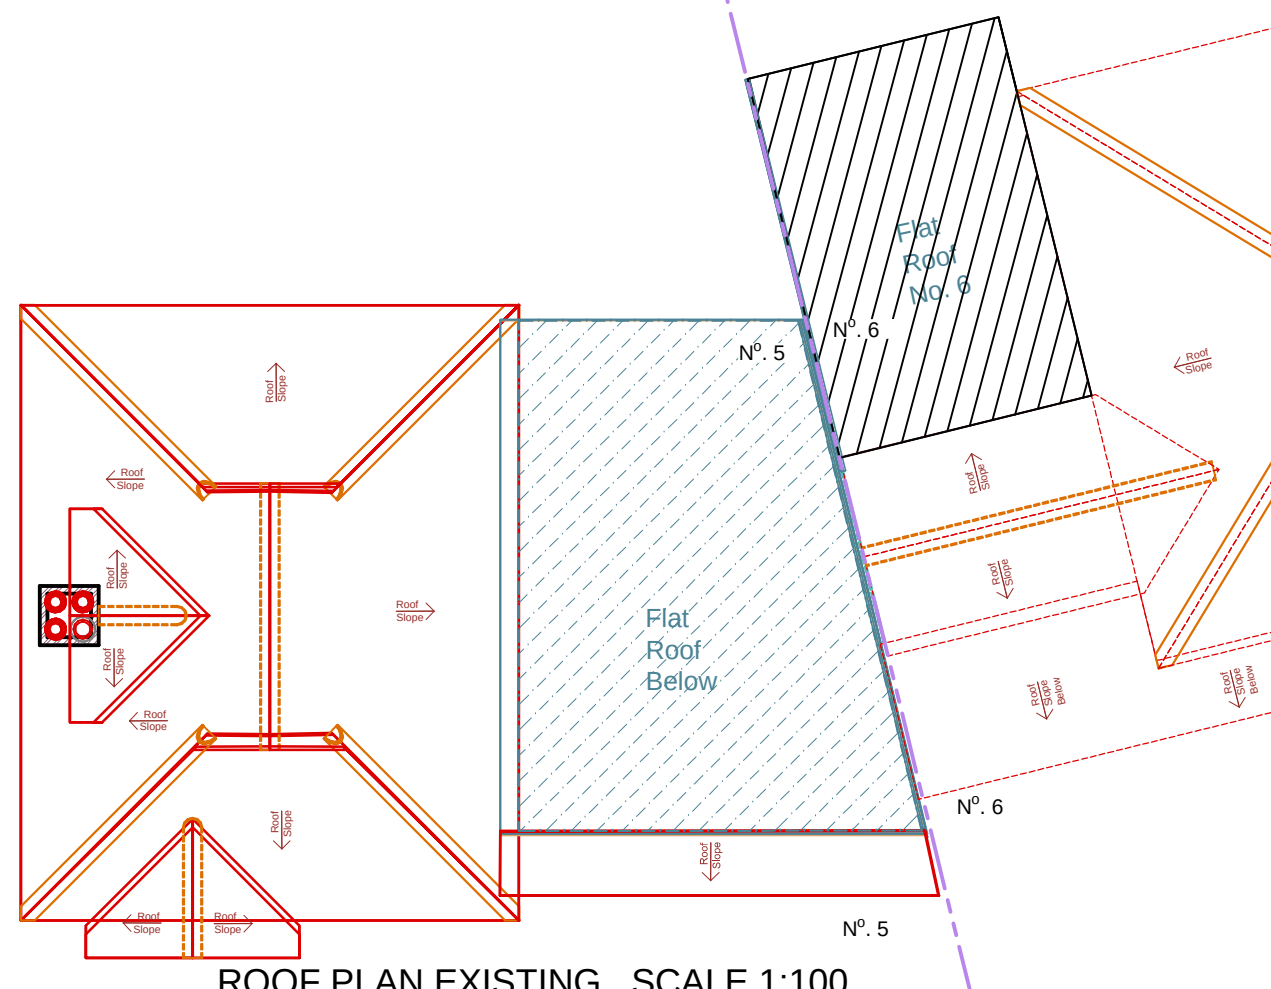

ROOF PLAN EXISTING SCALE 1:100

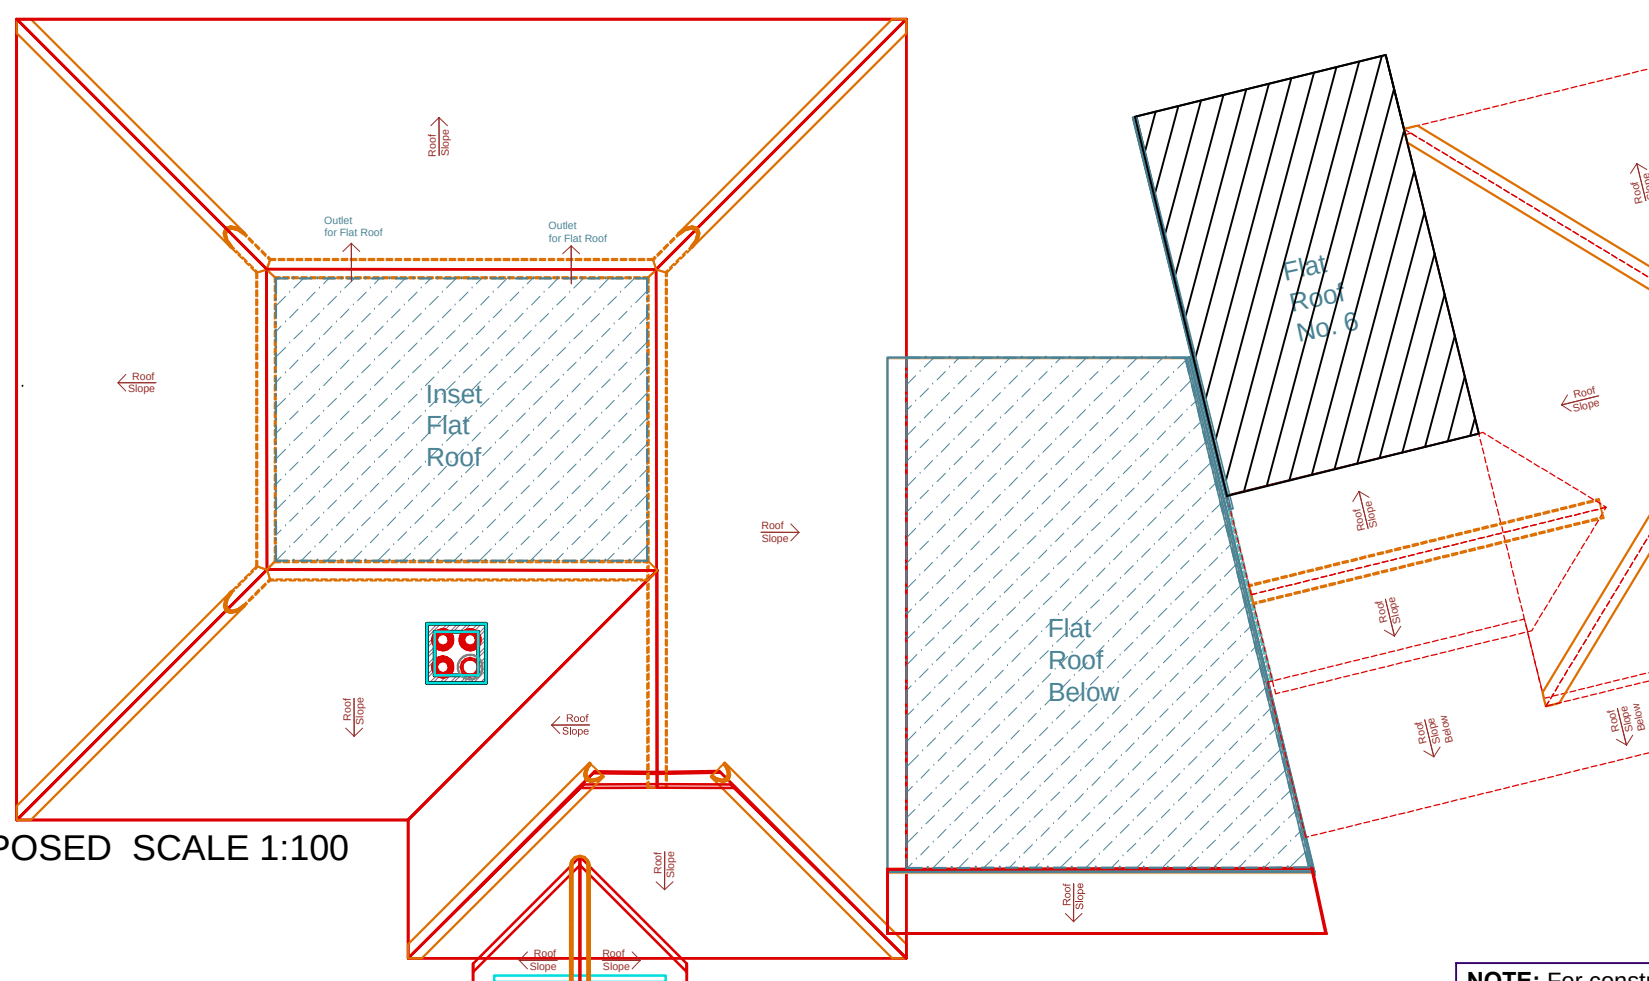

ROOF PLAN PROPOSED SCALE 1:100

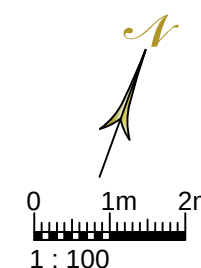

NOTE: For construction, all dimensions must be checked on site and not scaled from this drawing

Client	Site:	Project Title	Drawing Title:	Scale:
Miss L Roberts	5 Meadow Lane Lindfield West Sussex RH16 2RJ	Two Storey Rear & Side Extension	Roof Plans	1:100
		Date:	Paper Size	
		07/04/2026	A 3	