


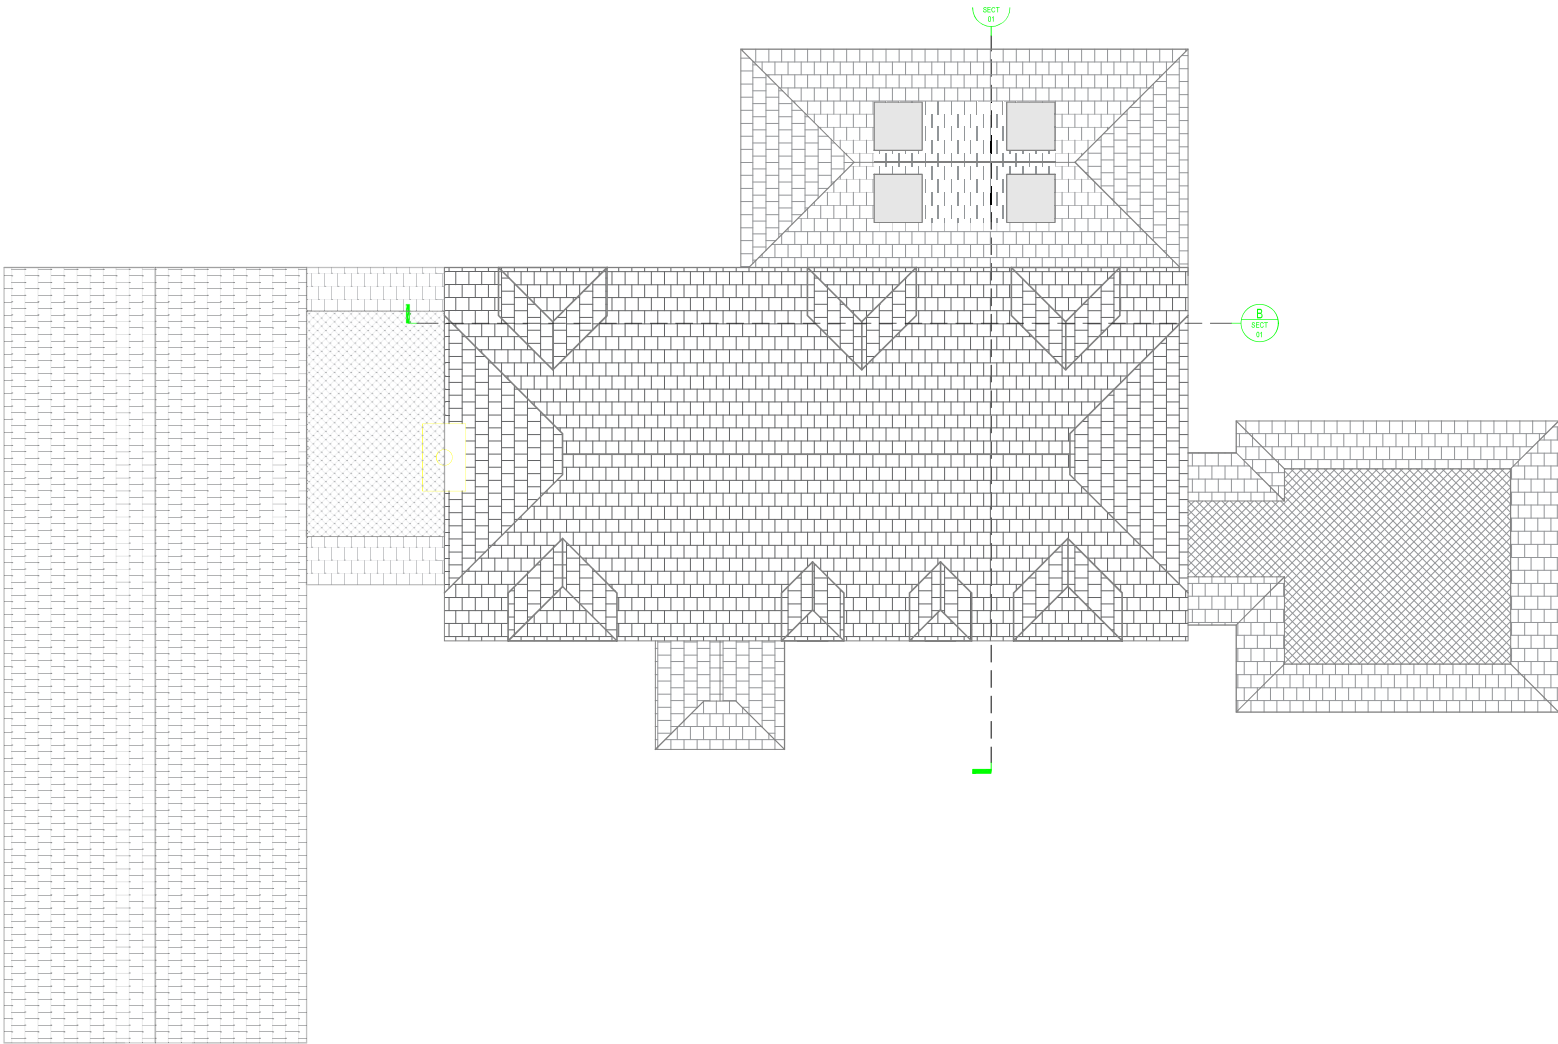

ROOF PLAN 1:100 @A3

SKETCH
DRAWING

NOTES:

~ Copyright of this drawing remains the property of
Buchan Rum Architects Limited and should not be reproduced
in full or parts or re-issued without written permission
from Buchan Rum Architects

~ These drawings must be read in conjunction
with the structural engineers drawings & details,
and with all other consultants, sub-contractor
and specialist's drawings & details.

~ All dimensions are in millimetres, unless
stated otherwise,

~ All goods materials workmanship to conform with current
building regulations BSS and COP's.

~ All dimensions must be checked on site,
and any discrepancies verified with the architect.

~ Do not scale from the drawing

~ Any discrepancies between the drawings,
details and specification must be reported to
the architect immediately before work is put in hand,

~ All works to be carried out in full accordance with
current Building Regulations, British Standards
and all Health & Safety Regulations

~ If in doubt please ask.

rev.

date

comment

amendments

Client

Site address

Walstead Place Farmhouse
Extension

Job Title

Extension and refurbishment

Proposed Roof Plan

BUCHAN RUM

9 SAVILL ROAD
LINDFIELD
WEST SUSSEX RH162NY

E : info@buchanrumarchitecture.co.uk

Scale

1:200

Size

A3

Drn By

BR

Drawing number.

25_107_PL_110

Rev.

00