


Scale 1:50

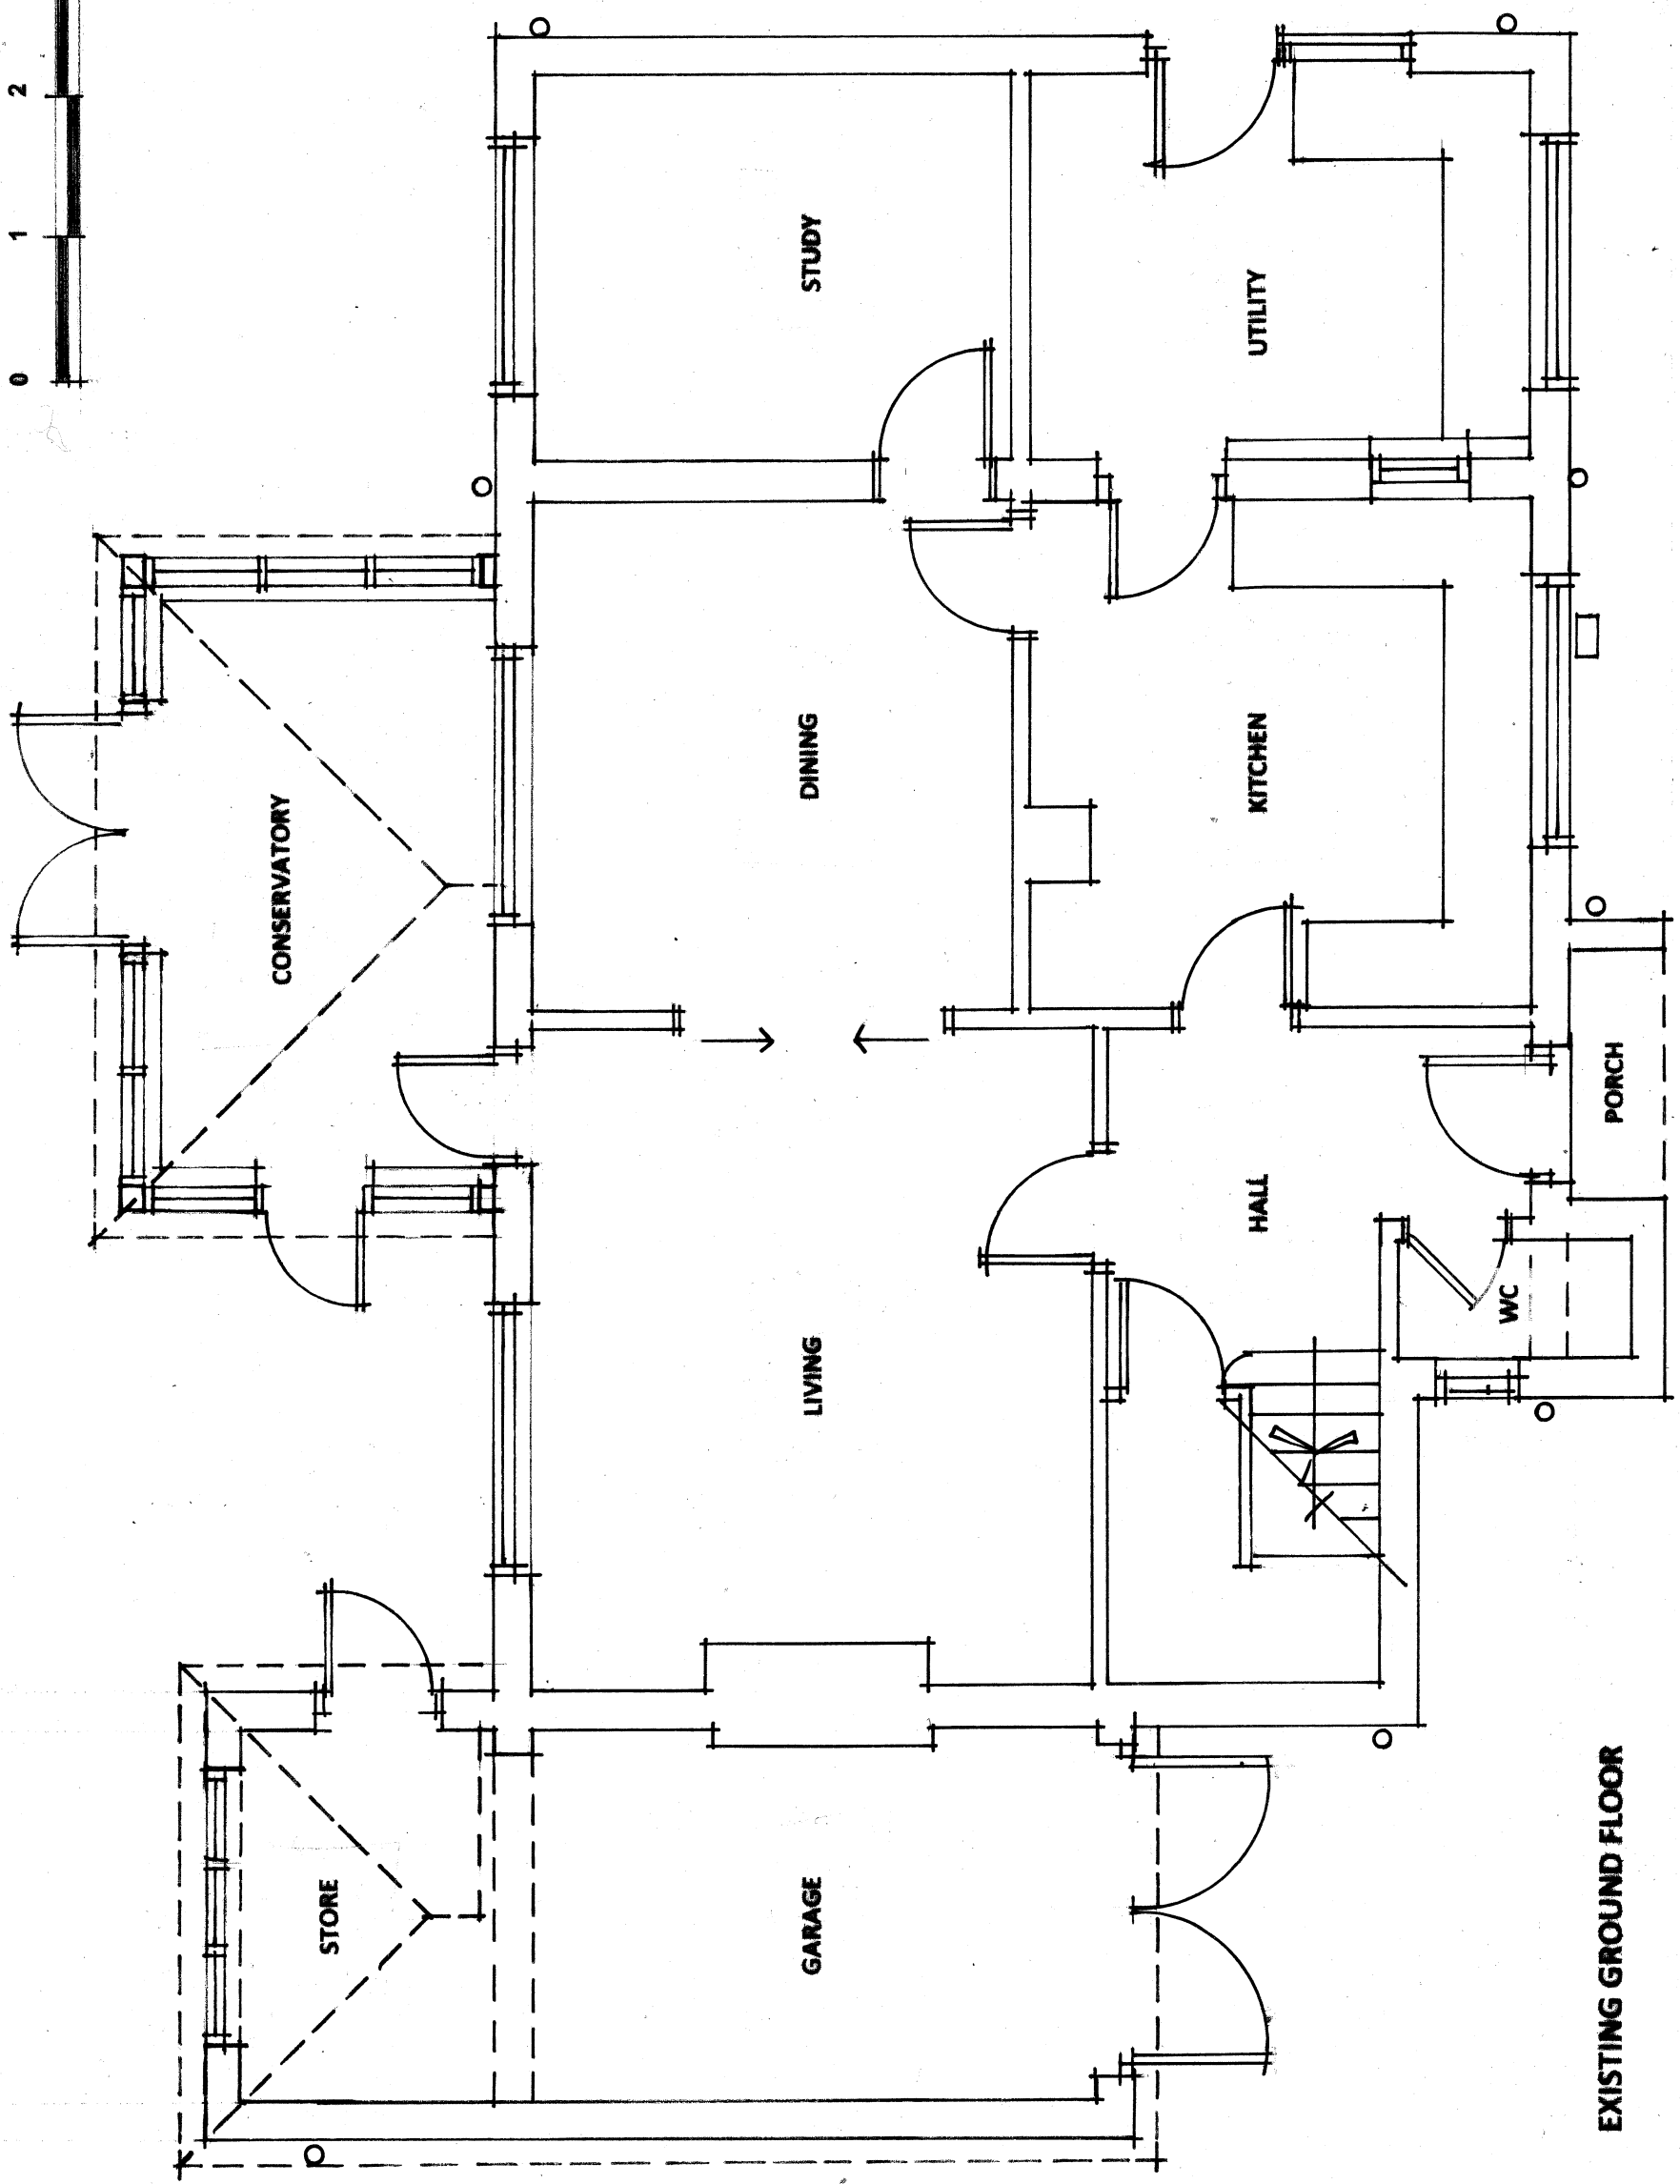

**richard ewen architects**  
The Moat House, 38A Beacon Road, Ditchling,  
Hassocks, West Sussex, BN6 8UZ  
Tel/Fax: 01273 845096 Mobile: 07966 261660  
email: [info@richardewenarchitects.co.uk](mailto:info@richardewenarchitects.co.uk)

|                        |                                                     |
|------------------------|-----------------------------------------------------|
| Client:                | Mr James Benson                                     |
| Project:               | 42 Covert Mead, Handcross,<br>West Sussex, RH17 6DP |
| Title:                 | Existing Ground Floor Plan<br>1:50 scale @ A3       |
| Scale: 1:50            | Date: 22 <sup>nd</sup> September 2025               |
| Dwg. No:<br>REA/704/03 | Rev:                                                |

Planning Application to MSDC