




FRONT ELEVATION






REAR ELEVATION

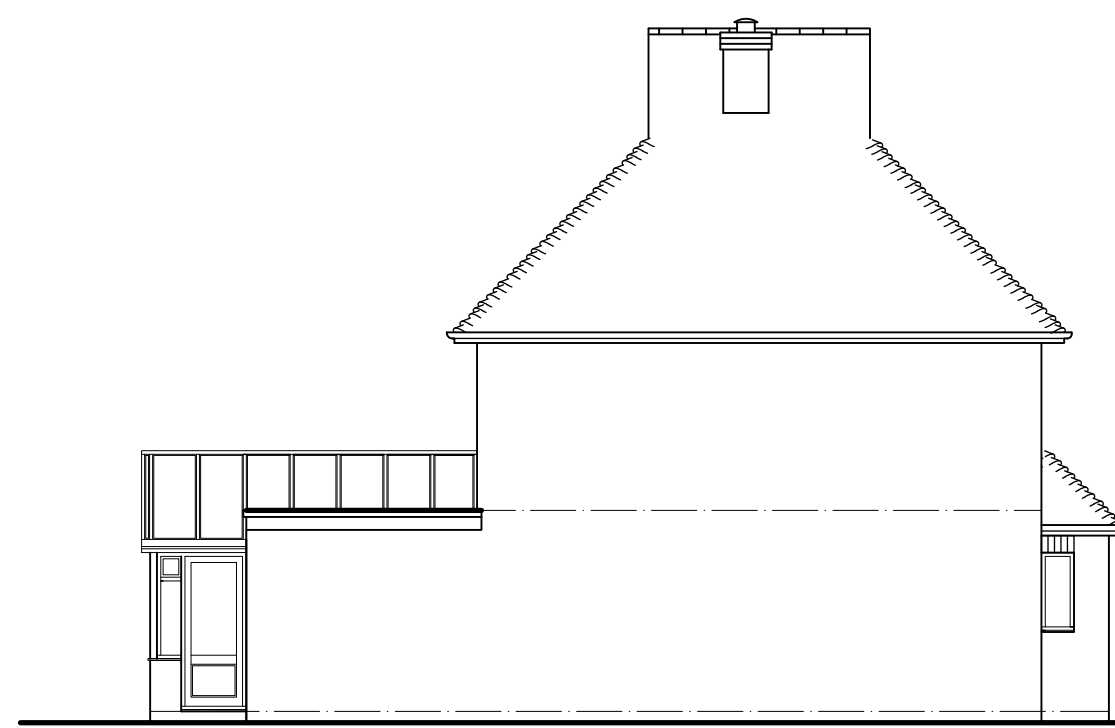

SIDE ELEVATION



SIDE ELEVATION

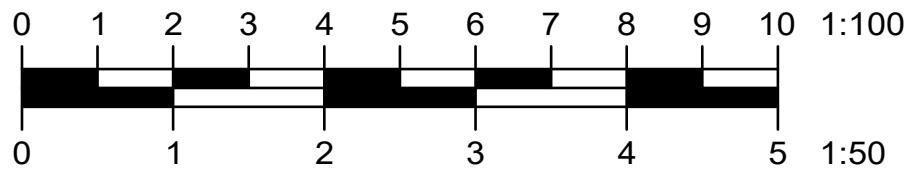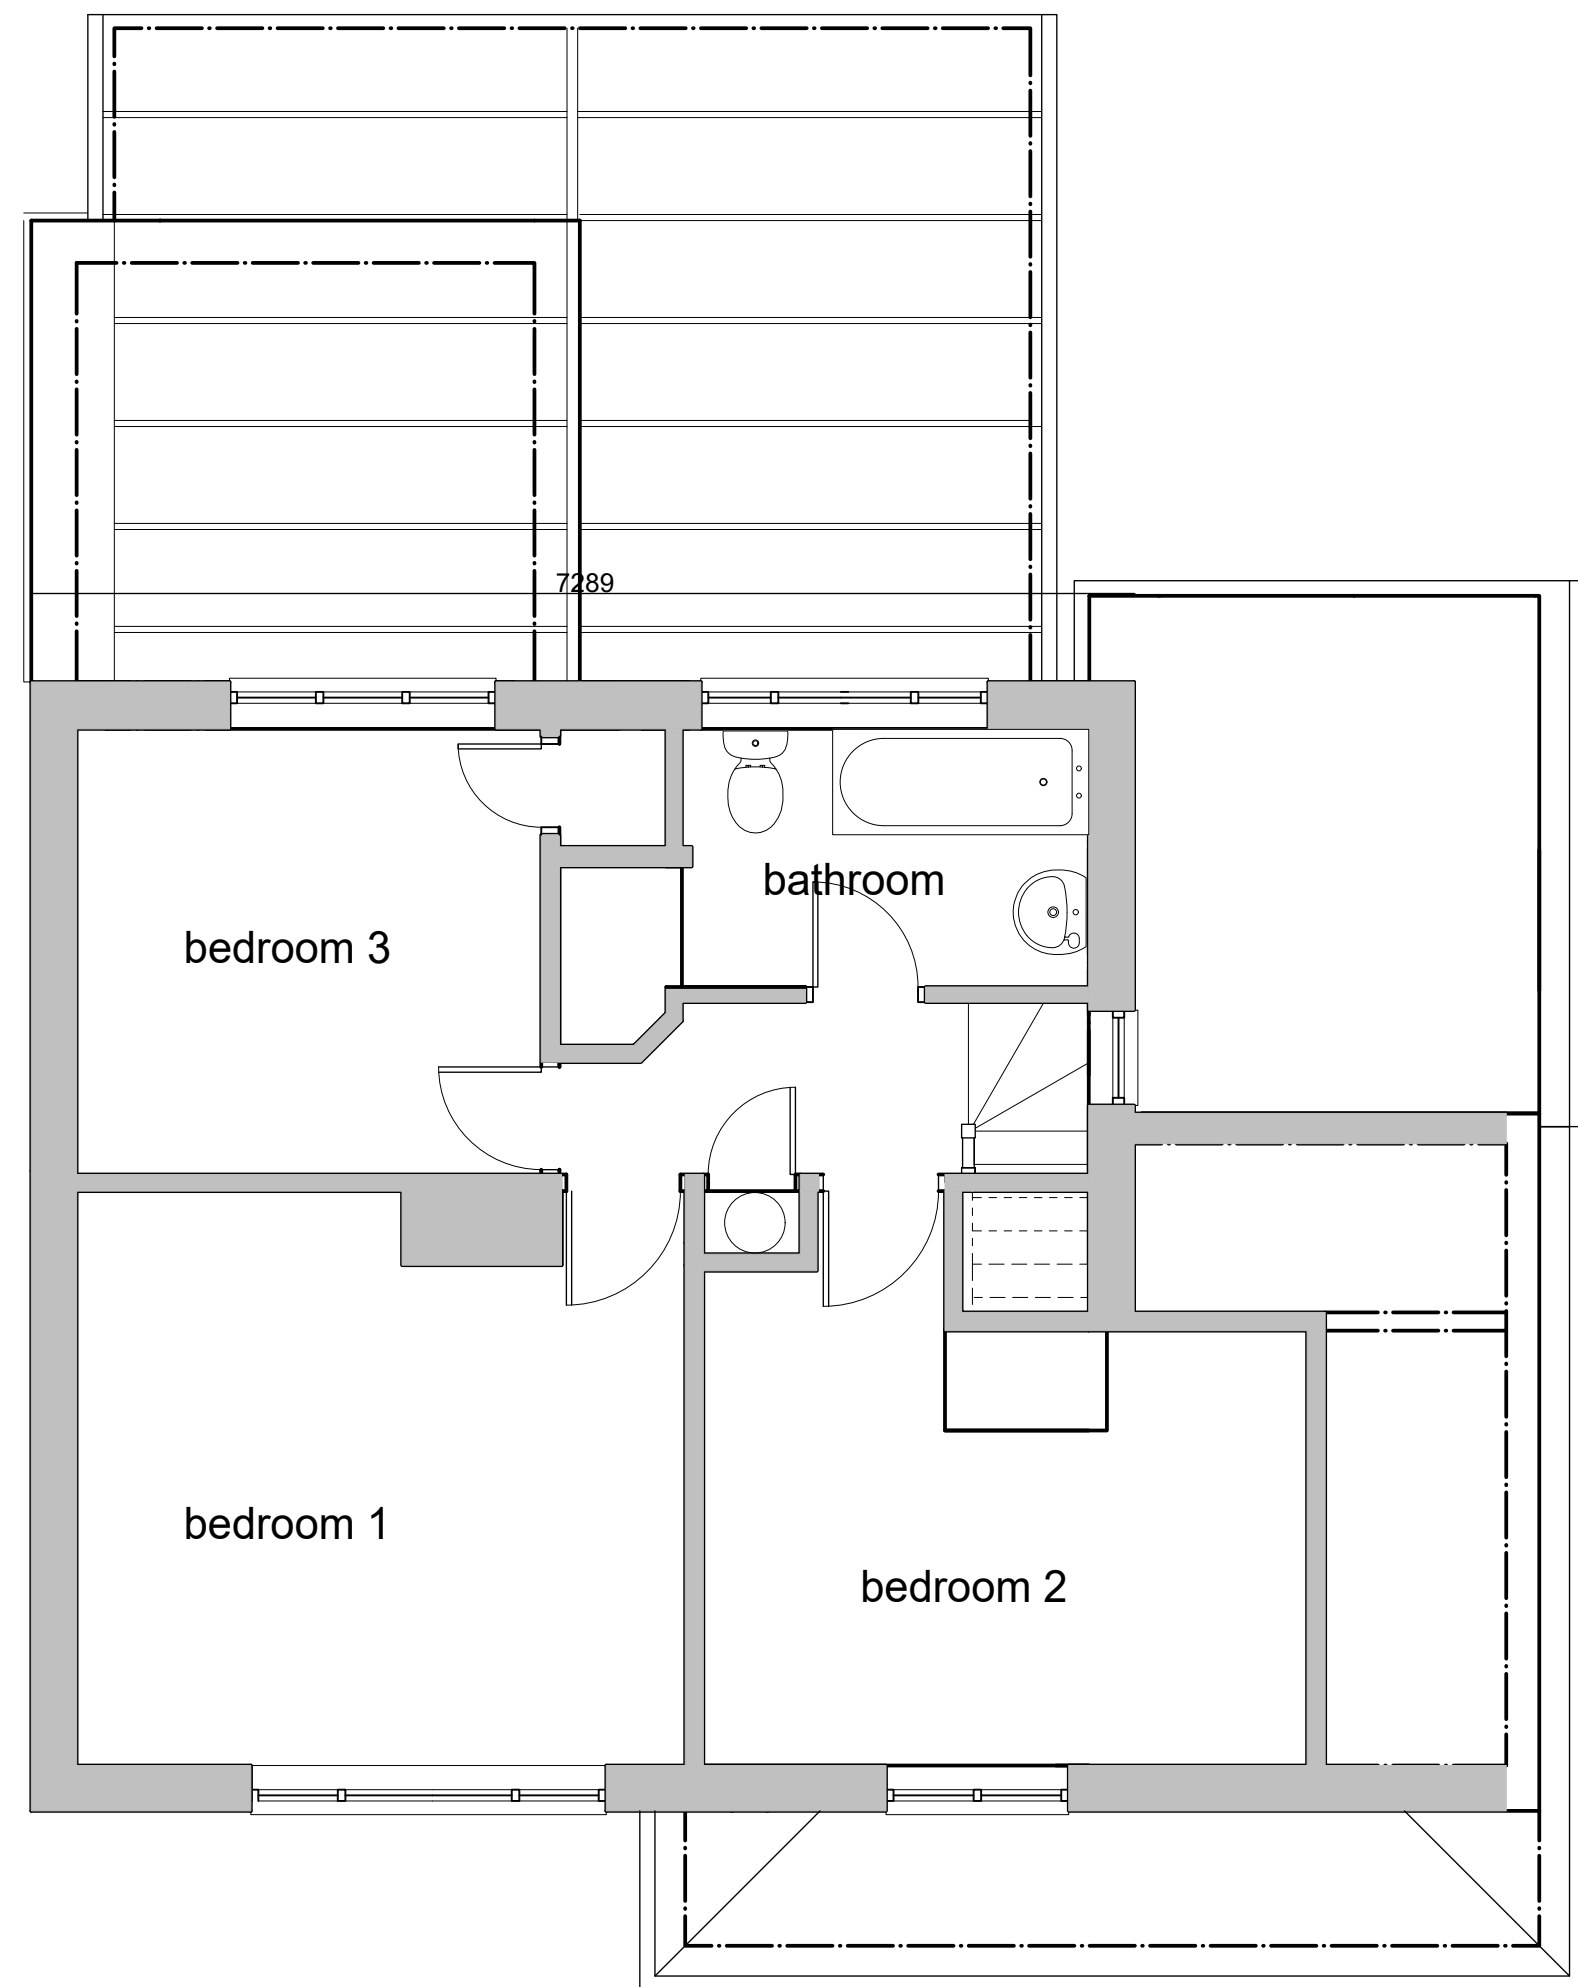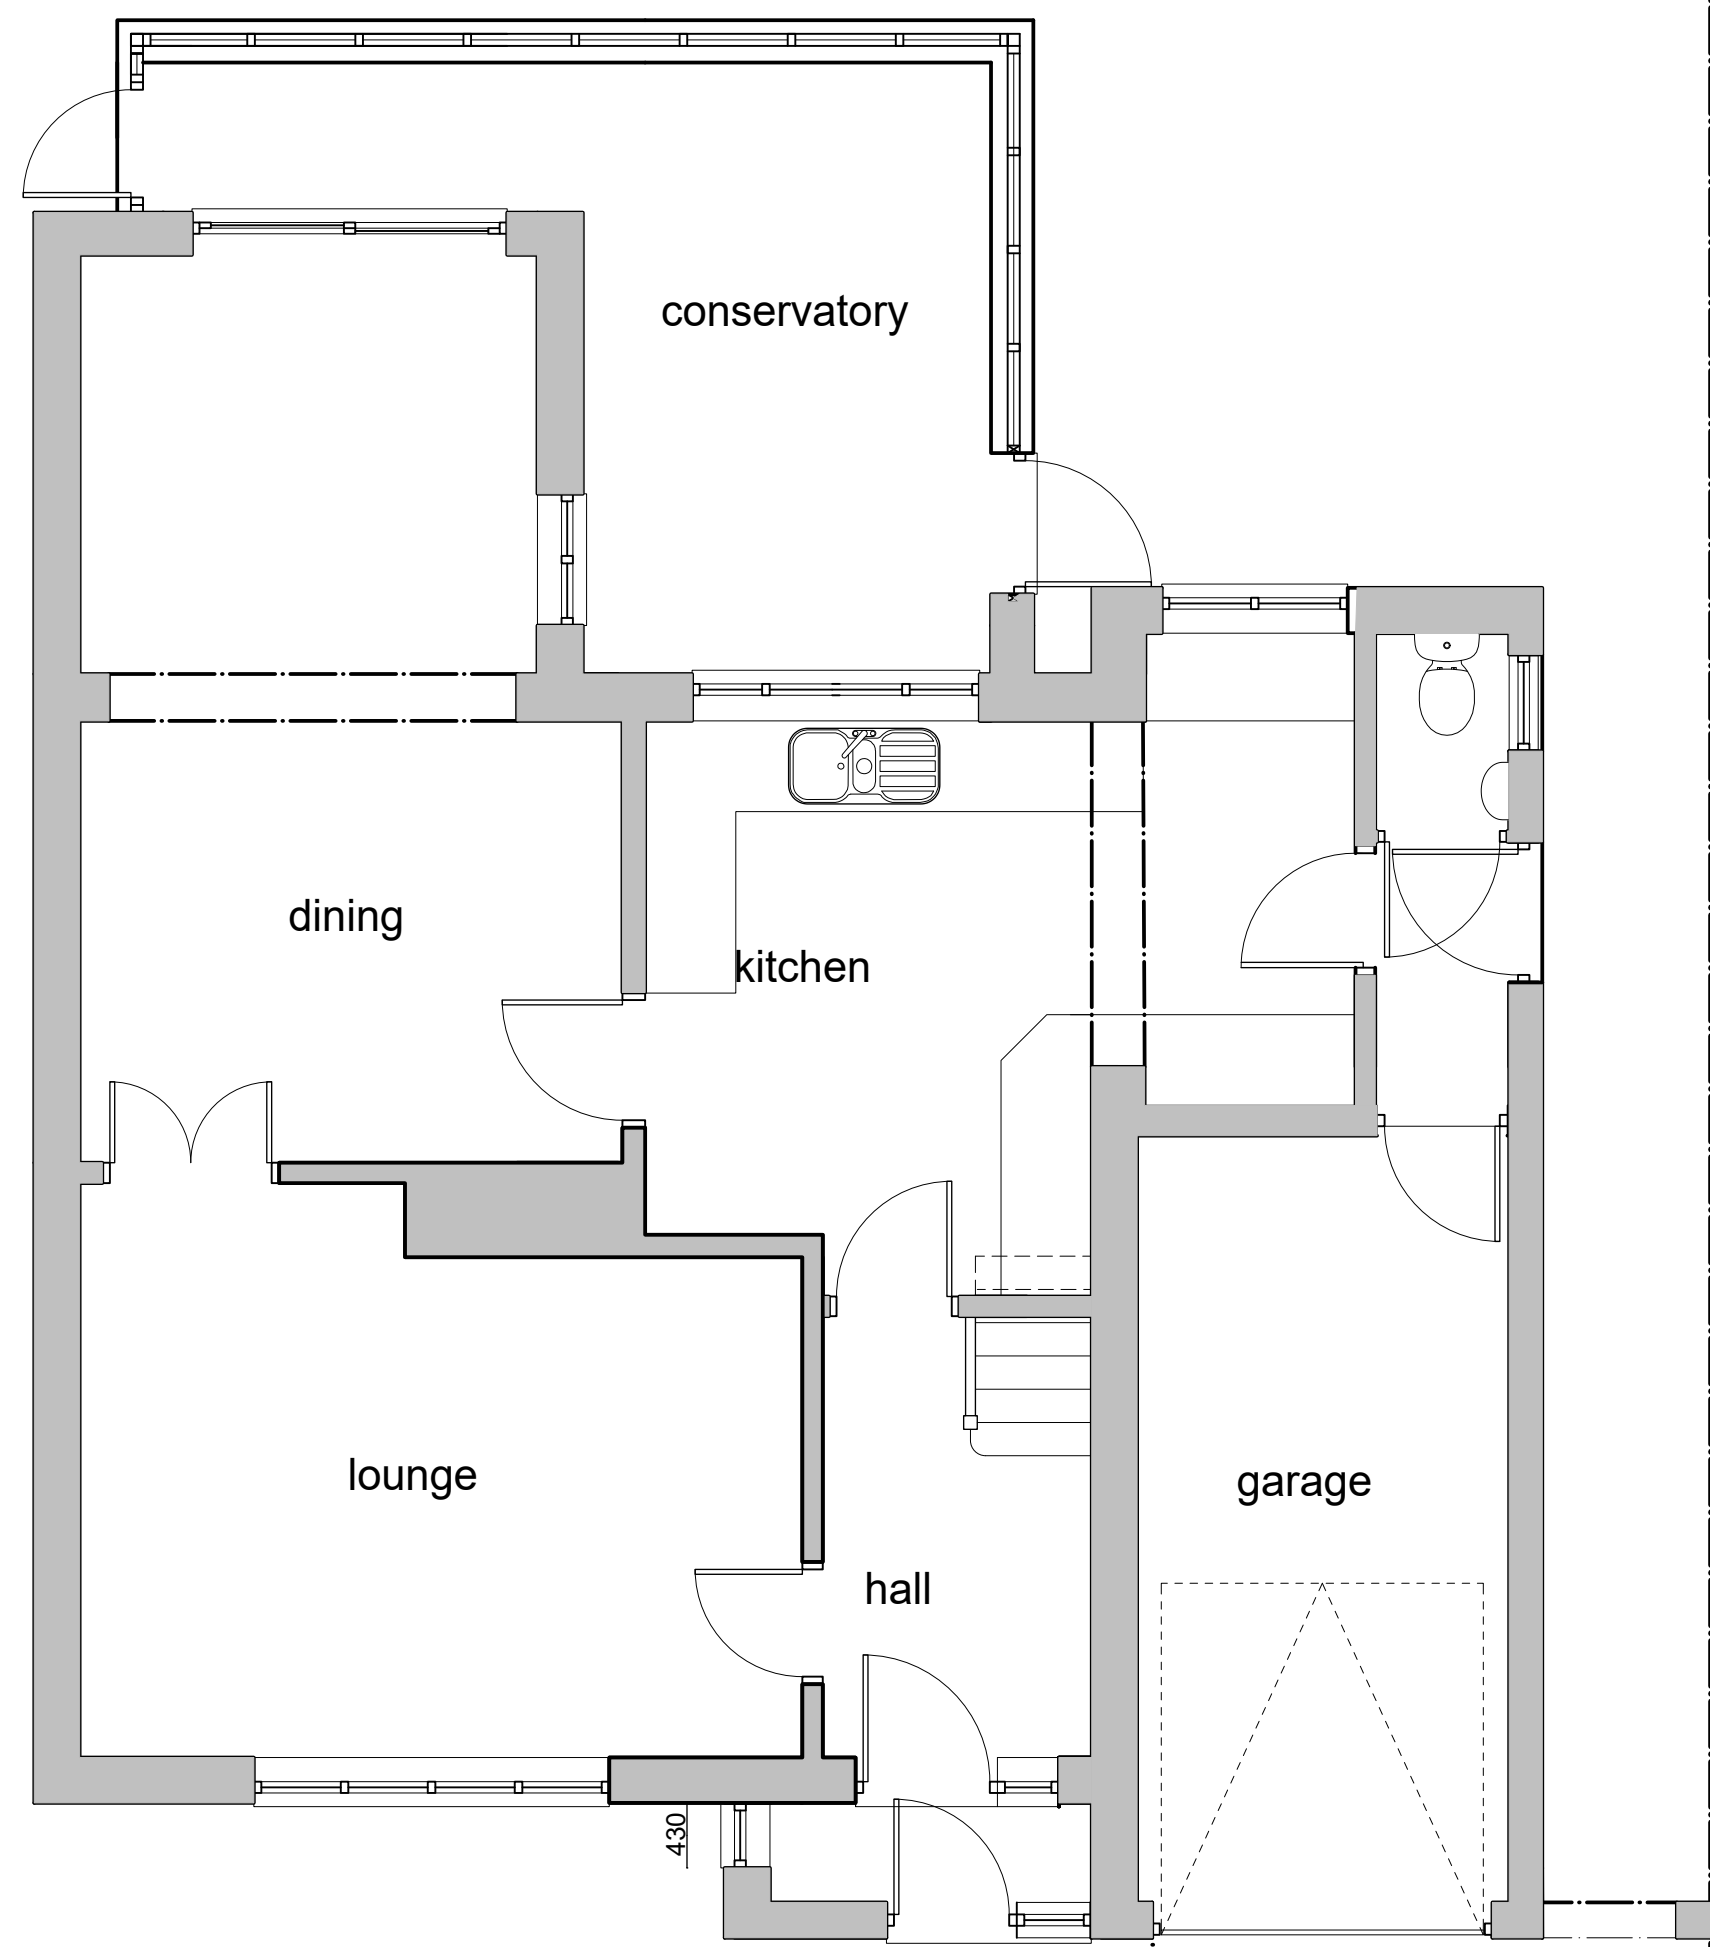

A	Date	Revisions

© copyright
Les Humphrey Associates
Architecture · Chartered Surveyors · Designers

The Studio - The Rocks
Ivy Dene Lane
Ashurst Wood
West Sussex RH19 3TN
telephone: 01342 315206 fax: 01342 313984
email: les@leshumphreyassociates.co.uk



Client
MR & MRS PEREIRA

Job Title
**149, Imberhorne Lane,
East Grinstead,
West Sussex,
RH19 1RP**

Drawing Title
**DETAILS OF EXISTING
BUILDING**

Scale
1 : 50 & 1 : 100

Date
06-05-2025

Drawn by
lah

Dwg. No.	Rev
60525-01	