





FRONT ELEVATION



REAR ELEVATION



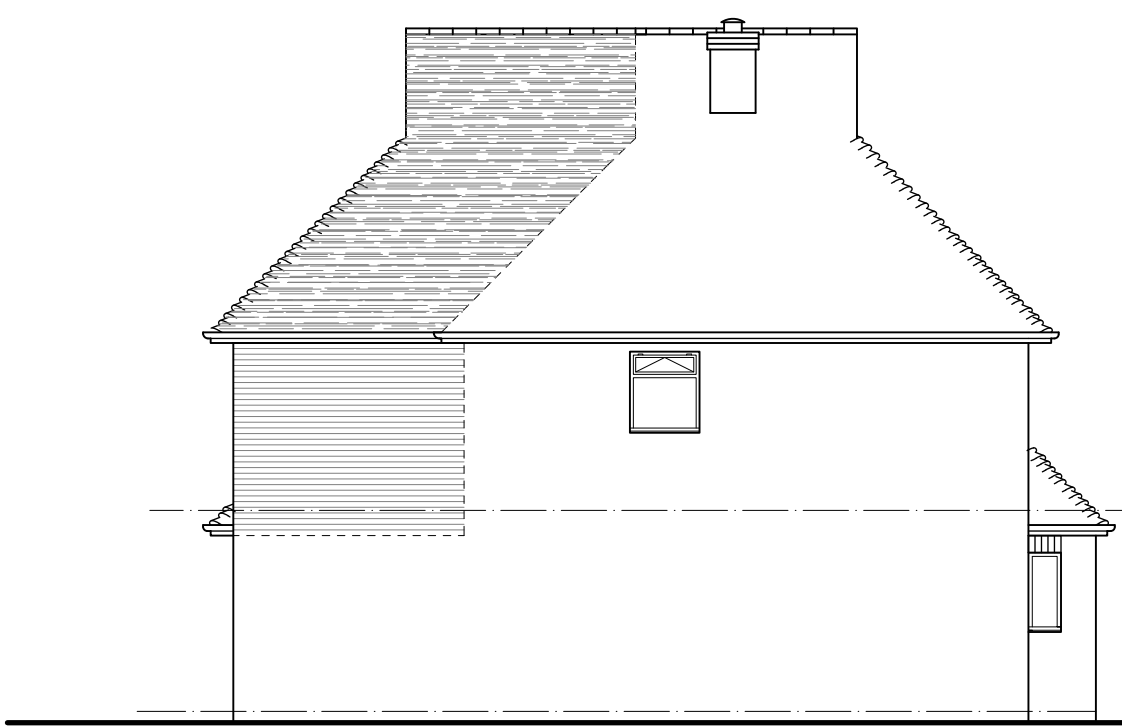


SIDE ELEVATION

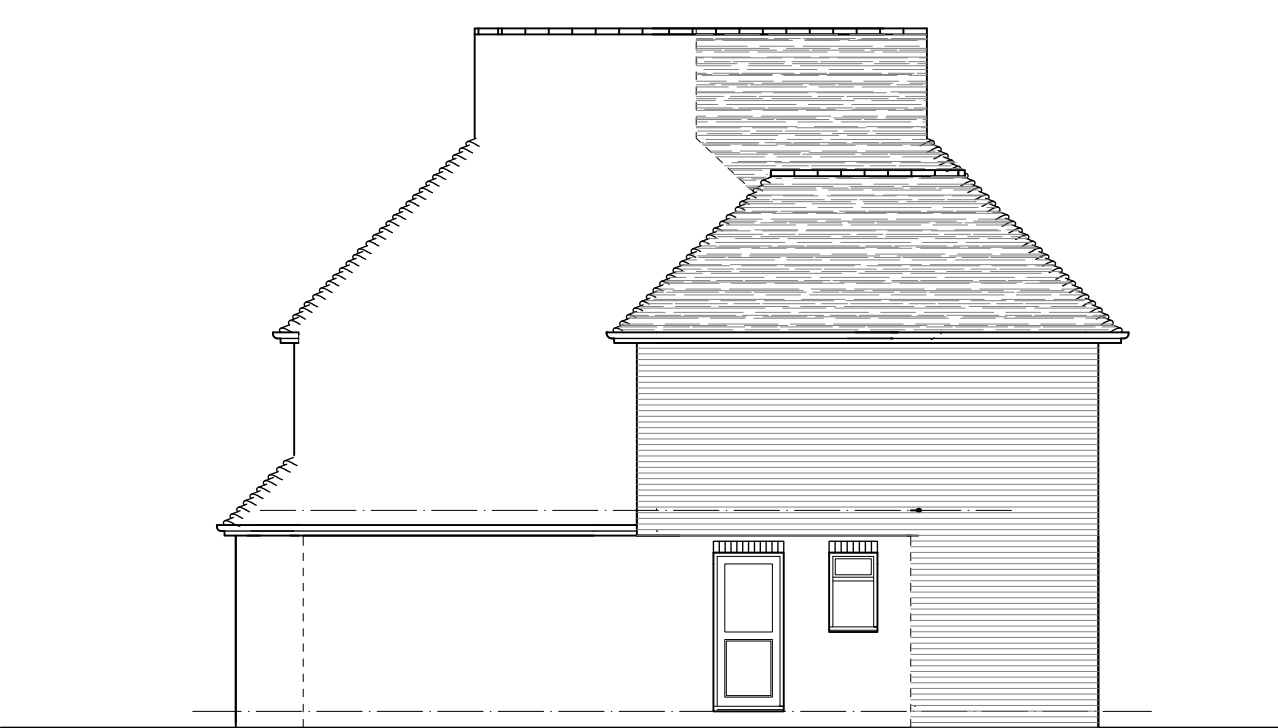

SIDE ELEVATION

All new materials to match existing

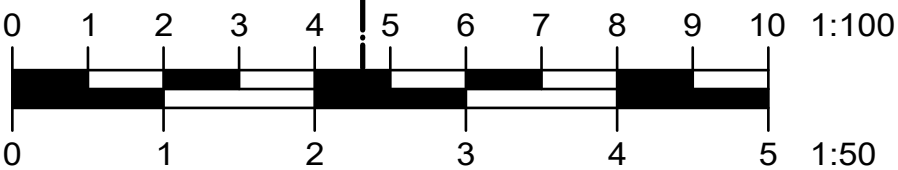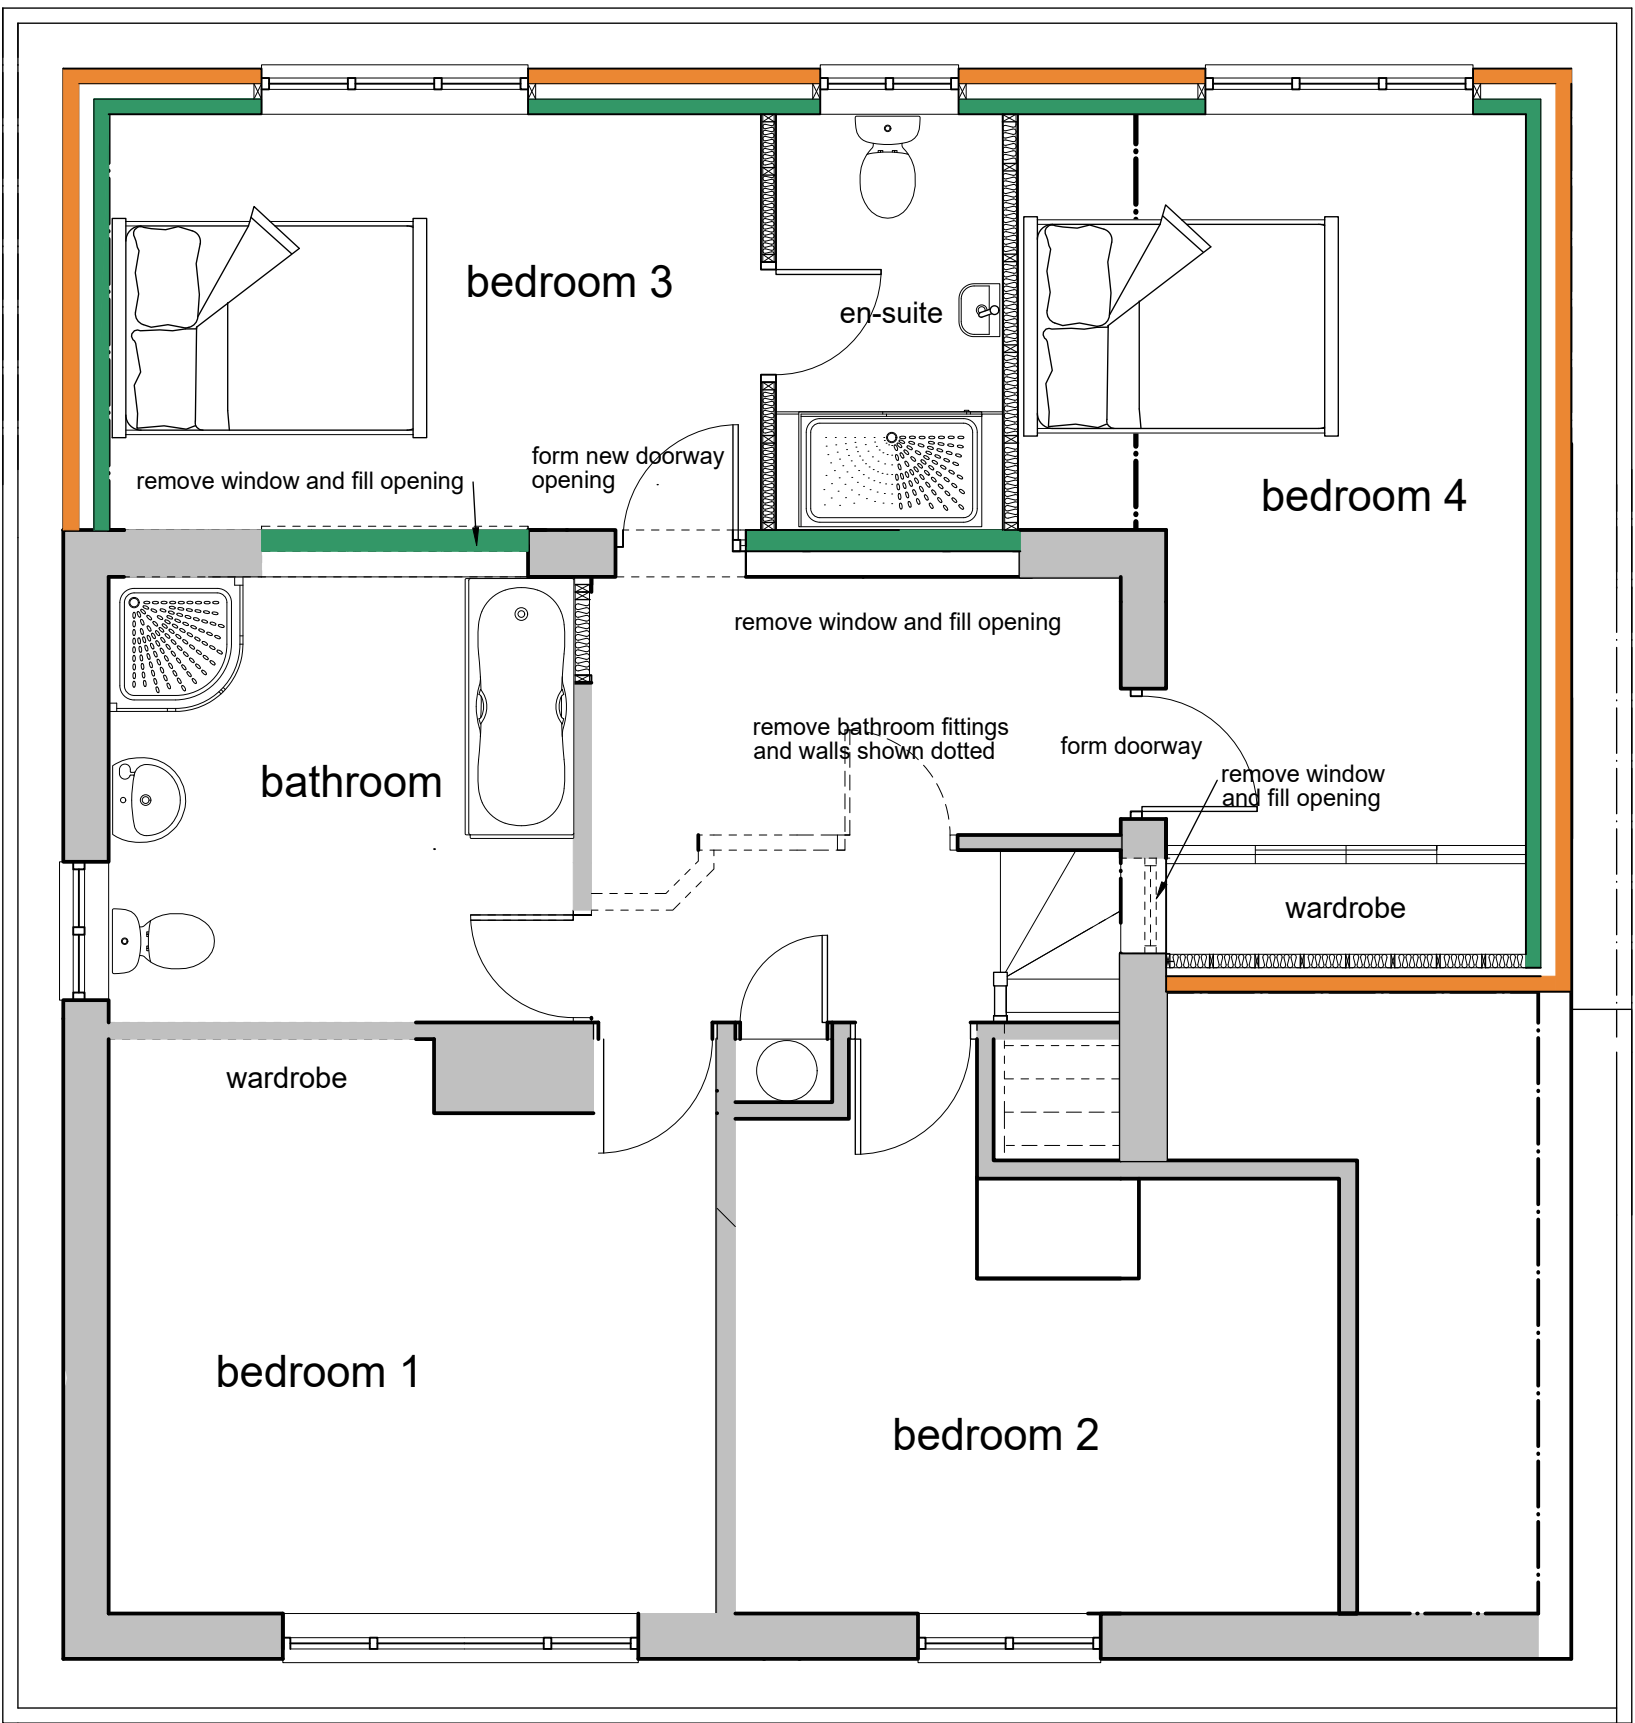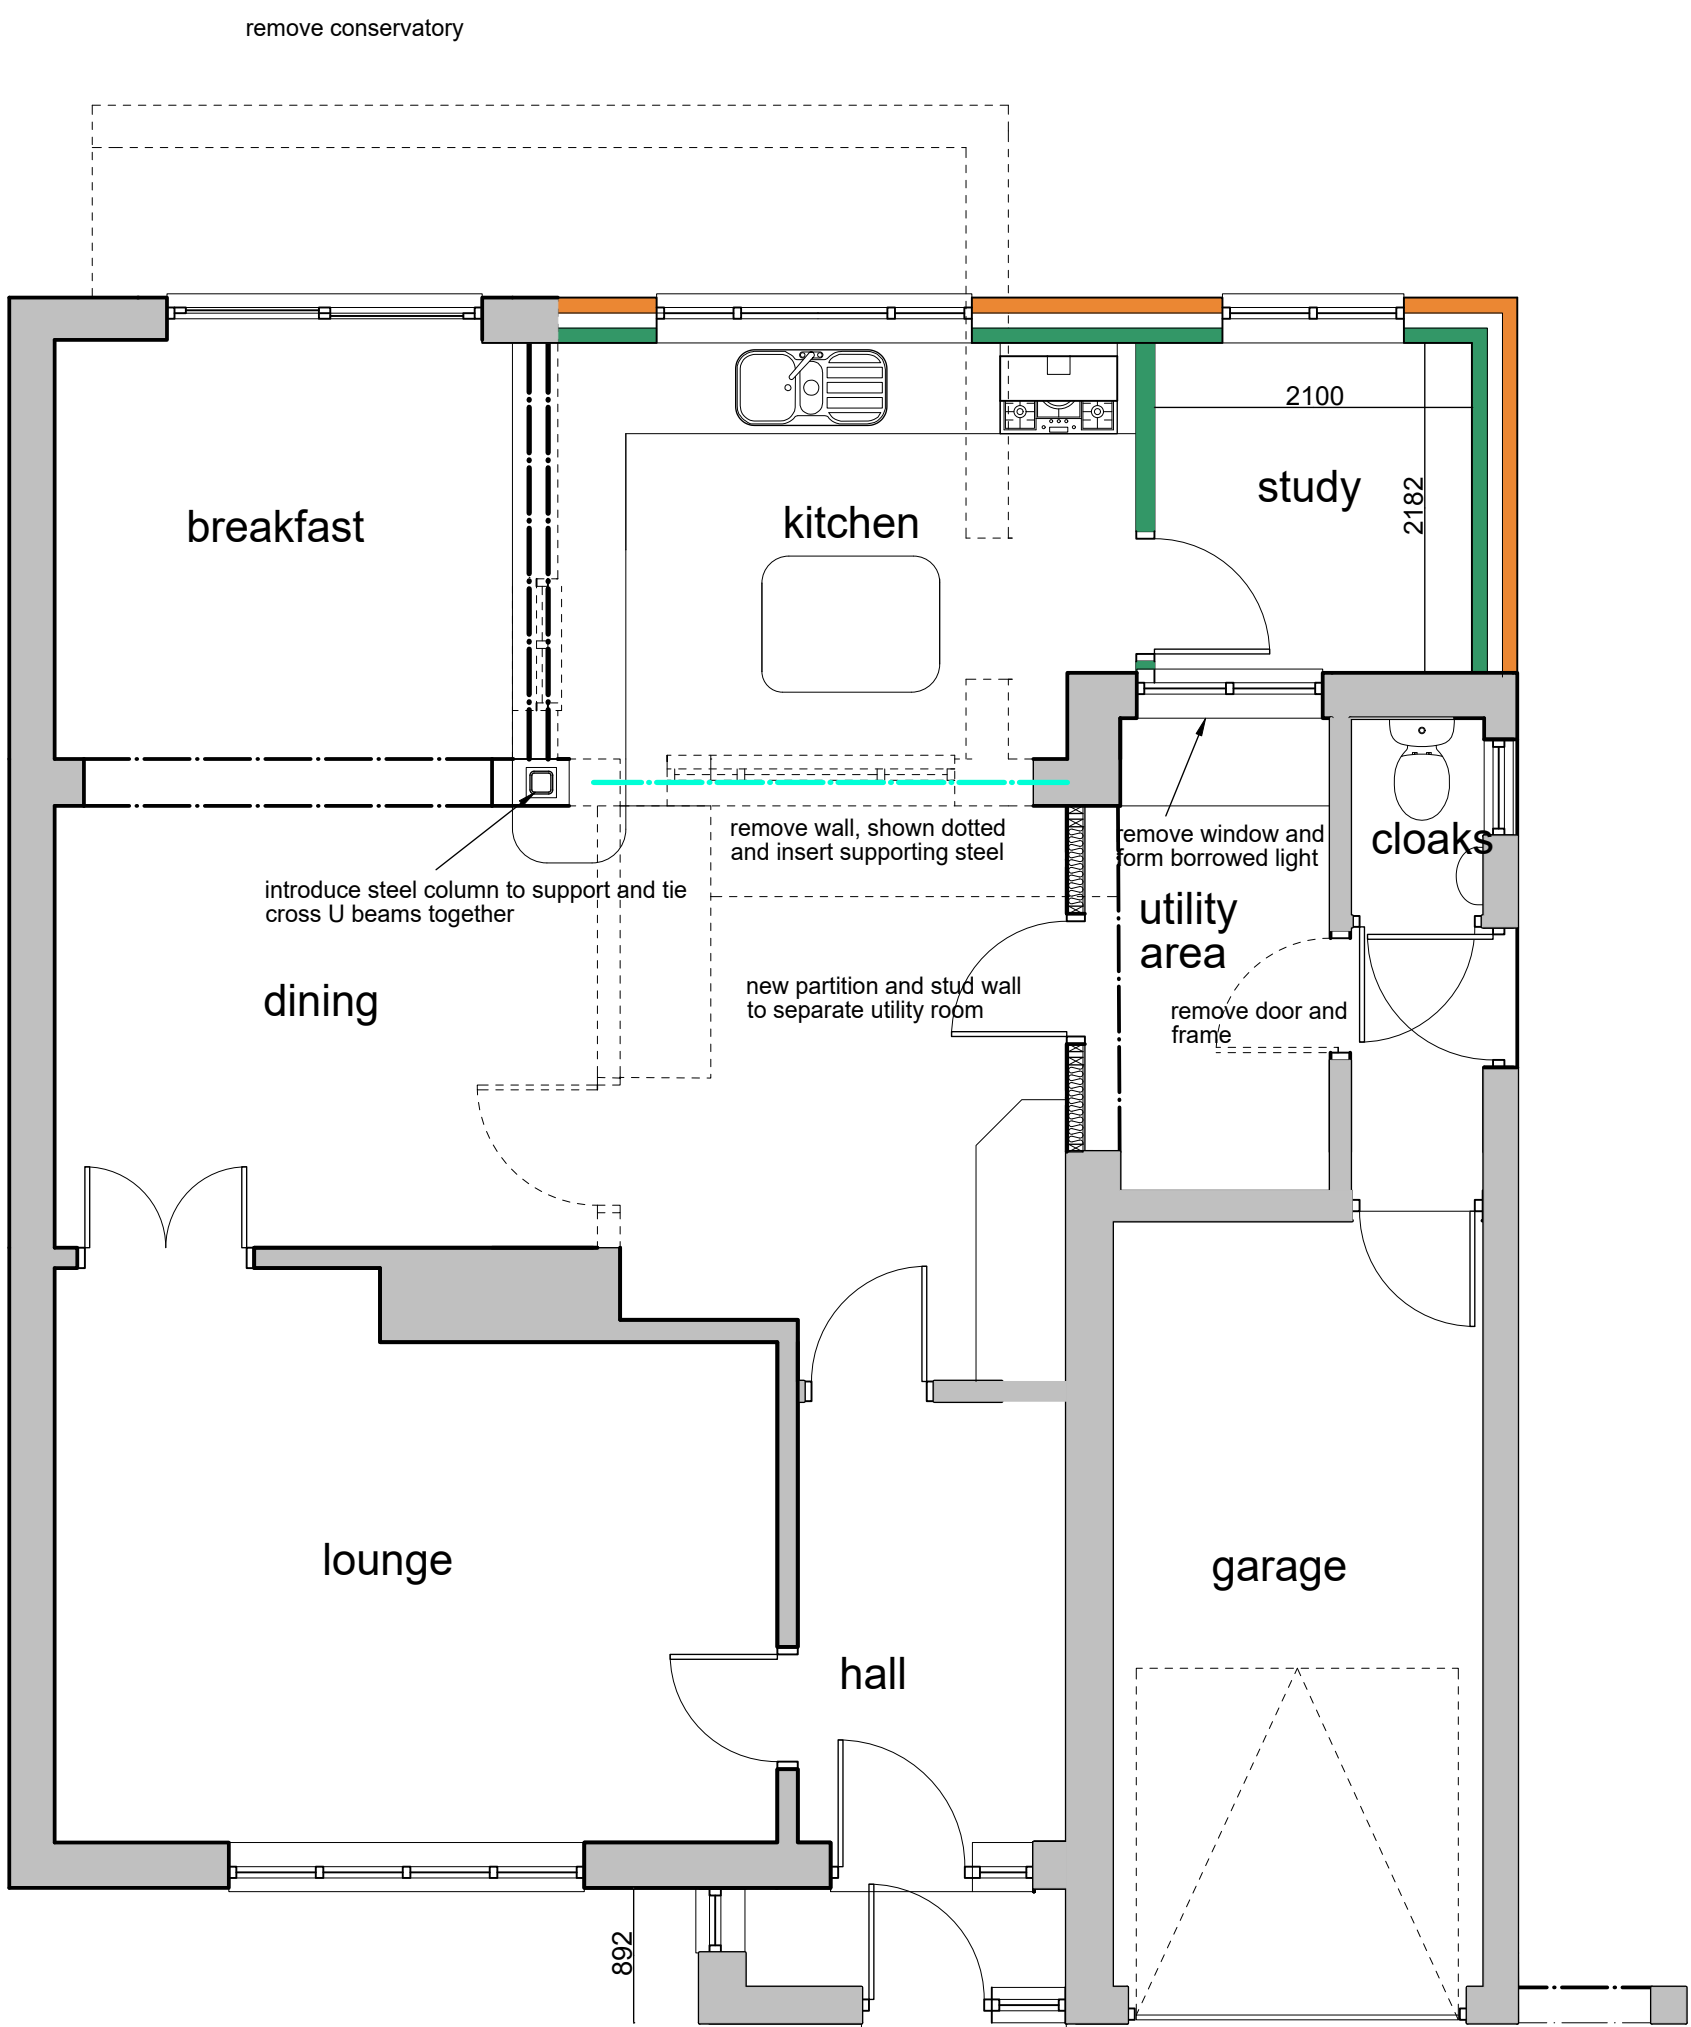

NOTES:
All dimensions must be checked on site and NOT scaled from this drawing.
Any discrepancies must be reported to Surveyors before work proceeds further.
Read all drawings in conjunction with all other Consultant's and Structural Engineer's details.
Materials, components and workmanship are to be met, or exceed the requirements of the current Building Regulations, British Standards code of practise, and appropriate manufacturers specifications.
The requirements of the Construction Design Management Regulations 2015 (CDM) must be complied with.
The drawing is issued on condition that it is not copied, reprinted or disclosed to a third-party without prior written consent of Les Humphrey Associates.
this drawing is the copy right of:
Les Humphrey Associates Ltd.

A	Date	Revisions

© copyright
Les Humphrey Associates
Architecture Chartered Surveyors Designers

The Studio - The Rocks
Ivy Dene Lane
Ashurst Wood
West Sussex RH19 3TN
telephone: 01342 315206 fax: 01342 313984
email: les@leshumphreyassociates.co.uk



Client
MR & MRS PEREIRA

Job Title
**149, Imberhorne Lane,
East Grinstead,
West Sussex,
RH19 1RP**

Drawing Title
**DETAILS OF PROPOSED
BUILDING ALTERATIONS**

Scale
1 : 50 & 1 : 100

Date
06-05-2025

Drawn by
lah

Drg. No.
60525-02

Rev