


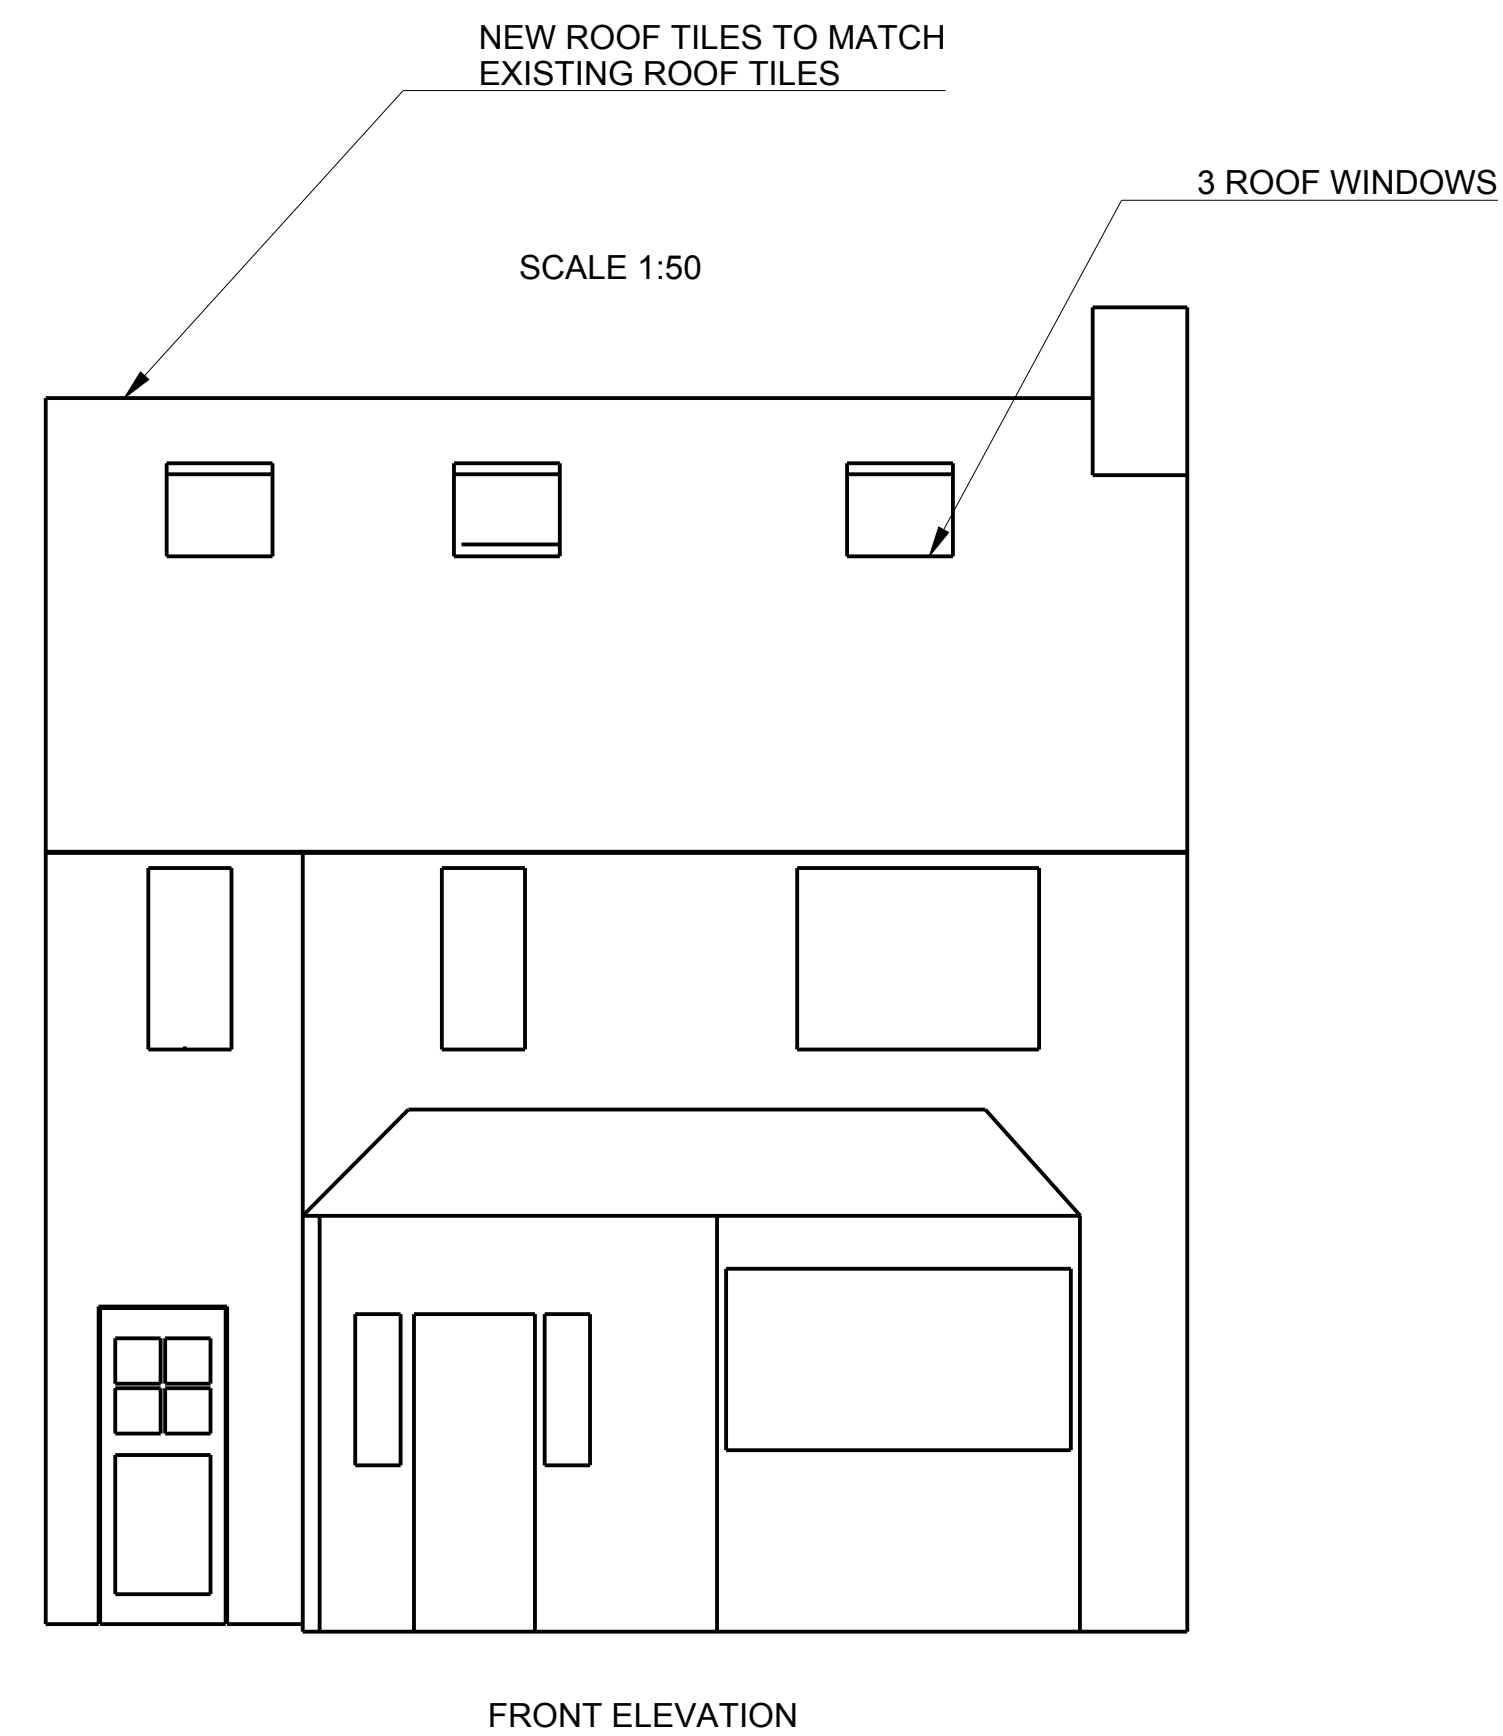
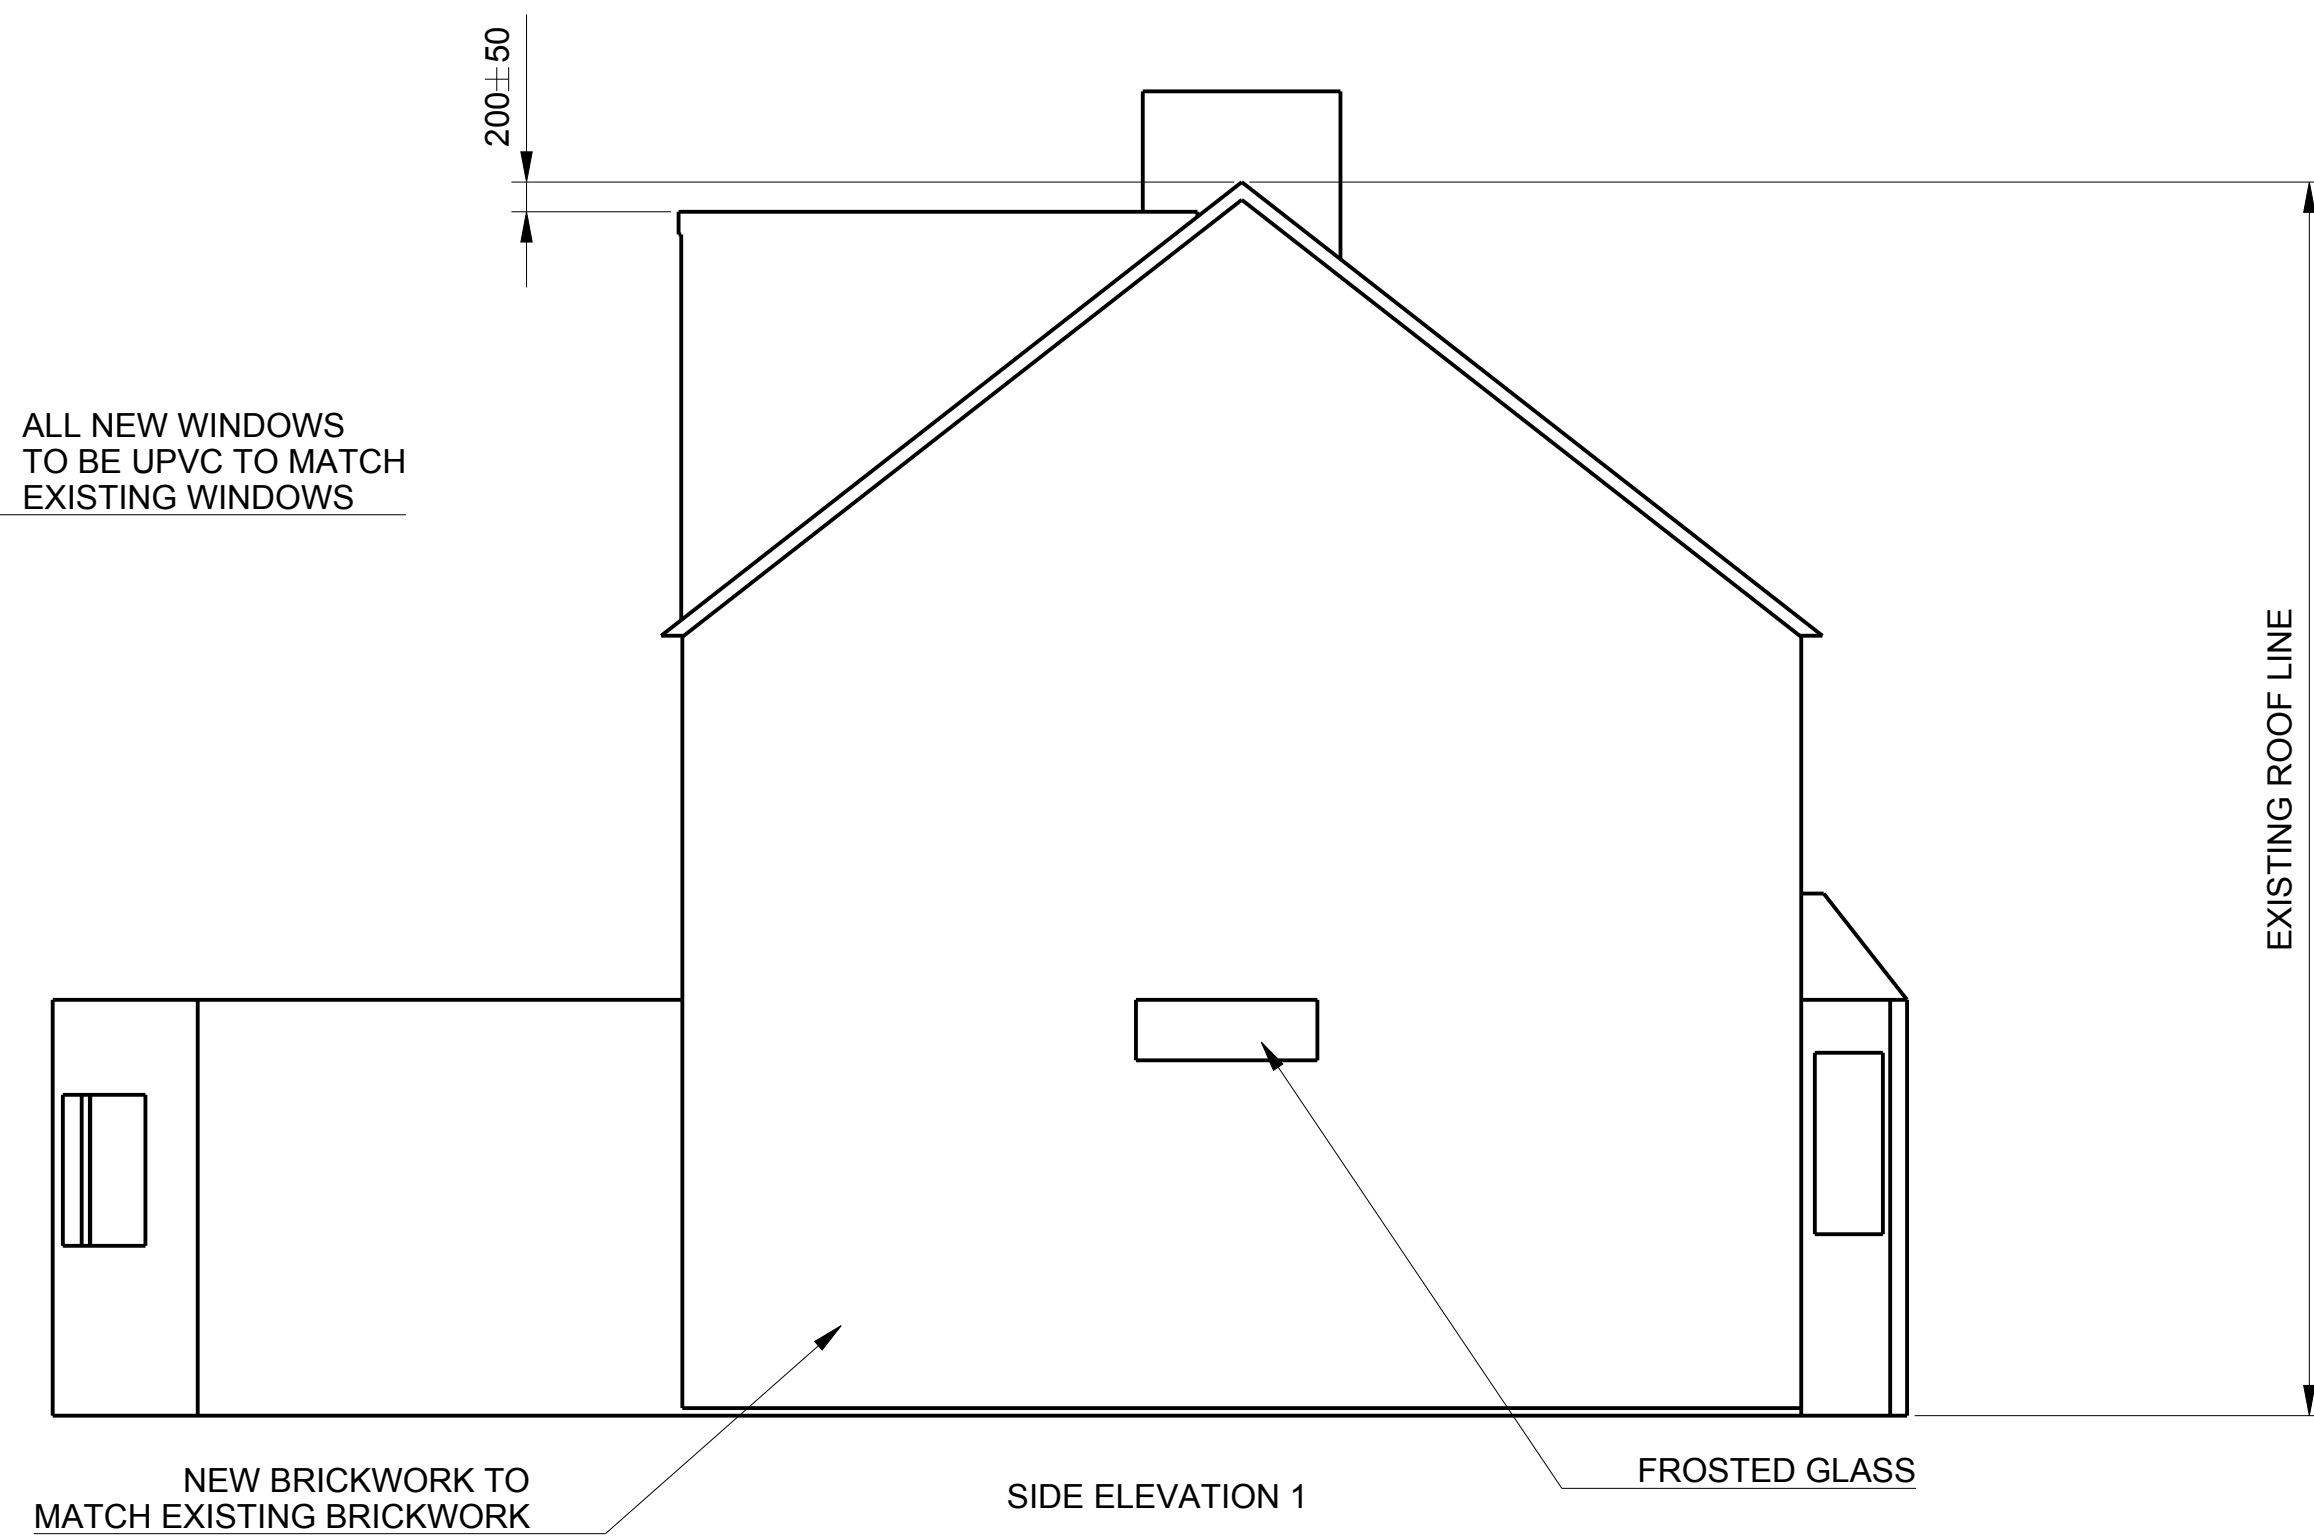
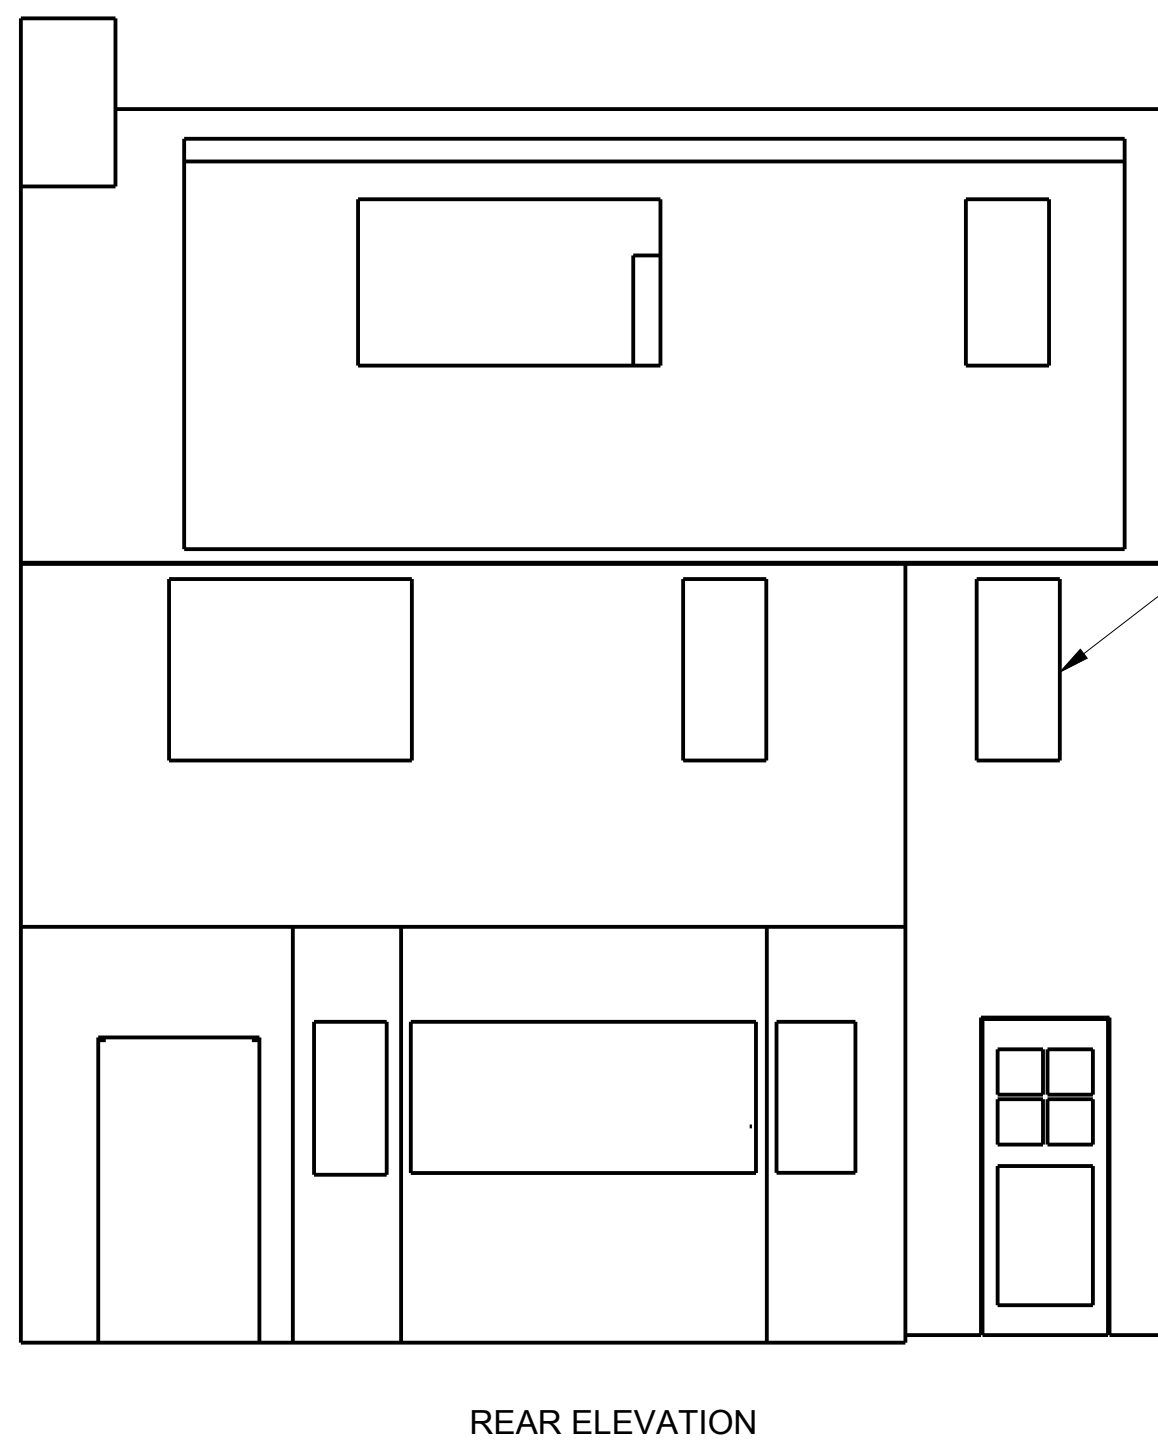
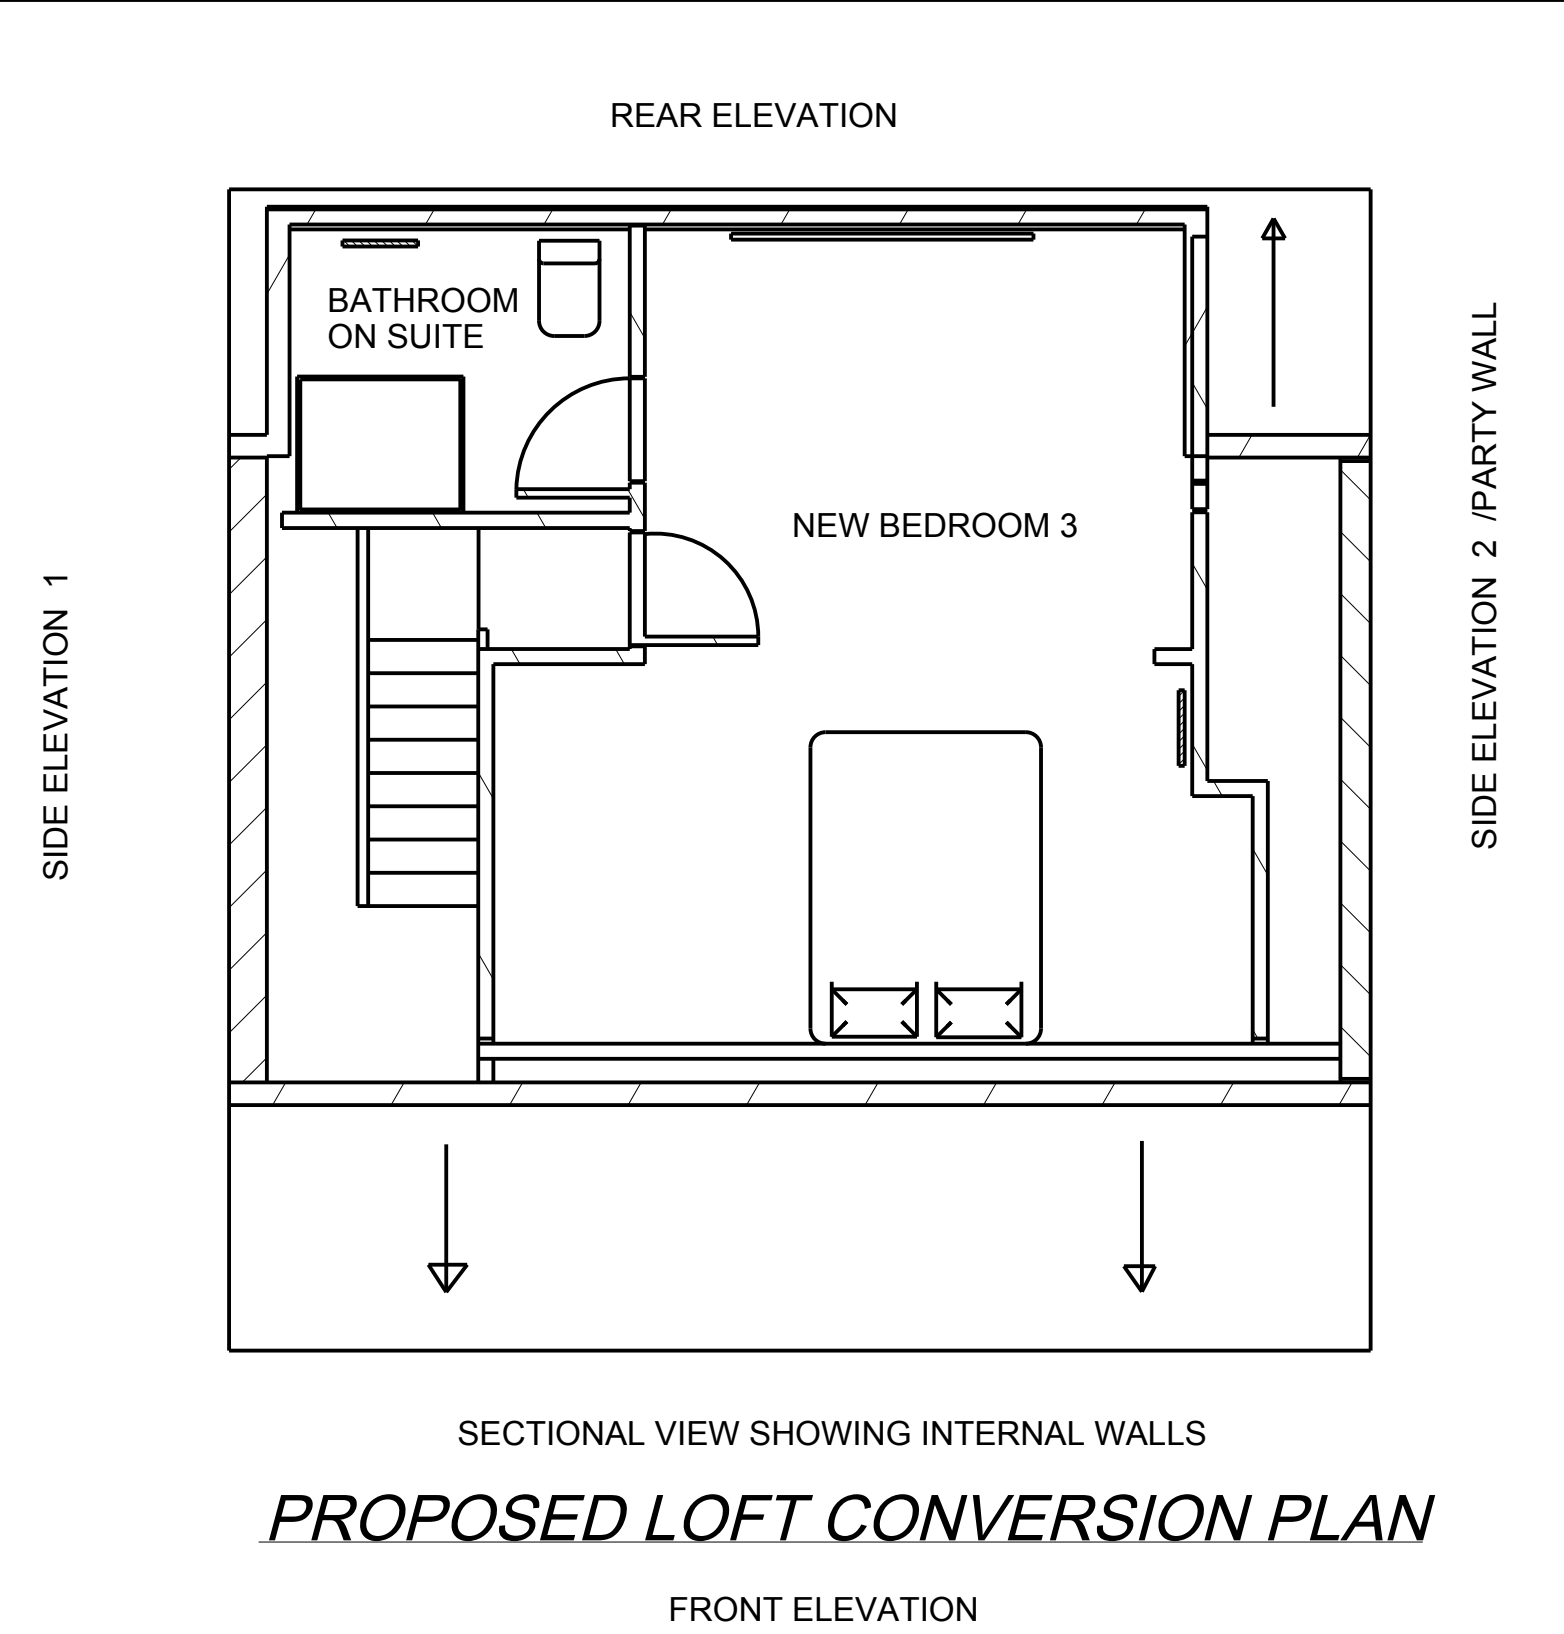
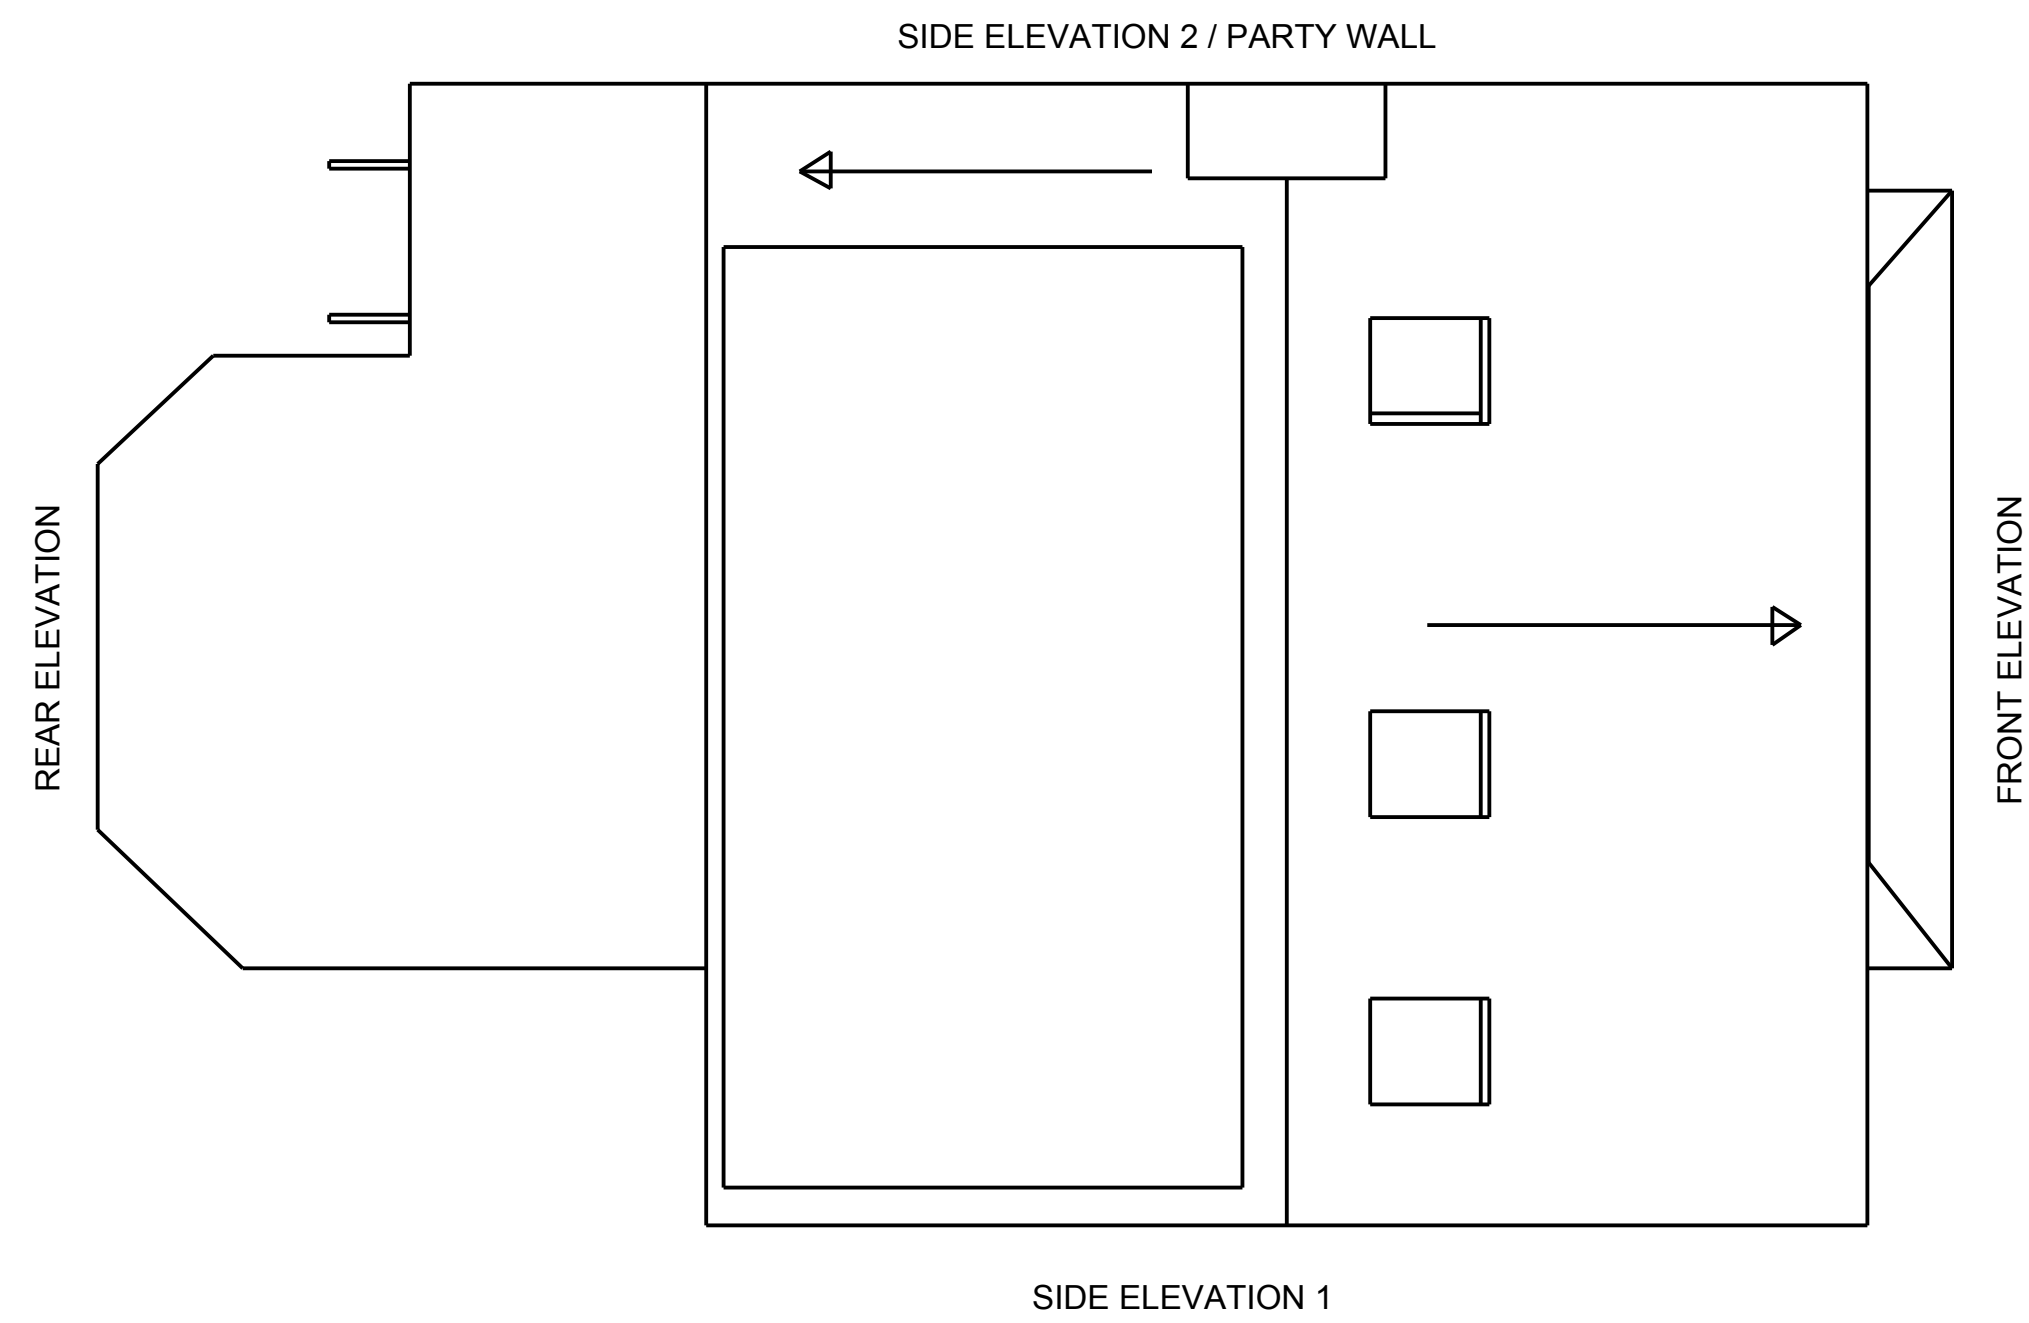
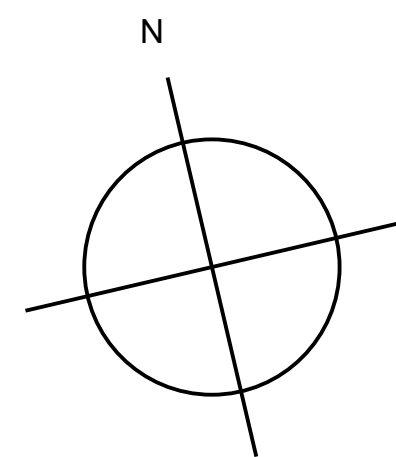
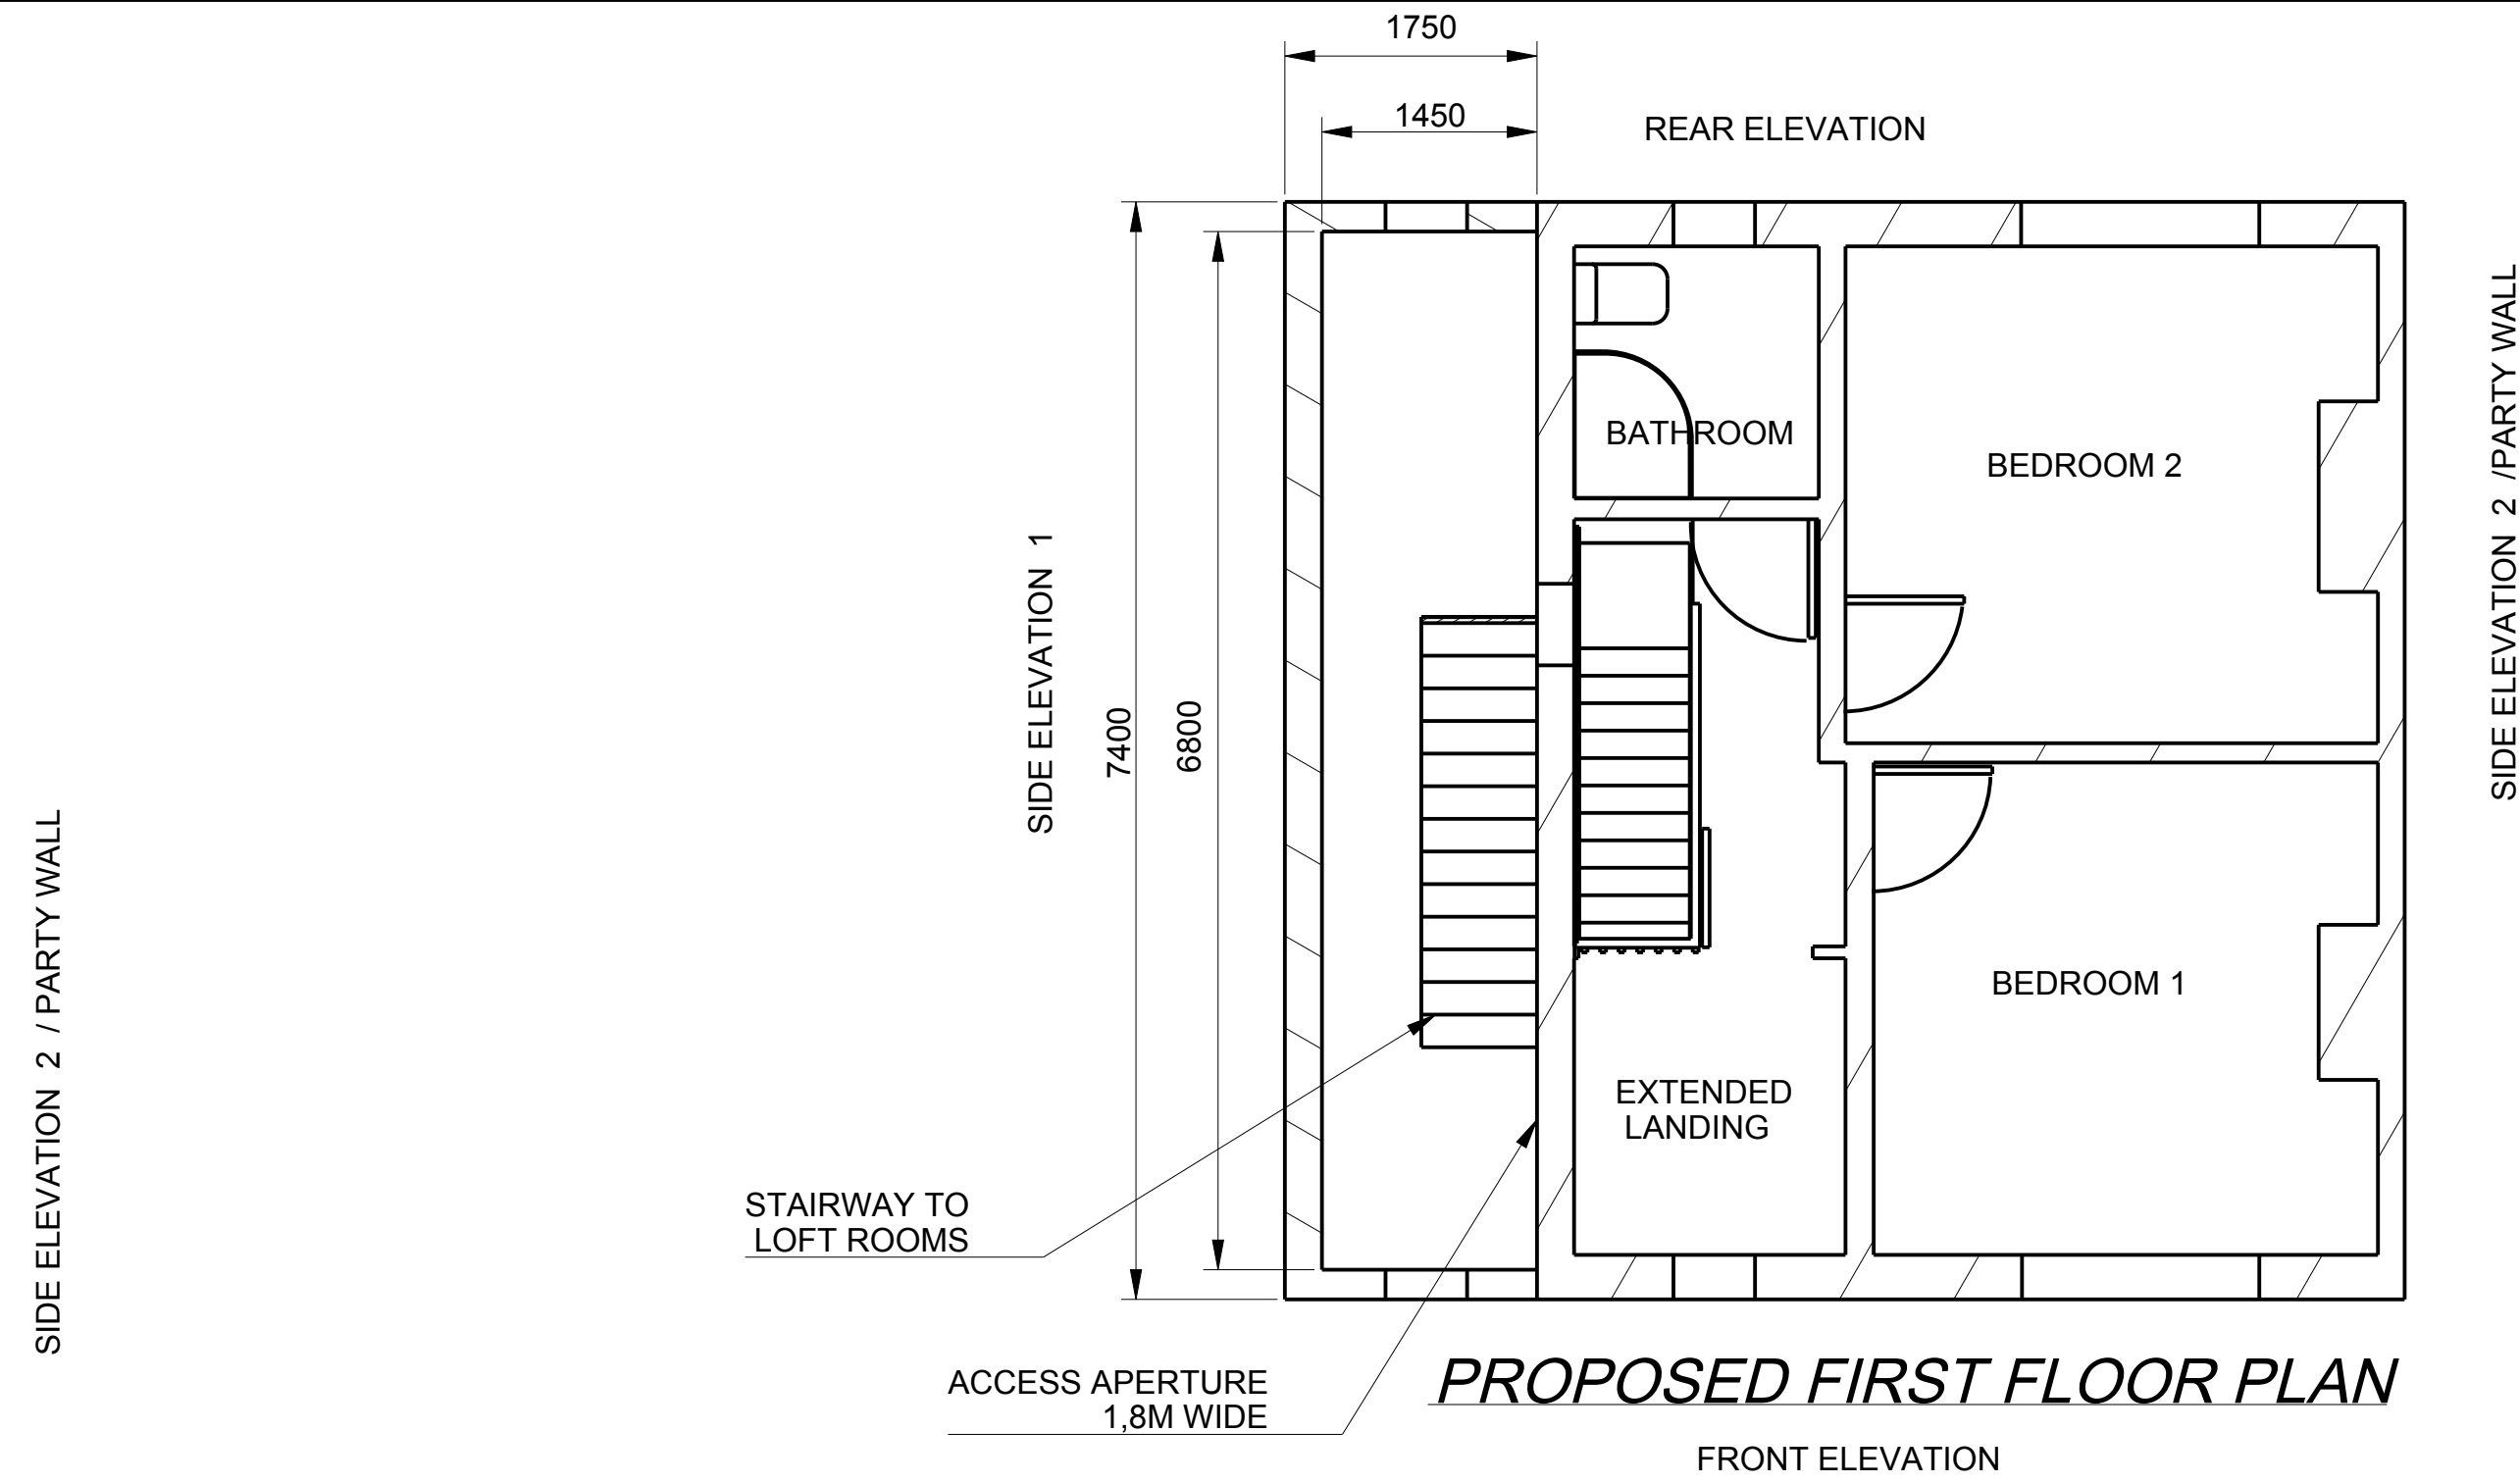
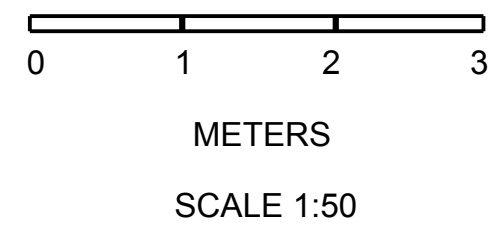
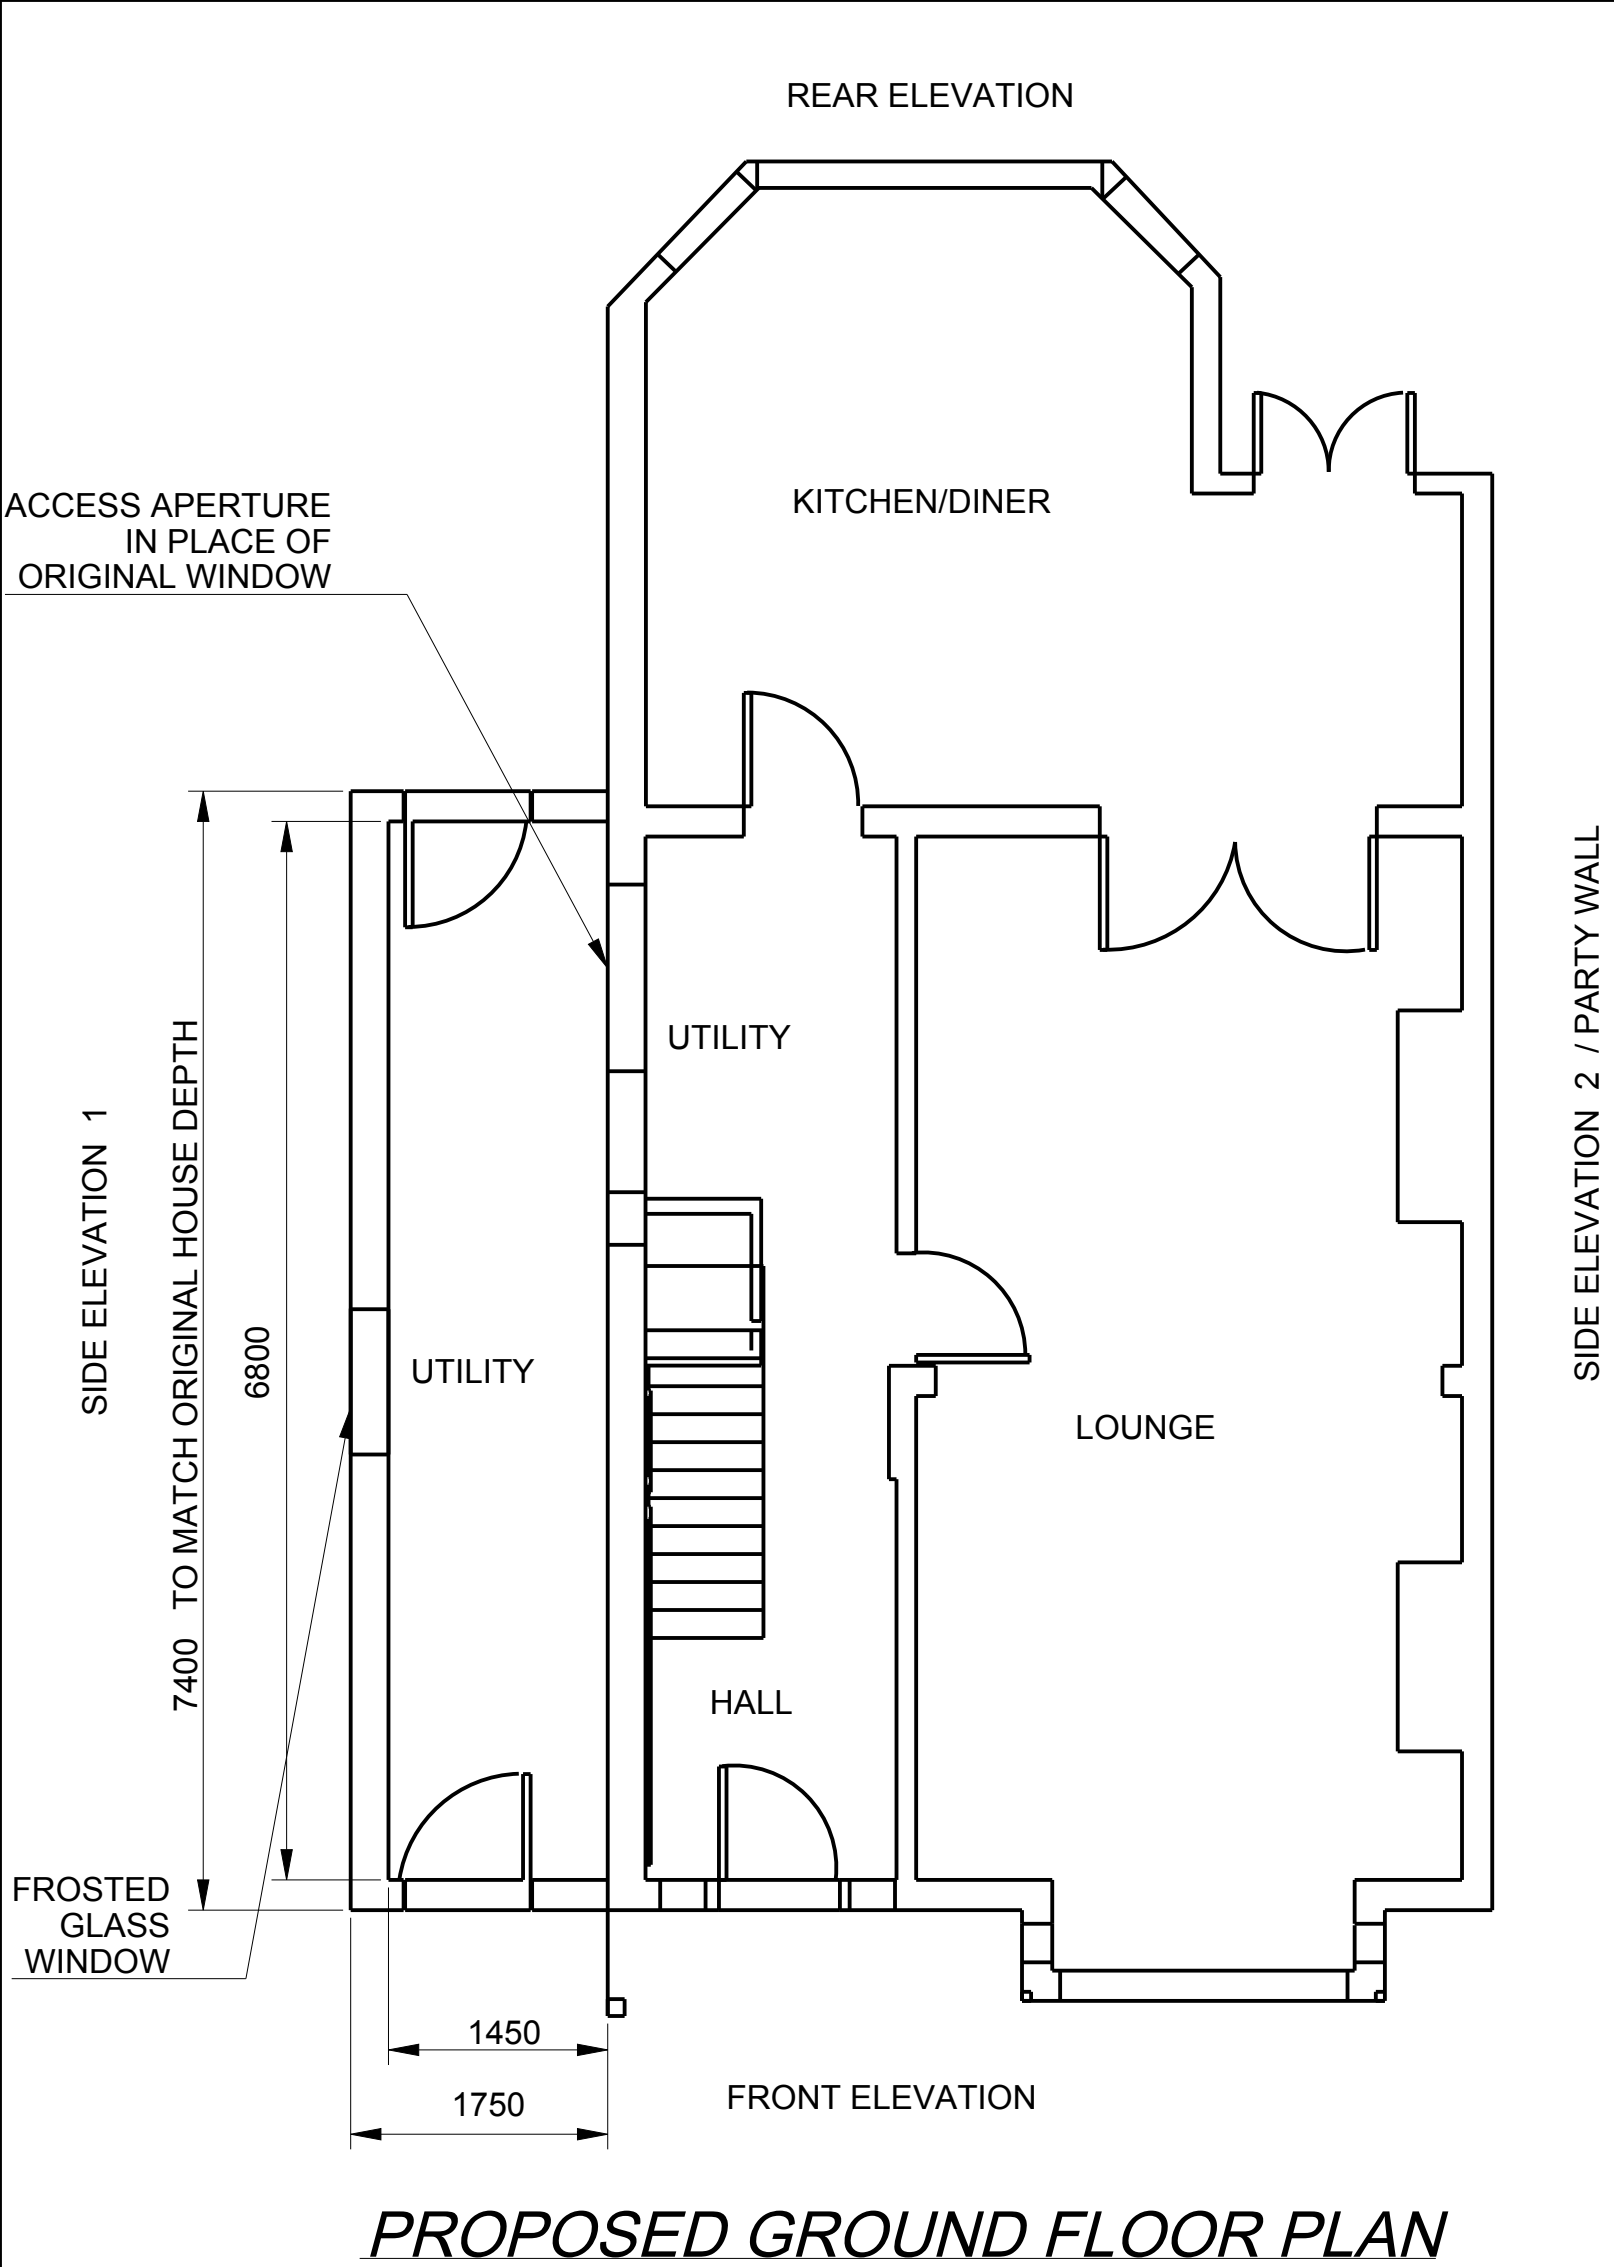



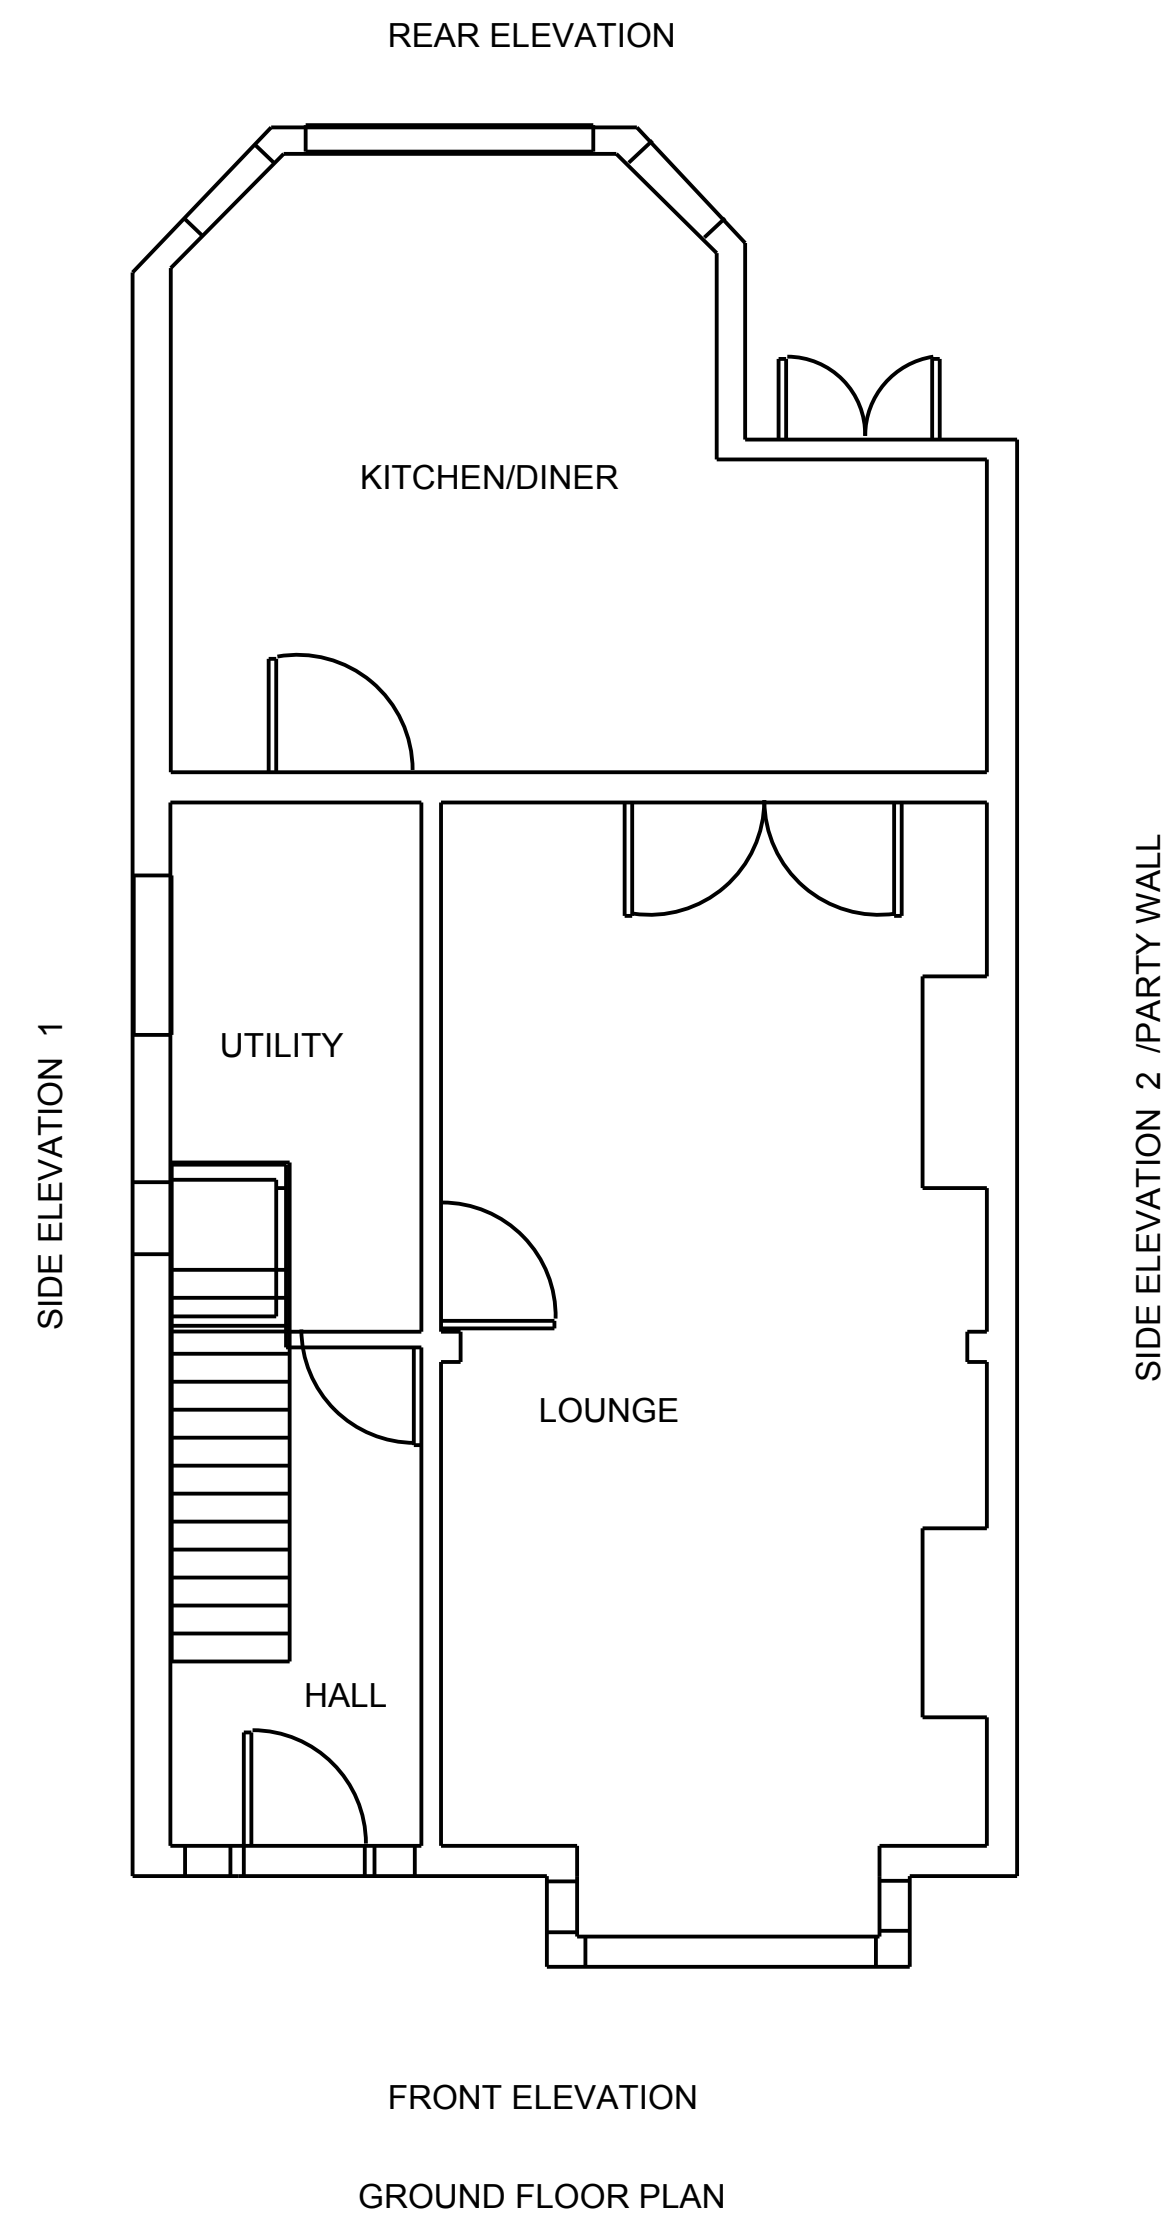


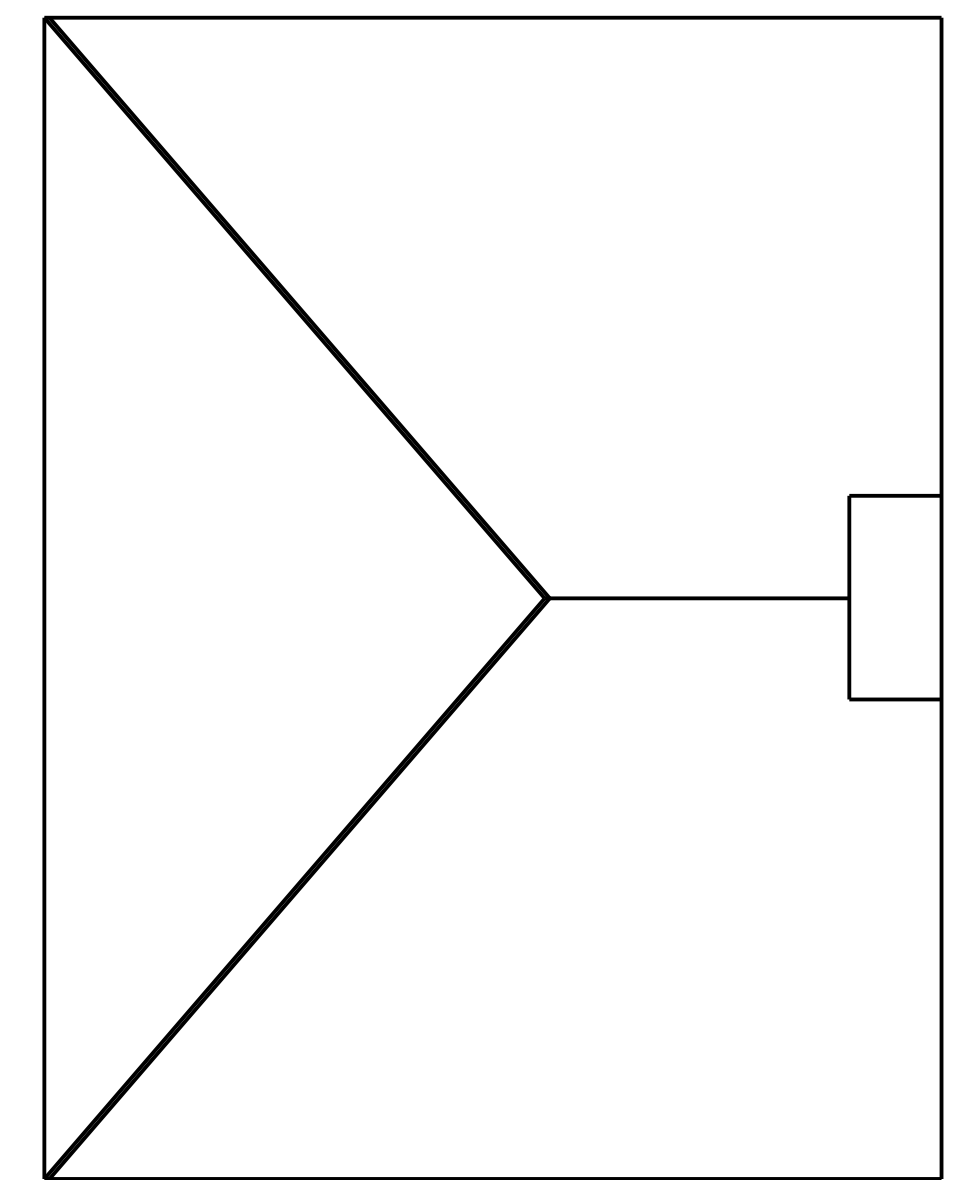


EXISTING FLOOR PLAN

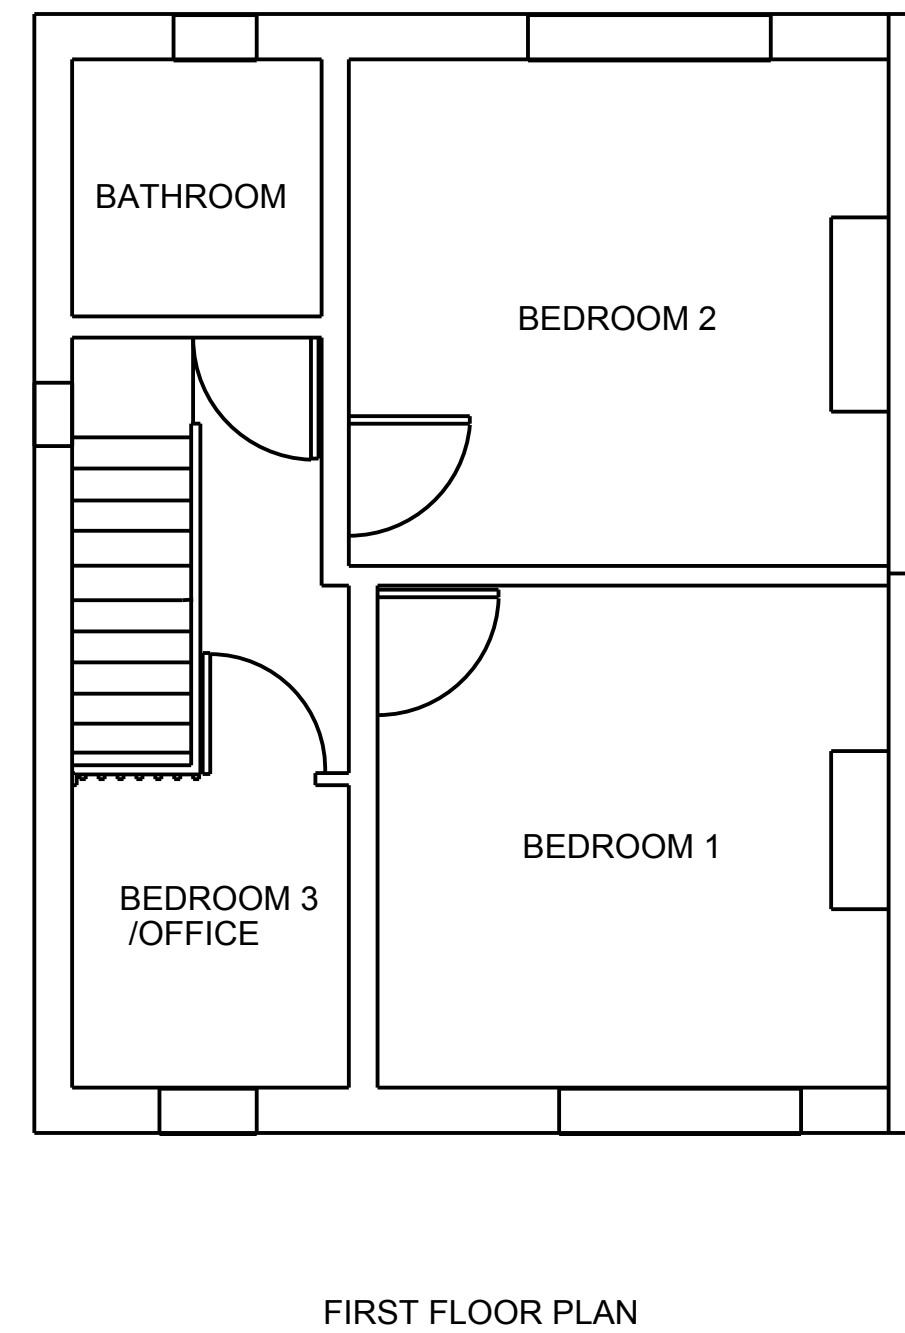

SCALE 1:50

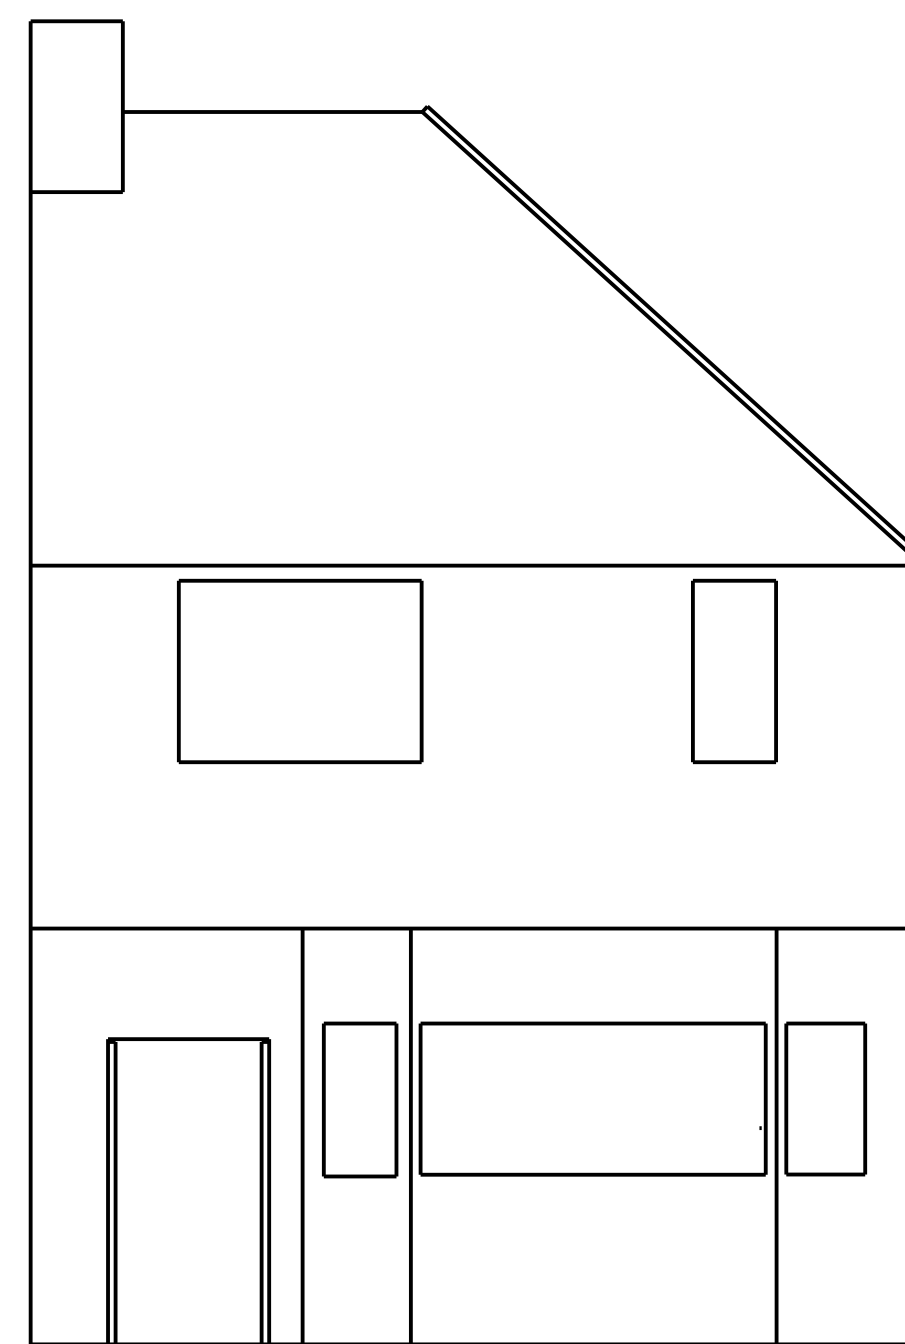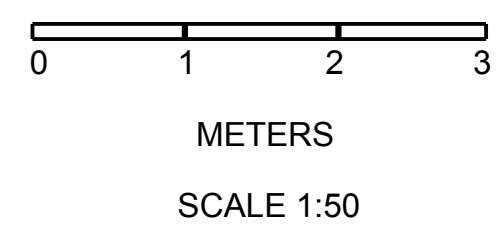


REAR ELEVATION

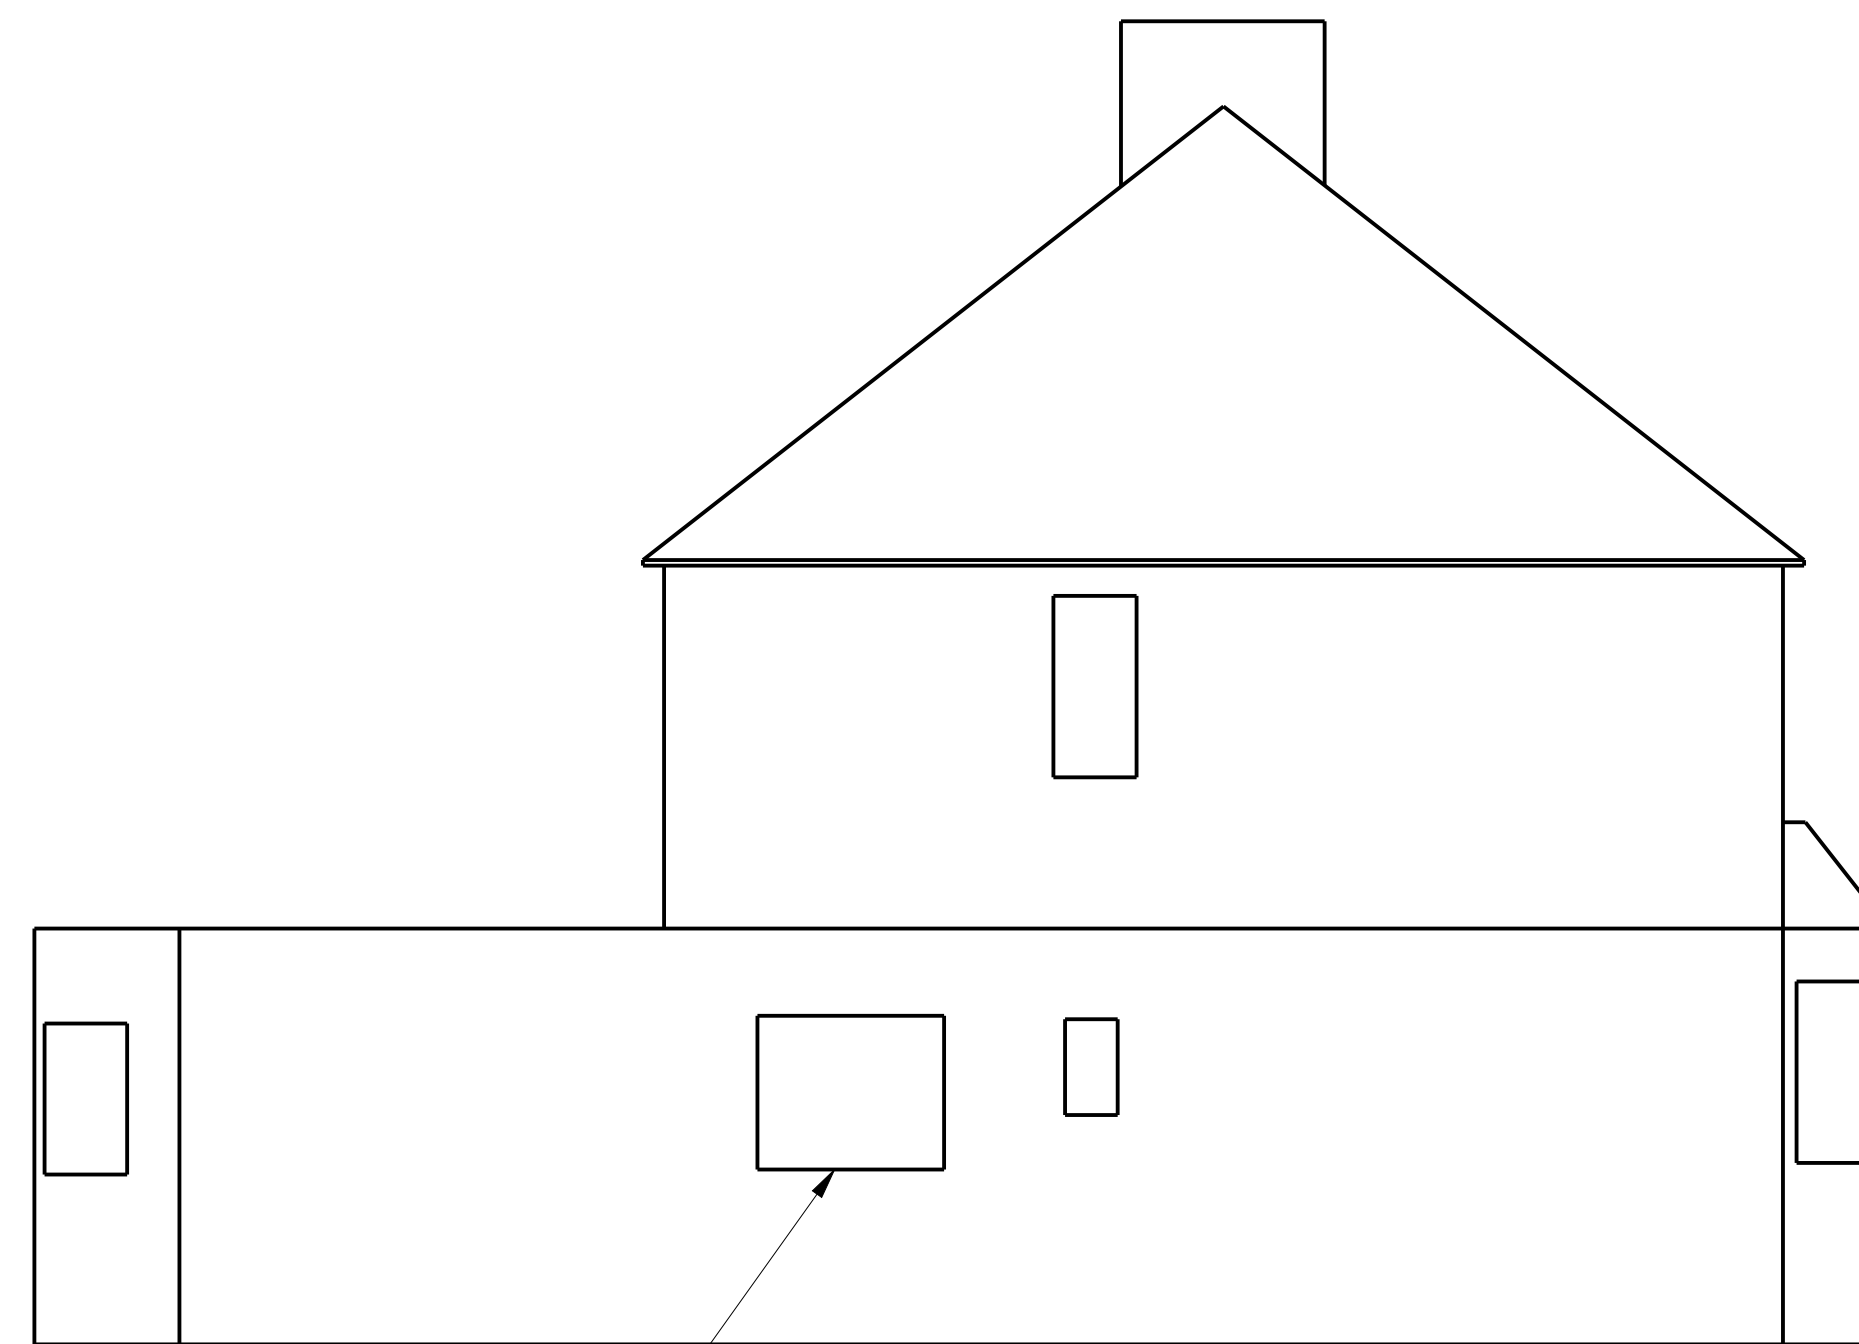

ORIGINAL SIDE WINDOW
TO BE REWORKED INTO AN
INTERNAL DOORWAY

SIDE ELEVATION 1

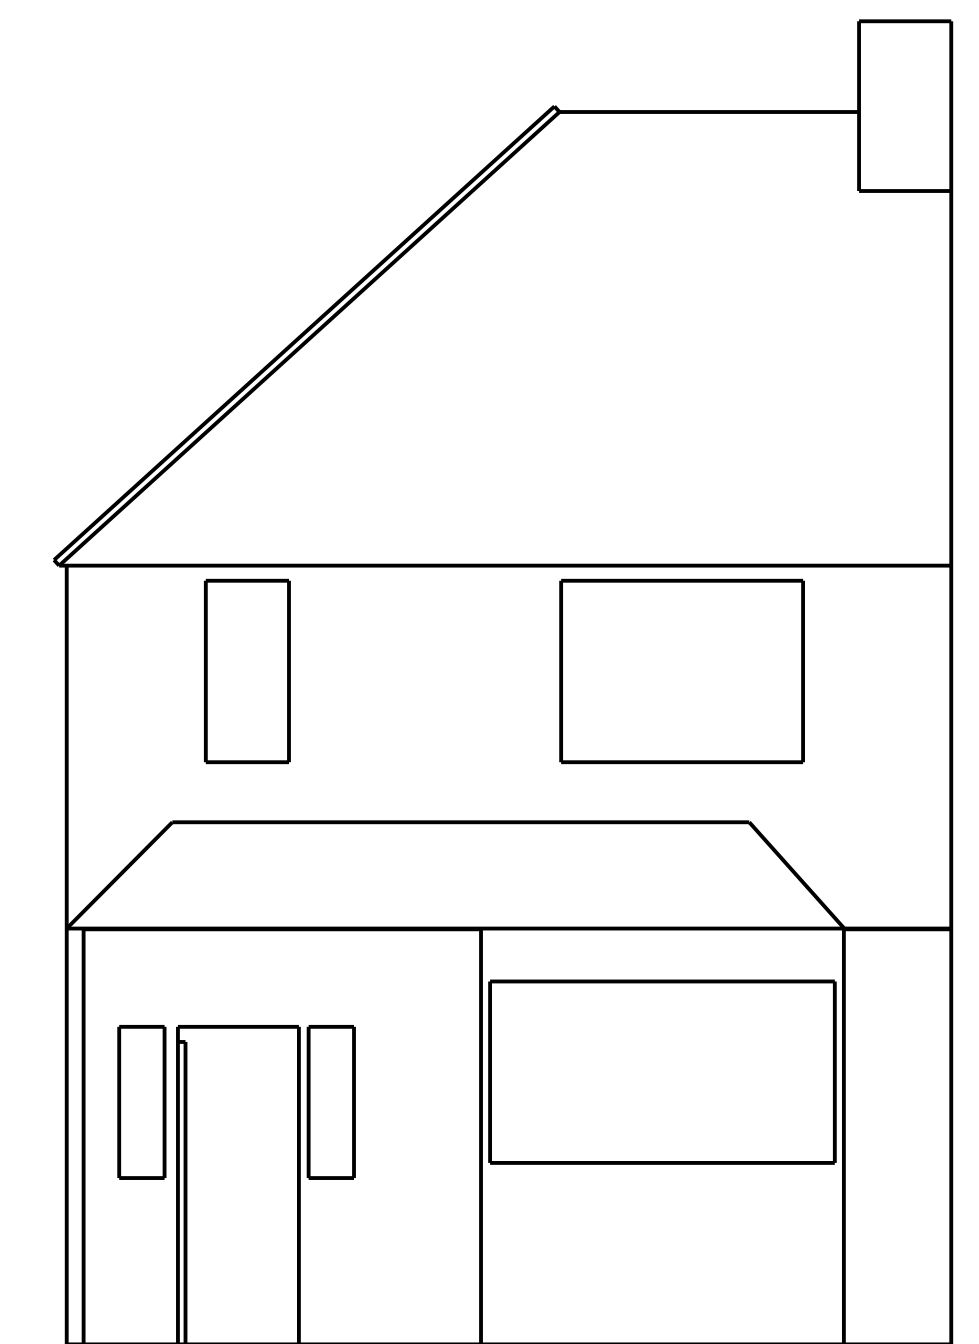

FRONT ELEVATION