


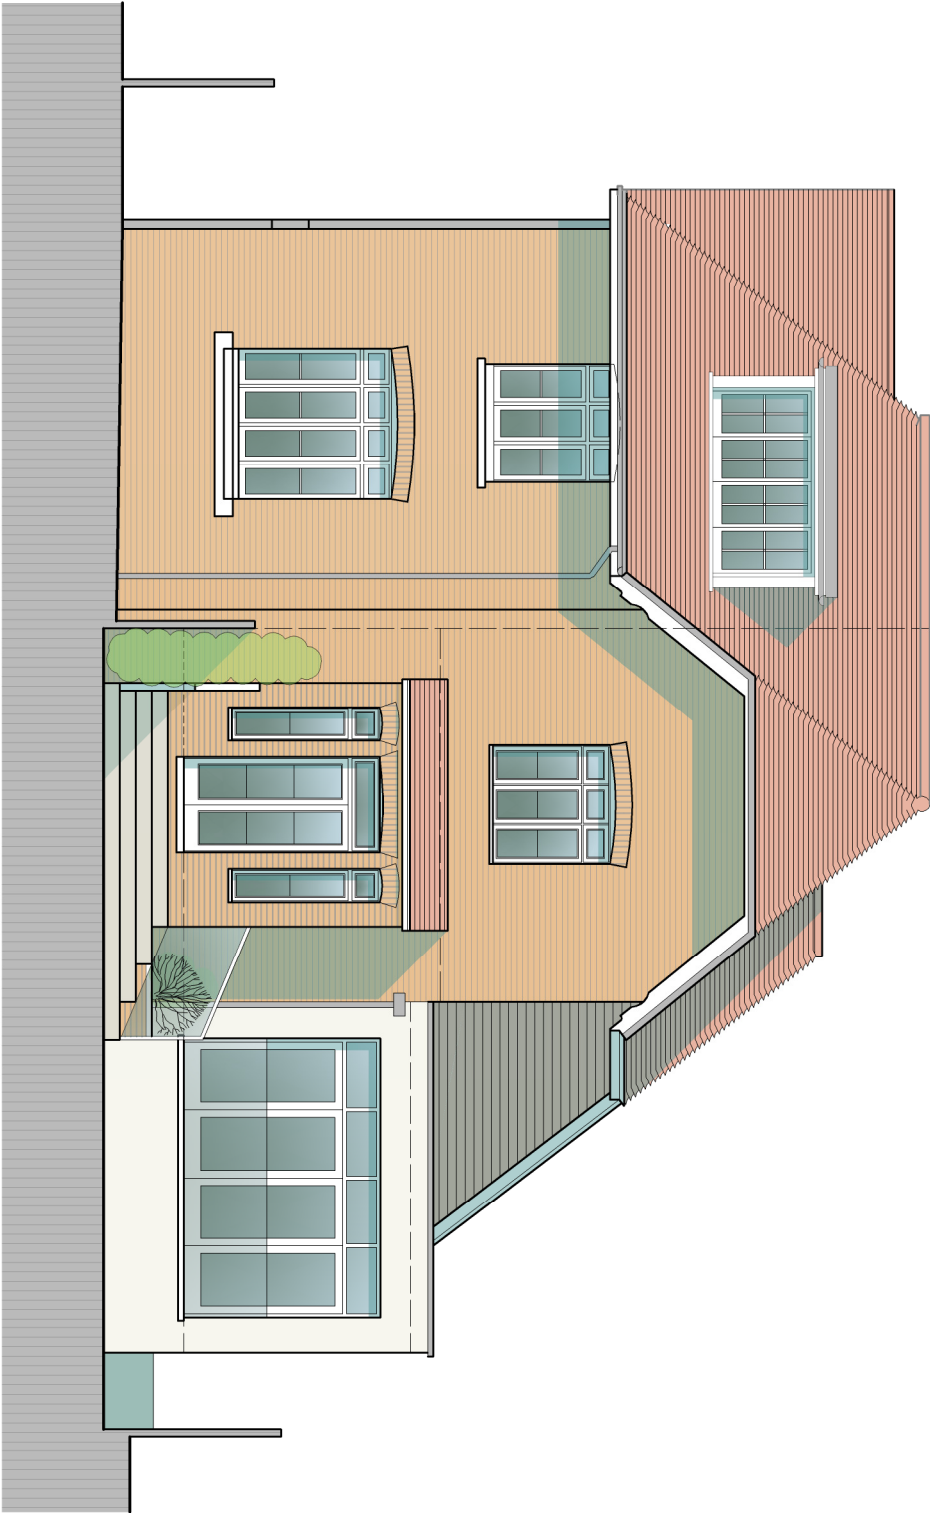

Rear / South Elevation as Proposed

Proposed elevation

Scale 1:100 @A3

0m

1m

2m

3m

4m

5m

Planning issue

rev.	date
------	------

No dimensions to be scaled from this drawing. Any dimensions shown on the drawing should be checked on site.

This drawing has been produced for Planning purposes only and should not be used as a Technical or Building Regulations drawing and must not be used for Construction purposes in any way.

This drawing is copyright and should not be reproduced without the permission of the Architects.

client

Mr & Mrs Hodge

project
East Lodge, 23A Bolnore Road
Haywards Heath, RH16 4AB

drawing

Proposed elevation

scale	1:100@A3	date	Jan 2025	drawn
-------	----------	------	----------	-------

2d St Johns Road Hove, East Sussex BN3 2FB	tel: 01273 203230 email:info@harchitects.co.uk
--	---

Turner Associates

Architects and Planning Consultants

TA 1565 / 13

rev.