

NOTES

DO NOT SCALE OFF THIS DRAWING.

CHECK ALL DIMENSIONS ON SITE BEFORE ANY WORK IS COMMENCED.
ALL GOODS MATERIALS AND WORKMANSHIP MUST CONFORM WITH CURRENT BUILDING REGULATIONS, BRITISH STANDARDS AND CODES OF PRACTICE.

REV	DATE	BY	AMENDMENT
-----	------	----	-----------

*	*	*	*
---	---	---	---



CLIENT *

JOB TITLE
23 Bolnore Road
Haywards Heath
West Sussex
RH16 4AL


DRAWING TITLE
Ground, First & Second
Floor Plans
as Existing

DATE	SCALE	DRAWN BY
Dec 2024	1:50	jas
		CHECKED BY
		*


JOB NO.	DRAWING NO.	REVISION
*	01	*

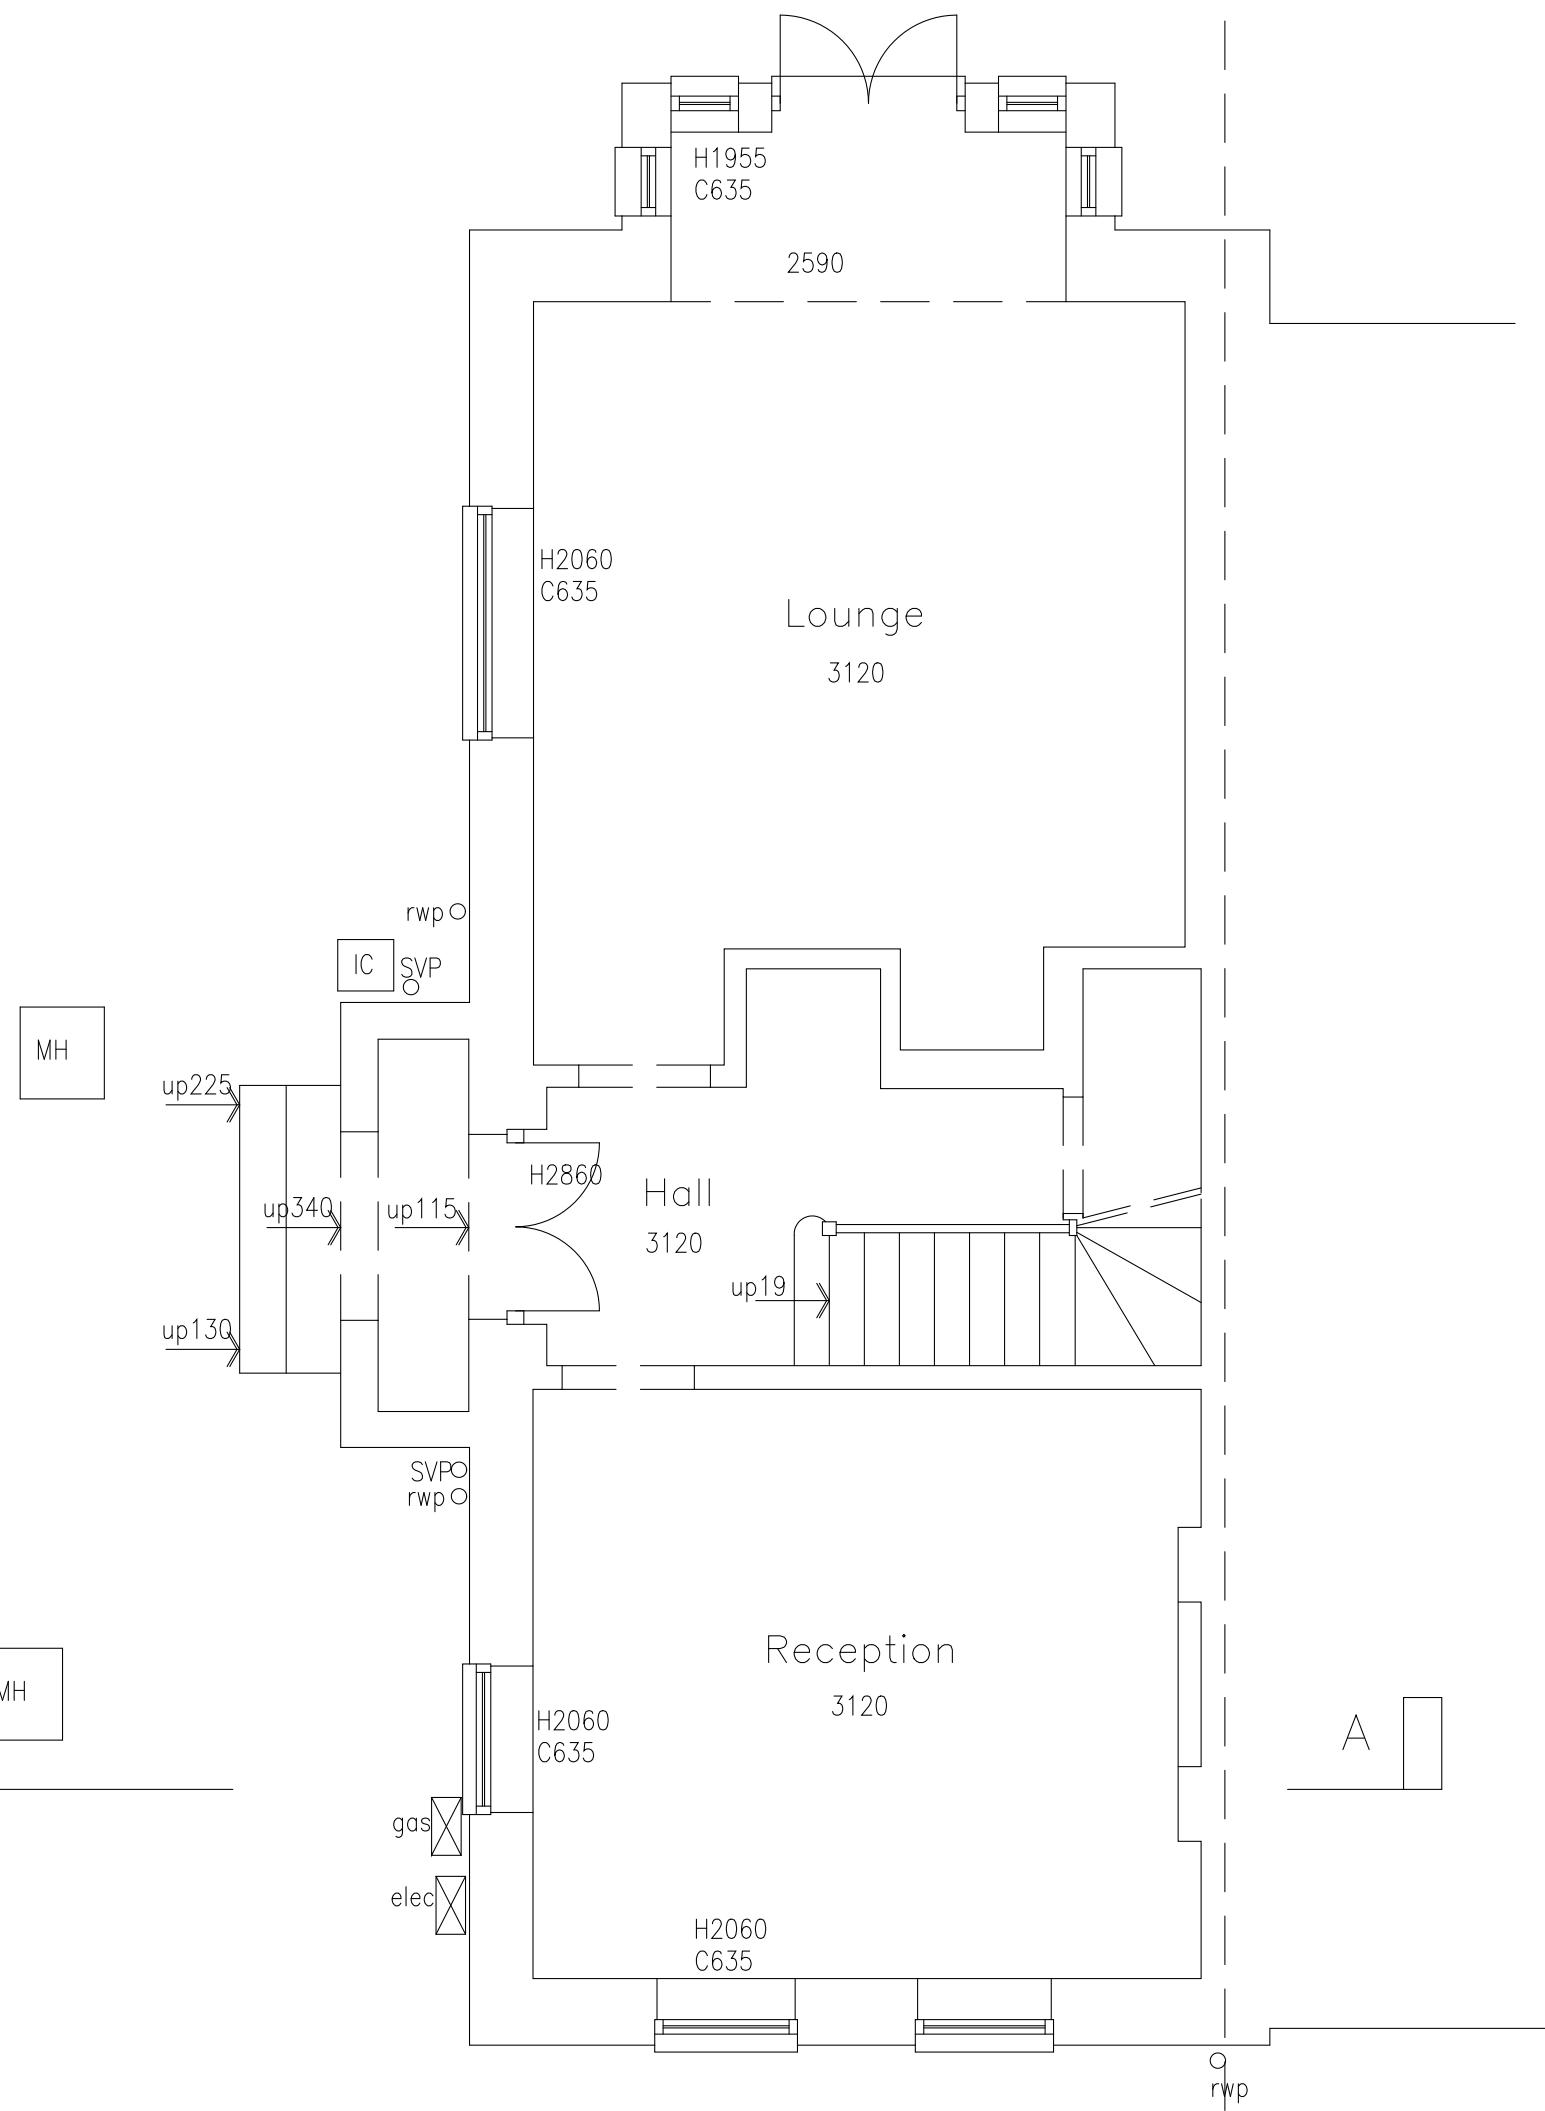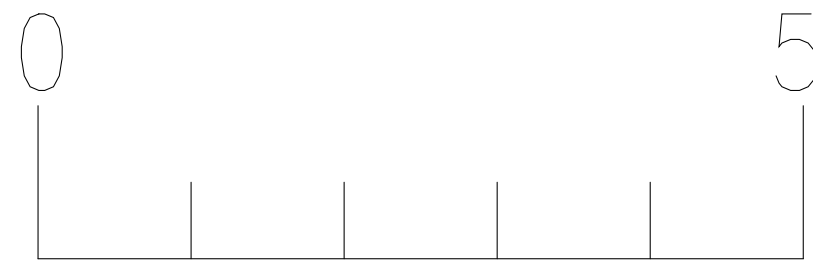

Ground Floor Plan as Existing

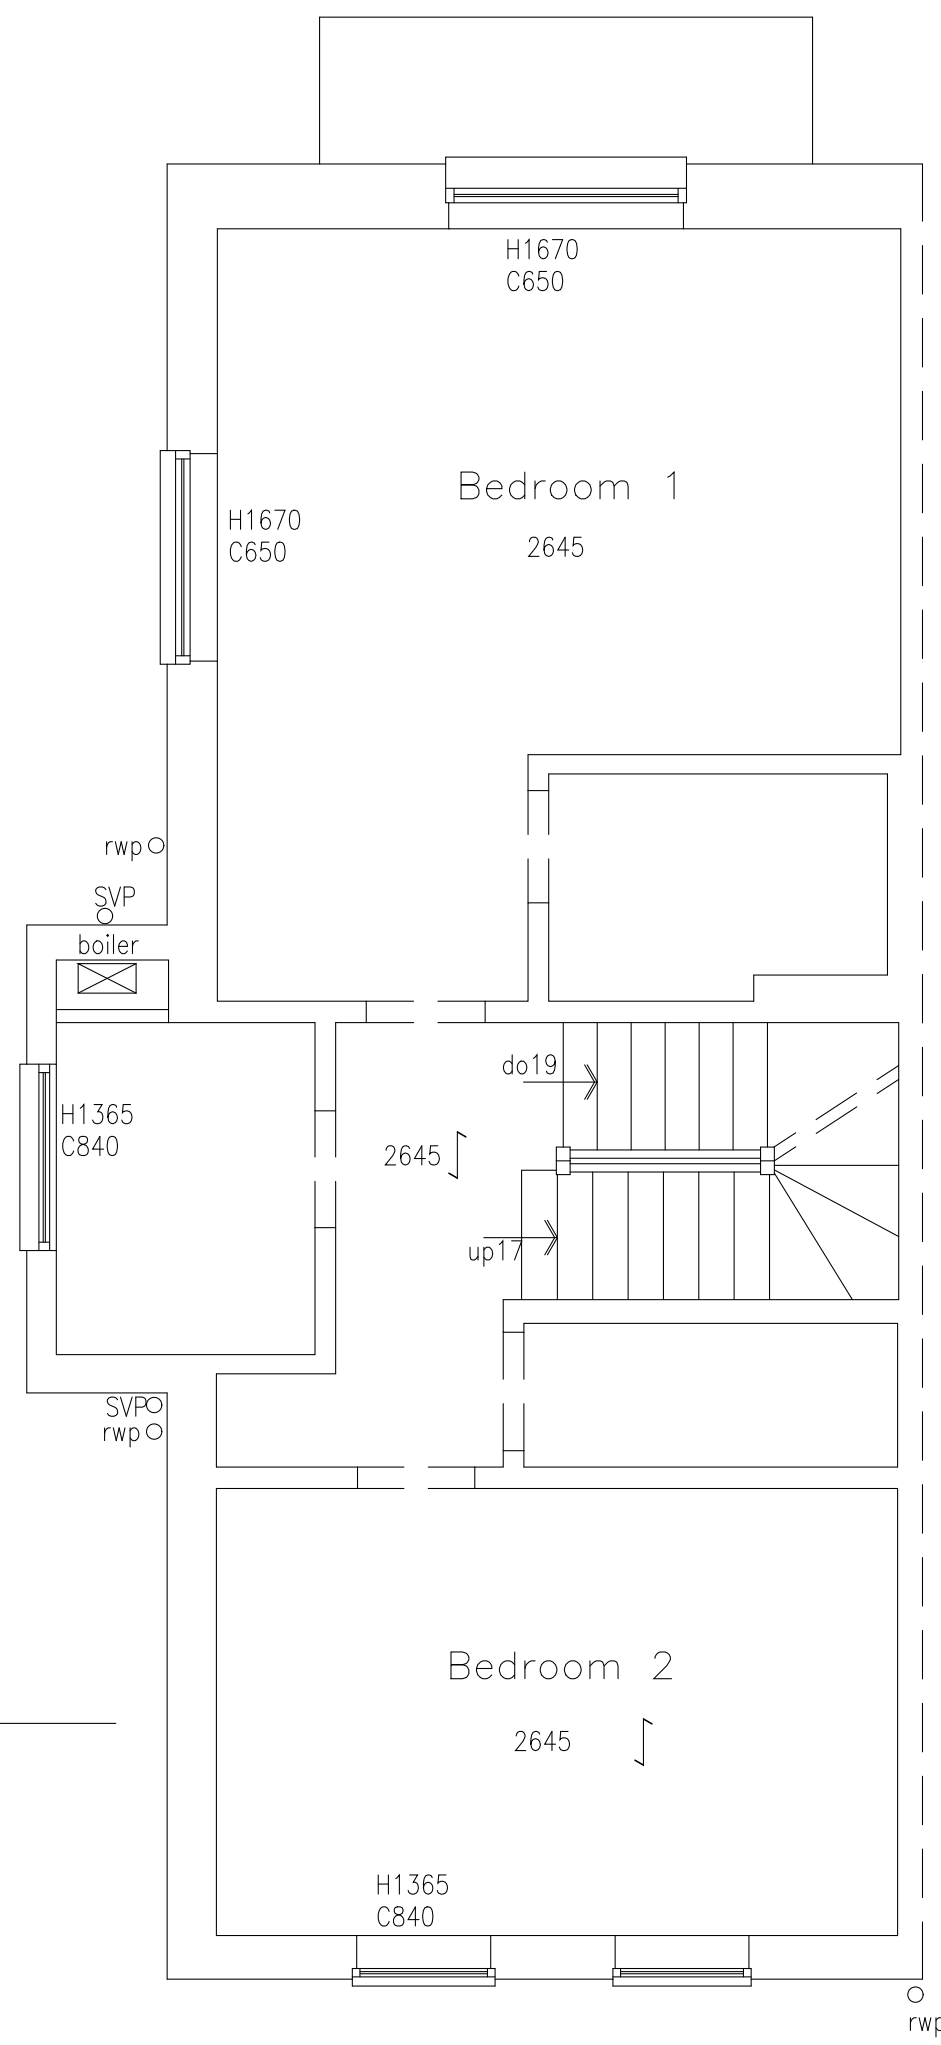

First Floor Plan as Existing

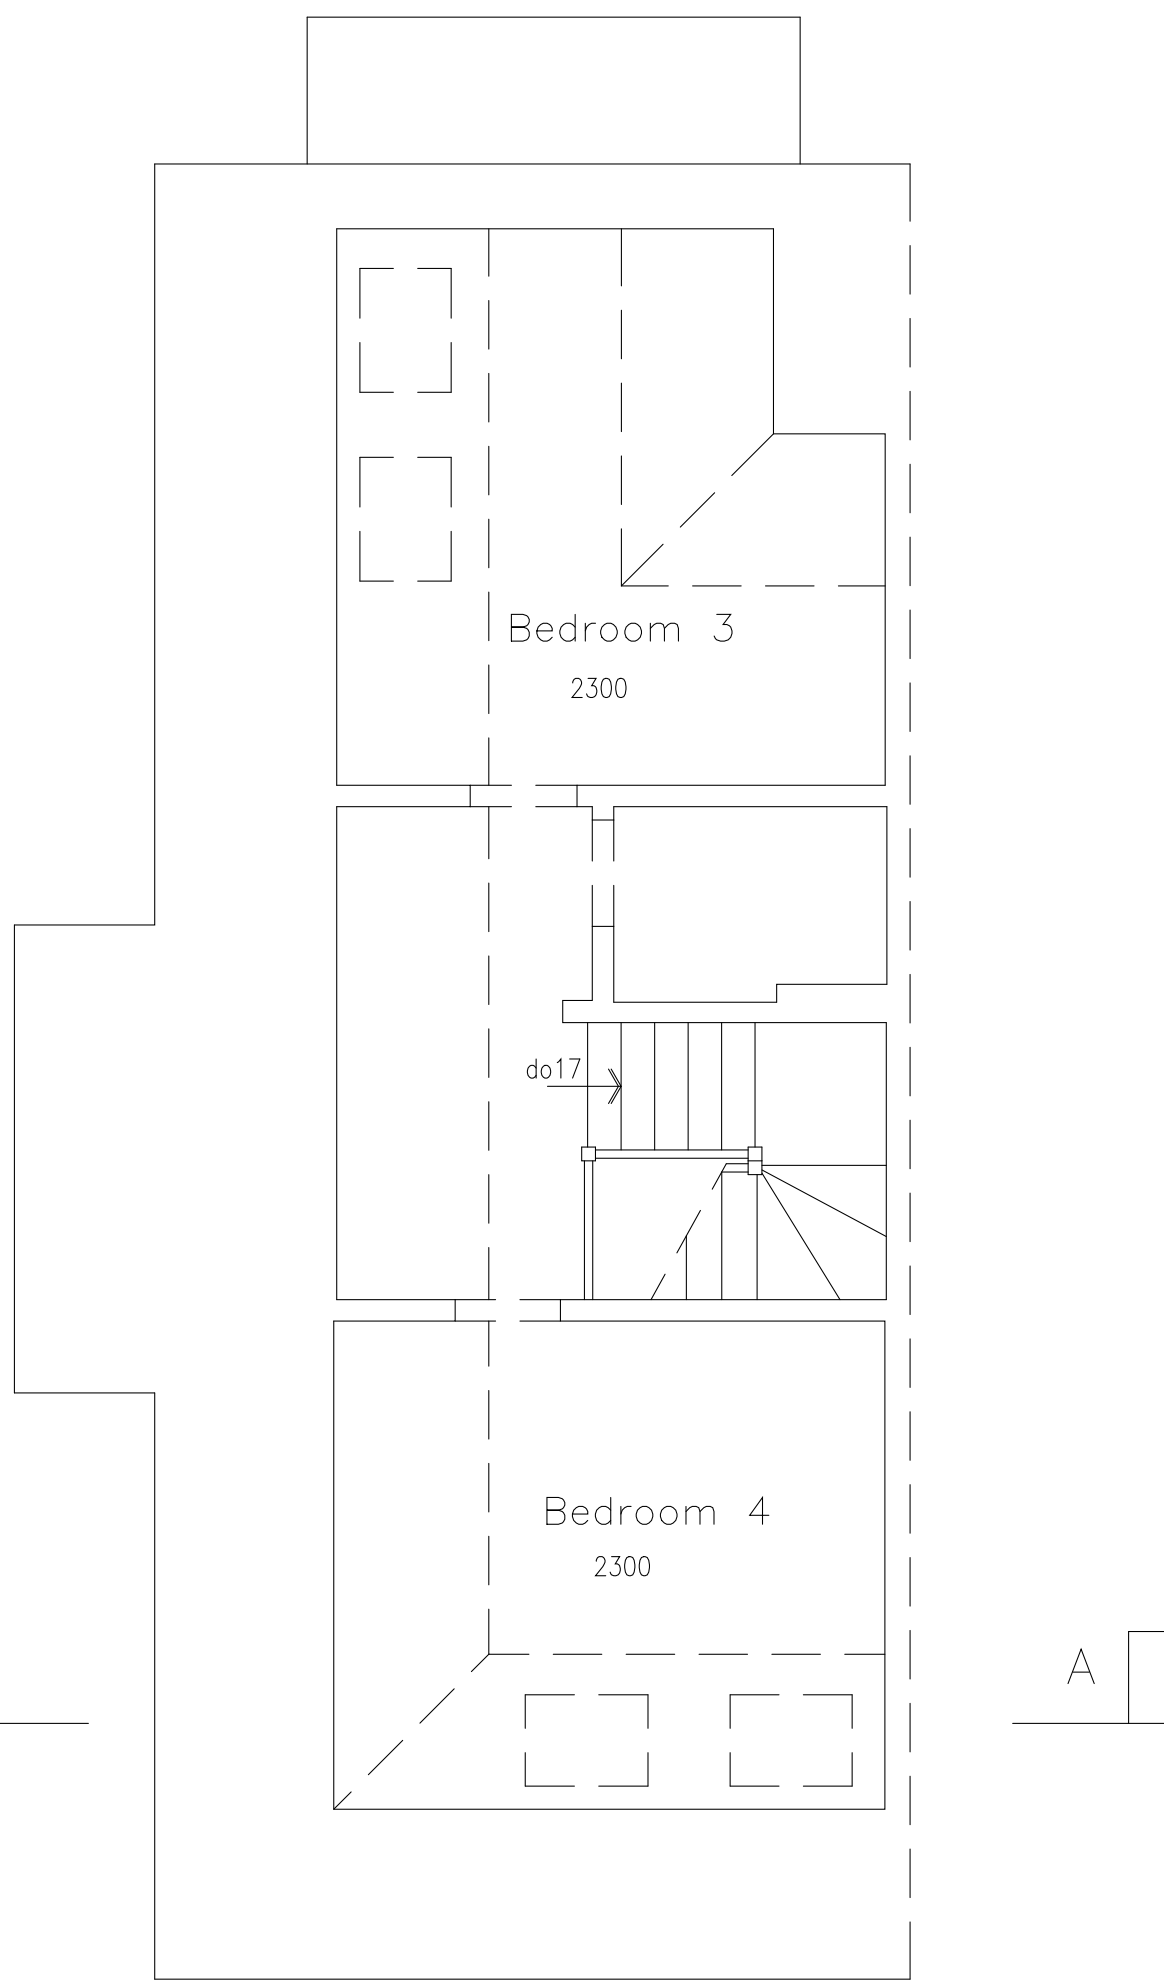

Second Floor Plan as Existing