




Front Elevation as Existing




Side Elevation as Existing




Rear Elevation as Existing

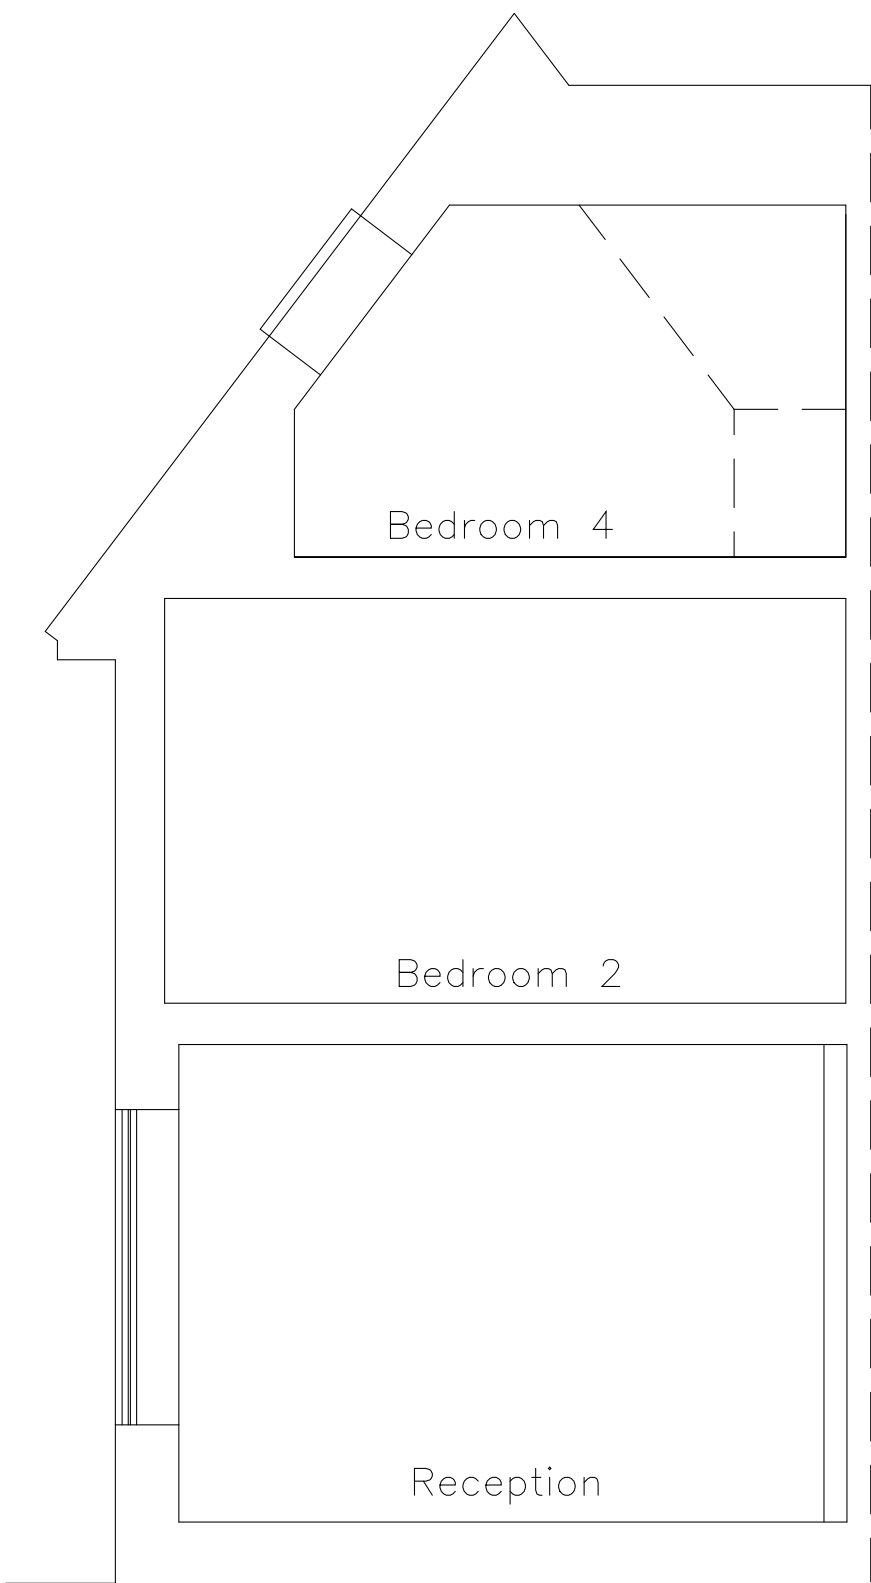

Section AA as Existing

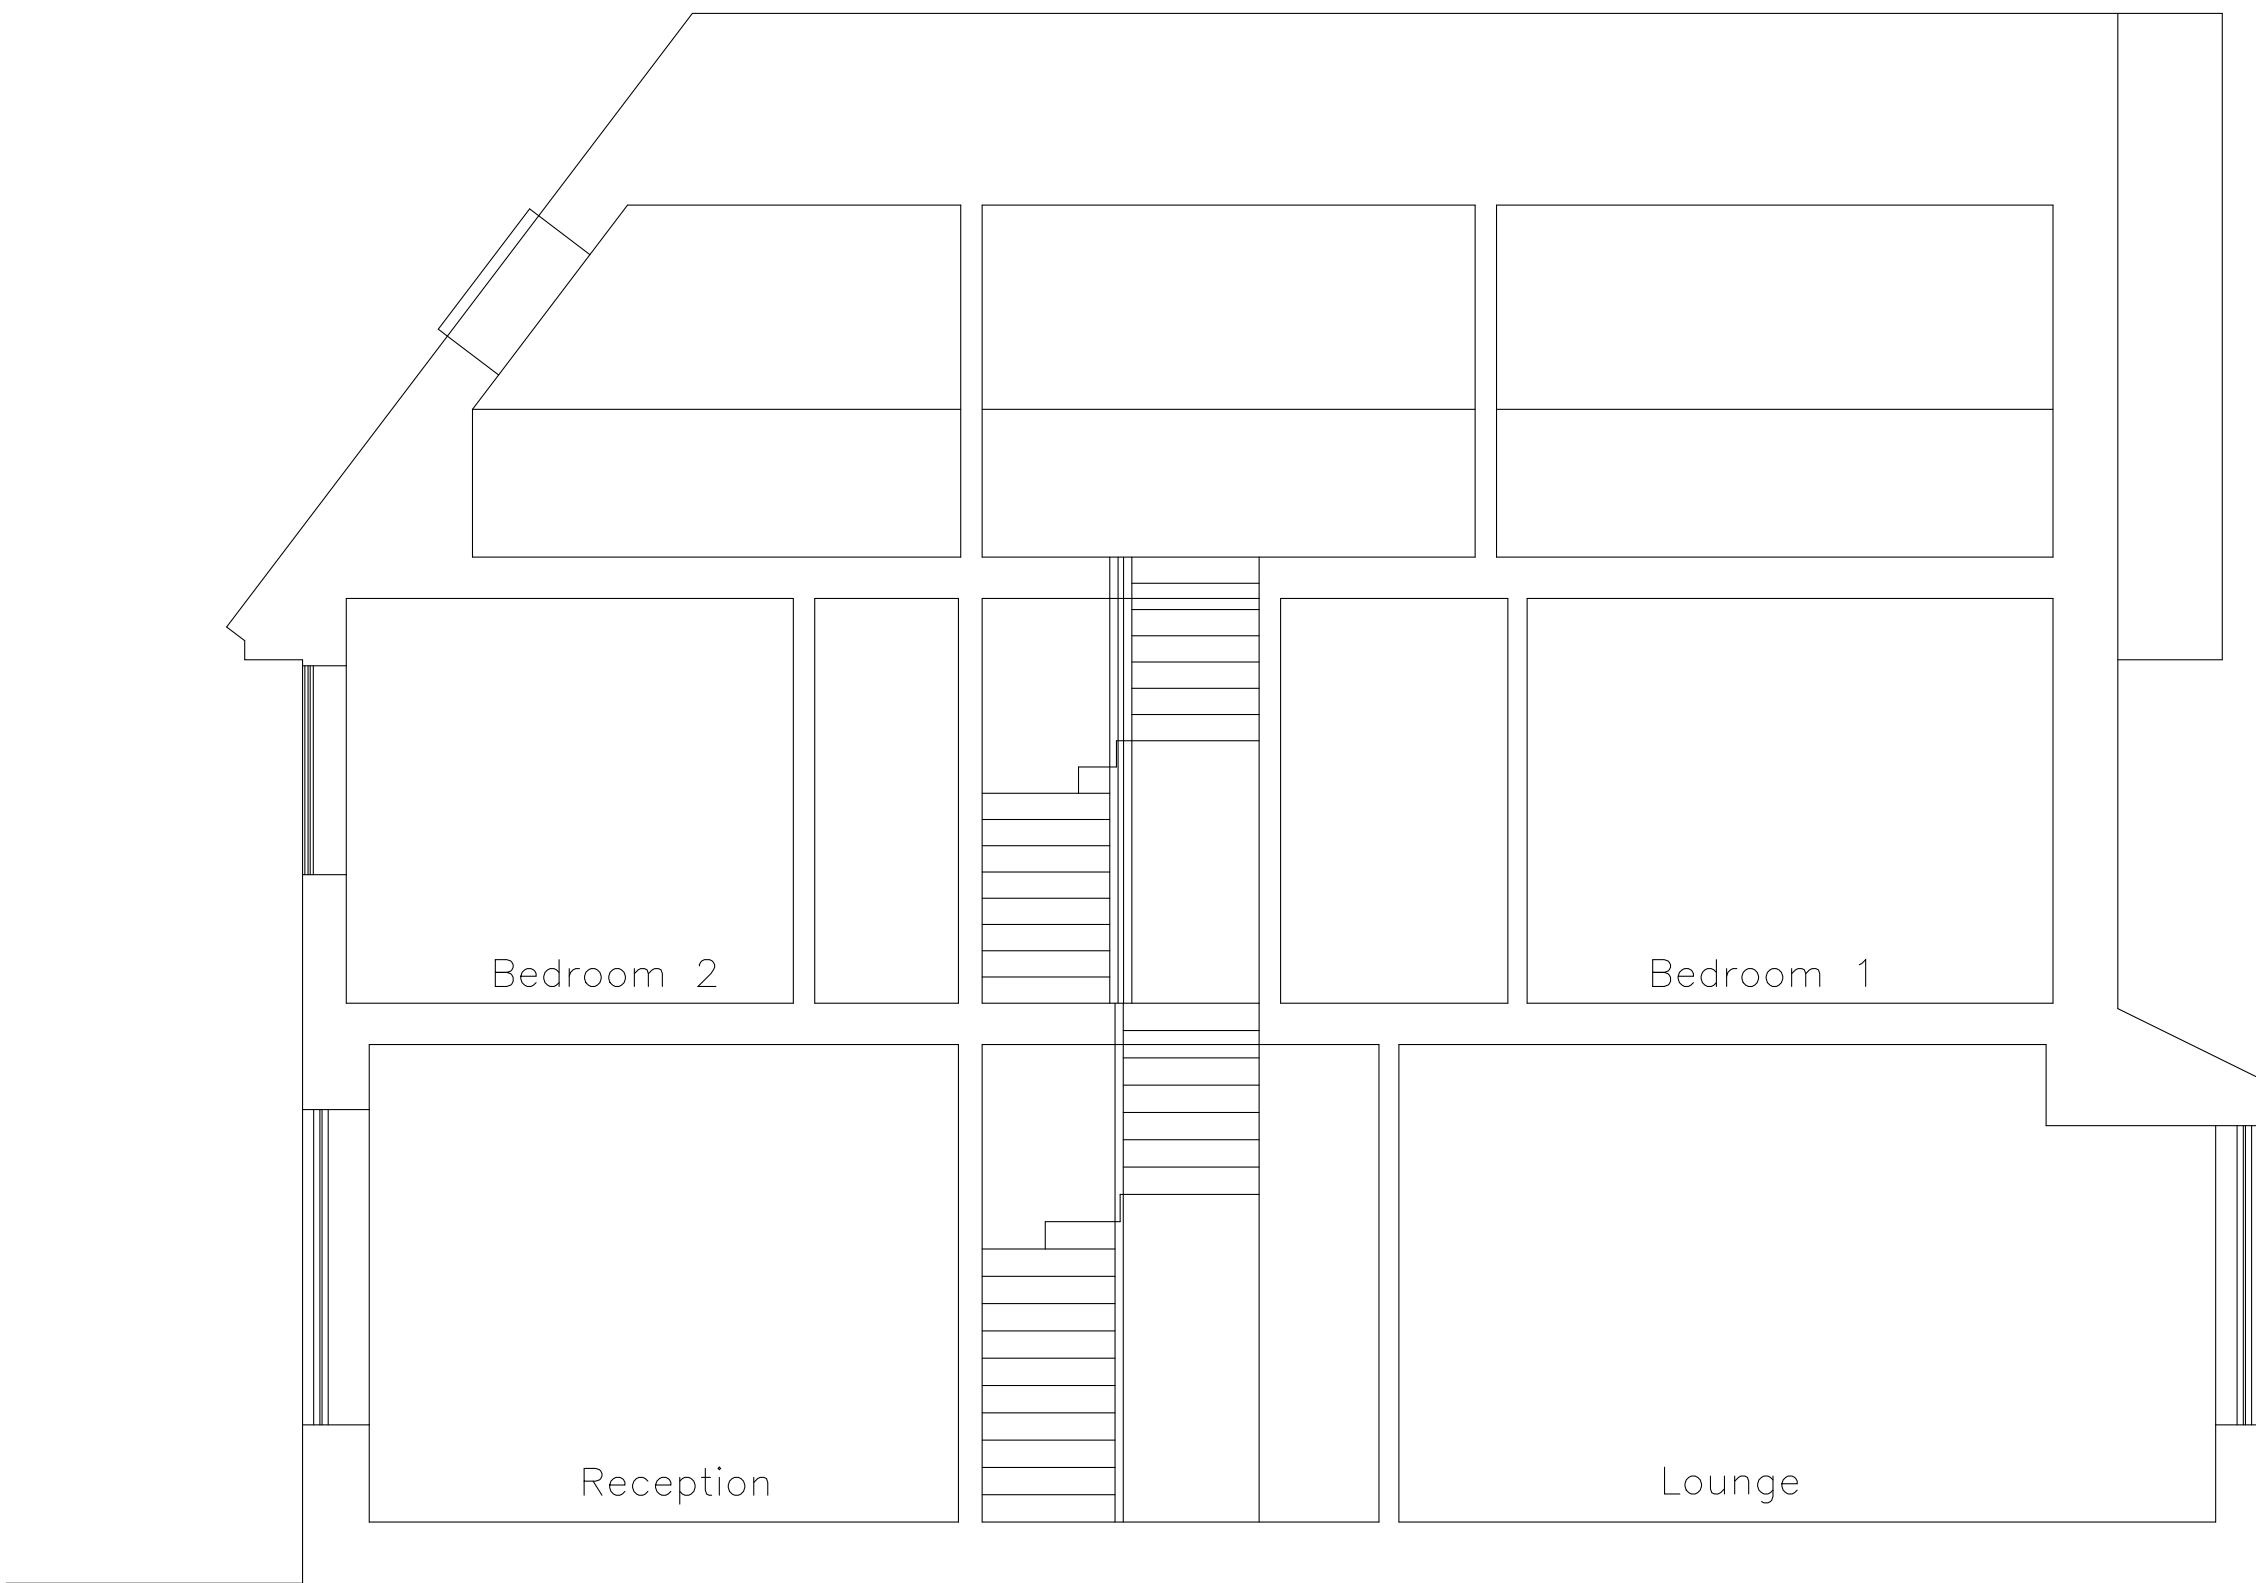

Section BB as Existing

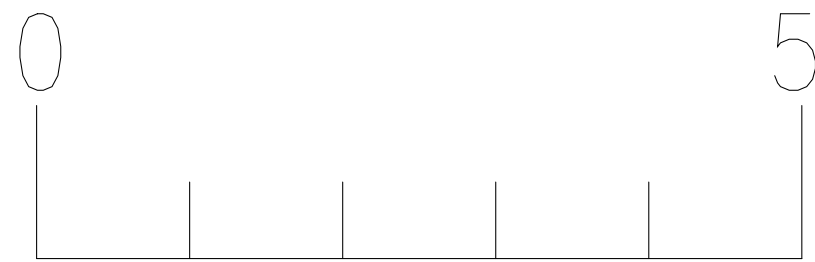

NOTES

DO NOT SCALE OFF THIS DRAWING.

CHECK ALL DIMENSIONS ON SITE BEFORE ANY WORK IS COMMENCED.
ALL GOODS MATERIALS AND WORKMANSHIP MUST CONFORM WITH CURRENT BUILDING REGULATIONS, BRITISH STANDARDS AND CODES OF PRACTICE.

REV	DATE	BY	AMENDMENT
-----	------	----	-----------

* * * *

CLIENT *

JOB TITLE
23 Bolnore Road
Haywards Heath
West Sussex
RH16 4AL

DRAWING TITLE
Sections AA & BB
& Elevations
as Existing

DATE	SCALE	DRAWN BY
Dec 2024	1:50 1:100	jas
CHECKED BY	*	

JOB NO.	DRAWING NO.	REVISION
*	02	*