



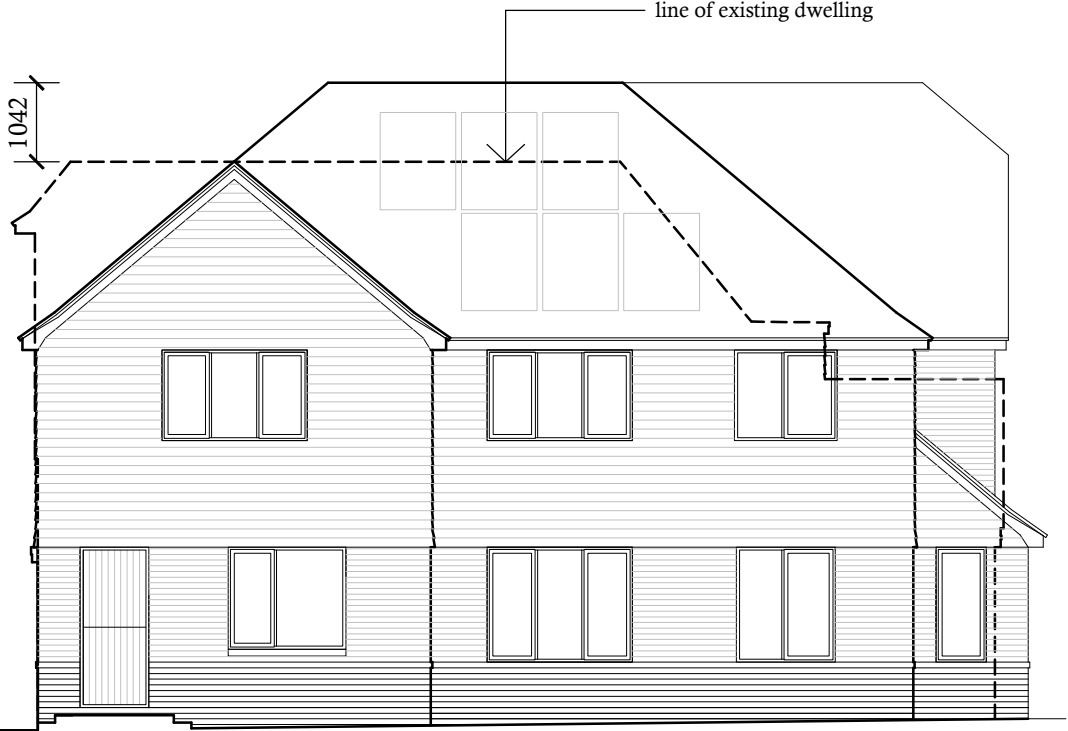

PROPOSED REAR ELEVATION
East facing

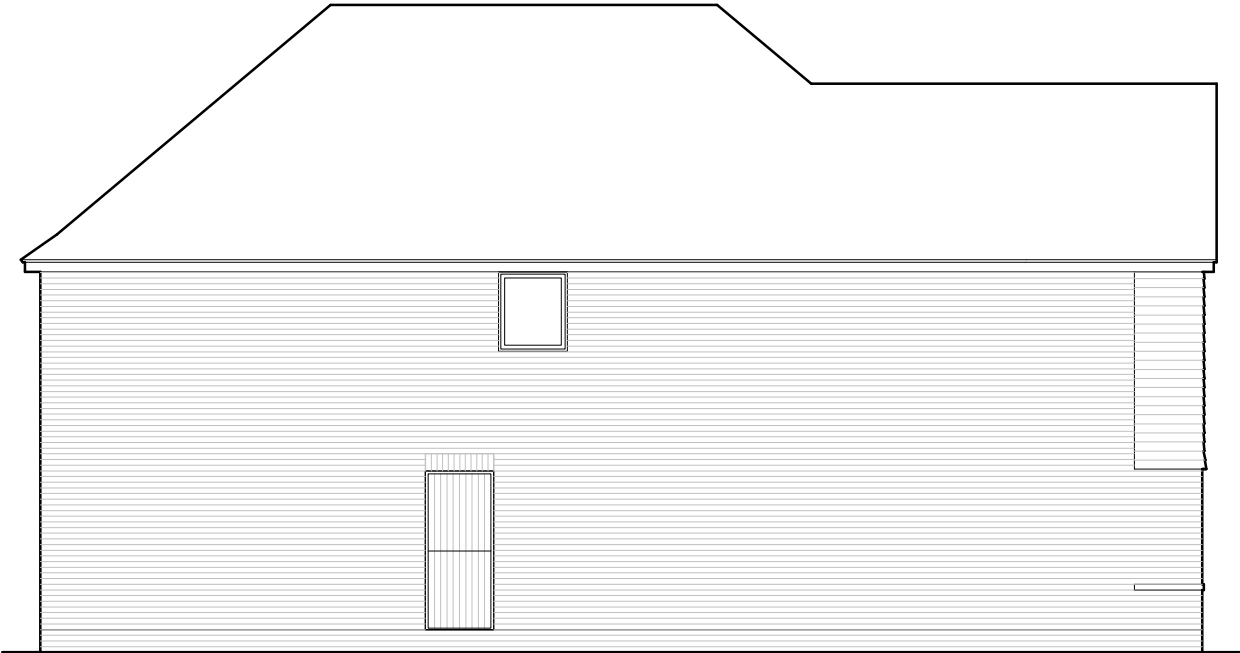

PROPOSED SIDE ELEVATION
South facing



PROPOSED SIDE ELEVATION
North facing



Proposal: EXISTING DETACHED DWELLING REMODEL & EXTENSION		
	Drawing Description. PROPOSED ELEVATIONS	
	Location. 6 Chapel Lane Ashurst Wood East Grinstead RH19 3QT	
Tel: 07917858987 Email: stevebulldesign@gmail.com	For: Mr & Mrs Cameron Glenister	Date : Feb 2025
Scale : 1:100	Drawing No: 2025-04-03	rev.