




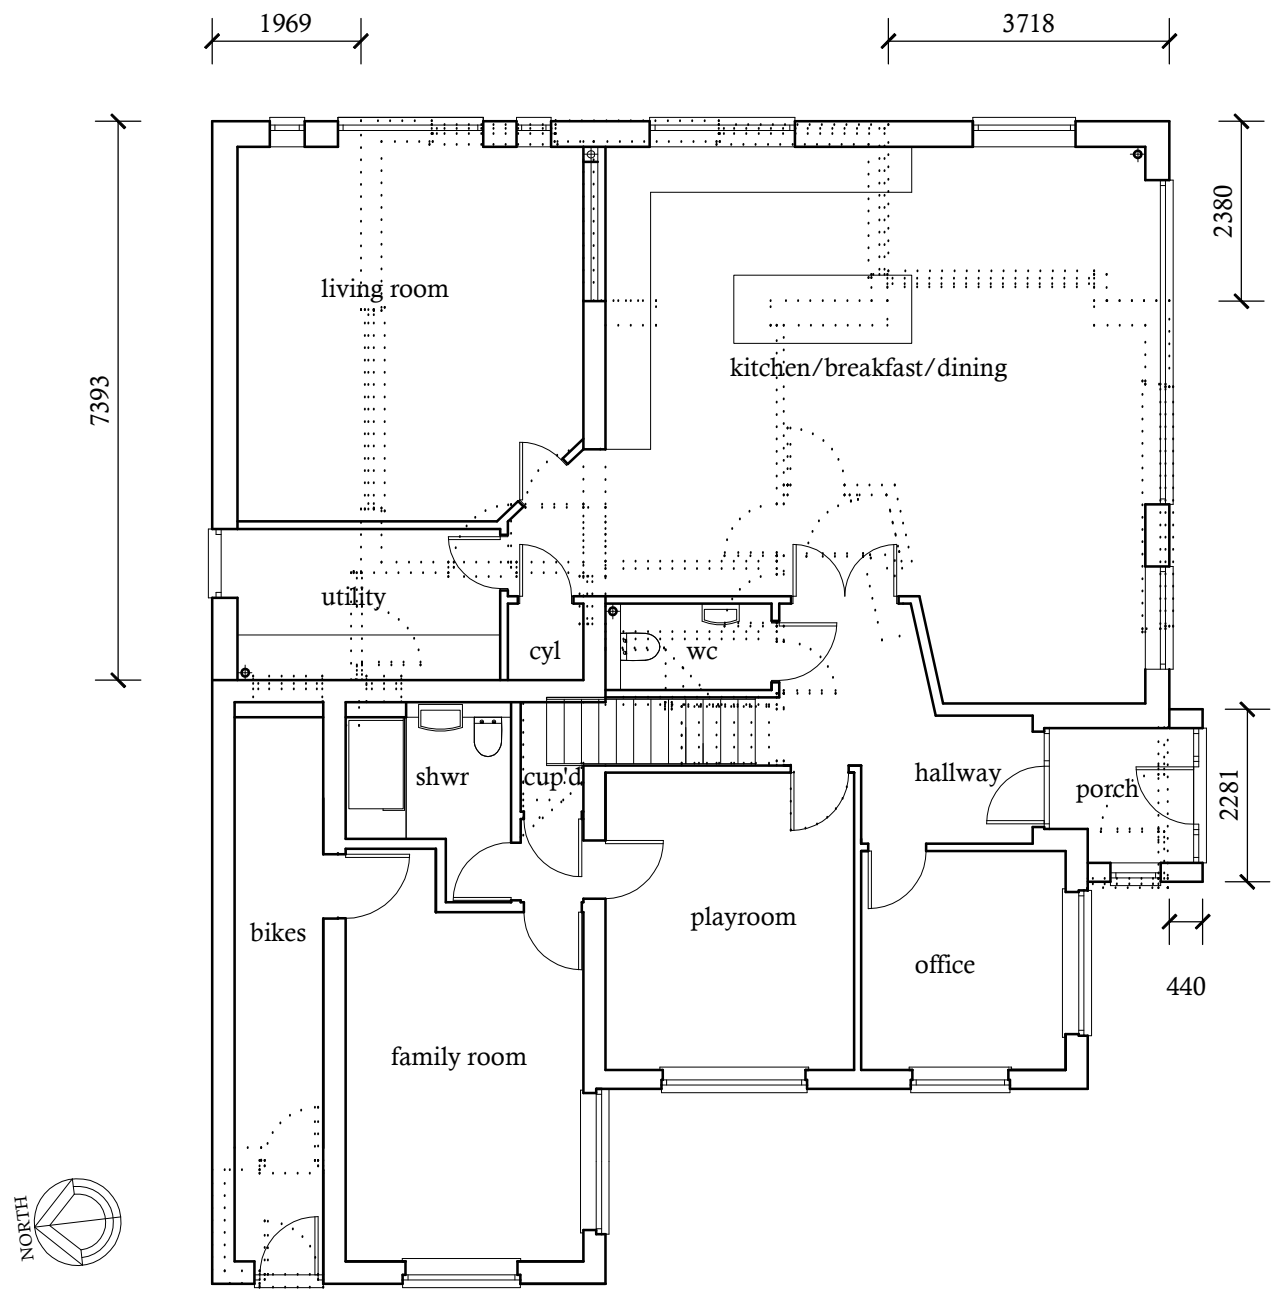

PROPOSED GROUND FLOOR PLAN

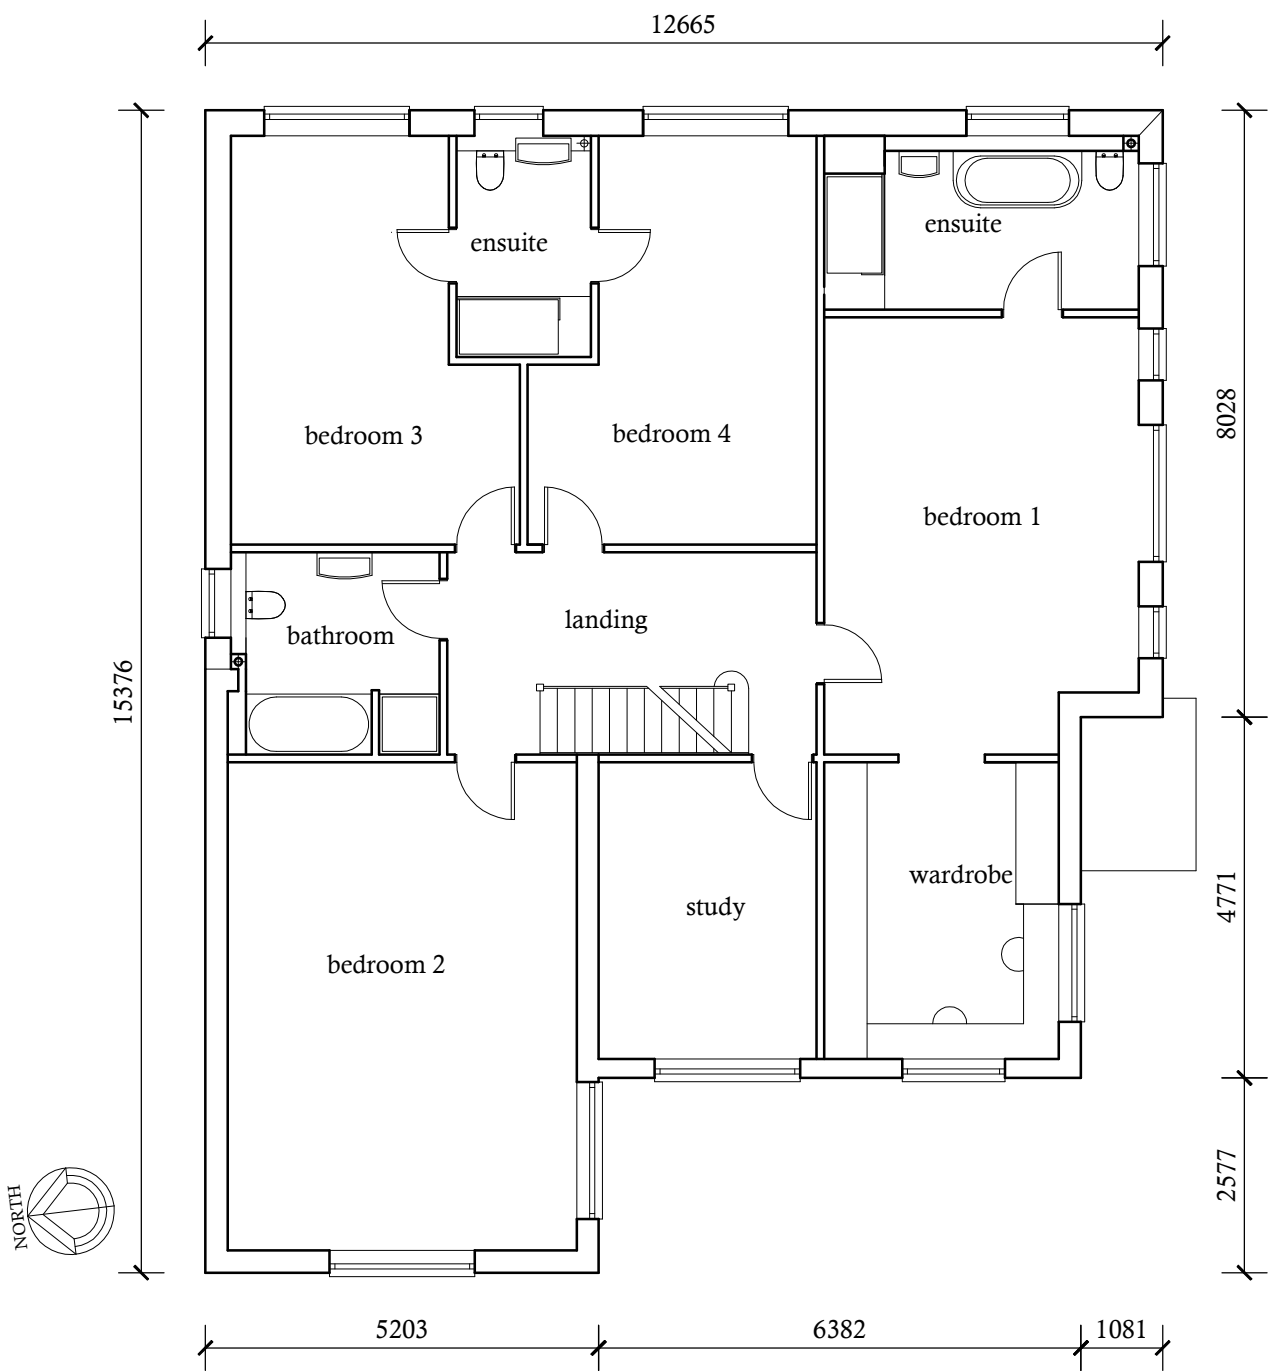

PROPOSED FIRST FLOOR PLAN

 

Proposal: EXISTING DETACHED DWELLING REMODEL & EXTENSION		
	Drawing Description. PROPOSED FLOOR PLANS	
	Location. 6 Chapel Lane Ashurst Wood East Grinstead RH19 3QT	
Tel: 07917858987 Email: stevebulldesign@gmail.com	For: Mr & Mrs Cameron Glenister Date : Feb 2025	
Scale : 1:100	Drawing No: 2025-04-04 rev.	