



- GENERAL NOTES
- It is the Contractor's responsibility to ensure that the final construction conforms with the design principles, calculations and drawings, and with the current building regulations and all relevant British and/or European codes of practice, as appropriate.
  - The Contractor shall comply with their duties under the latest and current CDM Regulations and, if collaboration is required from GENERATION EDGE, this shall be requested in a timely manner.
  - The Contractor must verify all site dimensions and check all drawings, details and specifications, and report any discrepancies to GENERATION EDGE, before proceeding with any work.
  - All requested drawings showing fixings and construction details are to be provided to GENERATION EDGE for comment and/or approval prior to commencement of work.
  - Proprietary items, products, components and materials are to be used or installed in strict accordance with the manufacturer's written recommendations.
  - Dimensions are only to be taken from the setting out information on relevant drawings and are not to be scaled from drawings.
  - This drawing is to be read in conjunction with relevant associated drawings from other consultants and the GENERATION EDGE drawing list.
  - Where any doubt exists as to requirements, the contractor should obtain clarification from GENERATION EDGE before proceeding.
  - Copyright of GENERATION EDGE. NOT TO BE REPRODUCED WITHOUT PERMISSION.

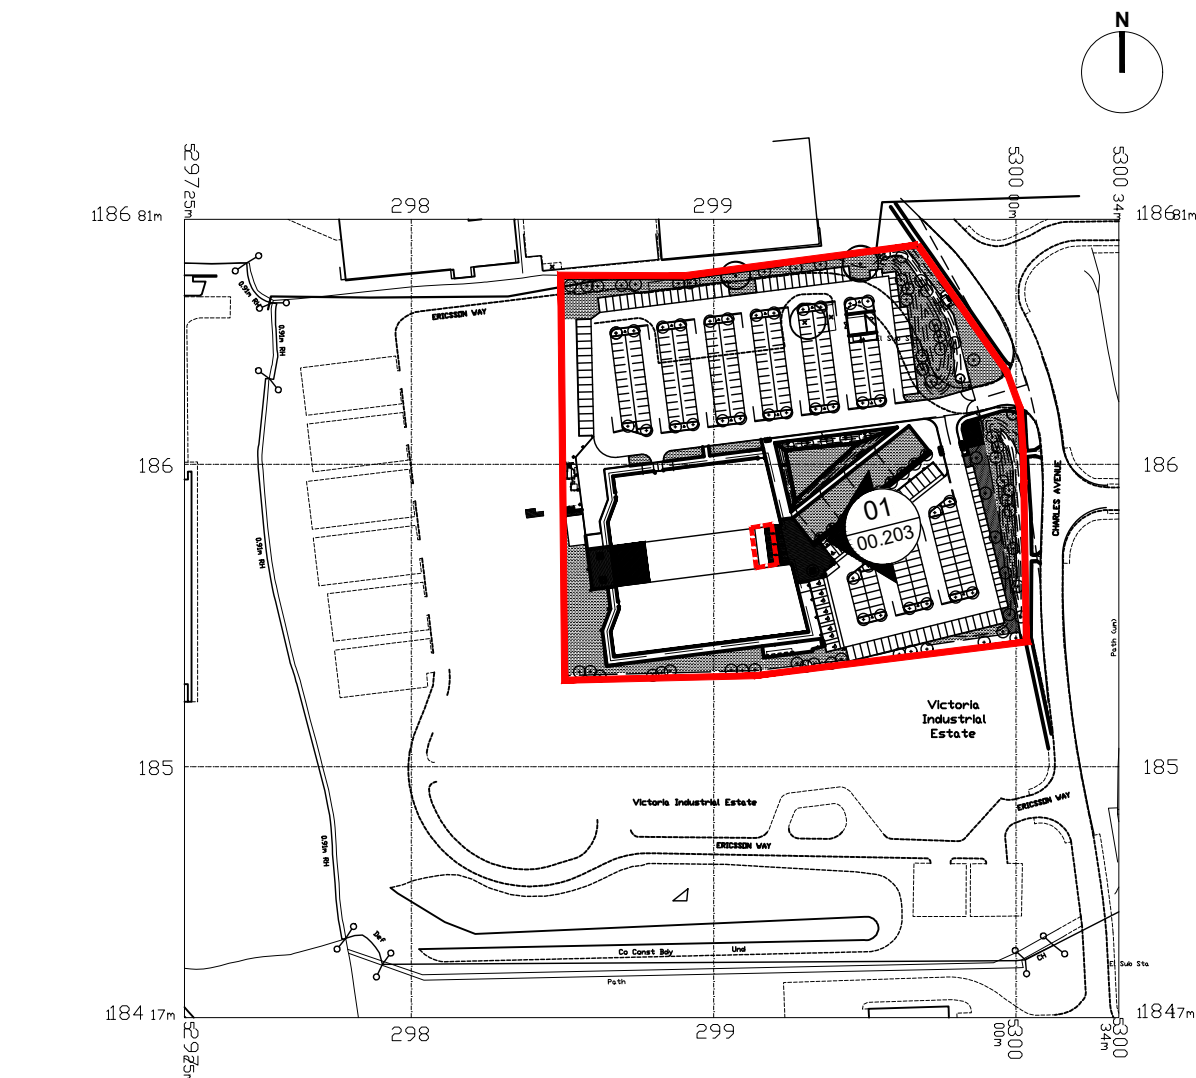

02 Key Plan

NTS

- THE SUBJECT OF THIS APPLICATION
- SITE BOUNDARY

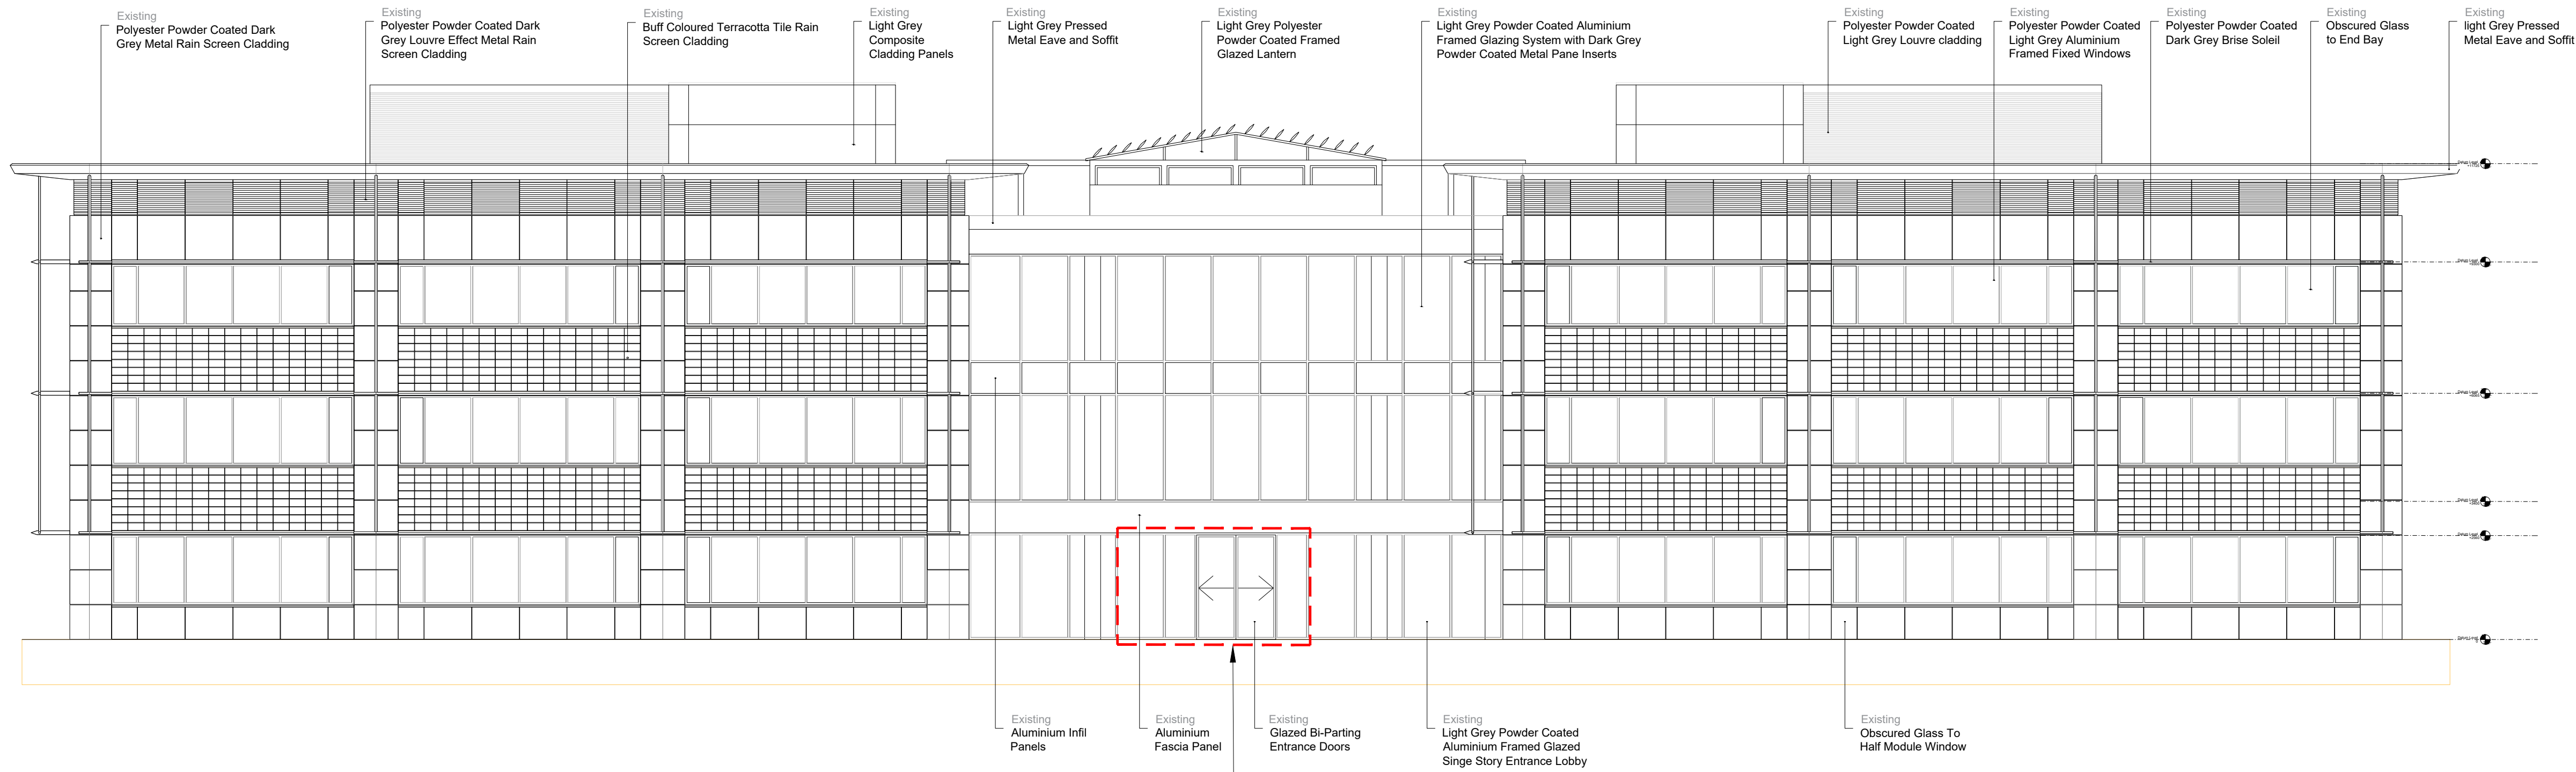

MAIN ENTRANCE TO THE BUILDING  
THE SUBJECT OF THIS APPLICATION  
PLEASE REFER TO PROPOSED ELEVATION DWG NO. 00.204

|     |          |                  |    |
|-----|----------|------------------|----|
| 01  | 02/06/25 | Key added        | KN |
| 00  | 20/05/25 | Information only | HW |
| Rev | Date     | Description      | By |

STATUS

INFORMATION ONLY

**PROJECT**  
Roche  
Charles Ave, Burgess Hill RH15 9RY

**TITLE**  
Planning - Existing East Elevation


|                |                  |             |              |              |
|----------------|------------------|-------------|--------------|--------------|
| <b>DRAWN</b>   | <b>Origin</b>    | <b>DATE</b> | <b>SCALE</b> | <b>CHK'D</b> |
| HW             |                  | 12/05/25    | 1:100@A0     | AH           |
| <b>PROJECT</b> | <b>DRWG. No.</b> |             |              | <b>REV</b>   |
| 3222           | 00.203           |             |              | 01           |

PARKERAY

GENERATION  
EDGE

01 Existing East Elevation

SCALE 1:100

 

LONDON STUDIO  
22 Clareville Grove  
London SW7 5AR  
+44 (0)20 7993 970  
GENERATIONEDGE.COM