



0m 10m

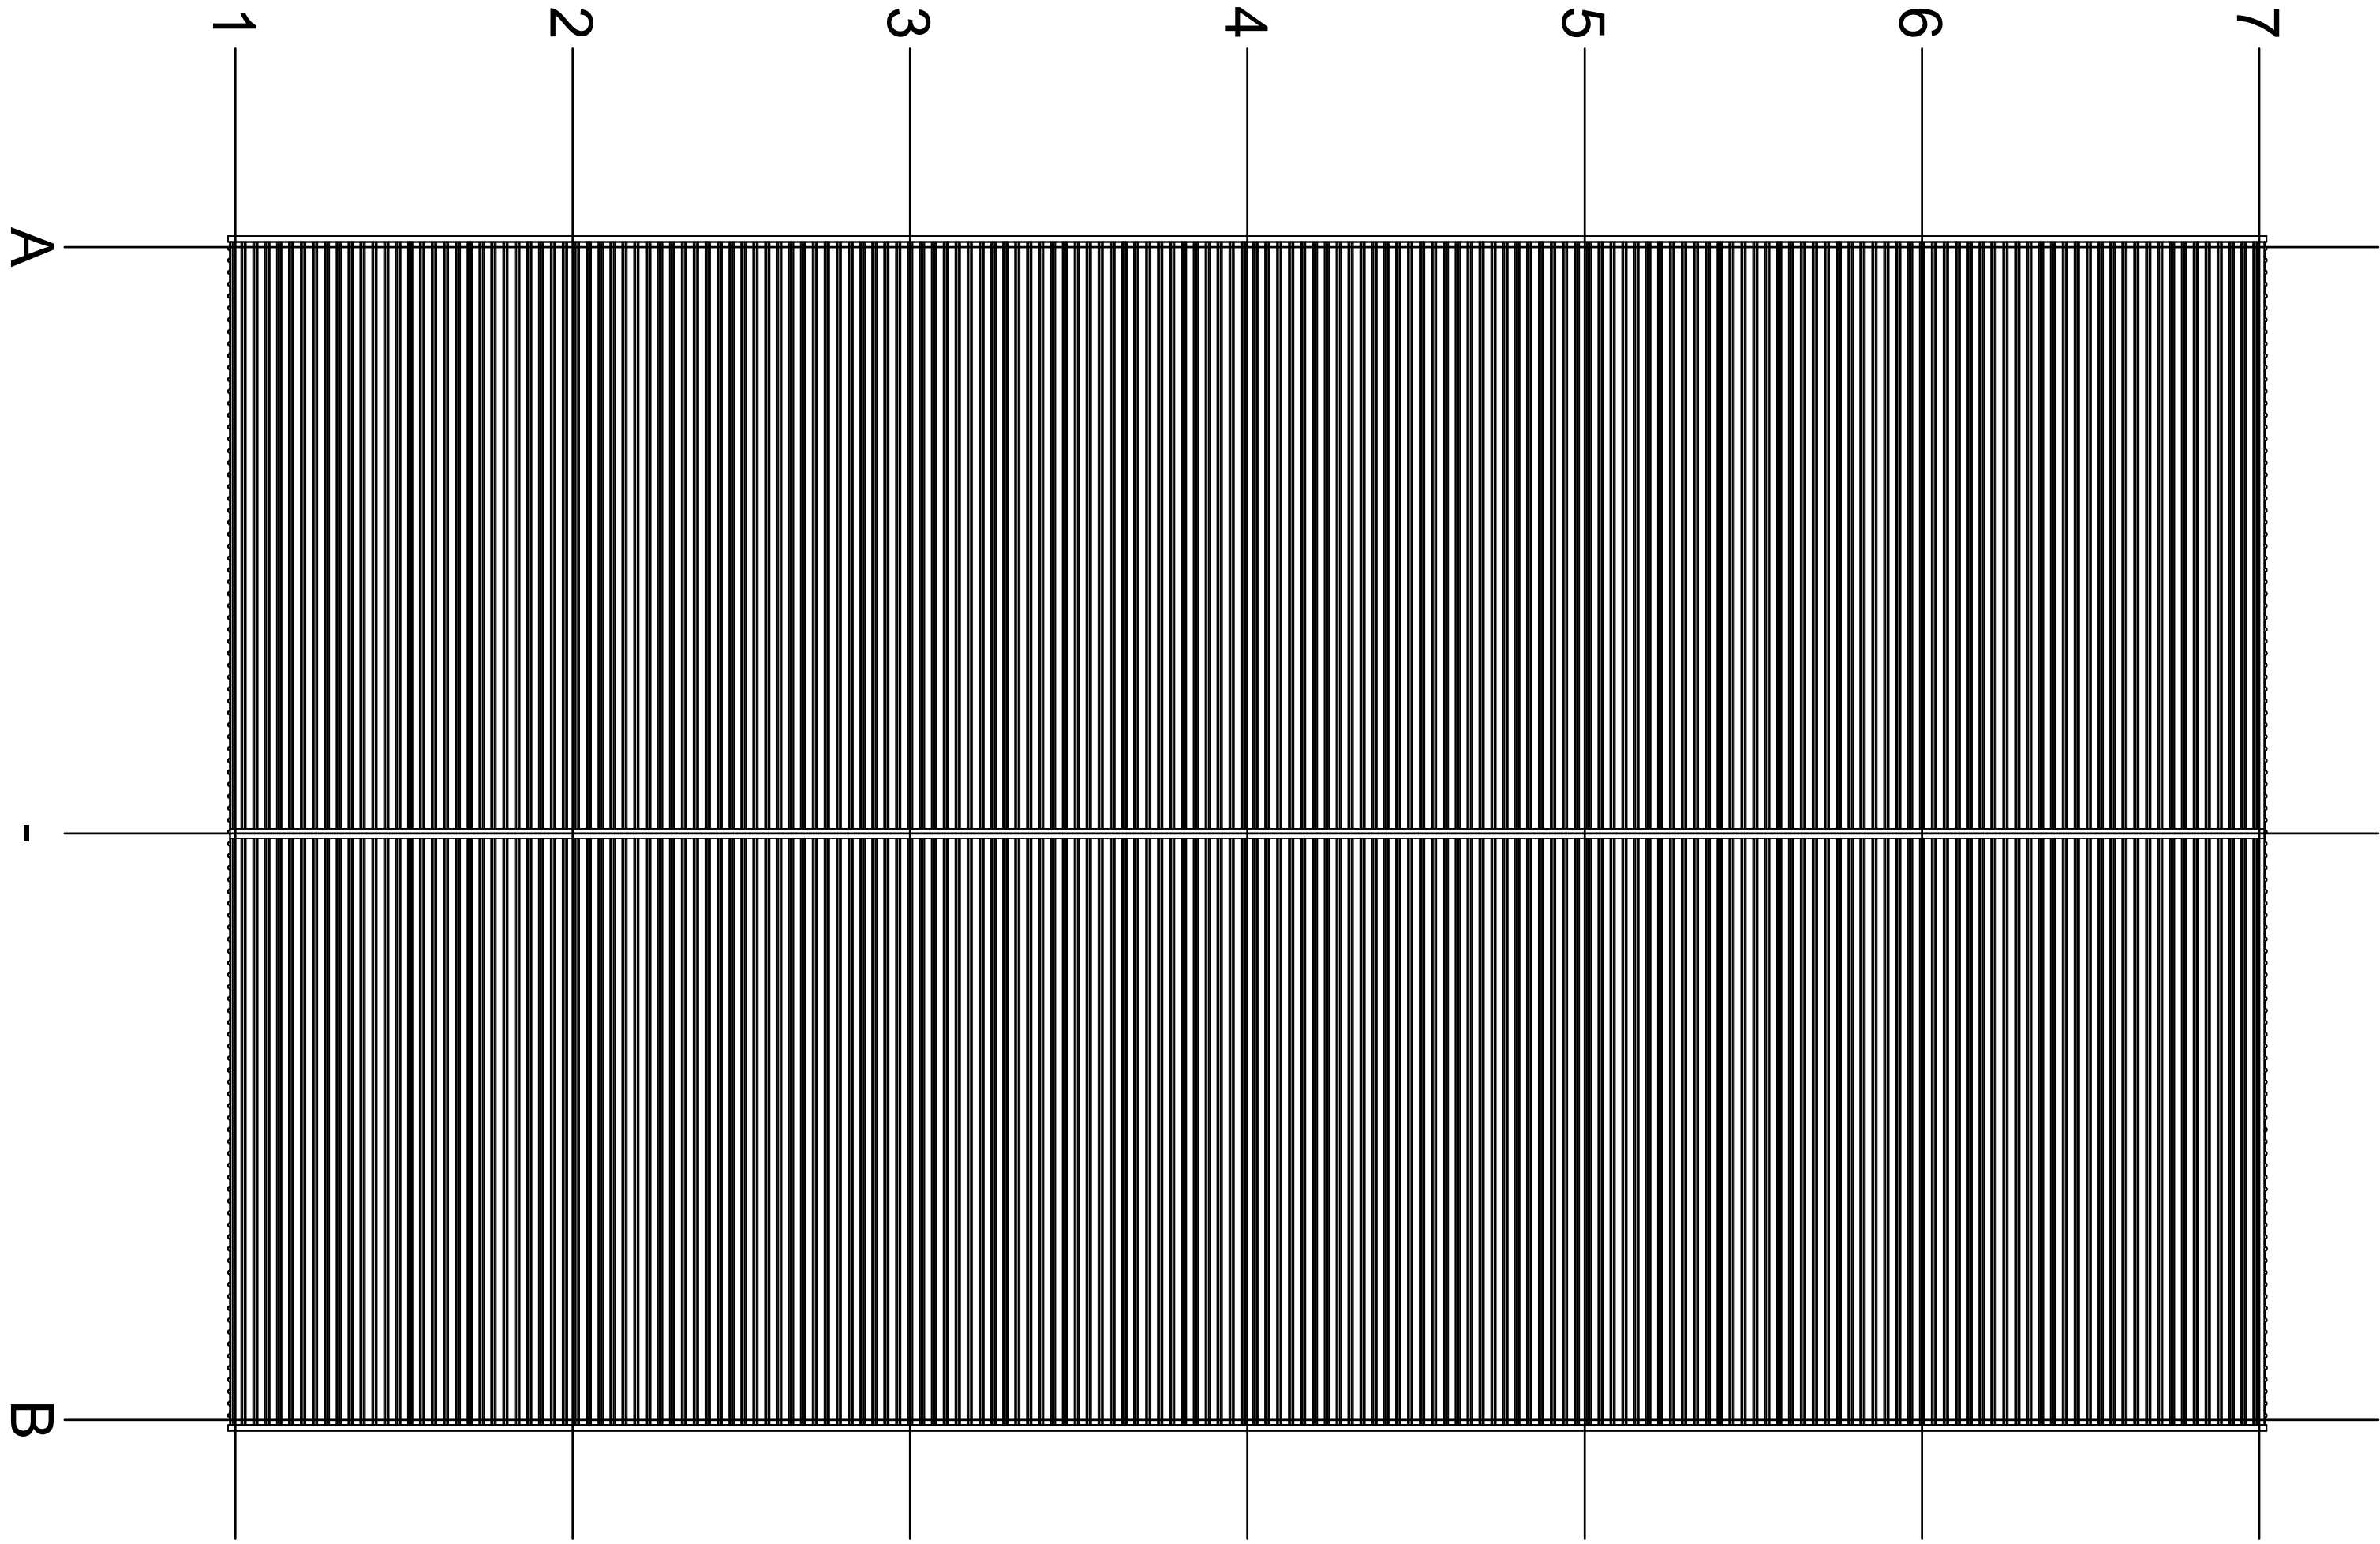

PROPOSED ROOF PLAN SCALE 1:100

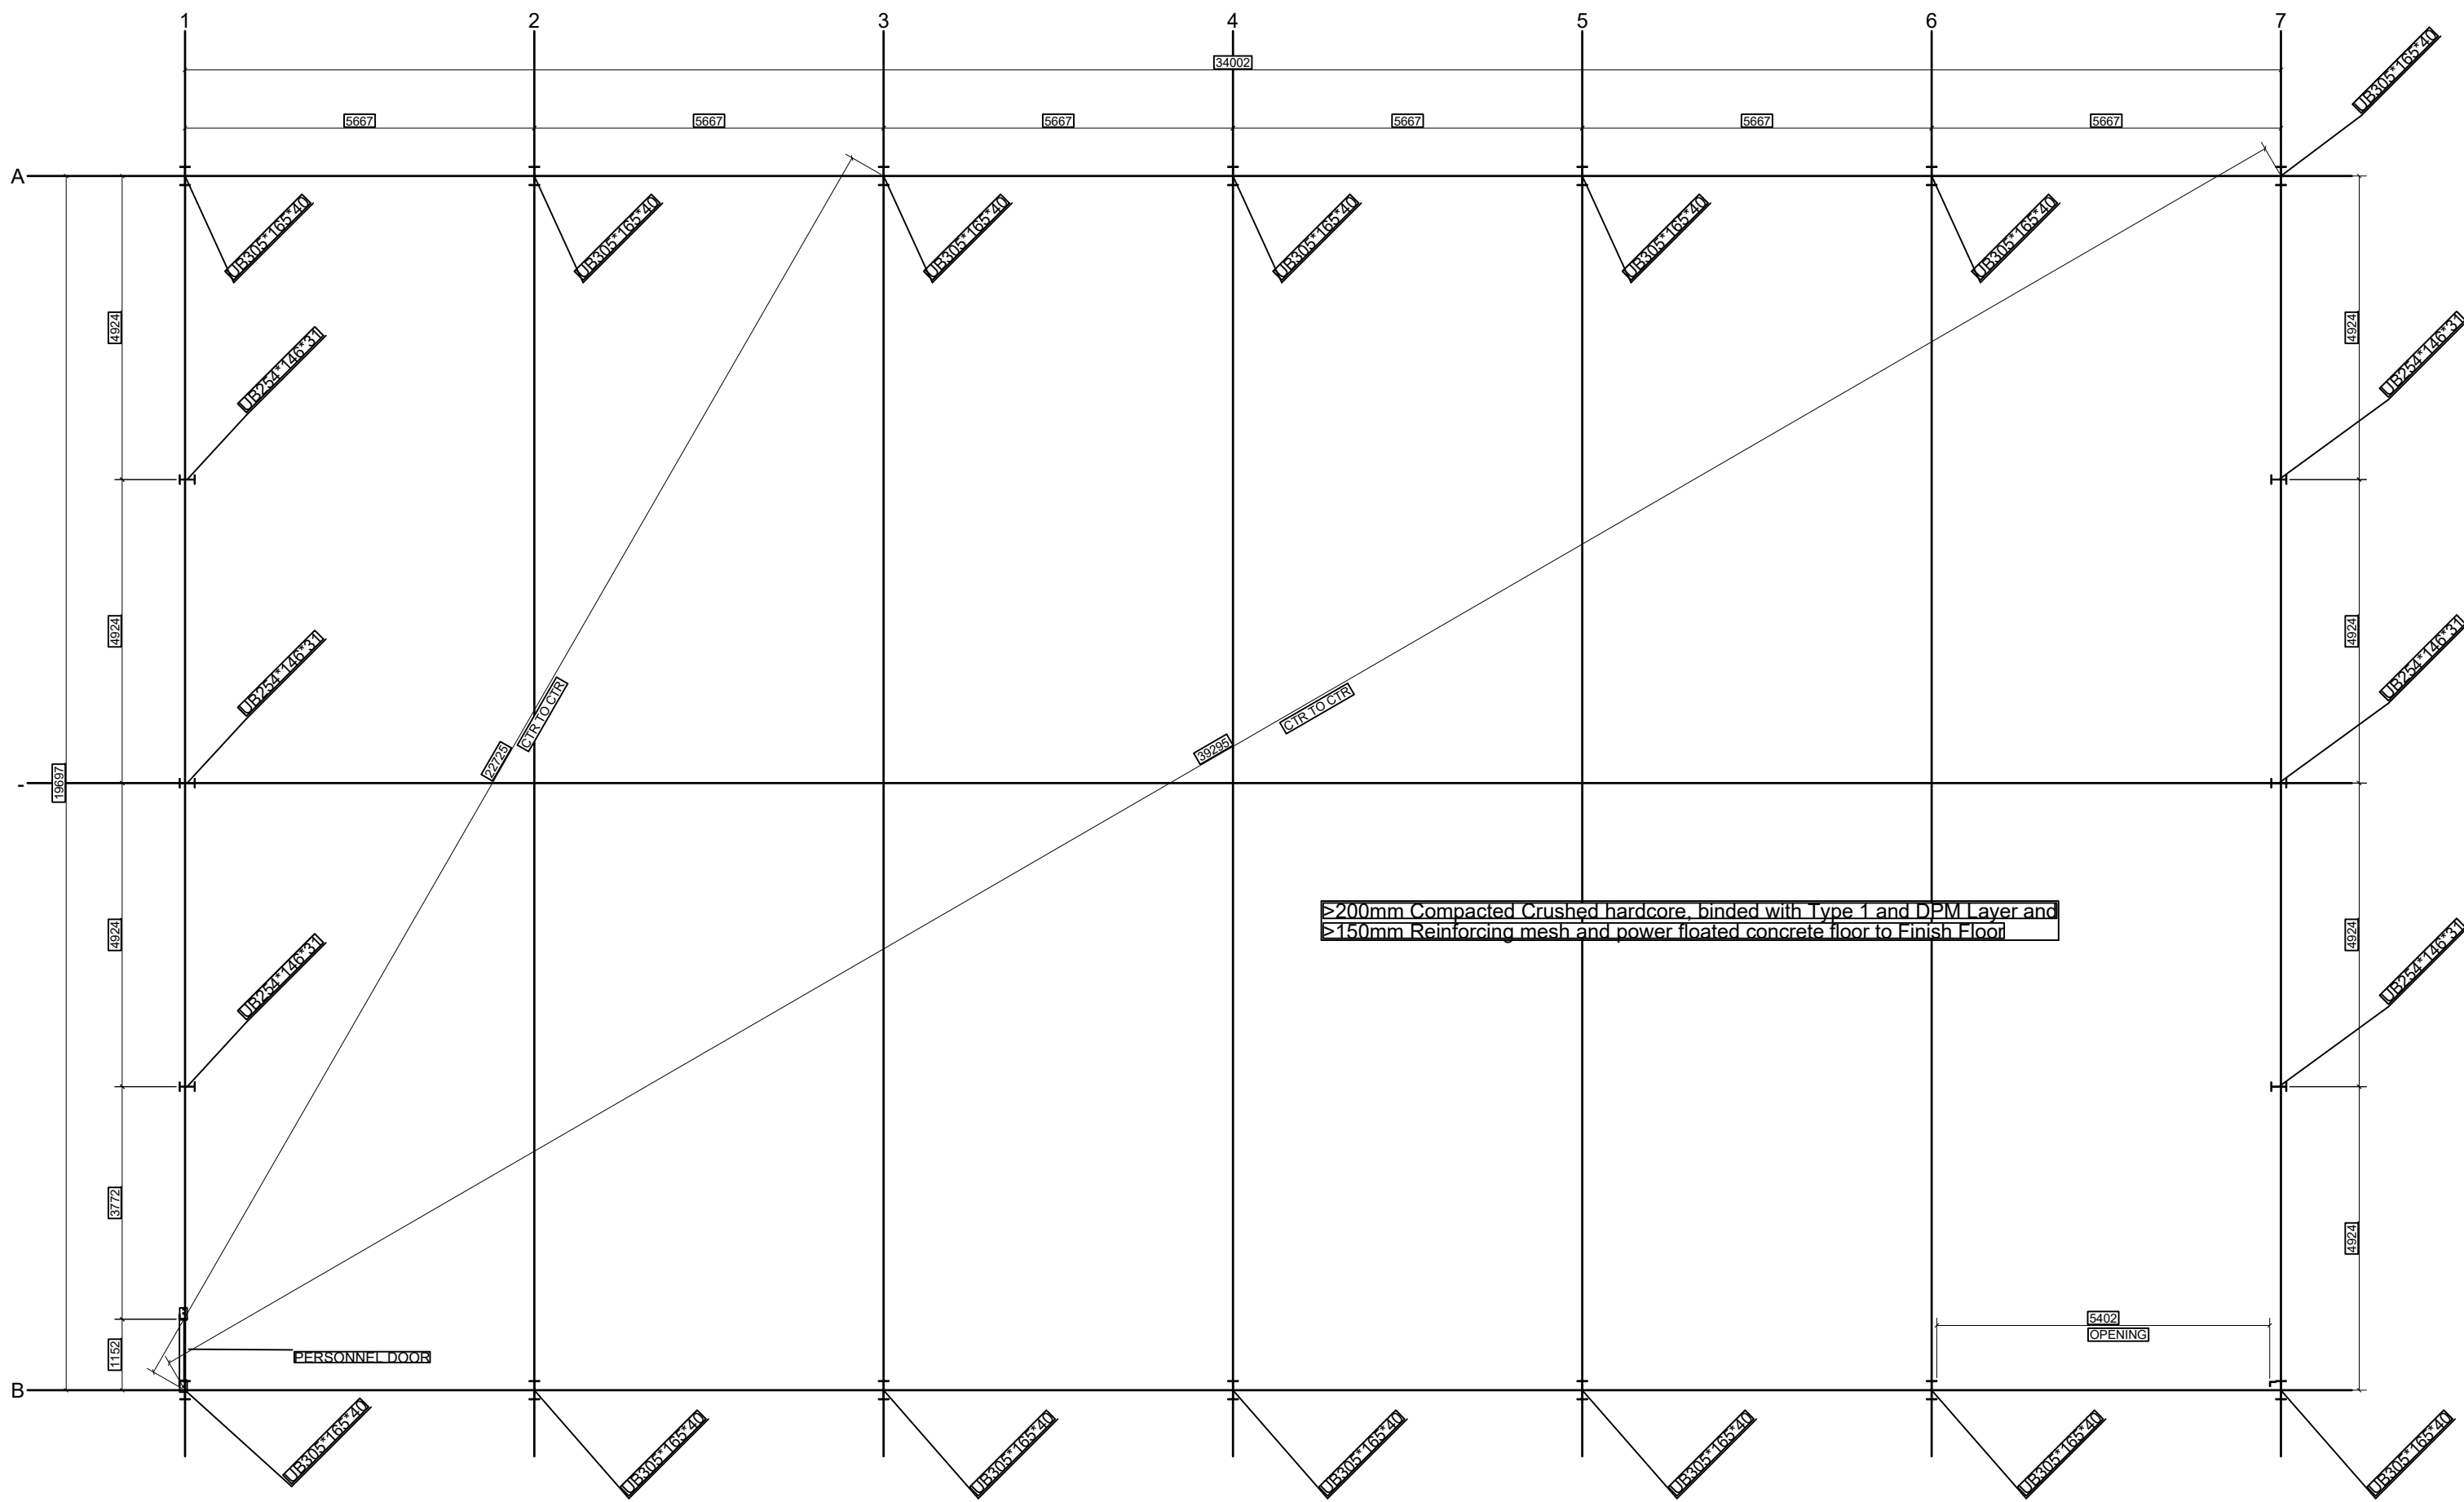

PROPOSED GROUND FLOOR PLAN SCALE 1:100

0m 10m

A	CLIENT PRELIM. ISSUE	11.08.25
REV	DESCRIPTION	DATE
CLIENT CROYDON FIREPLACES		
PROJECT PROPOSED COMMERCIAL BUILDING AT PARKFIELDS FARM, HOPHURST LANE, CRAWLEY DOWN, WEST SUSSEX, RH10 4LN		
DRAWING PROPOSED PLANS		
STATUS PLANNING ISSUE		
SCALE 1:100	DATE AUGUST 2025	DRG No 10
		REVISION A